


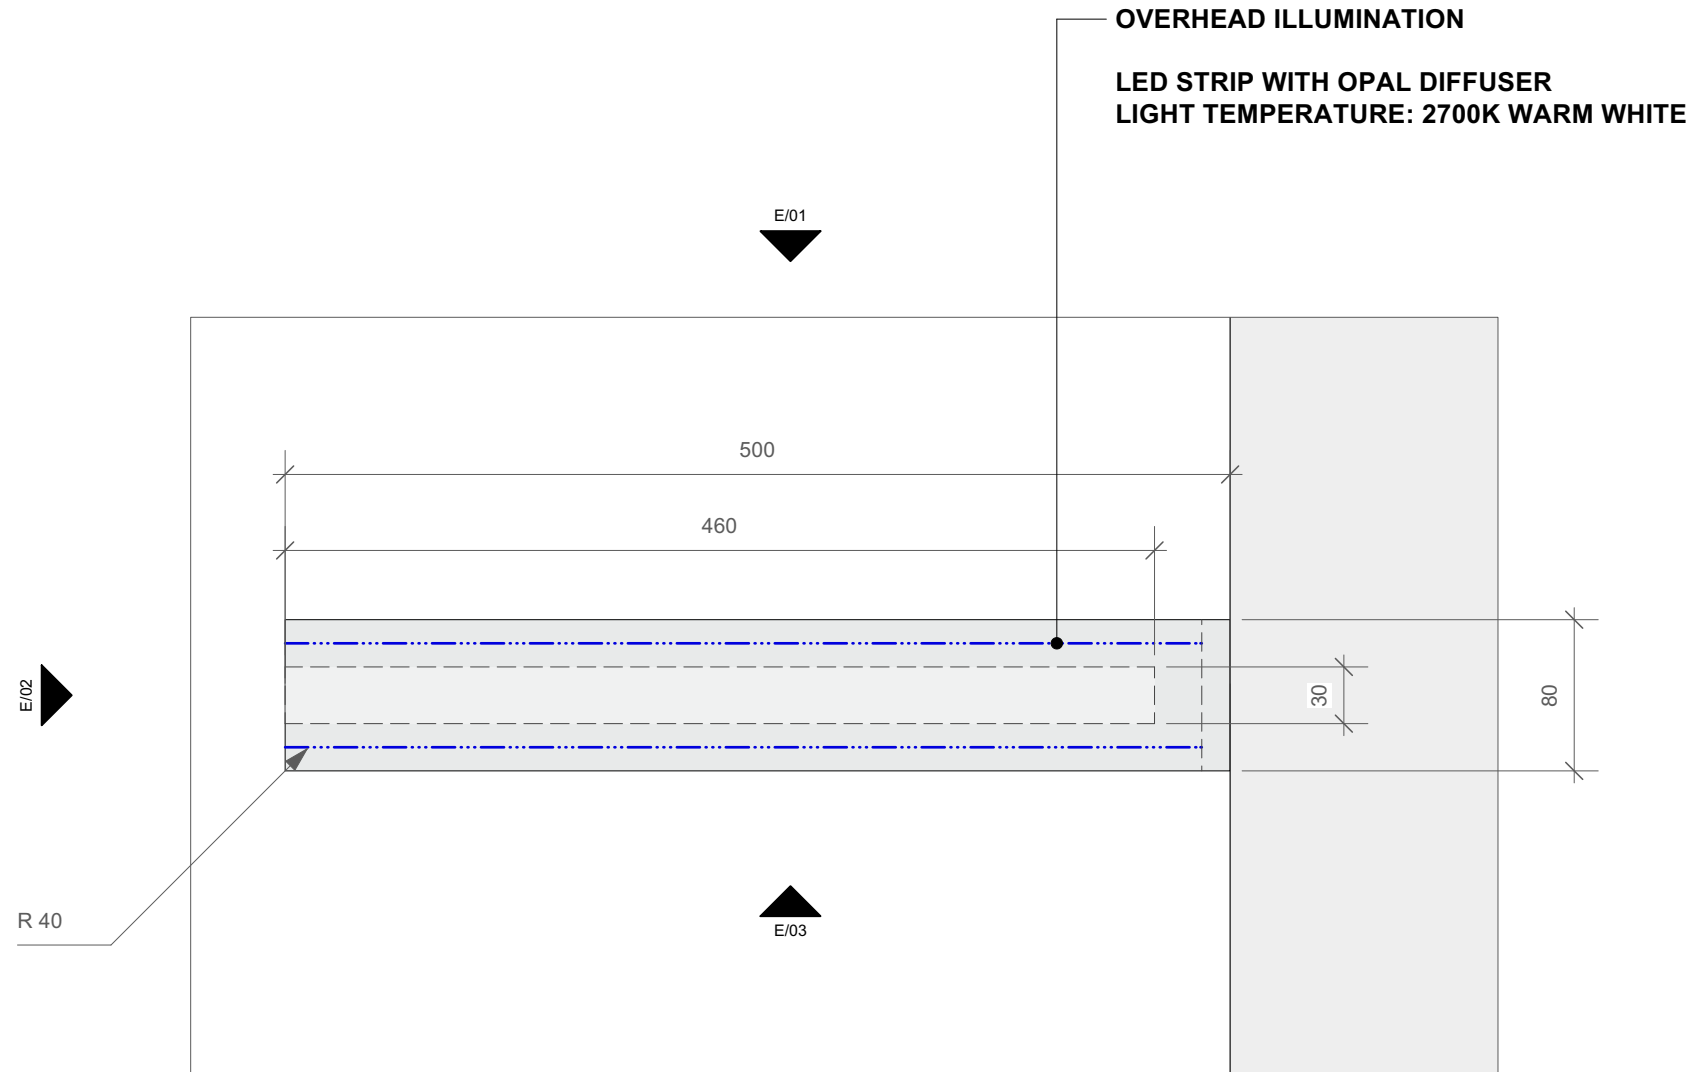


1 FLOOR PLAN
Scale: 1:4


IMAGE REFERENCES THE FRAMEWORK AND
INTEGRATED LIGHTING ONLY.
THE SIGN WILL HAVE A DEPTH OF 30MM.




REFERENCE IMAGE 001 OVERHEAD ILLUMINATION

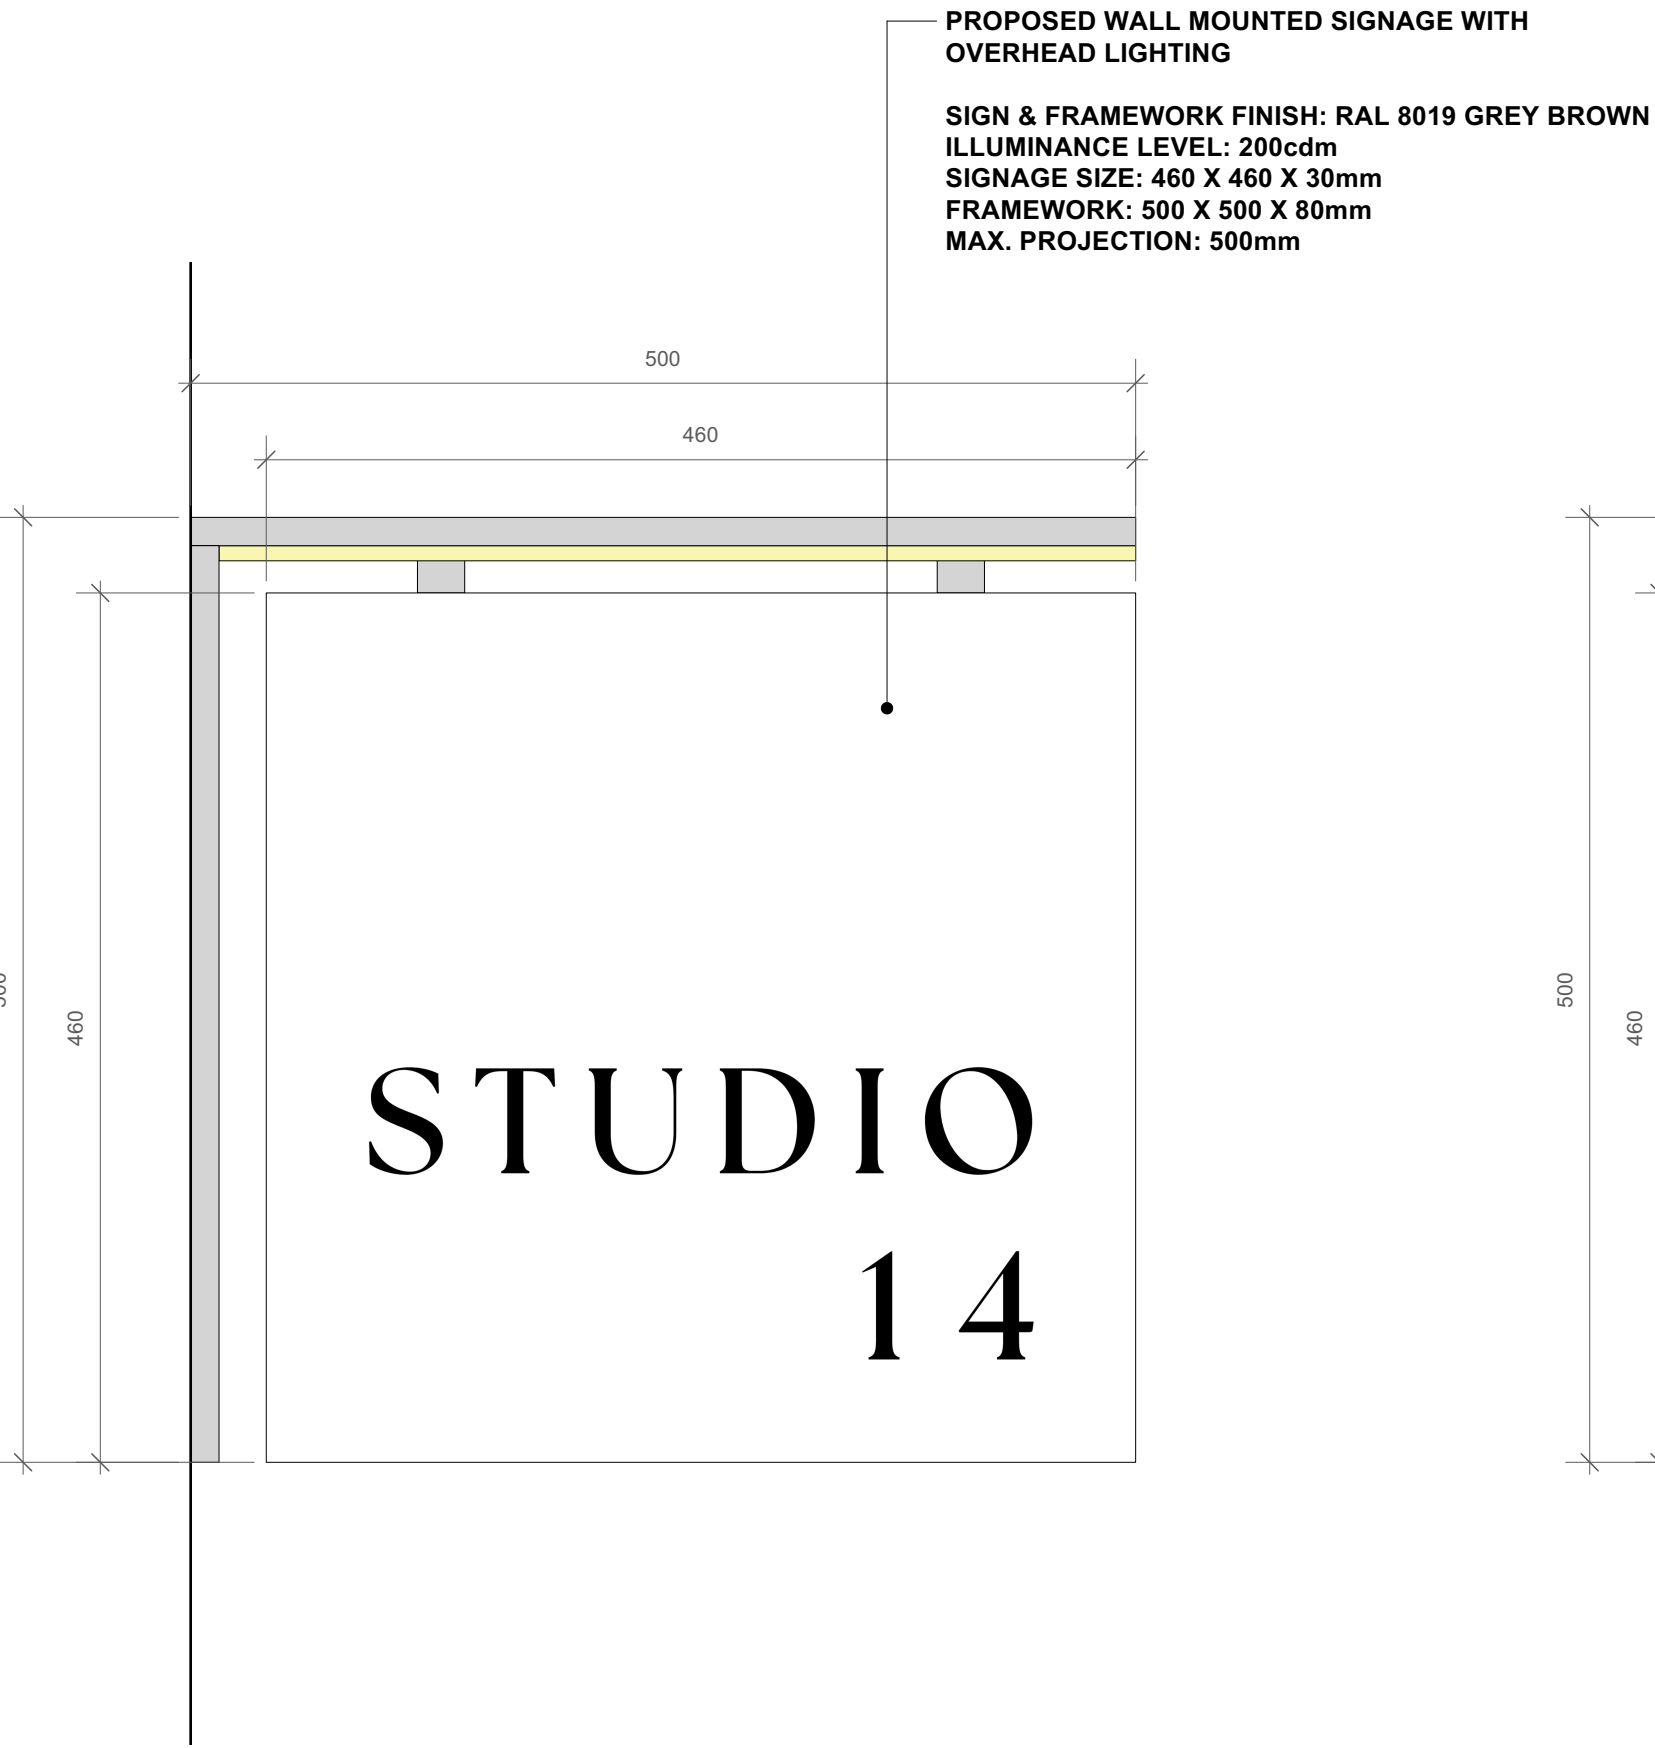

2 ELEVATION 01
Scale: 1:4

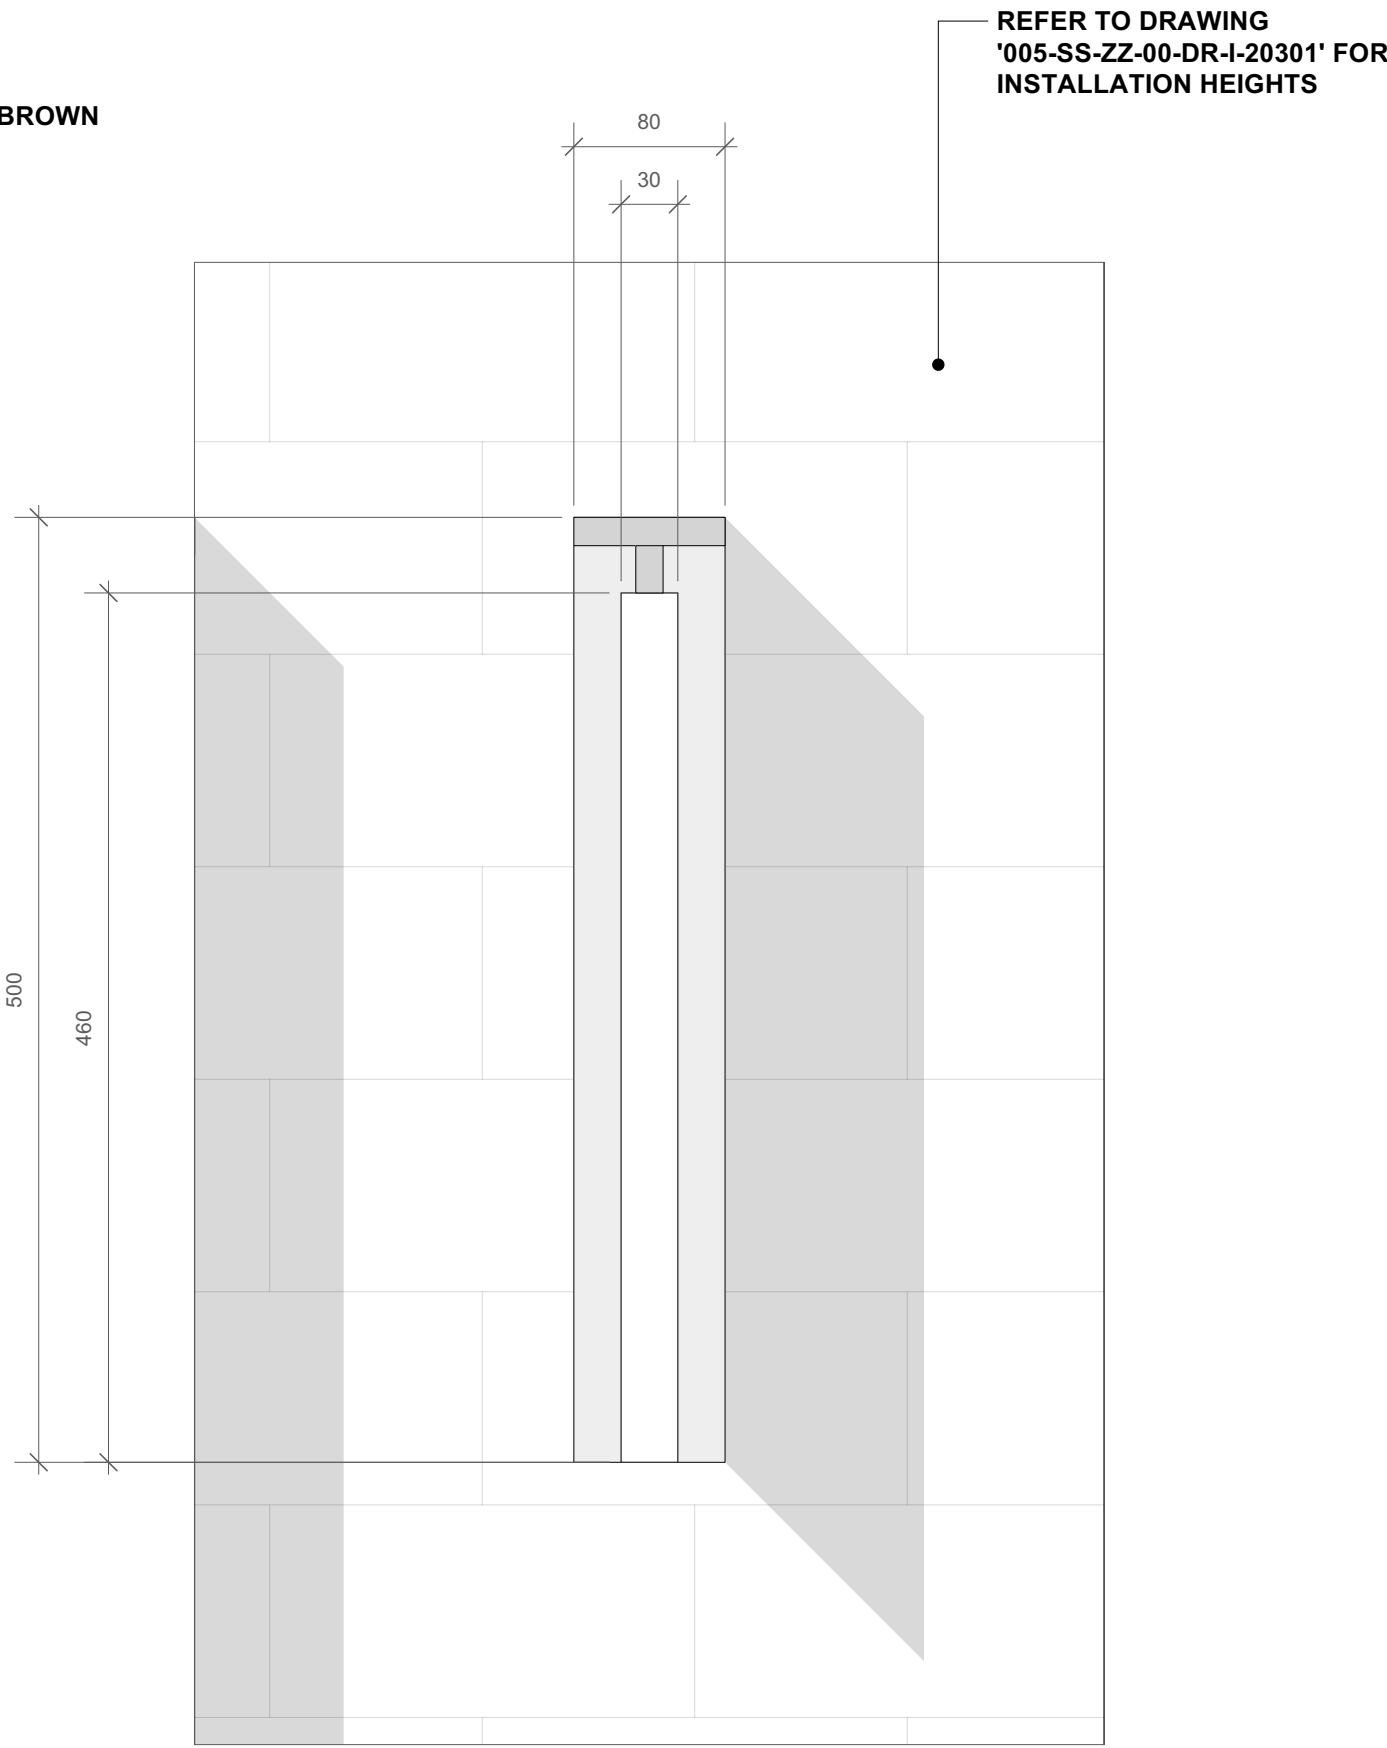

3 ELEVATION 02
Scale: 1:4

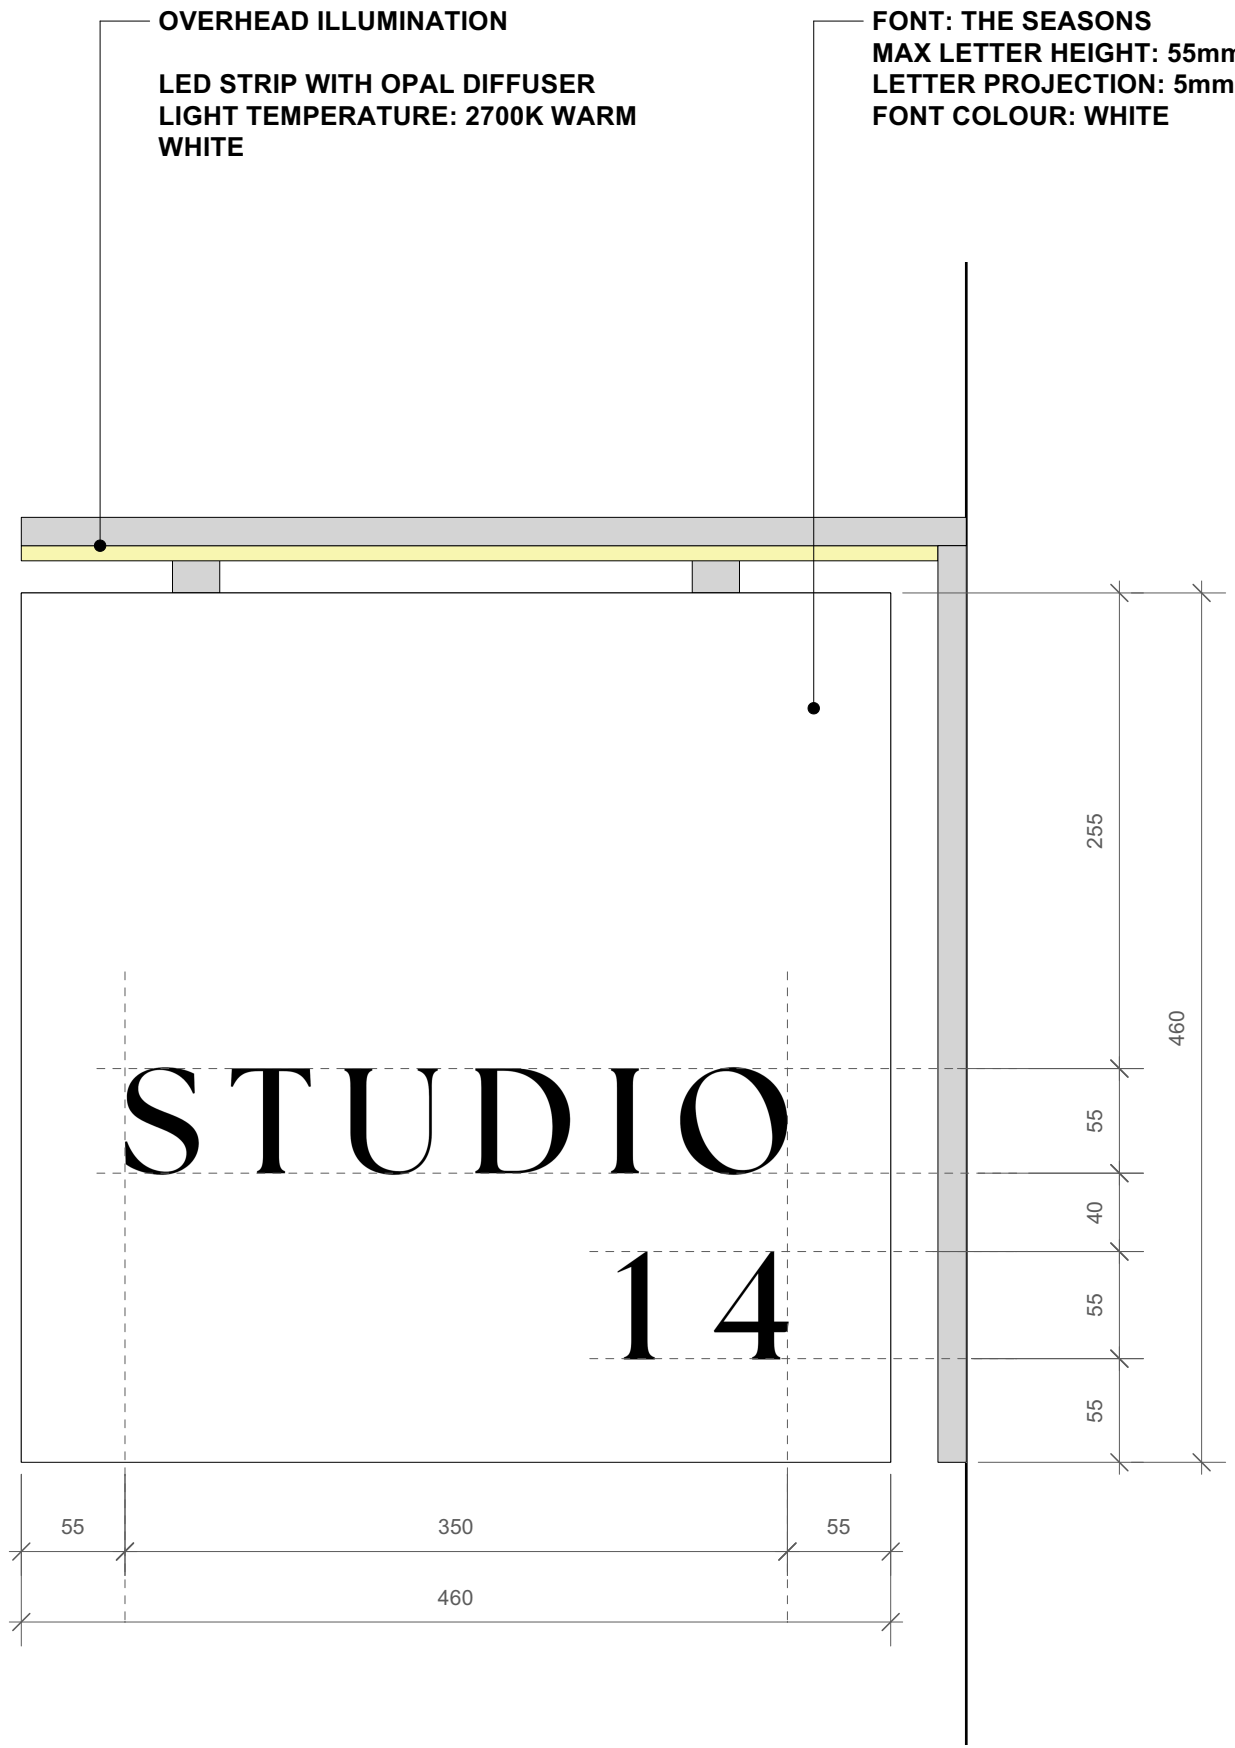

4 ELEVATION 03
Scale: 1:4

GENERAL NOTES

01. DRAWINGS ARE FOR INFORMATION ONLY AT STAGE 4 AND TO SHOW DESIGN INTENT. ALL DIMENSIONS ARE THEREFORE SUBJECT TO FULL SITE SURVEY AND DEVELOPMENT WITH SUB-CONTRACTORS. SPECIALIST SUBCONTRACTOR TO PROVIDE FABRICATION DRAWINGS FOR REVIEW BY SONDAY AND CLIENT.

02. DRAWINGS TO BE READ IN COLOUR.

REV.	DATE	DESCRIPTION
P01	23/04/2025	ISSUE FOR PLANNING APPLICATION
P02	09/07/2025	RE-ISSUE FOR PLANNING APPROVAL WITH AMENDED SIGNAGE / GLAZED PANELS.
P03	10/07/2025	EXTERNAL SPOTLIGHT ADDED WITHIN ENTRANCE ALCOVE.

PROJECT NUMBER	CLIENT	PROJECT NAME
SS-005	PUGH DAVIES LTD.	STUDIO 14
PROJECT ADDRESS		
14 LITTLE LEVER ST, MANCHESTER, M1 1HR		
SCALE	SHEET SIZE	DRAWING TITLE
VARIES	A1	PROPOSED EXTERNAL SIGNAGE
DRAWN BY	REVISION	DRAWING NO.
PH	P03	005-SS-ZZ-00-DR-I-20302

SONDAY STUDIOS

1. DRAWINGS HAVE BEEN PRODUCED BY SONDAY AND MAY NOT BE REPRODUCED IN WHOLE OR PART, OR USED FOR THE MANUFACTURE OF ANY ARTICLE WITHOUT THE EXPRESS PERMISSION OF THE COPYRIGHT HOLDERS.
2. USE FIGURED DIMENSIONS ONLY. ALL DIMENSIONS MUST BE SET OUT AND CHECKED BY THE SELECTED CONTRACTOR ON SITE PRIOR TO COMMENCEMENT OF CONSTRUCTION.
3. THIS DRAWING IS TO BE READ IN CONJUNCTION WITH ALL RELEVANT ARCHITECTS, SERVICE ENGINEERS AND SONDAY DRAWINGS AND SPECIFICATIONS AS RELEVANT.
4. SELECTED CONTRACTOR IS TO SUBMIT RELEVANT DRAWINGS TO BUILDING REGULATION AND LEGISLATION APPROVAL AUTHORITIES AS REQUIRED TO COMPLY WITH THE SPECIFICATION.