


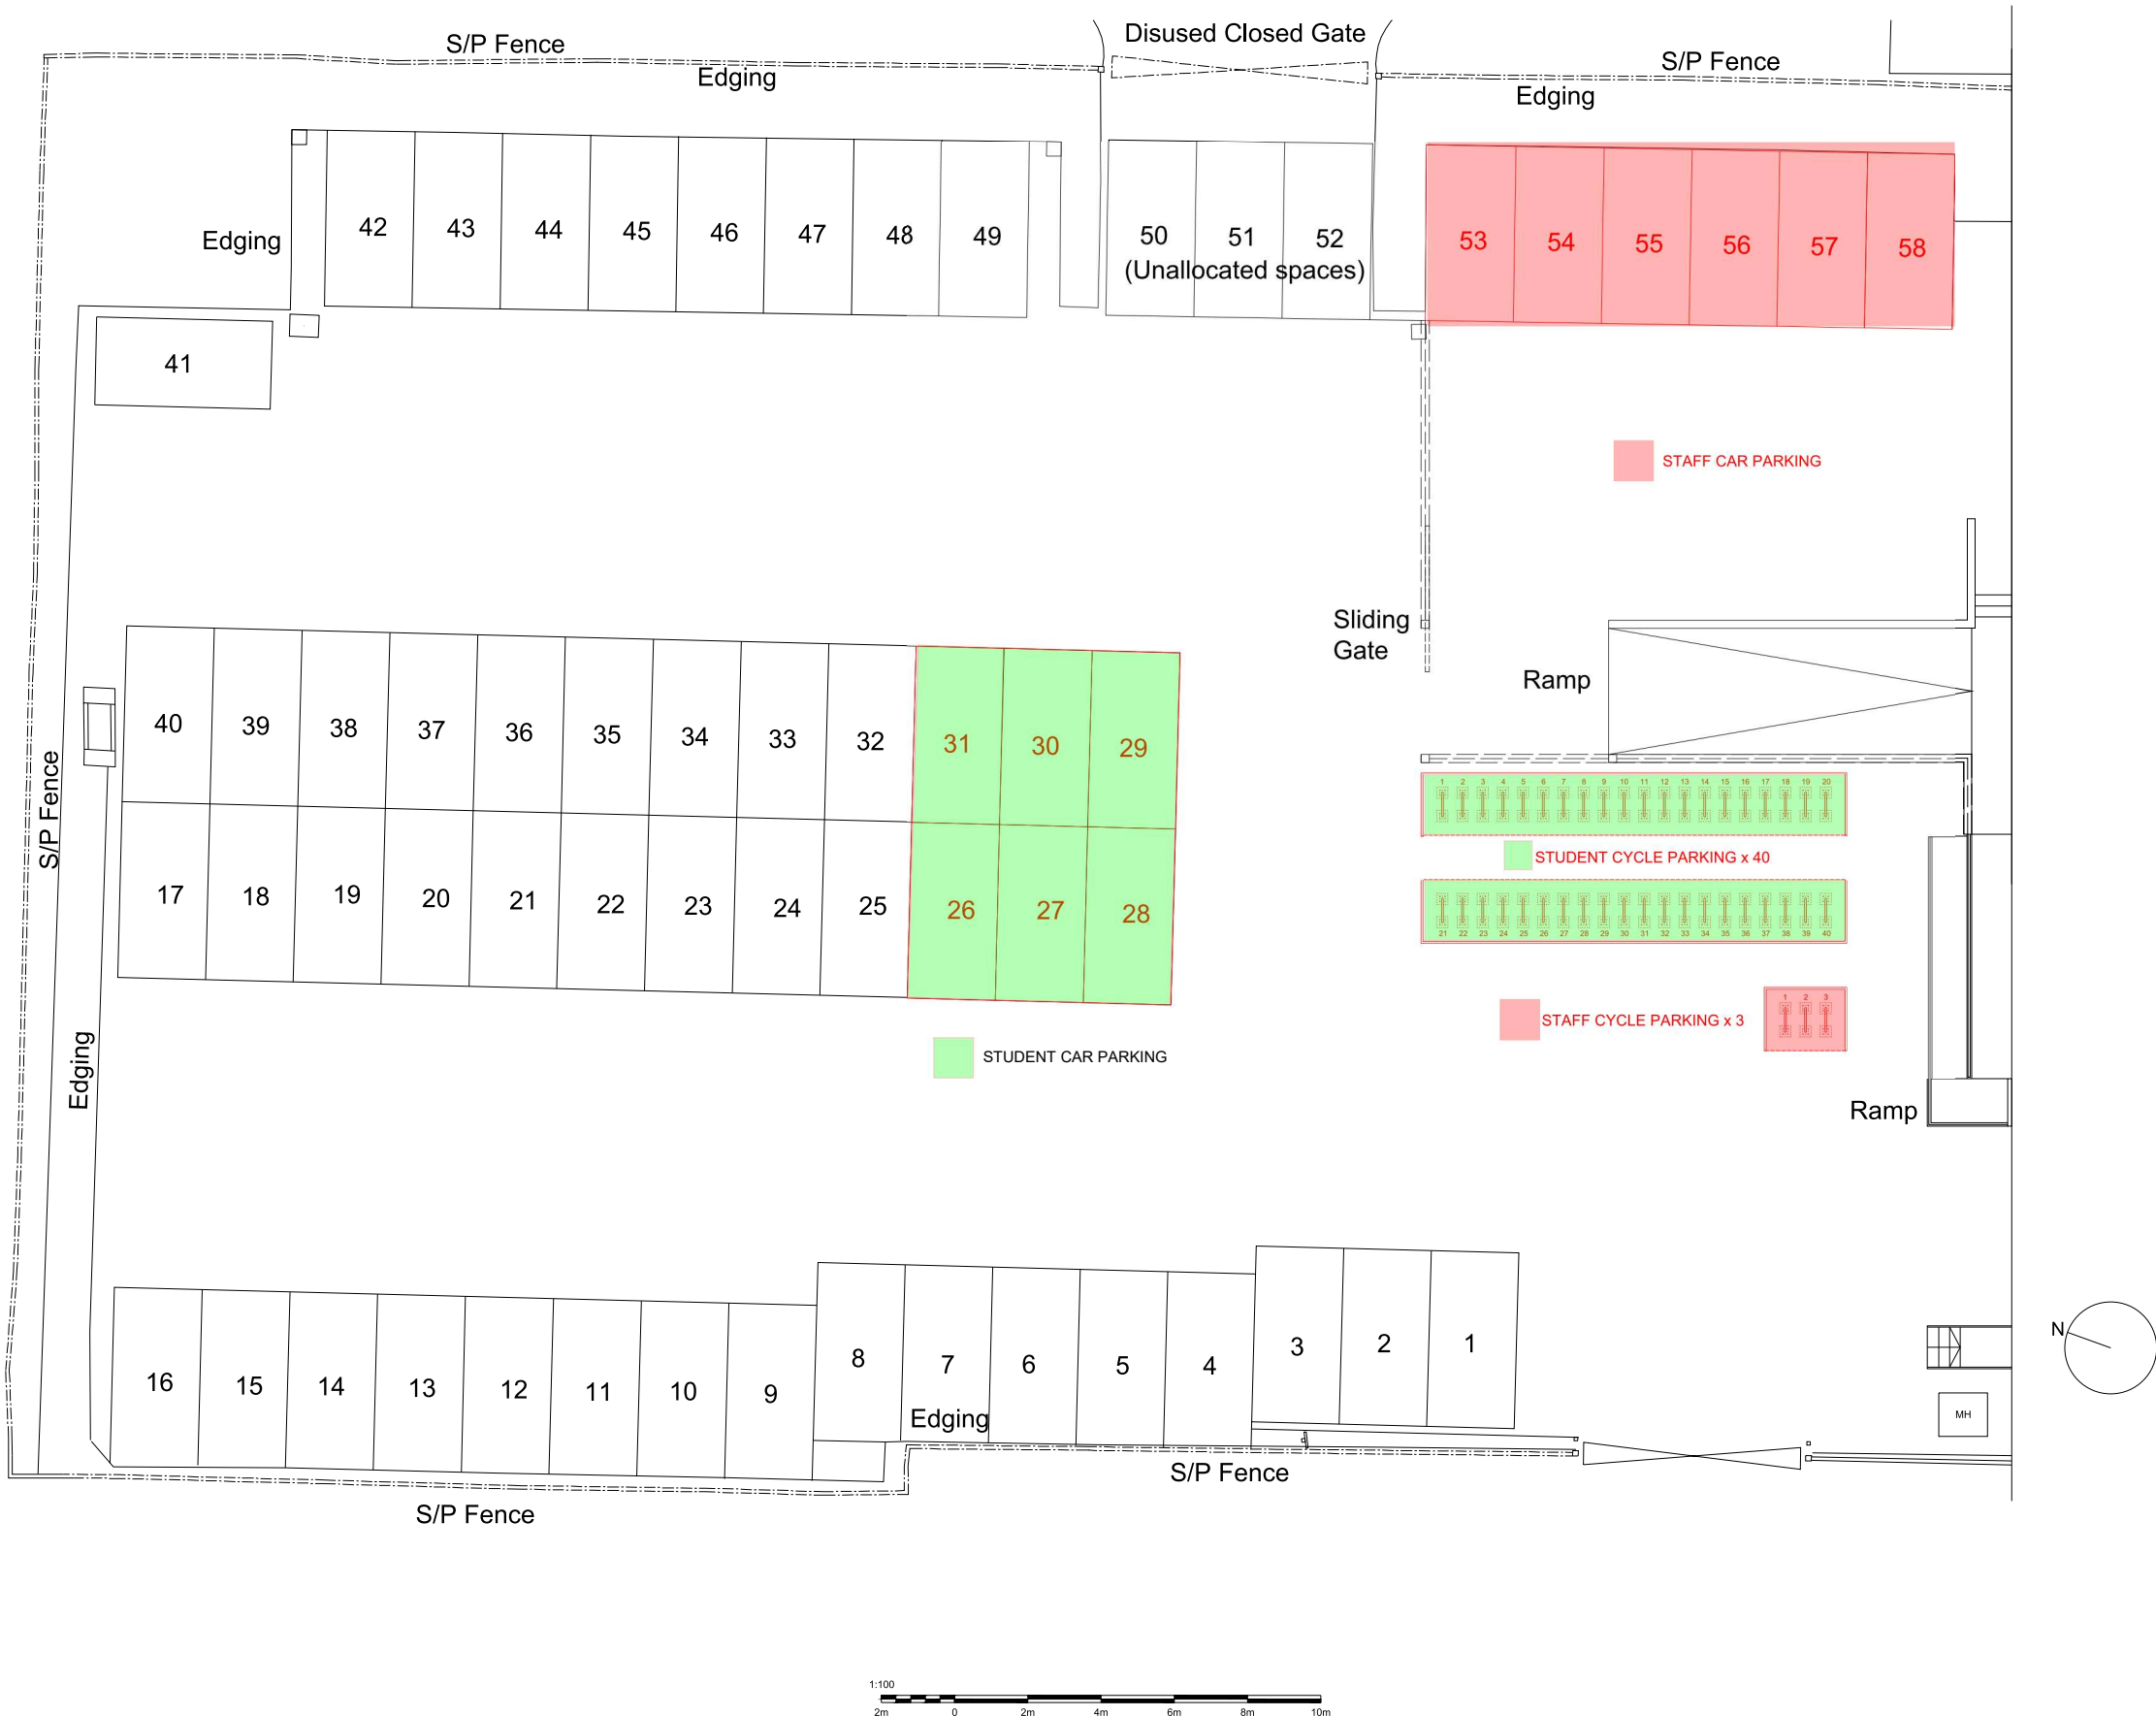

DRAWING NOTES

Written dimensions to be taken in preferences to scaled dimensions. The Contractor is responsible for checking all dimensions before work starts.

All work is to be carried out to the requirements, and to the satisfaction of the Local Authority. These drawings are for planning purposes only

Any discrepancies to be brought to the attention of 4D Planning Consultants immediately.

REVISIONS				
REV	DATE	DESCRIPTION	BY	CH
A	6.2	Revised car parking space design with 3 unallocated spaces, 5 extra car parking spaces + cycle parking spaces	KO	

PROJECT TITLE

Units 1, 3 & 4,
1121 Ashton Old Road,
Manchester, M11 1AA

Change of Use

DRAWING TITLE

Proposed Car Parking

CLIENT

UK Management College

DRAWING No	REV
4D07	A/
Scale 1:100 @ A1	
DATE	DRAWING STATUS
Feb 2024	Planning

4D PLANNING™

Architecture | Town Planning

T: 0161 408 4680 www.GetMePlanning.com

www.GetMePlanning.com



DRAWING NOTES

Written dimensions to be taken in preferences to scaled dimensions. The Contractor is responsible for checking all dimensions before work starts.

All work is to be carried out to the requirements, and to the satisfaction of the Local Authority. These drawings are for planning purposes only

Any discrepancies to be brought to the attention of 4D Planning Consultants immediately.

REVISIONS

REV	DATE	DESCRIPTION	BY	CH
A	6.2	Revised car parking space design with 4 car parking spaces and 2 disabled car parking spaces.	KO	

PROJECT TITLE

Units 1, 3 & 4,
1121 Ashton Old Road,
Manchester, M11 1AA

Change of Use

DRAWING TITLE

Proposed Ground Floor Plan

CLIENT

UK Management College

DRAWING No

4D05

REV

A/

Scale 1:100 @ A1

DATE

Feb 2024

DRAWING STATUS

Planning

4D PLANNING™

Architecture | Town Planning

T: 0161 408 4680 www.GetMePlanning.com

www.GetMePlanning.com