


NOTE
This drawings is solely for the purpose of a planning application. These are not full working drawing for construction



2 Existing Front Elevation
1 : 50




1 Existing Rear Elevation
1 : 50

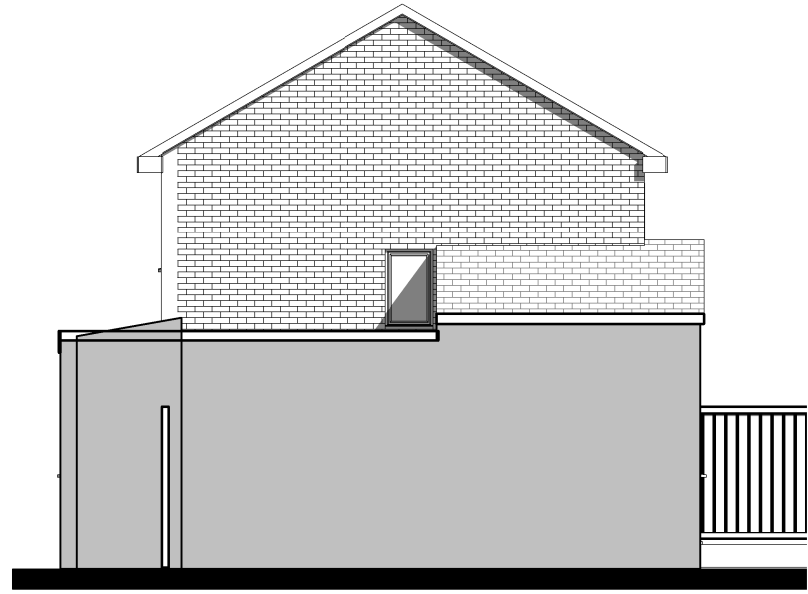


5 Existing Right Side Elevation
1 : 100




6 Existing Left Side Elevation
1 : 100

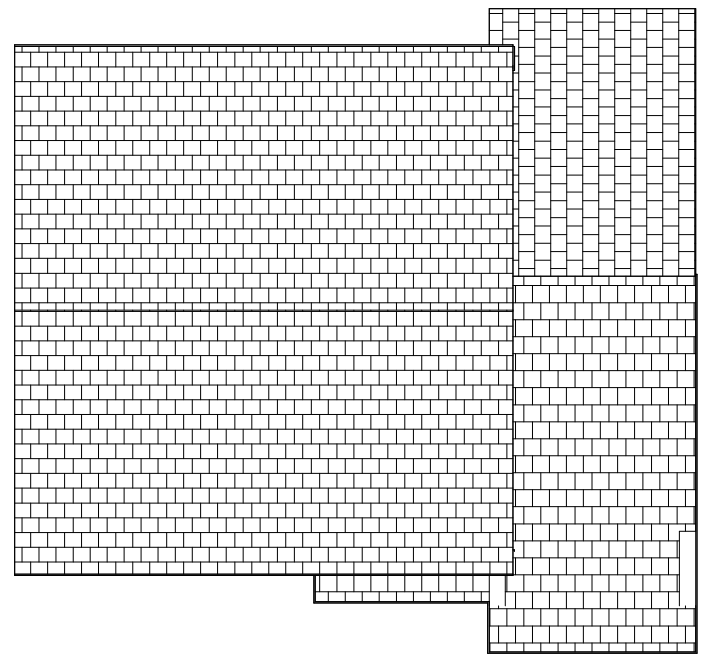


7 Existing Roof Plan
1 : 100

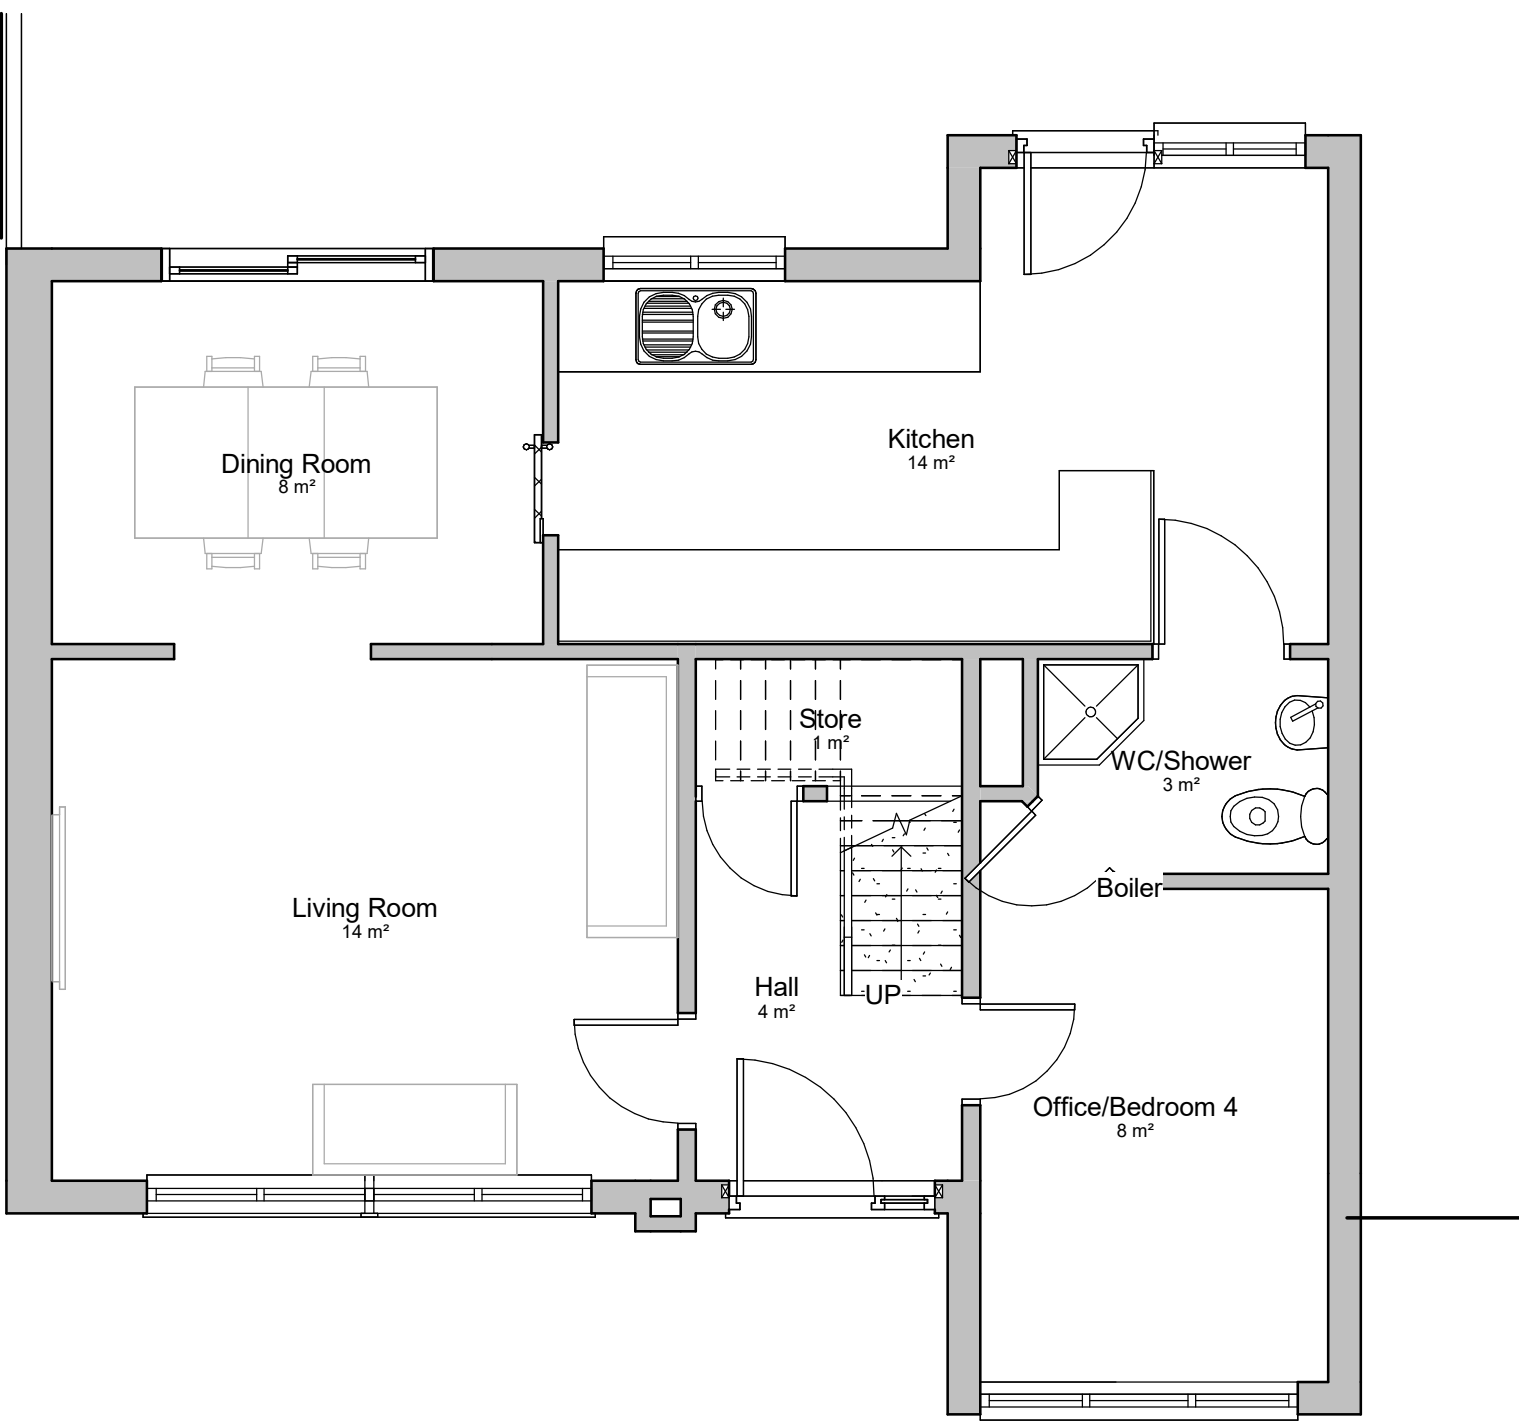

3 Existing Ground Floor Plan
1 : 50

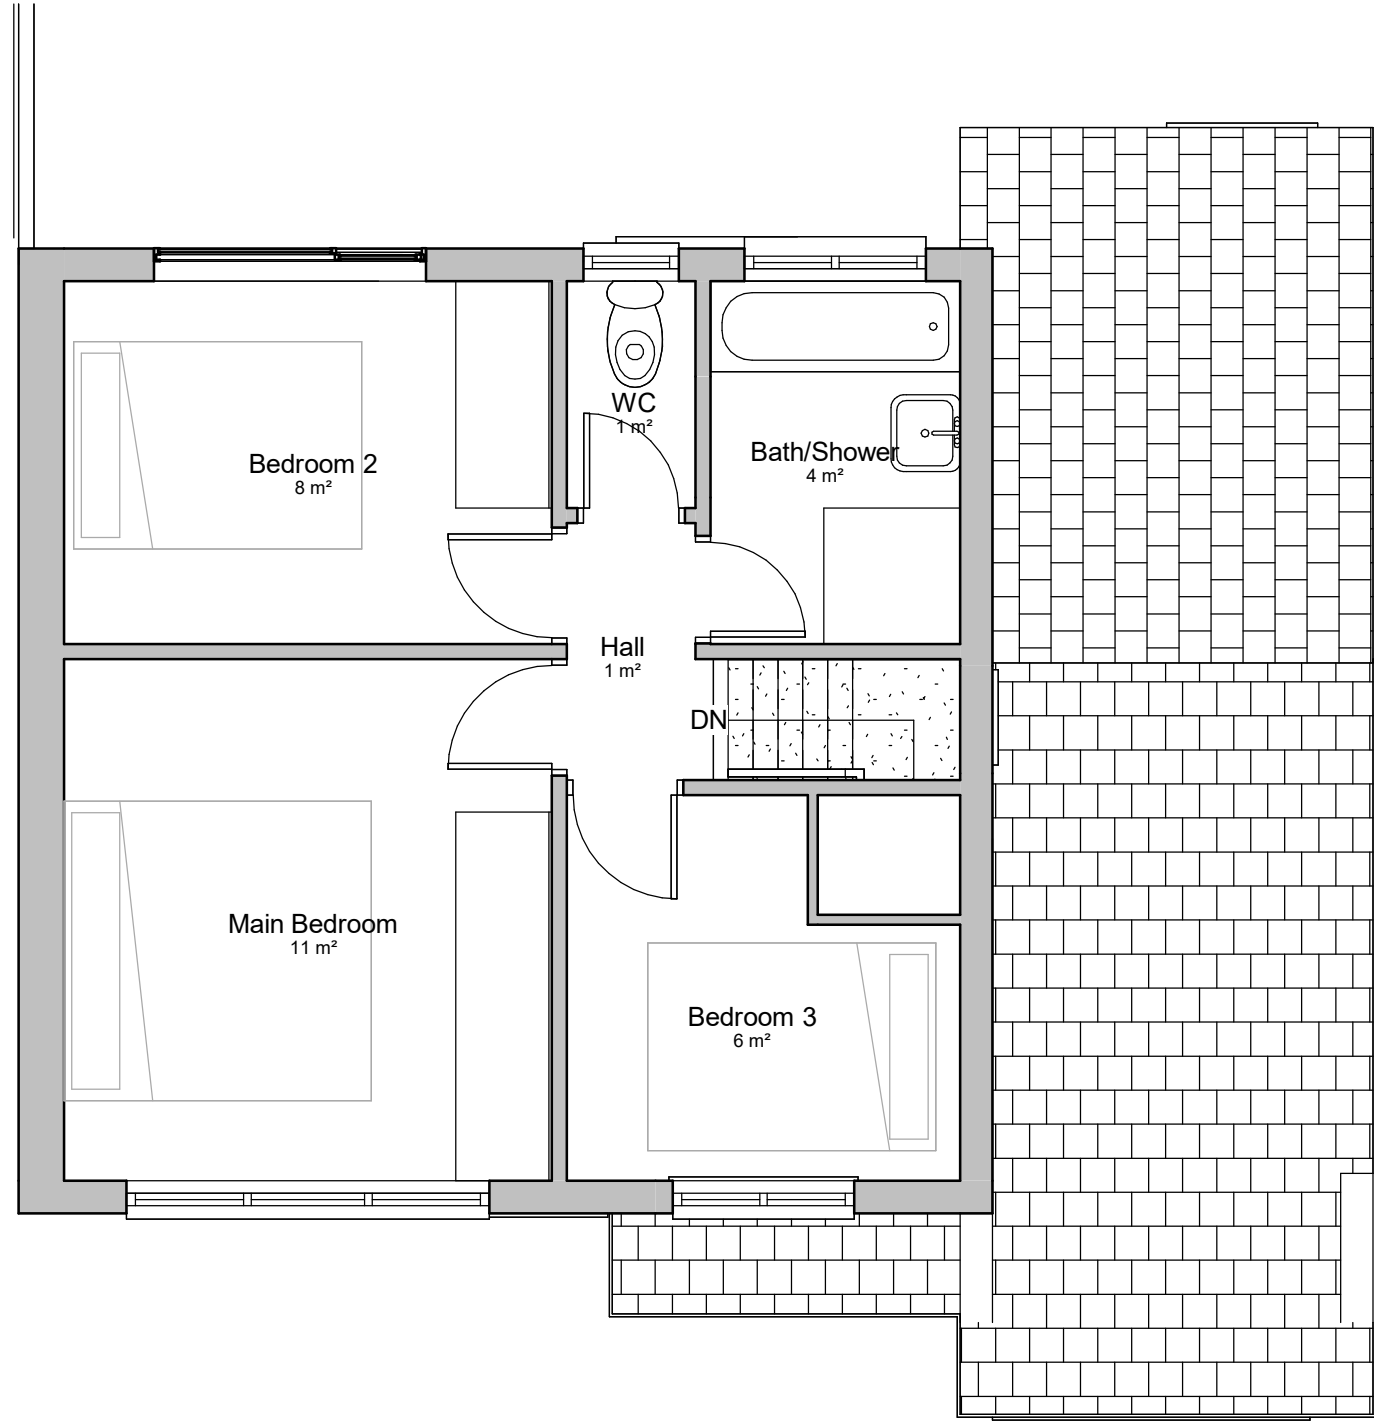

4 Existing First Floor Plan
1 : 50

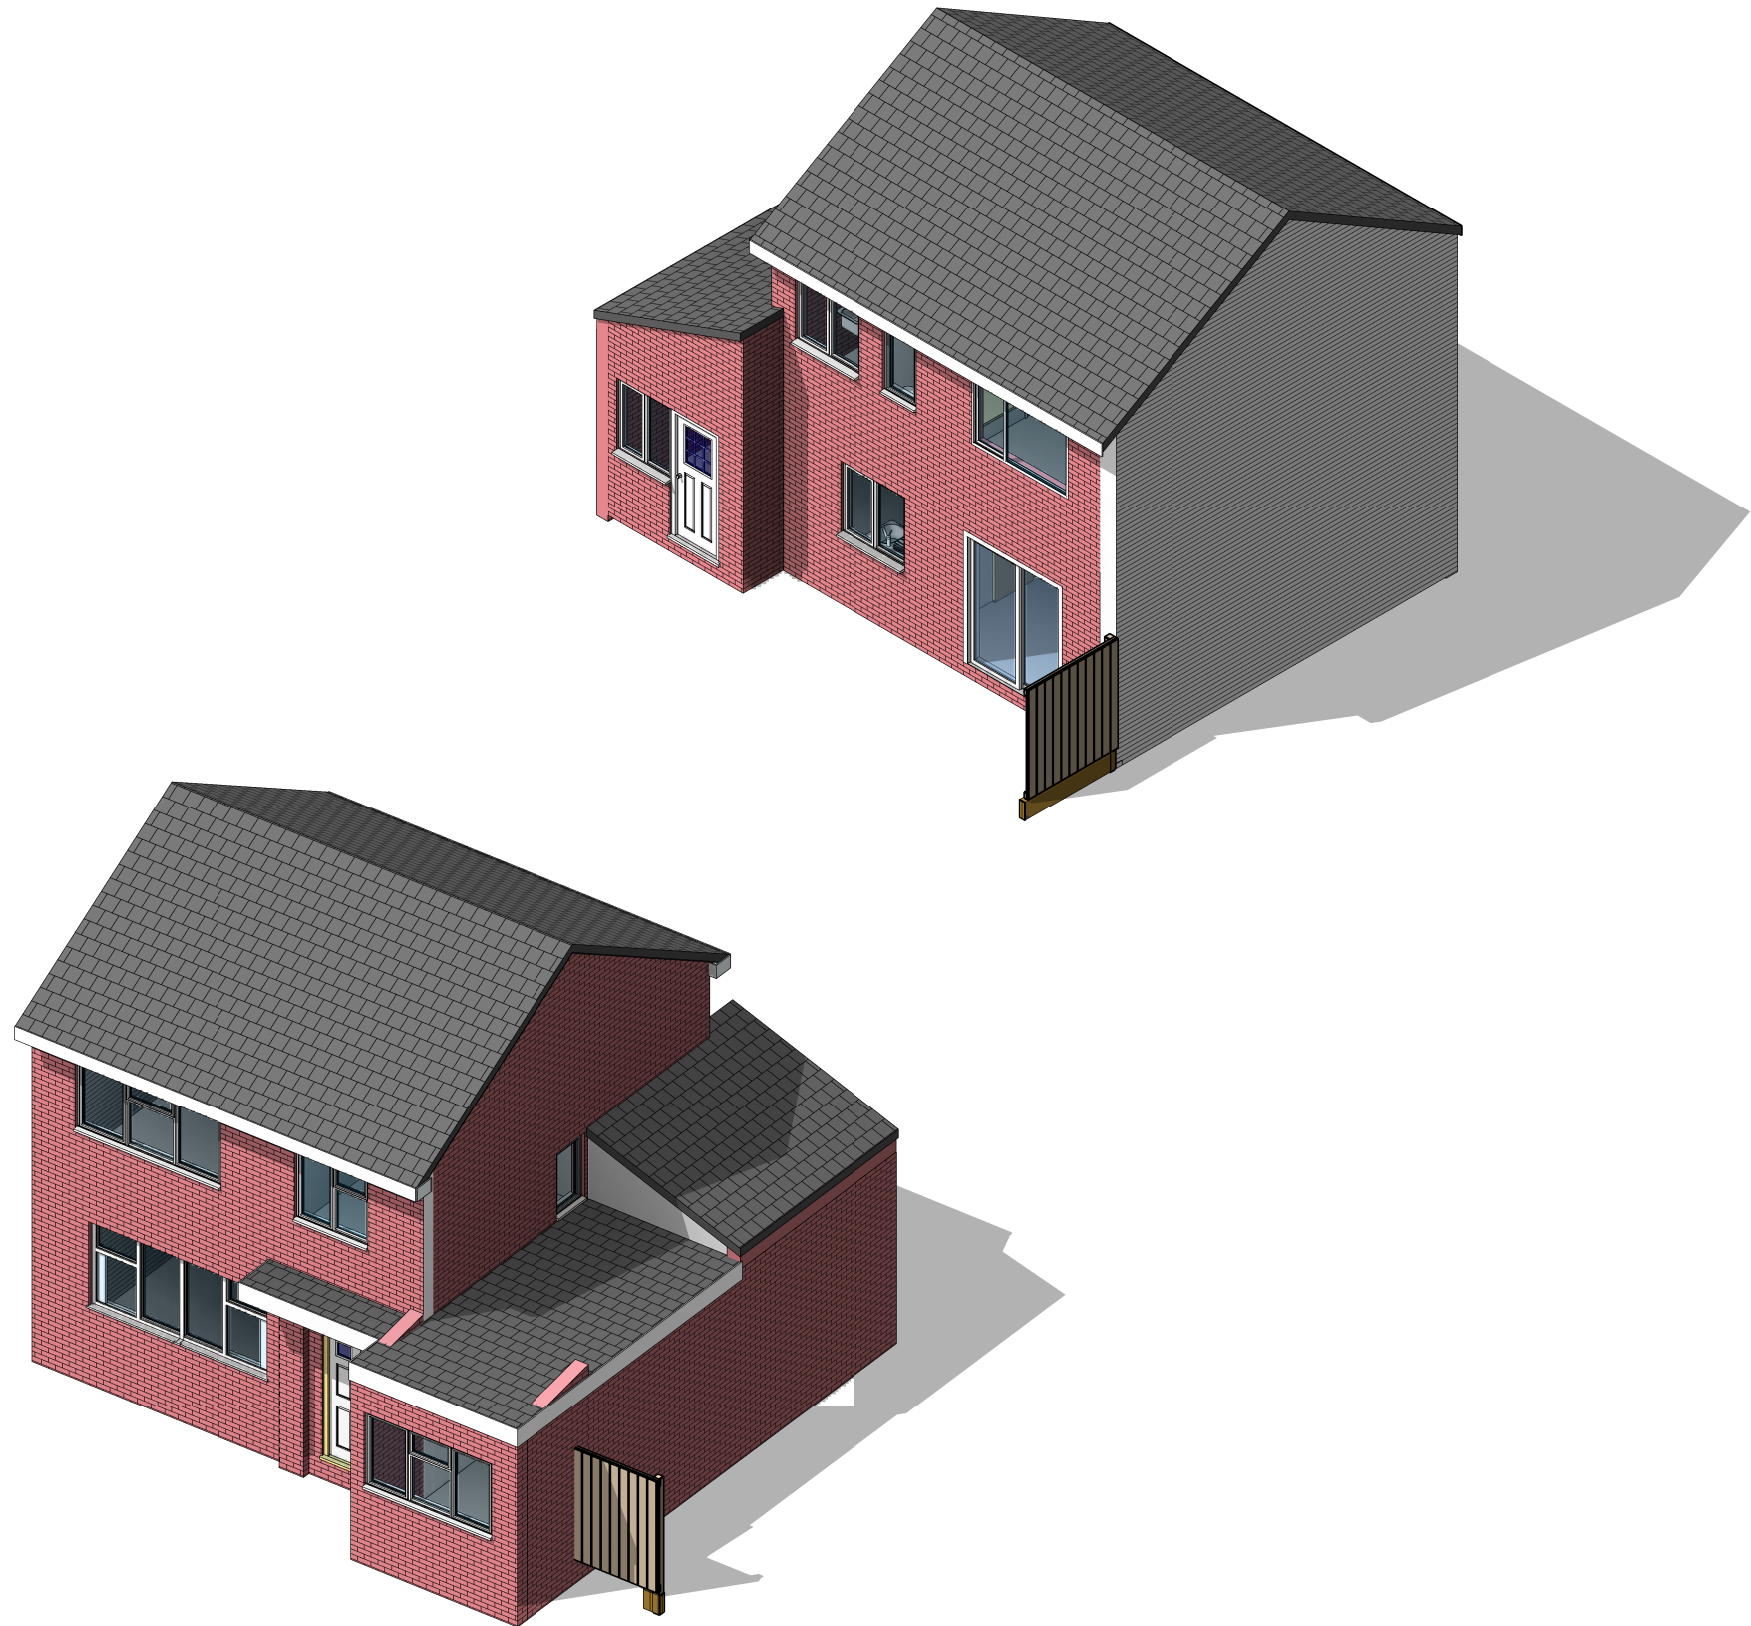

No.	Description	Date
P01	Update Issue	17.06.25

Mr & Mrs Phil Josephine
Balogun
31 Underwood Close,
Manchester M18 8UY

**Existing Plans and
Elevations**

Project number EXT-255

Date 25/04/25

Drawing Number

EXT-255-EP01

Scale As indicated