


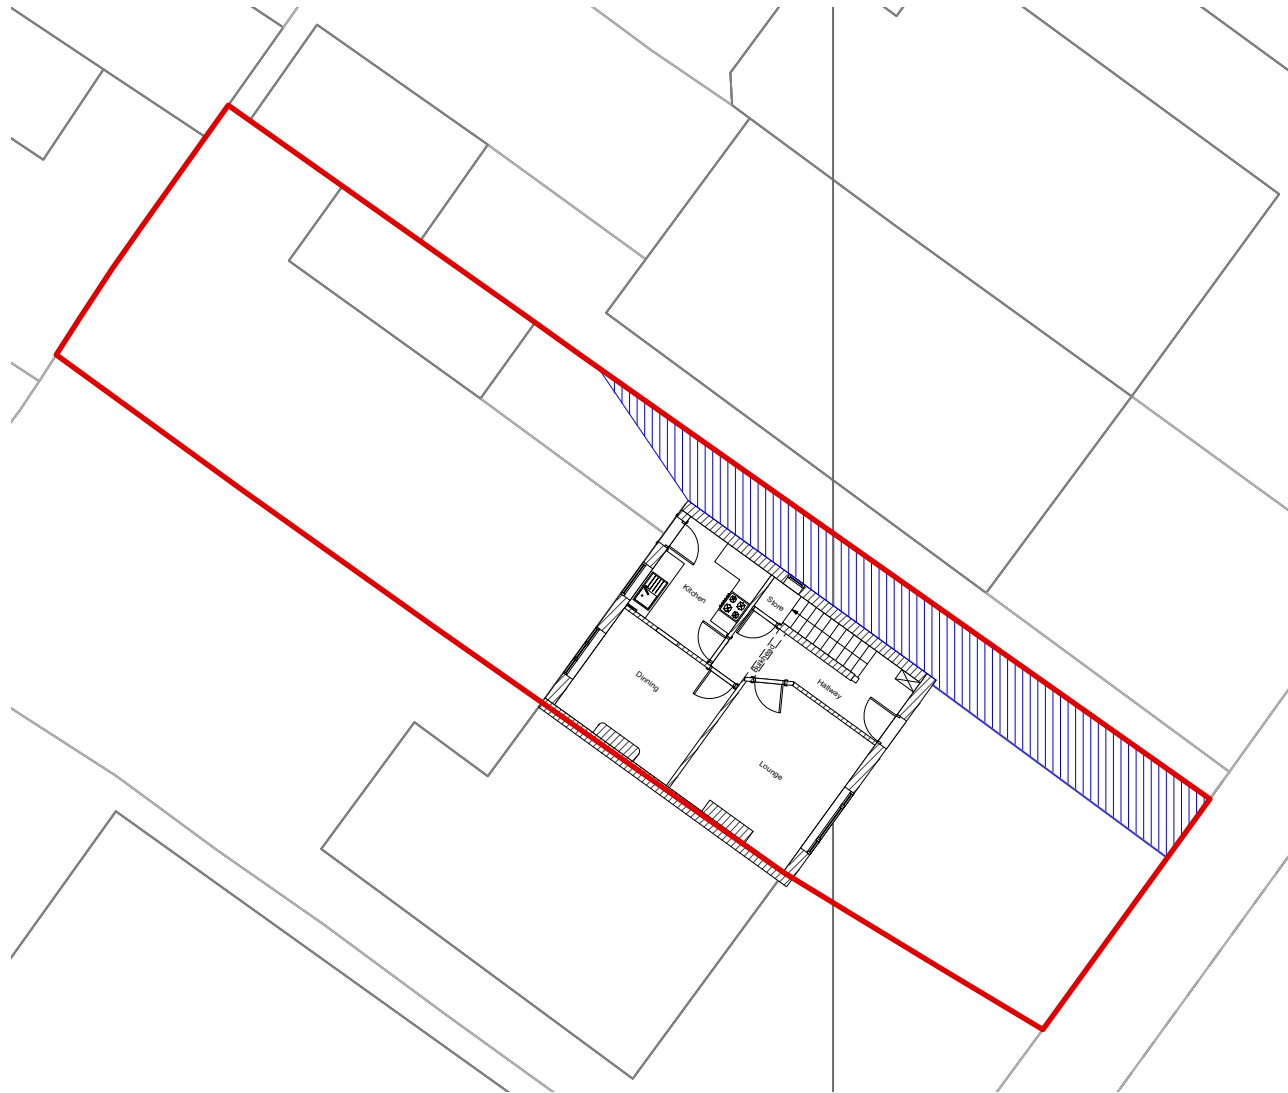

Key:

Site boundary:

Existing wall:

Shared Access:



Revision	Date	Description
----------	------	-------------

REVISION NOTES

ISSUED FOR:

FEASIBILITY

Existing Site Plan

1:200 @ A4



T 07967769660
E lee@lj-architects.co.uk
W www.lj-architects.co.uk

Client: Rebecca Nichols
Drawing Number: **P404_101**
Drawing Title: **Existing Site Plan**
Date: 24/04/2025
Scale: 1:200 @ A4

P404_ 128 Old Lansdowne Road