


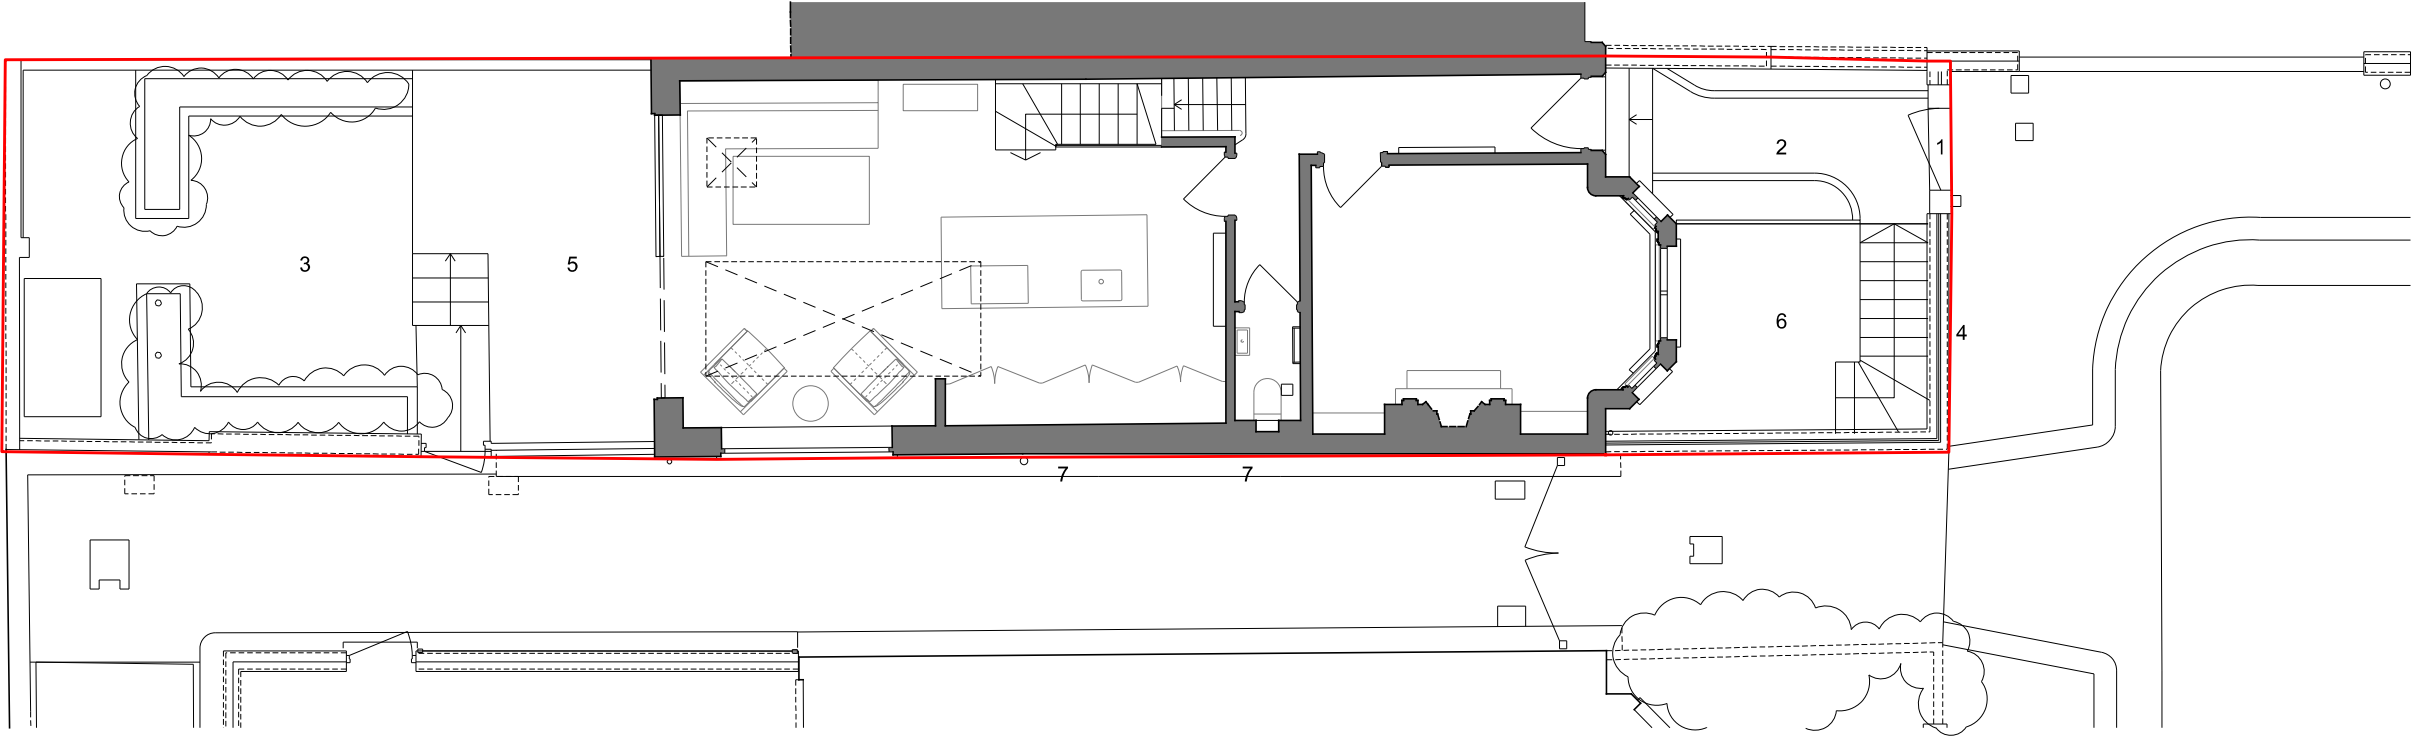

- 1. Front garden gate (repositioned)
- 2. Pathway (repositioned)
- 3. Grass & planting
- 4. Low-level wall
- 5. Rear patio
- 6. New sunken courtyard
- 7. Lowered hardscaping



rev	date		description		
Project	THORNBRIDGE AVENUE				
Title	SITE PLAN AS PROPOSED				
Project No	25-02	Drawing No	L(-1)011	Status	PLANNING
Scale	1:100@A3	Date	APR 2025	Rev	

10m

5m

2m

1m