


VISUAL SCALE 1:100 @ A3

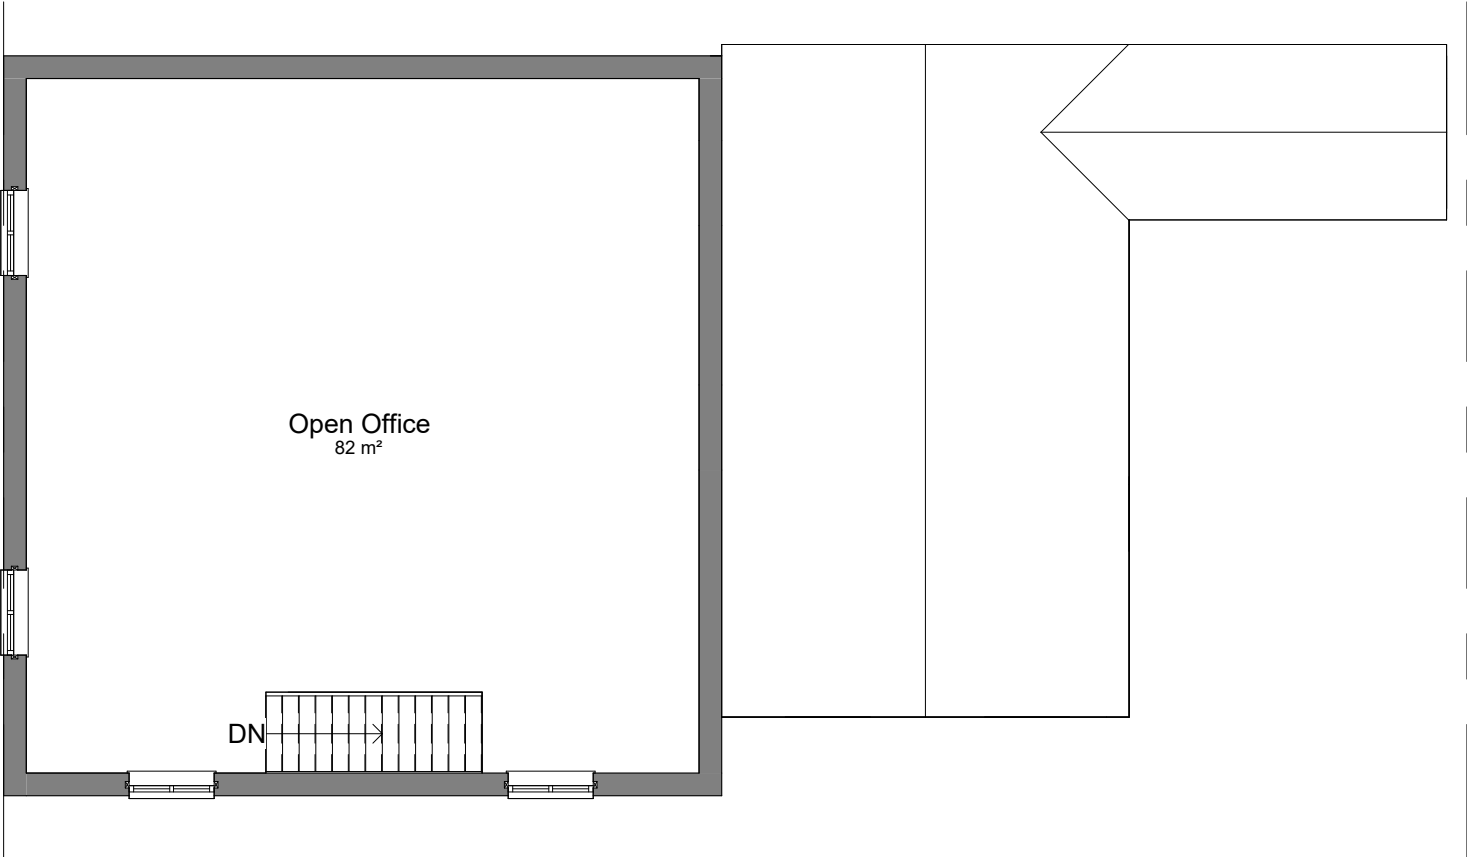

01-E-First Floor  
1 : 100

COPYRIGHT © ALL RIGHTS RESERVED BY VIKAS ALYAS LTD. DO NOT SCALE FROM DRAWING. DRAWING INDICATES DESIGN INTENT ONLY. REPORT ANY DISCREPANCIES TO CLIENT / VA LTD. NOT TO BE USED FOR CONSTRUCTION UNLESS STATED SO. TO BE READ IN CONJUNCTION WITH OTHER DRAWINGS OR SPECIFICATION WHERE PROVIDED.



0161 511 8479  
vikas@architek.uk  
916 Stockport Road, Levenshulme, Manchester, M19 3AB

| No. | Description       | Date       |
|-----|-------------------|------------|
| P1  | Issue to Planning | 29.07.2025 |
|     |                   |            |
|     |                   |            |
|                                               |                                  |                                                    |                  |                              |                |                         |
|-----------------------------------------------|----------------------------------|----------------------------------------------------|------------------|------------------------------|----------------|-------------------------|
| PROJECT<br><br>Change of Use - Class B1 to F1 |                                  | ADDRESS<br><br>1 Worrall St,<br>Manchester M40 2ED |                  | CLIENT<br><br>Dorcas Olowoyo |                |                         |
|                                               |                                  |                                                    |                  | Date<br>15.04.2025           | Project number | Scale (@ A3)<br>1 : 100 |
| Manchester City Council                       | PURPOSE OF ISSUE<br><br>PLANNING | SHEET<br><br>Existing First Floor Plan             | Drawn by<br>NA   | DRAWING NUMBER<br><br>A102   |                | REV<br><br>P1           |
|                                               |                                  |                                                    | Checked by<br>VA |                              |                |                         |
|                                               |                                  |                                                    |                  |                              |                |                         |