



PROPOSED FRONT ELEVATION

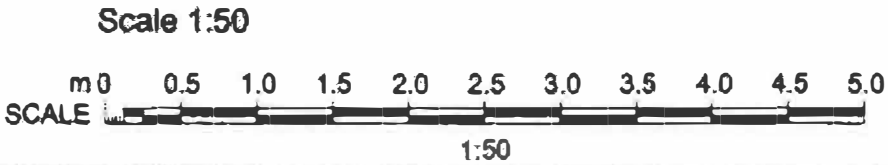

PROPOSED REAR ELEVATION

Materials to Match Existing

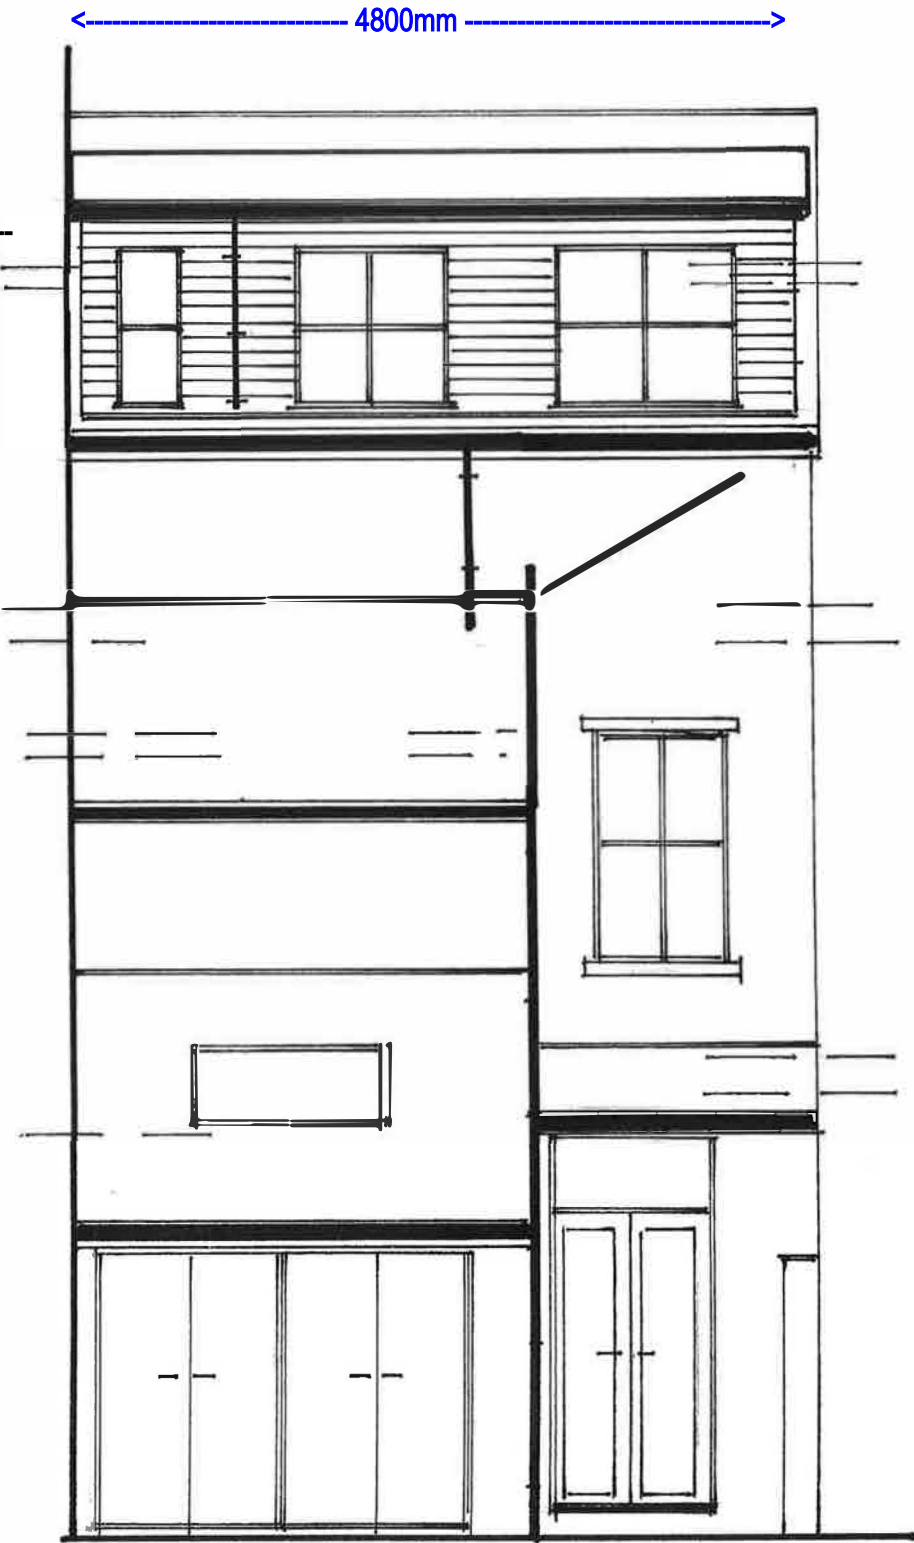

PROPOSED SIDE ELEVATION


18 Grange Lane Didsbury
M20 6RW
1:50@A3-MCPRCOL02A
Dimensions to be checked
on site by contractor
Resubmission with Rear
Outrigger Dormer Removed

DORMER M3 AREA CALCULATION
Small Rear Dormer Section Over Main House


1400 by 3500 by 4800mm = 23.5

2 = 11.76m3

Therefore Less than 40M3

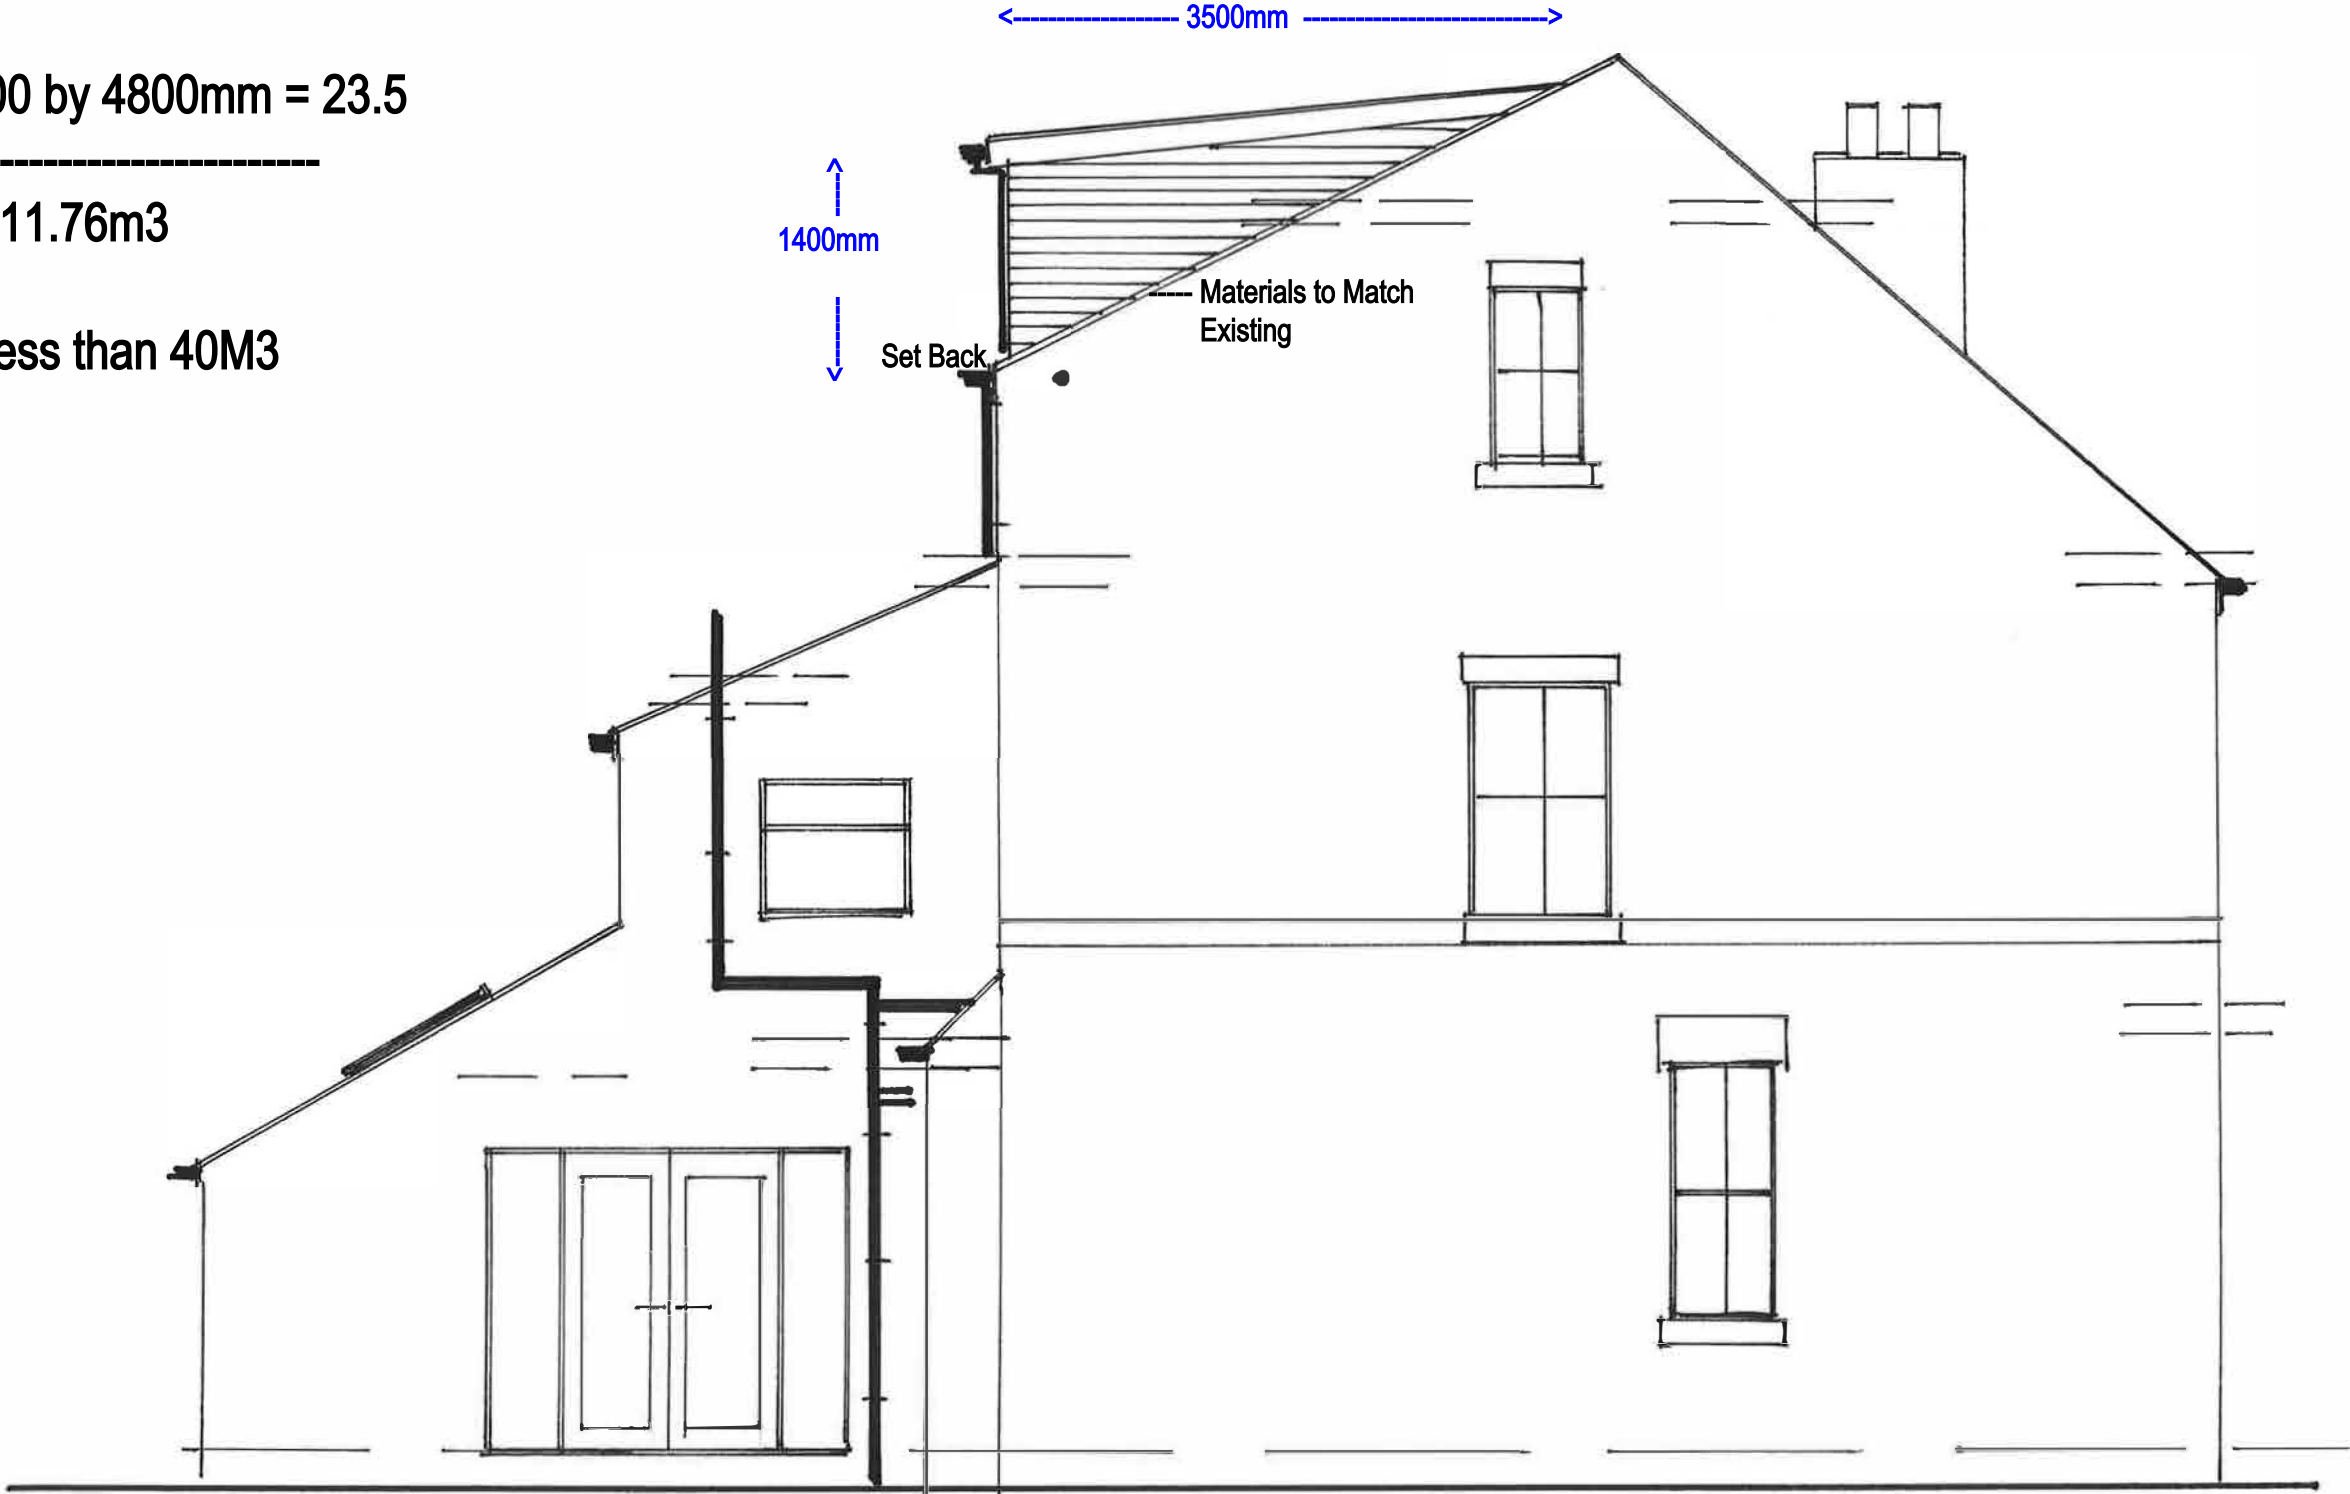

Scale 1:50

 

CONDRON DESIGN CONSULTANTS

Specialist in Planning, Design and Building Regulation Submissions



Mobile: 07734 669651

Email: Condrondesignconsultants@outlook.com

Condron Design Consultants Ltd
79 Ash Drive Wardley
condrondesignconsultants@outlook.com
07734669651

PROPOSED SIDE ELEVATION

18 Grange Lane Didsbury
M20 6RW
1:50@A3-MCPRCOL03A
Dimensions to be checked
on site by contractor
Resubmission with Rear
Outtrigger Dormer Removed

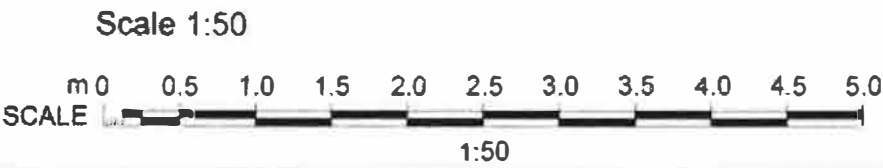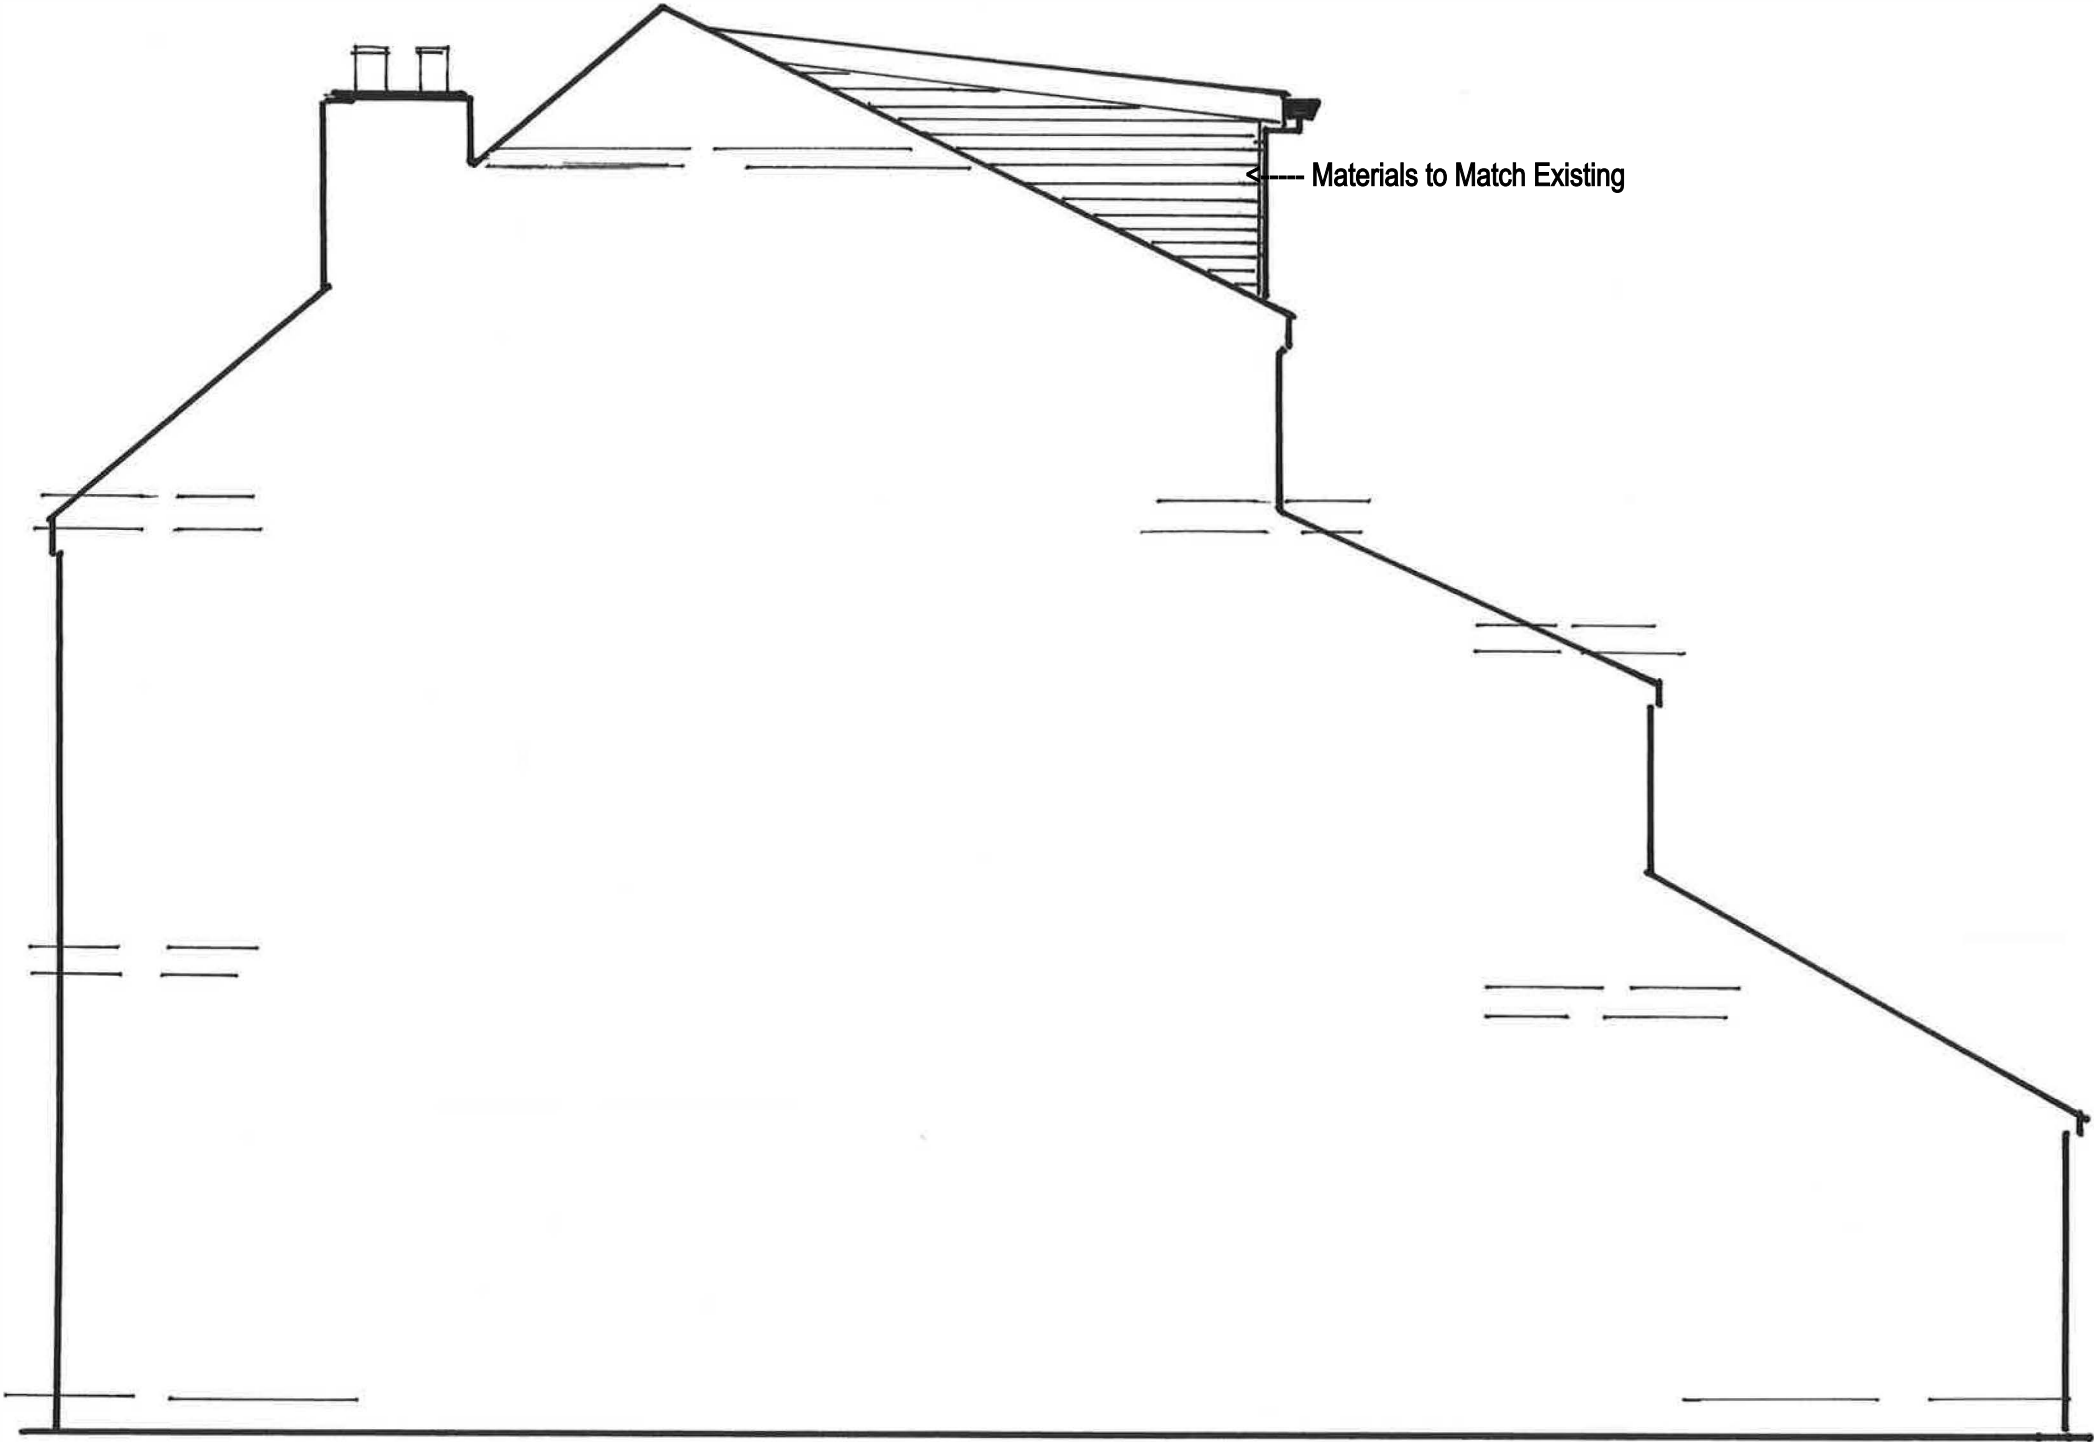




CONDRON DESIGN CONSULTANTS

Specialist in Planning, Design and Building Regulation Submissions


Mobile : 07734 669651

Email : Condrondesignconsultants@outlook.com


PROPOSED BASEMENT LAYOUT
No CHANGE

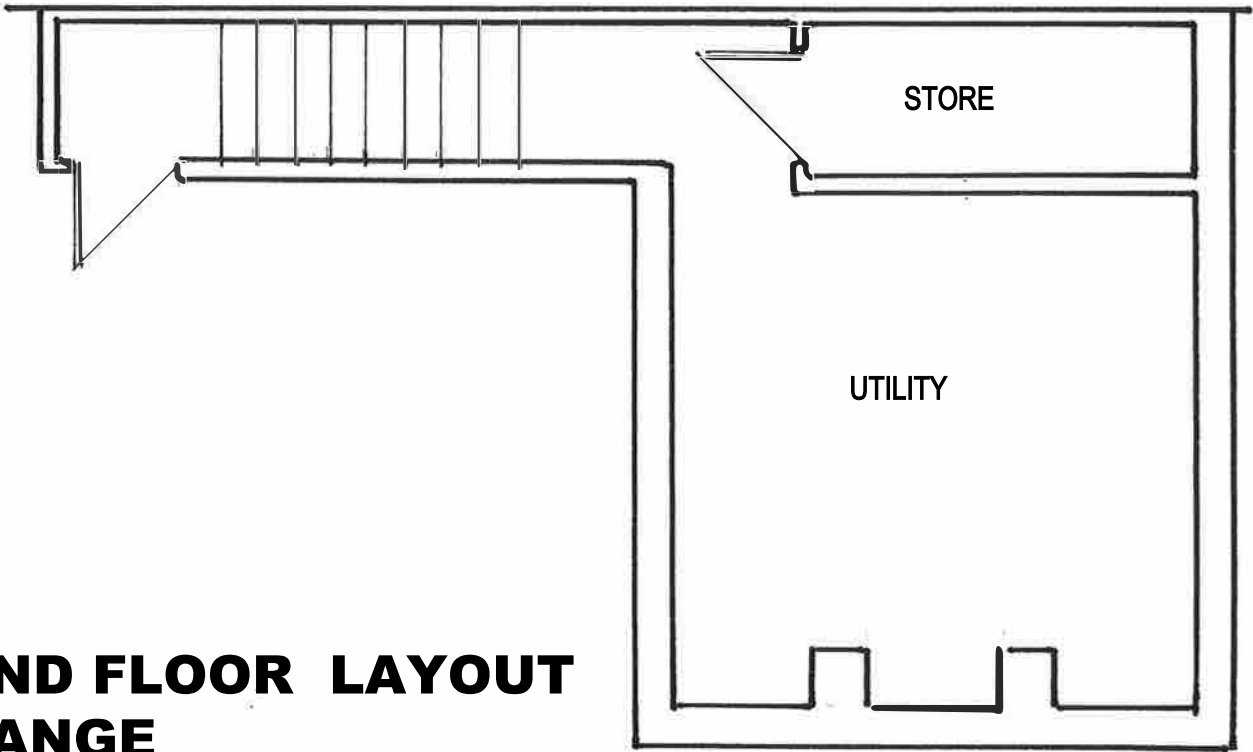

PROPOSED GROUND FLOOR LAYOUT
No CHANGE

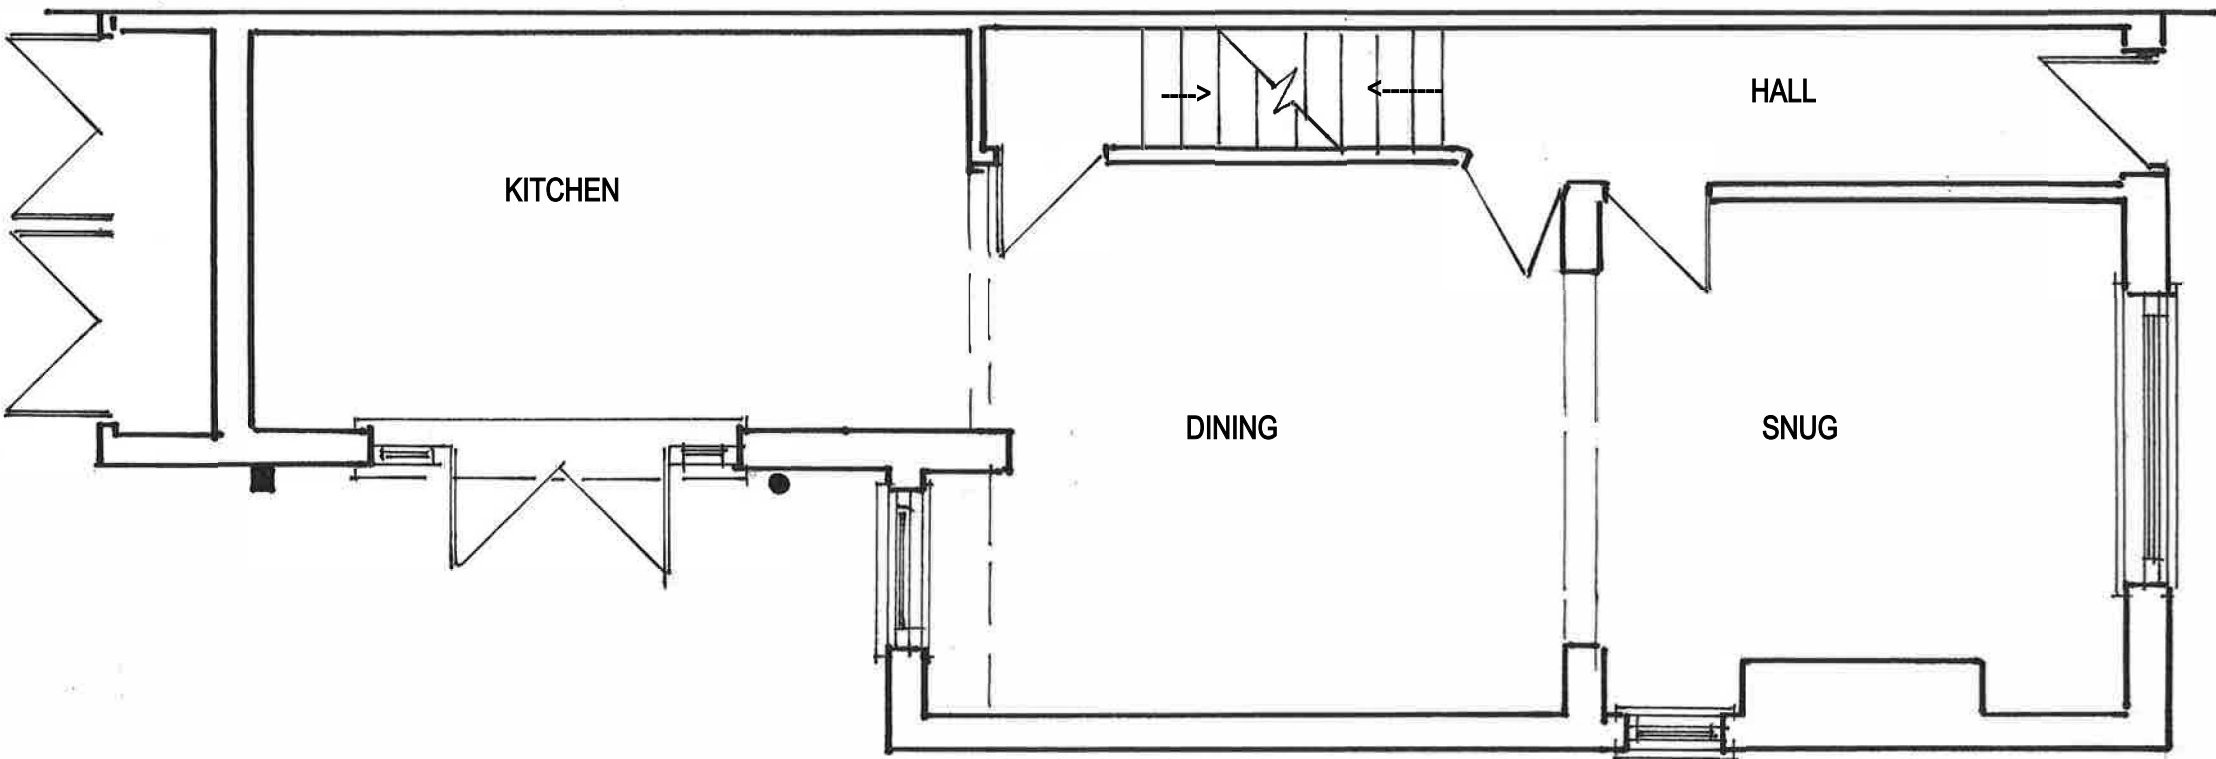


18 Grange Lane Didsbury
M20 6RW
1:50@A3-MCPRCOL04A
Dimensions to be checked
on site by contractor
Resubmission with Rear
Outrigger Dormer Removed

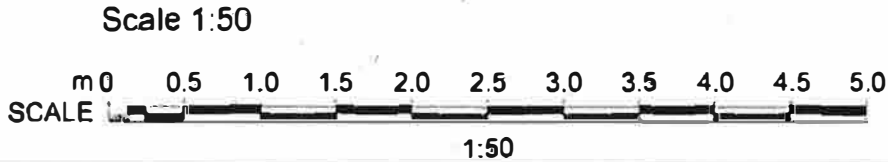

Condron Design Consultants Ltd
79 Ash Drive Wardley
condrondesignconsultants@
outlook.com
07734669651

PROPOSED FIRSTS FLOOR LAYPUT PLAN
No CHANGE

18 Grange Lane Didsbury
M20 6RW
1:50@A3-MCPRCOL05A
Dimensions to be checked
on site by contractor
Resubmission with Rear
Outtrigger Dormer Removed

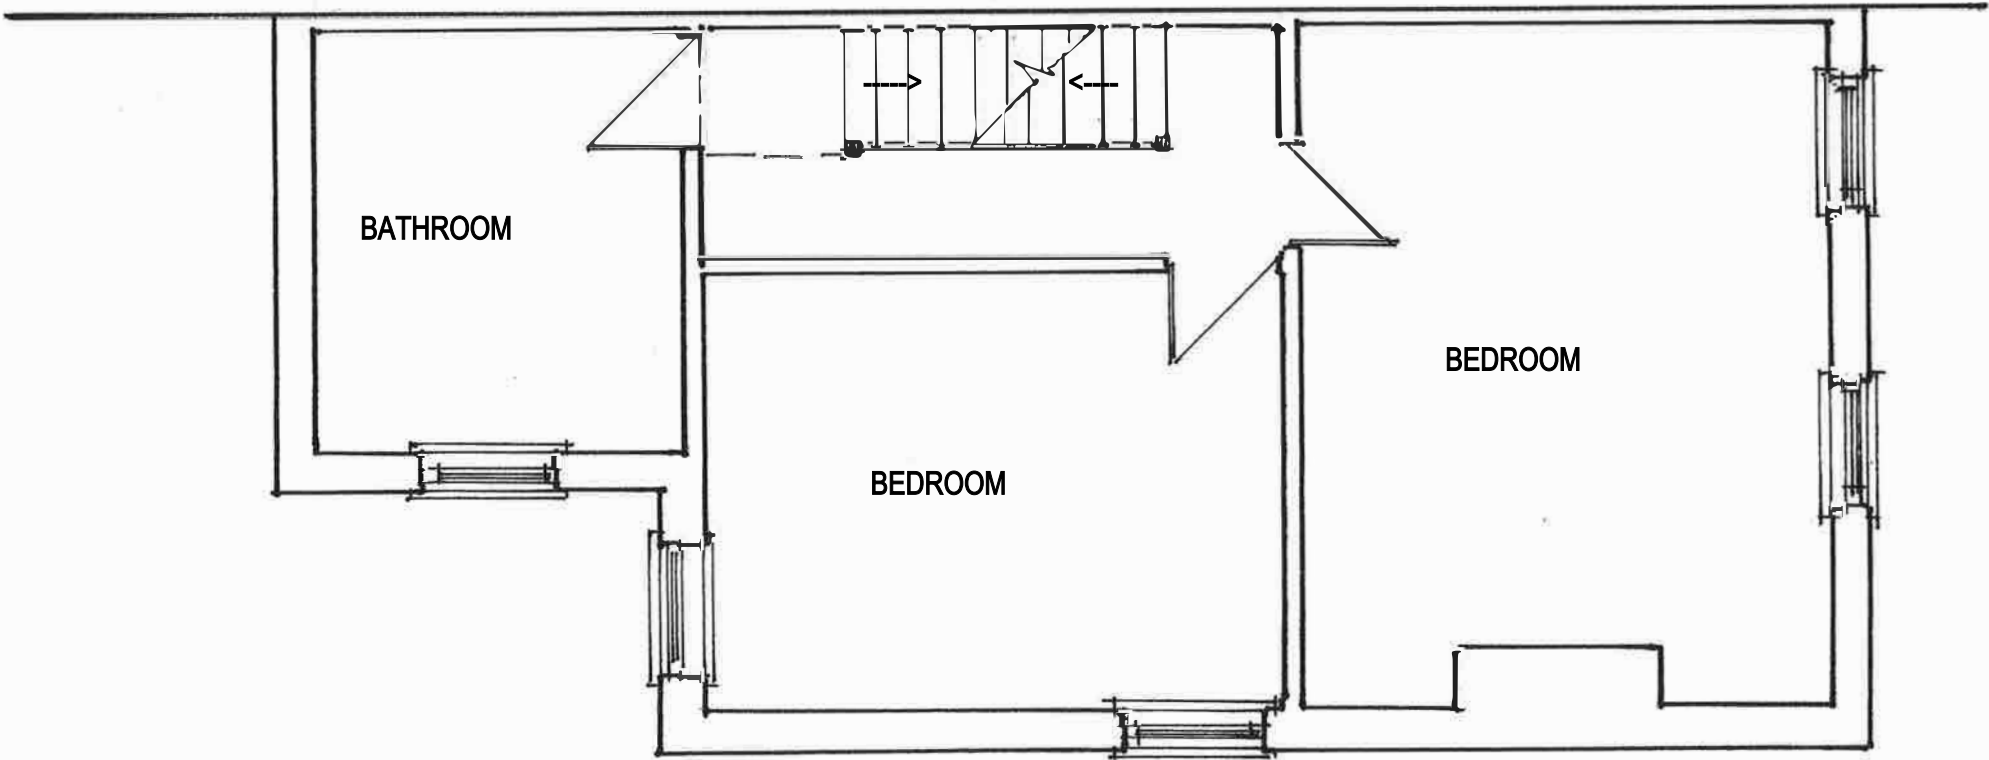




CONDRON DESIGN CONSULTANTS
Specialist in Planning, Design and Building Regulation Submissions
Mobile : 07734 669651
Email : Condrondesignconsultants@outlook.com


Condron Design Consultants Ltd
79 Ash Drive Wardley
condrondesignconsultants@
outlook.com
07734669651

**PROPOSED SECOND FLOOR - AMENDED LOFT
FLOOR LAYPUT PLAN**

18 Grange Lane Didsbury
M20 6RW
1:50@A3-MCPRCOL06A
Dimensions to be checked
on site by contractor
Resubmission with Rear
Outrigger Dormer Removed

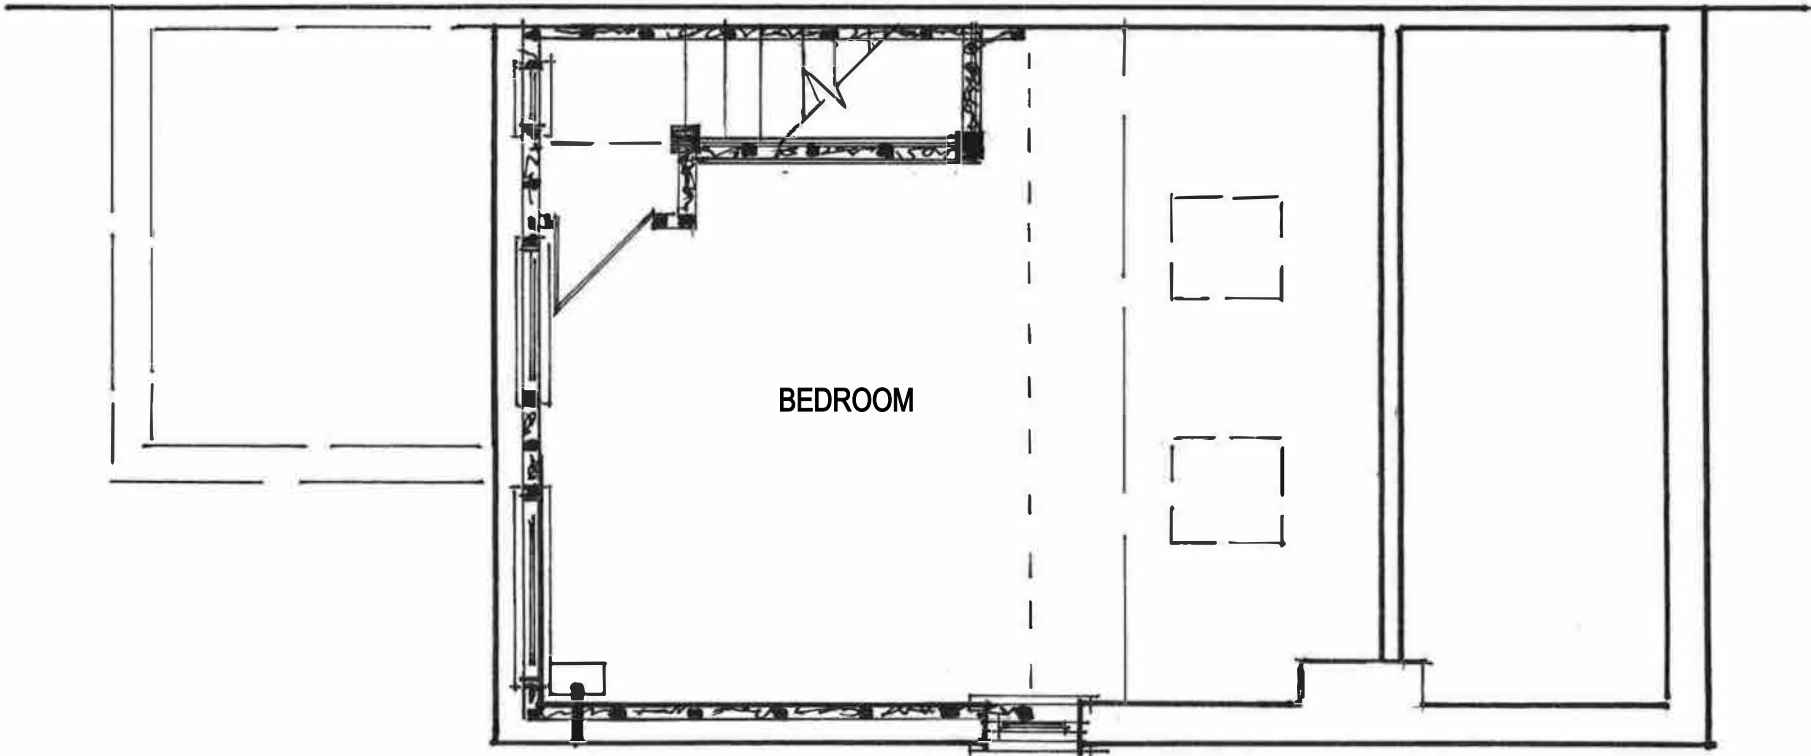

Scale 1:50

 

CONDRON DESIGN CONSULTANTS

Specialist in Planning, Design and Building Regulation Submissions

Mobile: 07734 669651

Email: Condrondesignconsultants@outlook.com