
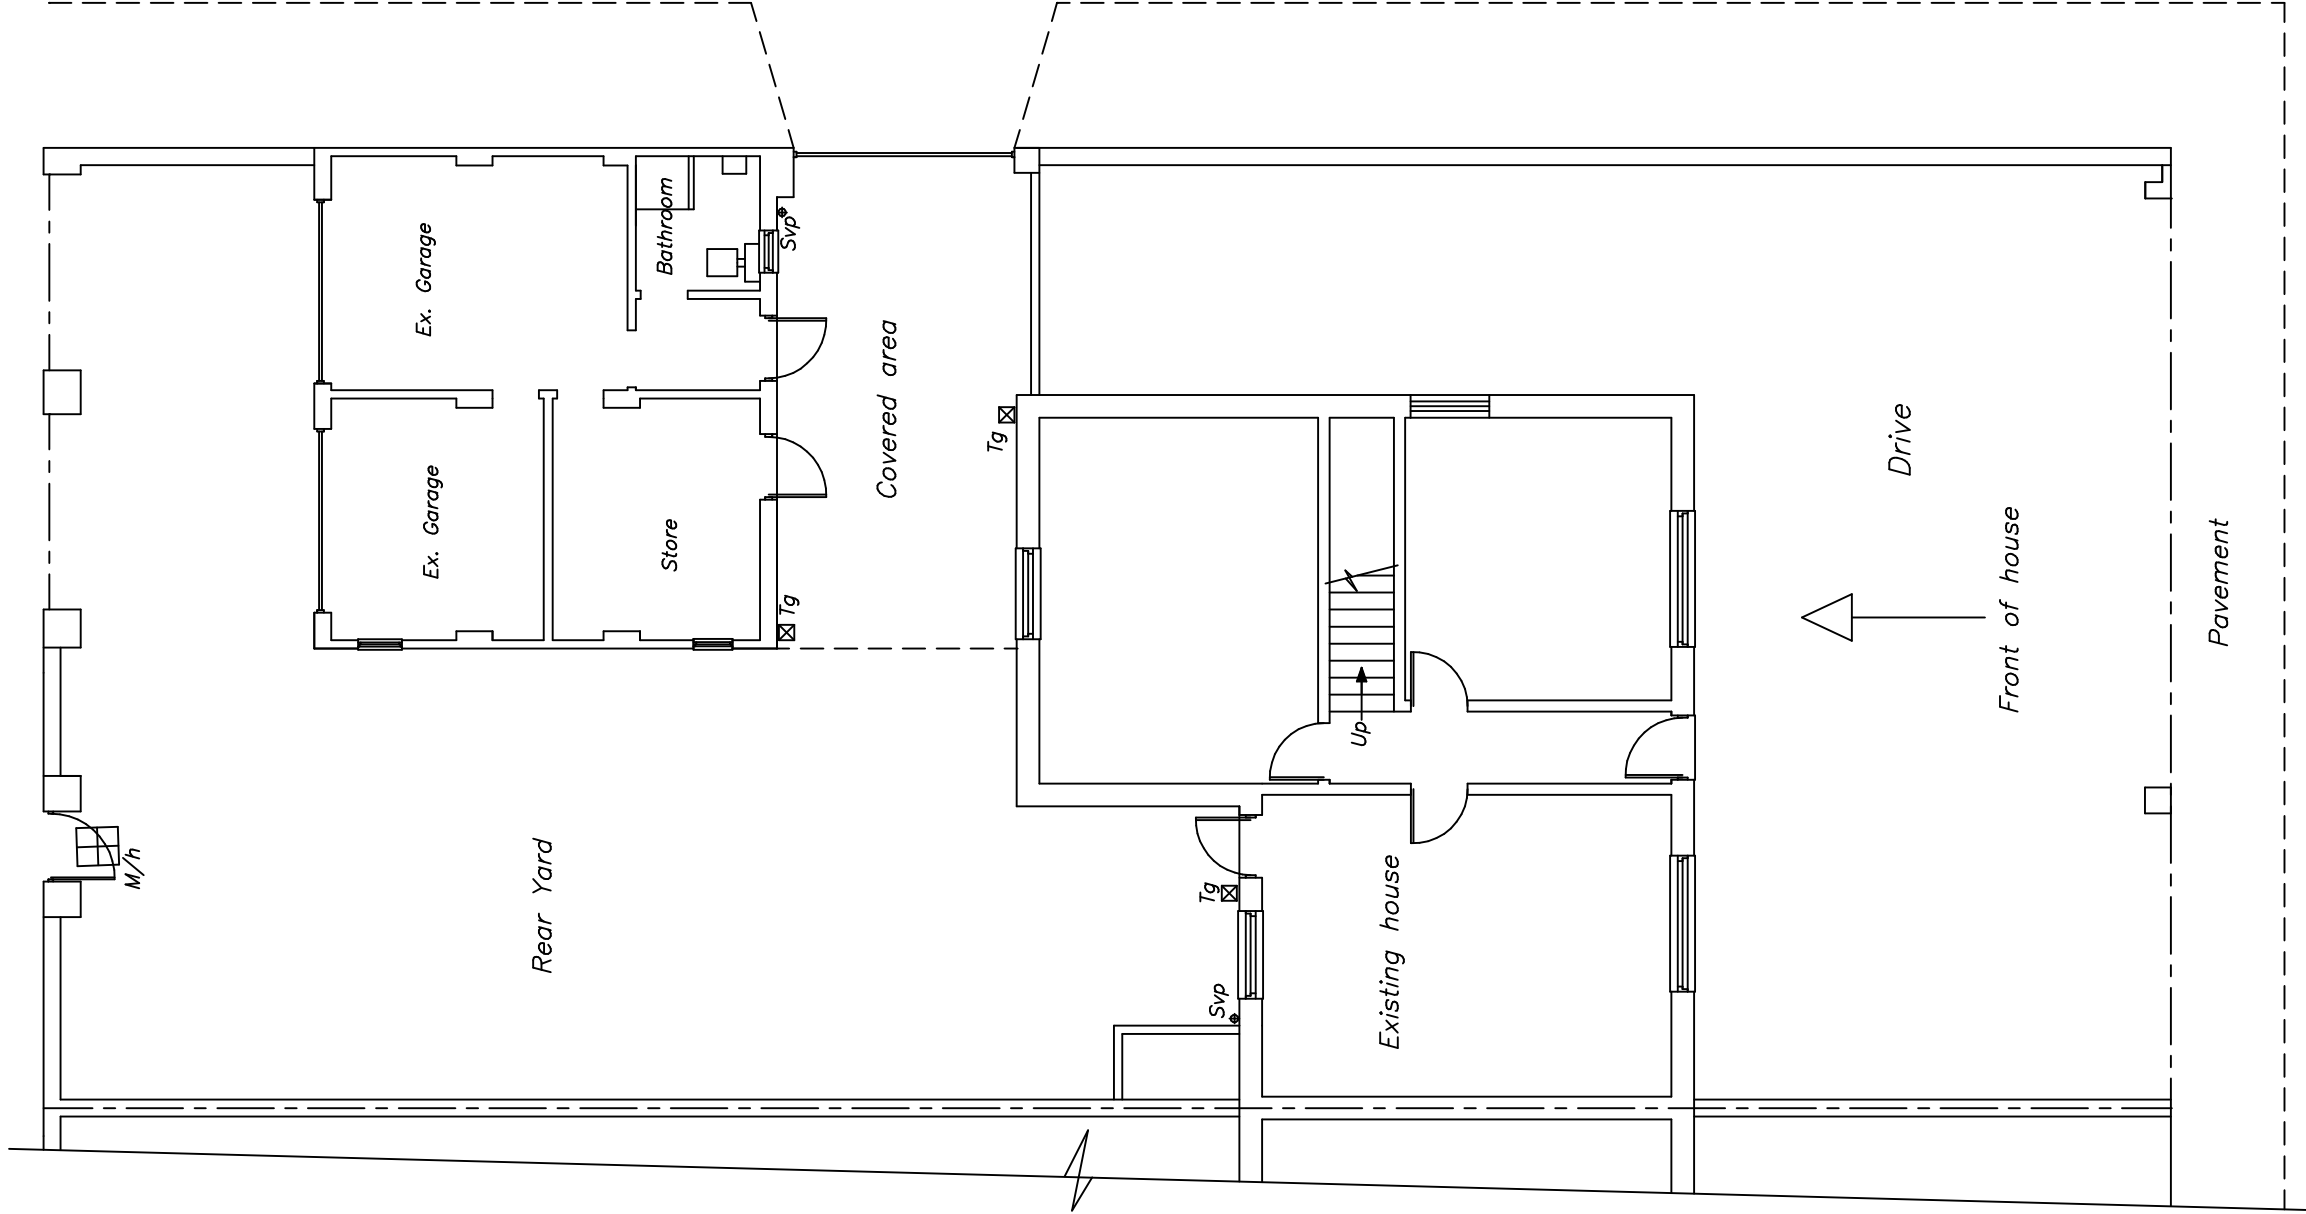


THE CRESCENT

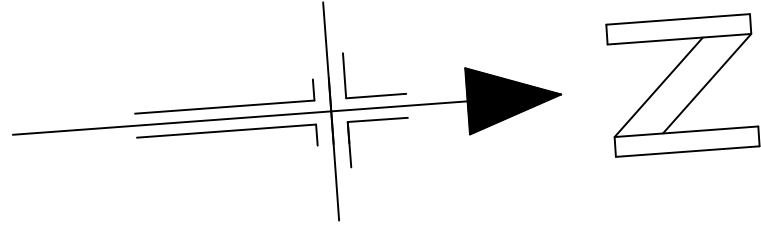

LEE BANK STREET


ELTHAM STREET

EXISTING GROUND FLOOR PLAN

DRAWING No 1 OF 6 DRAWING'S

PROPOSED CONVERSION OF EXISTING
REAR GARAGE TO ANCILLARY
ACCOMMODATION AT-
NO 13 ELTHAM STREET,
LEVENSHULME,
MANCHESTER,
M19 3AL.
FOR-MRS GHAZALA RIFFAT.

SCALE:- 1:100 DATE:- MAY 2025

 

kevin foey
BUILDING
DESIGN CONSULTANTS

28 CHEW VALE,
GREENFIELD, OL3 7EQ.
TEL- 0798 676 1559

28 CHEW VALE,
GREENFIELD,
OLDHAM, OL3 7EQ.
TEL – 0798 676 1559

DESIGN CONSULTANTS

BUILDING

toey

kevin

SCALE:– 1:100 DATE:– MAY 2025

PROPOSED CONVERSION OF EXISTING
REAR GARAGE TO ANCILLARY
ACCOMMODATION AT –
NO 13 ELTHAM STREET,
LEVENSHULME,
MANCHESTER,
M19 3AL.
FOR–MRS GHAZALA RIFFAT.

DRAWING No 2 OF 6 DRAWING'S

EXISTING FRONT ELEVATION

EXISTING SIDE ELEVATION

ALL DIMENSIONS TO BE VERIFIED AT SITE PRIOR TO COMMENCEMENT OF WORKS BY APPOINTED CONTRACTOR,ANY DISCREPANCY IN THE DRAWING MUST BE REPORTED TO KEVIN FOLEY,WRITTEN DIMENSIONS TO BE TAKEN IN PREFERENCE TO SCALED OFF DIMENSIONS.

calculation sheets (if req'd).

with Francis Whlan Structural

Drawing to be read alongside

TO BS6206

NEW GLAZING IN CRITICAL LOCATIONS TO COMPRISE TOUGHENED SAFETY GLASS

BEAM OVER NEW EXTERNAL WINDOWS AND DOORS CATINIC COMBINED LINTOLS.

WITH MINIMUM WIDTH OF ESCAPE WINDOW 450mmx740mm height to achieve 0.33M2.

NEW BEDROOM WINDOWS TO HAVE ESCAPE WINDOW 0.33M2

AND MINIMUM GAP BETWEEN PANES 16mm.(argon filled)Uvalue

NEW DOUBLE GLAZED WINDOWS TO HAVE INNER PANE OF 'K' GLASS

1,4

WORK TO HEATING/HOT WATER SYSTEM BY A GAS SAFE REGISTERED PLUMBER.

THE BEST PRACTISE ENDORSED WITH THE IEE ON SITE GUIDE WILL BE APPLIED.

WITH BS 7671 AND THE CURRENT 17th EDITION OF THE WIRING REGULATIONS.

THE PROPOSED DOMESTIC ELECTRICAL INSTALLATION WILL BE INSTALLED IN ACCORDANCE

BY A MEMBER OF THE NICEIC OR ECA.

MUST PROVIDE AN INSTALLATION CERTIFICATE TOGETHER WITH A TEST CERTIFICATE PREPARED

ANY INSTALLATION UNDERTAKEN BY SOMEONE WHO IS NOT REGISTERED WITH NICEIC OR ECA

TESTING WILL BE COMPREHENSIVE WITH TESTS FOR CONTINUITY,AND EARTH LOOP IMPEDANCE.

IN TESTING HOLDING A SUITABLE QUALIFICATION.

PRIOR TO COMMISSIONING THE INSTALLATION WILL BE TESTED BY AN ELECTRICIAN COMPETANT

WILL BE PROVIDED.

A'COMPETANT' ELECTRICIAN WILL UNDERTAKE THE WORK AND AN INSTALLATION CERTIFICATE

REQUIRED BY PART'P' OF THE BUILDING REGULATIONS.

THE INSTALLATION WILL BE DESIGNED,INSTALLED,INSPECTED AND TESTED TO THE STANDARDS

ELECTRICAL SPECIFICATION

1) AREAS WITH DIFFERING HEATING NEEDS SUCH AS SEPARATE
SLEEPING AND LIVING AREAS SHOULD HAVE INDIVIDUAL
TEMPERATURE CONTROL–BY USE OF ROOM THERMOSTATS
OR INDIVIDUAL RADIATOR VALVES.
2)SEPARATE TIMING CONTROLS SHOULD BE PROVIDED FOR SPACE
HEATING AND HOT WATER(EXCEPT FOR COMBINATION BOILERS AND
SOLID FUEL APPLIANCES.
3)BOILER CONTROLS MUST INCLUDE PROVISION TO PREVENT THE
BOILER OPERATION WHEN NEITHER THE SPACE HEATING SYSTEM
NOR THE HOT WATER SYSTEM REQUIRES HEAT.
4)THE NEW BOILER SHOULD HAVE A SEDBUCK RATING OF 86%
FULLY COMMISSIONED AND CERTIFICATION PROVIDED.
6)INSTRUCTIONS FOR ALL RELEVANT CONTROLS ARE TO BE GIVEN
TO THE OWNER.

3 IN 4 OF NEW LIGHT FITTINGS TO BE OF THE TYPE THAT WILL
ONLY ACCEPT ENERGY EFFICIENT LAMPS

NEW ELECTRICAL SWITCHES AND SOCKETS TO BE LOCATED WITHIN A ZONE
BETWEEN 450mm & 1200mm FROM THE FINISHED FLOOR LEVEL..


ROBUST METHODS OF CONSTRUCTION TO BE ADOPTED.

INSULATED DPCS TO BE USED ON WINDOW AND DOOR REVEALS.

The provision of cold & hot water supply to the sanitary appliances
& in addition to any thermostats, either the heat source or the storage
visual, is fitted with a device that will prevent the temperature of the
stored water exceeding 100deg c at any time.

All dimensions to be site checked by contractor before any works are undertaken as the building doesn't appear exactly square.

Existing asbestos roof.
Removed by specialists.

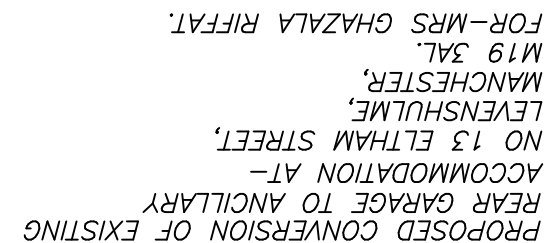


Kevin
BUILDING DESIGN CONSULTANTS
foey

28 CHEW VALE,
GREENFIELD,
OLDHAM, OL3 7EQ.
TEL- 0798 676 1559


EXISTING GROUND FLOOR PLAN

ELTHAM STREET

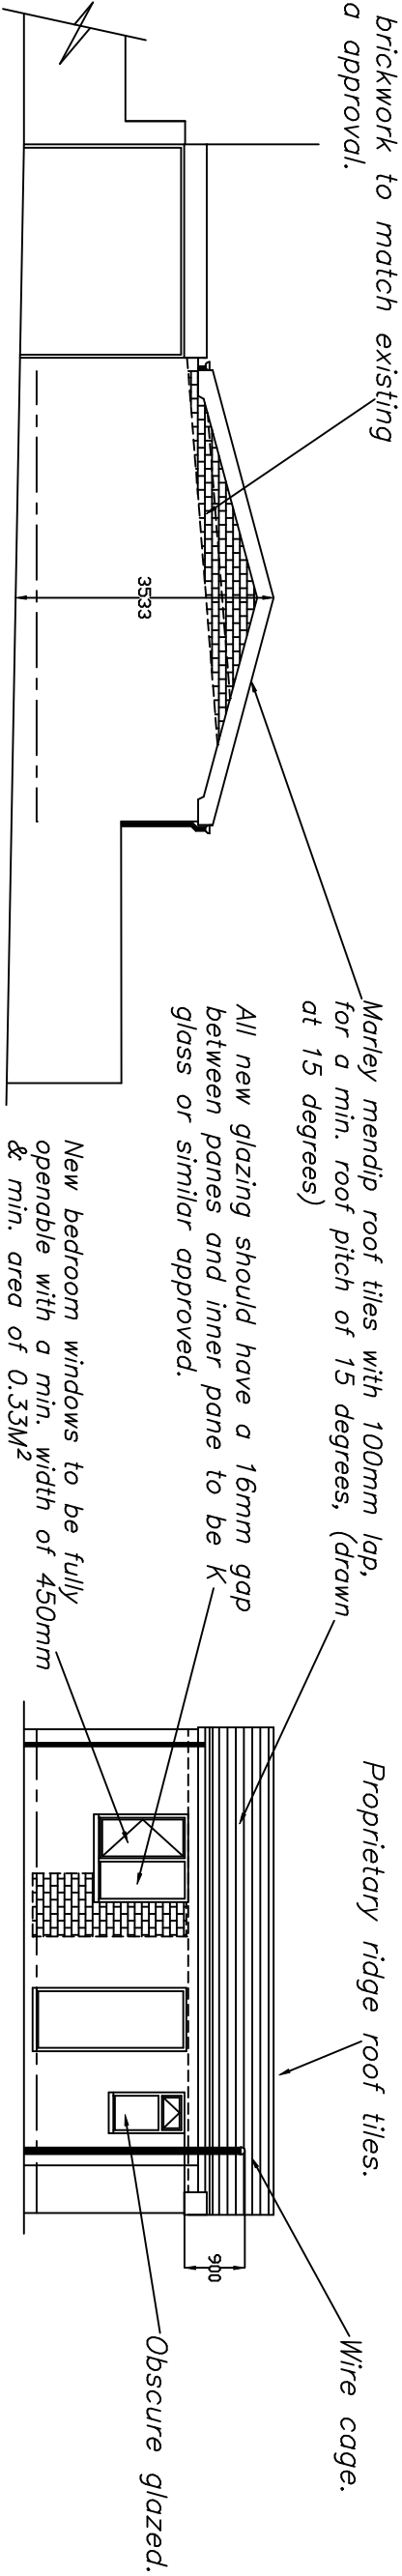

PROPOSED SIDE ELEVATION

PROPOSED FRONT ELEVATION

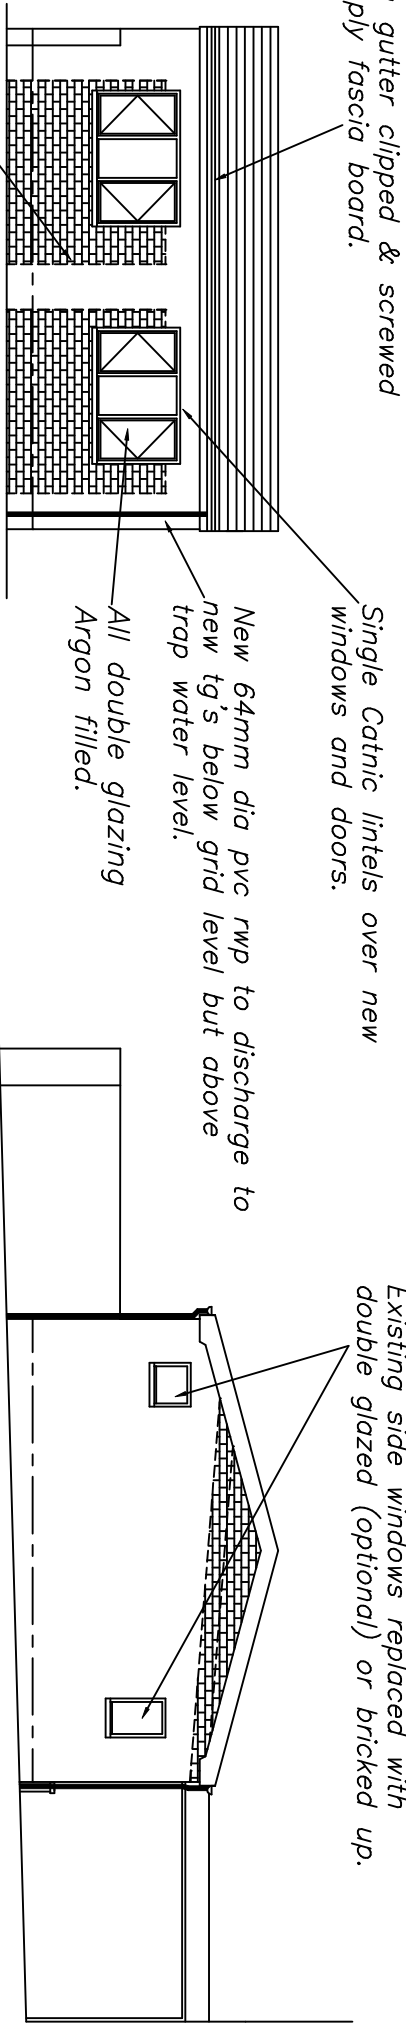

PROPOSED REAR ELEVATION


PROPOSED SIDE ELEVATION

NO WORK TO COMMENCE ON SITE
UNTIL A COMPLIANT STATEMENT FROM
THE BUILDING INSPECTORS IS RECEIVED.



DRAWING No 4 OF 6 DRAWING'S
PROPOSED CONVERSION OF EXISTING
REAR GARAGE TO ANCILLARY
ACCOMMODATION AT-
NO 13 ELTHAM STREET,
LEVENSHULME,
MANCHESTER,
M19 3AL.
FOR-MRS GHAZALA RIFFAT.

SCALE:- 1:100 DATE:- MAY 2025


NO WORK TO COMMENCE ON SITE
UNTIL A COMPLIANT STATEMENT FROM
THE BUILDING INSPECTORS IS RECEIVED.

 

ALL DIMENSIONS TO BE VERIFIED AT SITE PRIOR TO COMMENCEMENT OF WORKS BY APPOINTED CONTRACTOR. ANY DISCREPANCY IN THE DRAWING MUST BE REPORTED TO KEVIN DOEY. WRITTEN DIMENSIONS TO BE TAKEN IN PREFERENCE TO SCALED OFF DIMENSIONS.

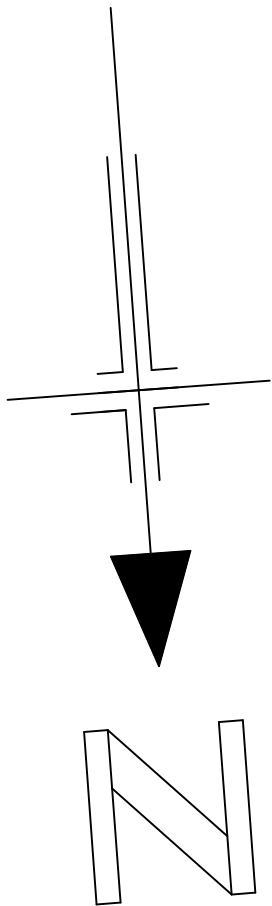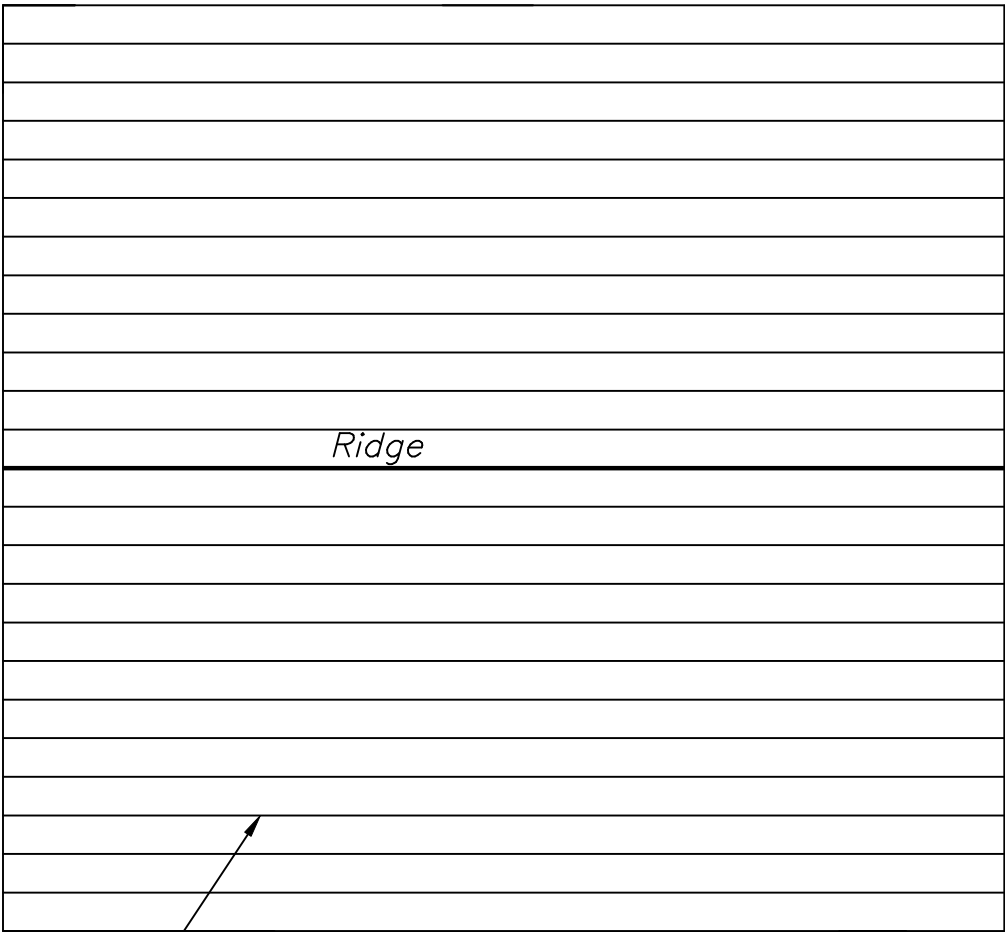

New Granny flat tiled roof.

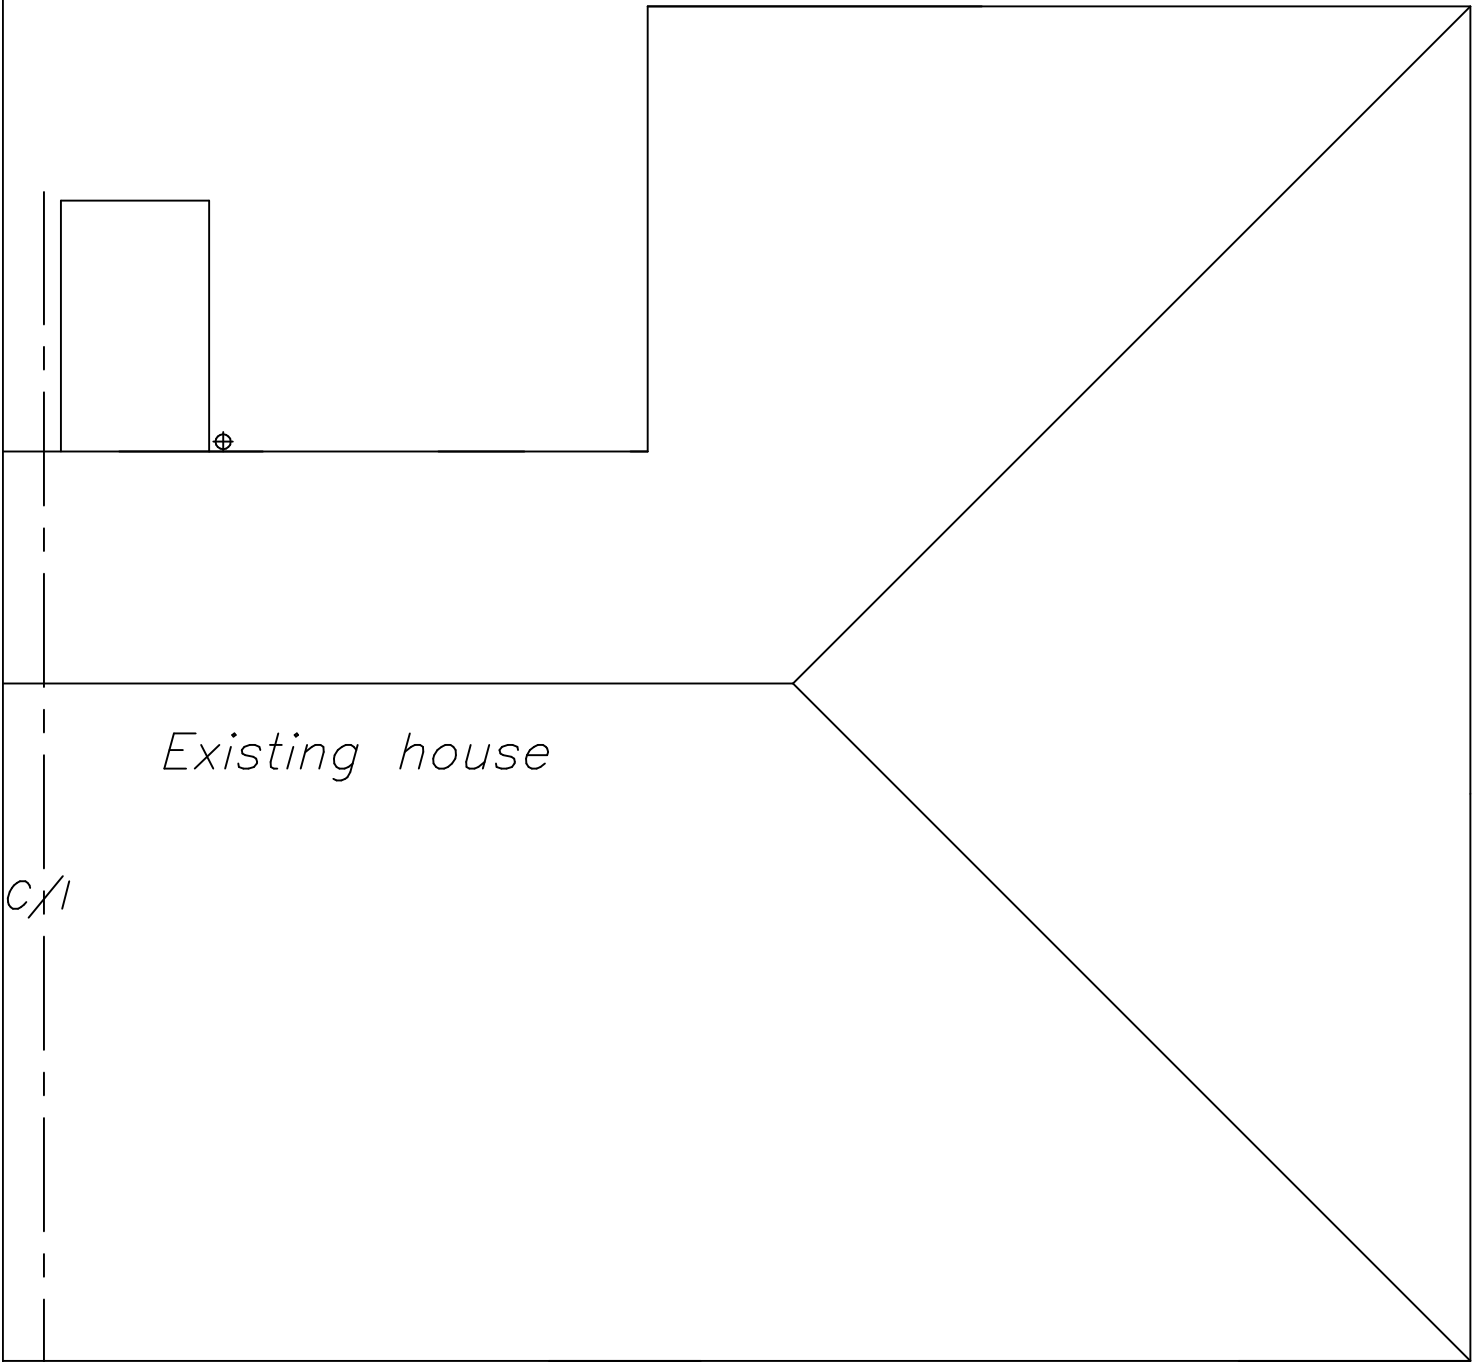

PROPOSED ROOF PLAN

DRAWING No 6 OF 6 DRAWING'S

PROPOSED CONVERSION OF EXISTING
REAR GARAGE TO ANCILLARY
ACCOMMODATION AT—
NO 13 ELTHAM STREET,
LEVENSHULME,
MANCHESTER,
M19 3AL.
FOR—MRS GHAZALA RIFFAT.

SCALE:— 1:50 DATE:— MAY 2025

kevin foey
BUILDING
DESIGN CONSULTANTS

28 CHEW VALE,
GREENFIELD,
OLDHAM, OL3 7EQ.
TEL— 0798 676 1559