


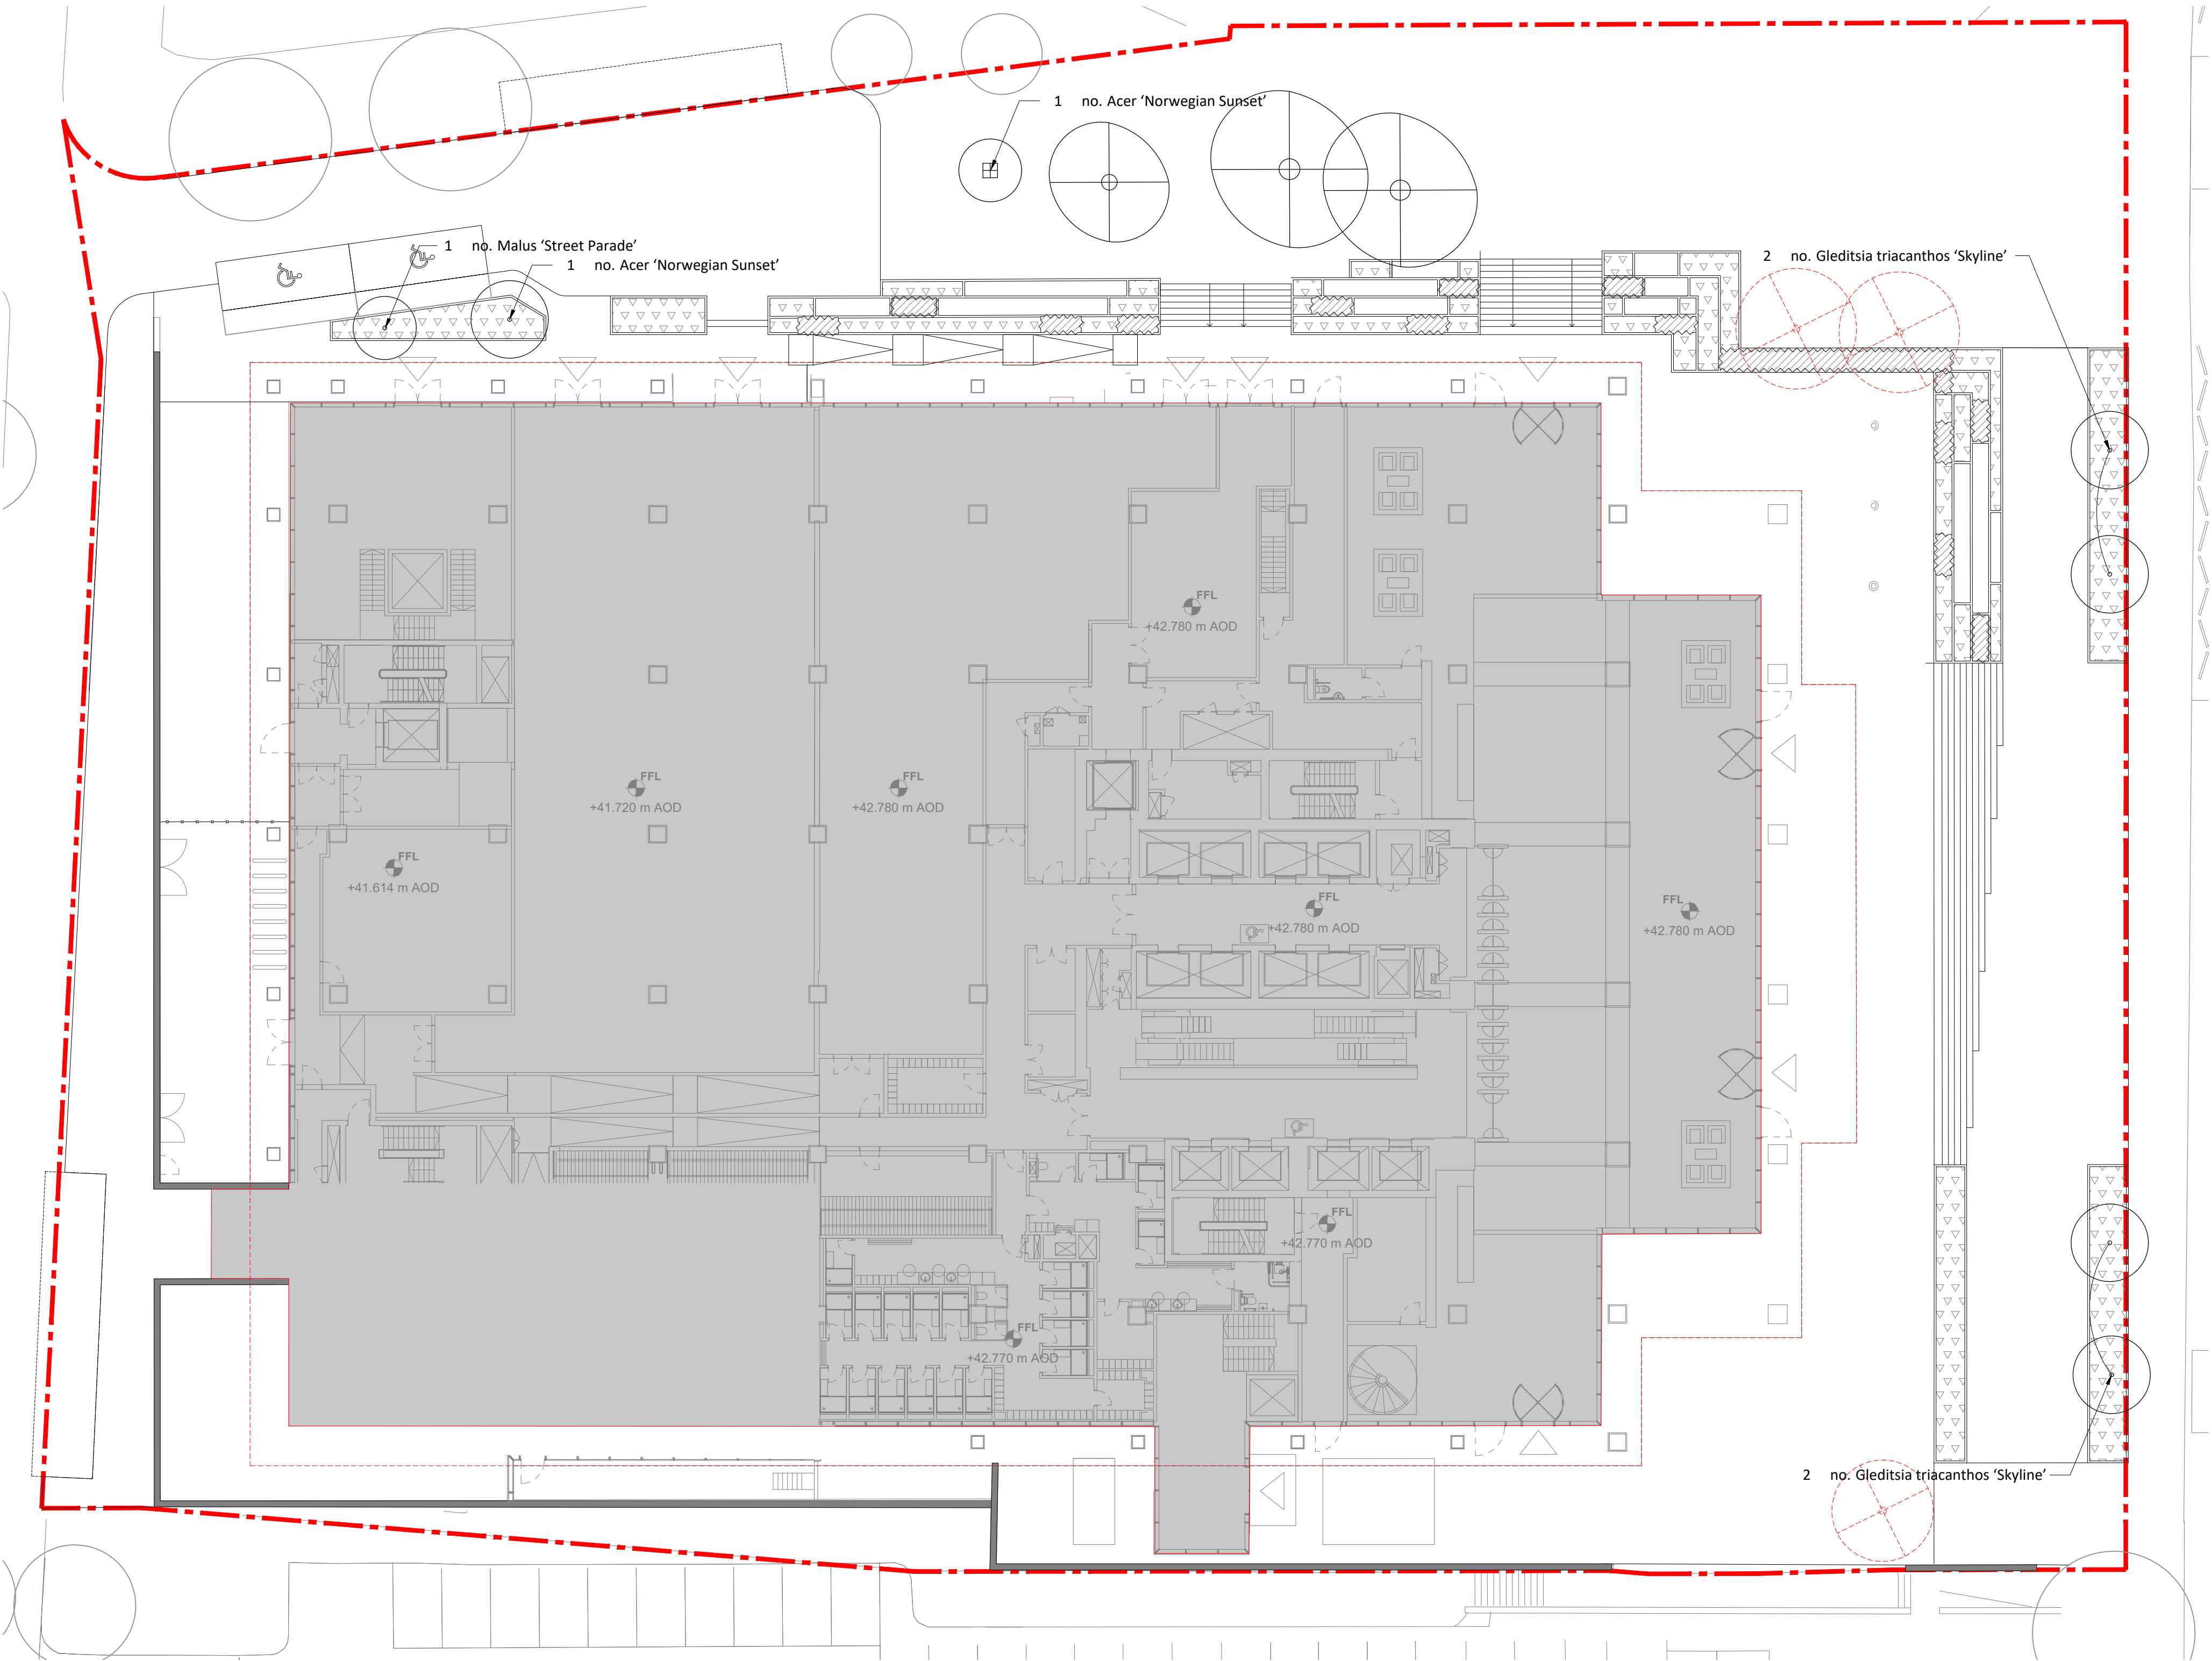

0003_01 Ground Floor Planting Plan 1:200

Tree Planting schedule

Botanical Name	Form	Clear Stem	Height	Girth / Form	Root Cond.	Support	Qty
Acer 'Norwegian Sunset'	Clear stem	2.0m	5.5-6.0m	25-30cm - Semi mature	RB	Underground guyed	2
Gleditsia triacanthos 'Skyline'	Clear stem	2.0m	5.5-6.0m	25-30cm - Semi mature	RB	Underground guyed	4
Malus baccata 'Street Parade'	Clear stem	2.0m	4.5-5.0m	18-20cm - Extra heavy	RB	Underground guyed	1

Planting Strategy:

Tree planting
Objective: Tree species have been selected for their robustness, with particular consideration to wind, light and pollution to ensure their success and longevity. For details refer to the tree planting schedule.

Ornamental planting
Objective: Planting will be appropriately selected in response to the microclimatic environment of each planting site. This will ensure the longevity and visual success of the planting scheme. A carefully selected mixture of evergreen and deciduous shrubs, grassess, perennials and bulbs will ensure year round interest providing seasonal bursts of colour and texture. Species will be selected for their robustness and their attractiveness to pollinators.

Indicative ornamental species:
Acorus gramineus 'Ogon'
Liriope muscari 'Big Blue'
Zantedeschia aethiopica
Liriope 'Monroe White'
Blenchum spicant
Galanthus elwesii
Camassia leichtlinii
Tiarella cordifolia

Helleborus niger
Luzula nivea


Hedge planting
Objective: to provide varied structure to the planting area.

Indicative hedging species:
Lonicera nitida

Roof terrace planting
The roof terrace planting plan features a mix of evergreen plants, seasonal blooms, and textured foliage. Designed for low maintenance and resilience, it includes plants that thrive in raised planters, offering year-round interest while attracting pollinators and adding vibrant color and fragrance.


Indicative roof terrace species:
Libertia grandiflora
Gaura 'Whirling Butterflies'
Geranium 'Rozanne'
Rosmarinus prostratus
Artemisia 'Powis Castle'
Salvia 'Schneehugel'

0003_02 Roof Treece Planting Plan 1:200

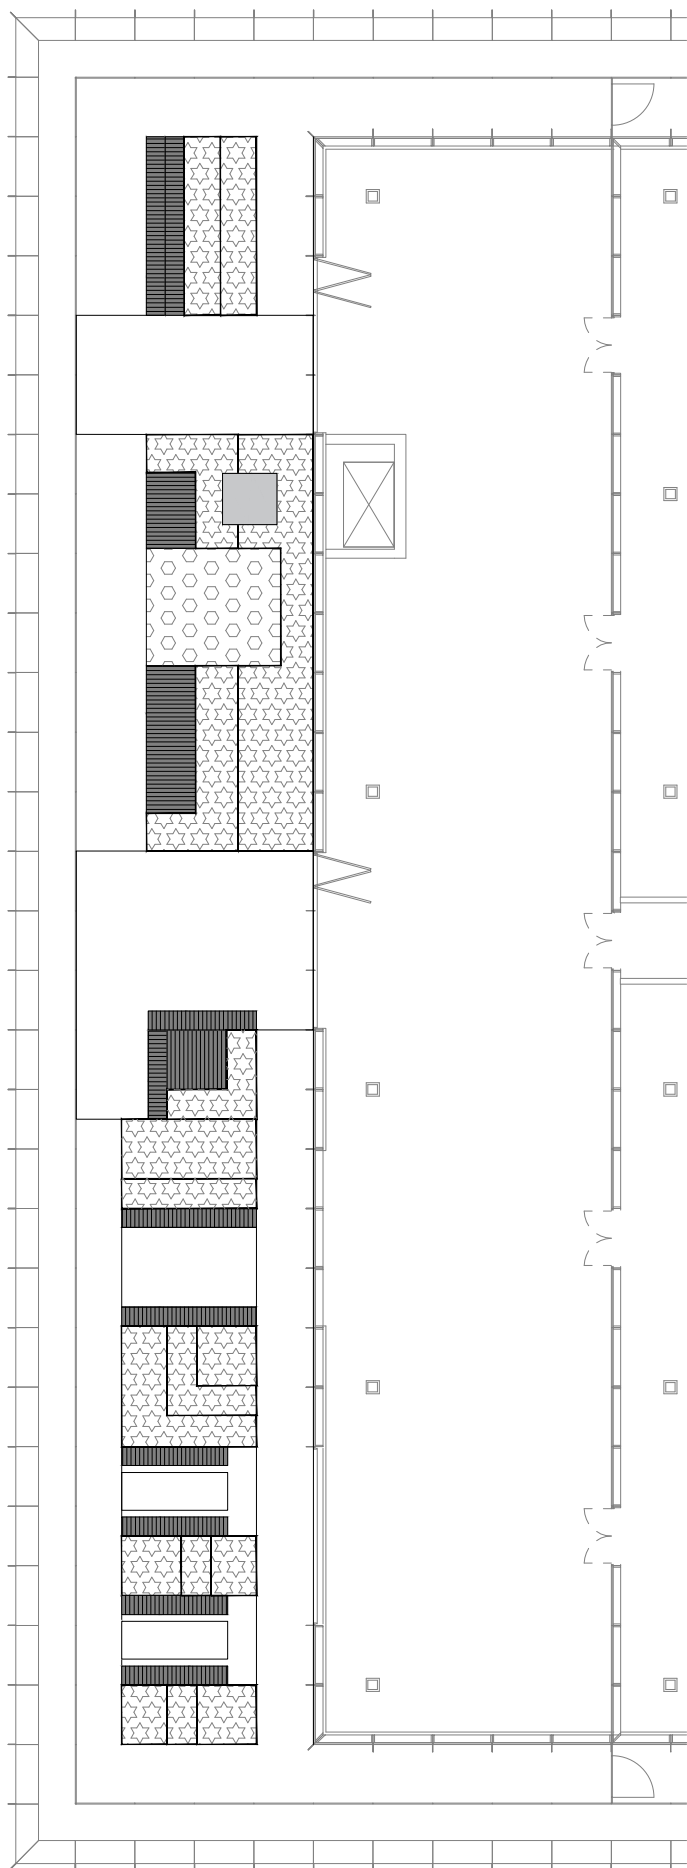

- Notes**
- All dimensions in mm, unless otherwise stated.
 - Scaling from drawing if printed incorrectly may lead to errors.
 - All information outside red line boundary shown for contextual purpose only.
 - All hatch patterns are indicative only unless stated otherwise.
 - This drawing is to be read in conjunction with ALL re-form landscape architecture documentation AND all relevant documentation from the design team.
 - Levels information on this drawing illustrates the design intent. The contractor is to check and verify all levels and dimensions against site survey information.
 - Any discrepancies in the design information are to be brought to the attention of re-form landscape architecture, in writing, prior to commencement of construction works.
 - All proprietary products shall be installed in strict accordance with manufacturers written instructions.
 - Refer to other consultants' drawings and specifications for the following design information:
 - Foundation details
 - Base course and/or sub bases design & specification
 - Waterproofing of any element
 - Drainage design and infrastructure
 - Lighting and ducting
 - Existing & proposed utilities
 - Plant quantities are to suit site areas in accordance with scheduled plant densities.
 - Any proposed plant substitution shall be agreed with the landscape architect prior to ordering.

- Key**
- Planning application boundary
 - Existing building
 - Proposed ornamental planting
 - Proposed hedge planting
 - Proposed tree in hard landscape
 - Proposed tree in soft landscape
 - Existing trees to be retained
 - Existing trees to be removed
 - Proposed roof terrace planting
 - Proposed sedum roof on lift overrun

 

14.04.25	Updated to incorporate comments	VC	JS	JM	P03
Date	Description of revision	Drawn by	Checked by	Approved by	Revision

re-form
landscape architecture

W: re-formlandscape.com
E: info@re-formlandscape.com
T: Edinburgh +44 (0)131 354 1876
Leeds +44 (0)113 245 4695
Manchester +44 (0)161 397 4953

Project
CIS TOWER, MANCHESTER
RF24-1129

Client
DEVONSHIRE LIMITED

Document title
PLANTING STRATEGY

Paper size
A1
Scale
1:200

Status
FOR STAGE APPROVAL
S4

Drawing number
1129-RFM-XX-00-DR-L-0003
Revision
P03

© re-form landscape architecture