


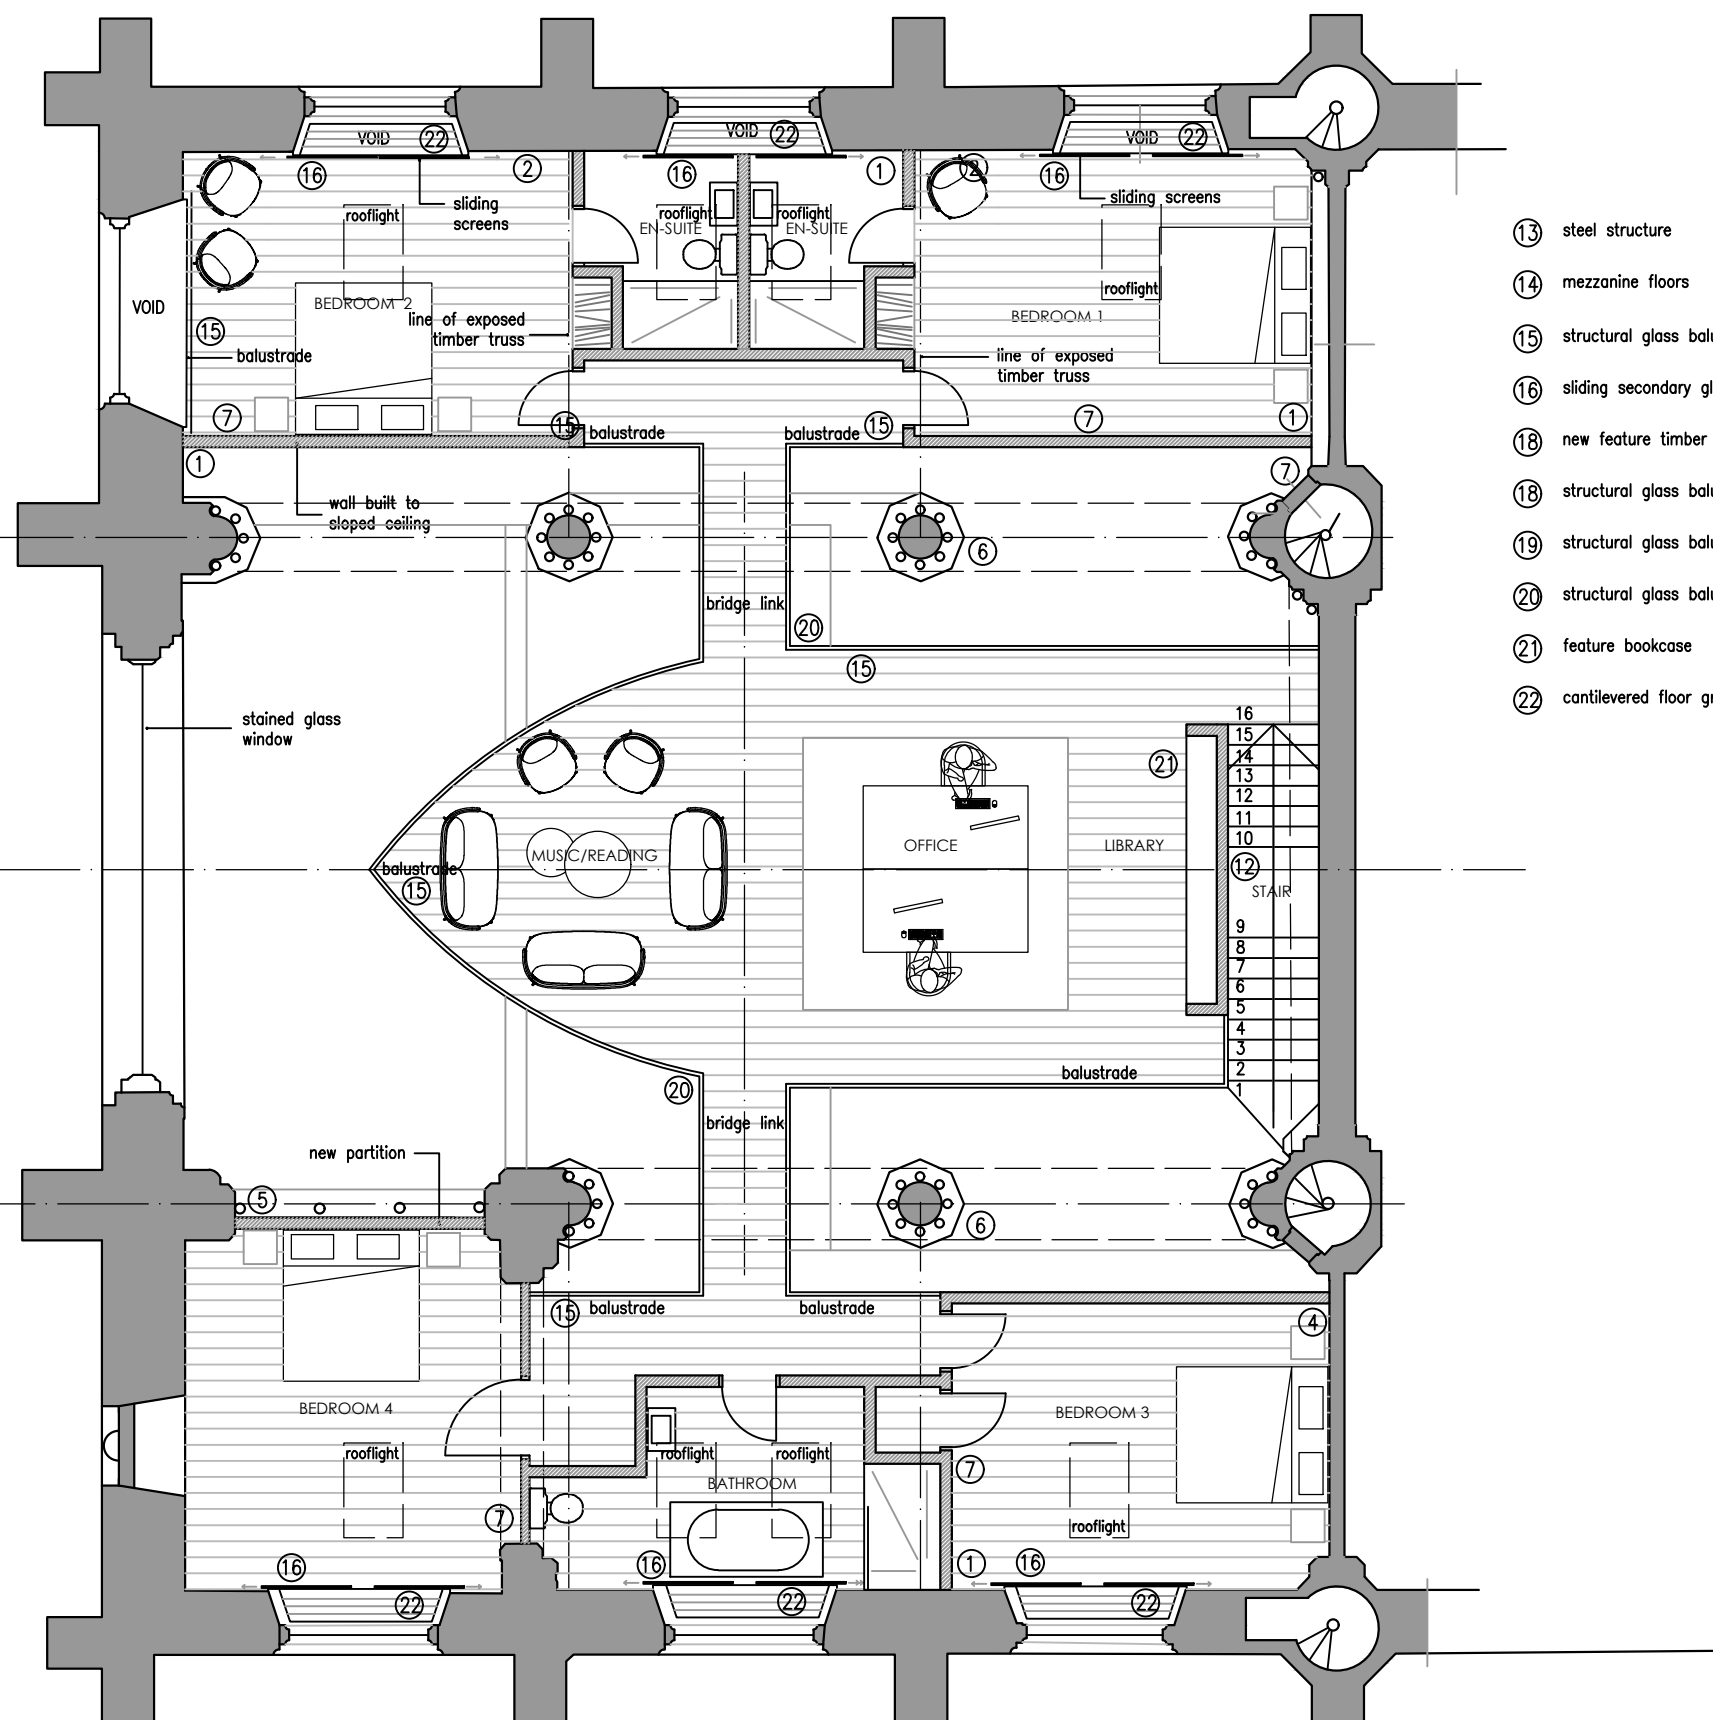

- 13 steel structure
- 14 mezzanine floors
- 15 structural glass balustrade
- 16 sliding secondary glazing
- 18 new feature timber door
- 18 structural glass balustrade
- 19 structural glass balustrade
- 20 structural glass balustrade
- 21 feature bookcase
- 22 cantilevered floor grille

B FLOOR GRILLES ADDED TO WINDOW REVEALS	18.06.25
A CROSS REFERENCES ADDED	14.02.25

revisions


proposed first floor plan st marys chapel hulme

date: december 2022	scale 1:100 @a3
status: preliminary	dwg. d433/D10 rev B

DO NOT SCALE – IF DIMENSIONS ARE NOT GIVEN PLEASE ASK

architectural designworks limited

designworks

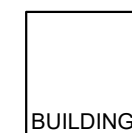

studio one 17 biggin gardens heywood OL10 2WF t: 0161 332 1943 e: architects@archdesignworks.co.uk