
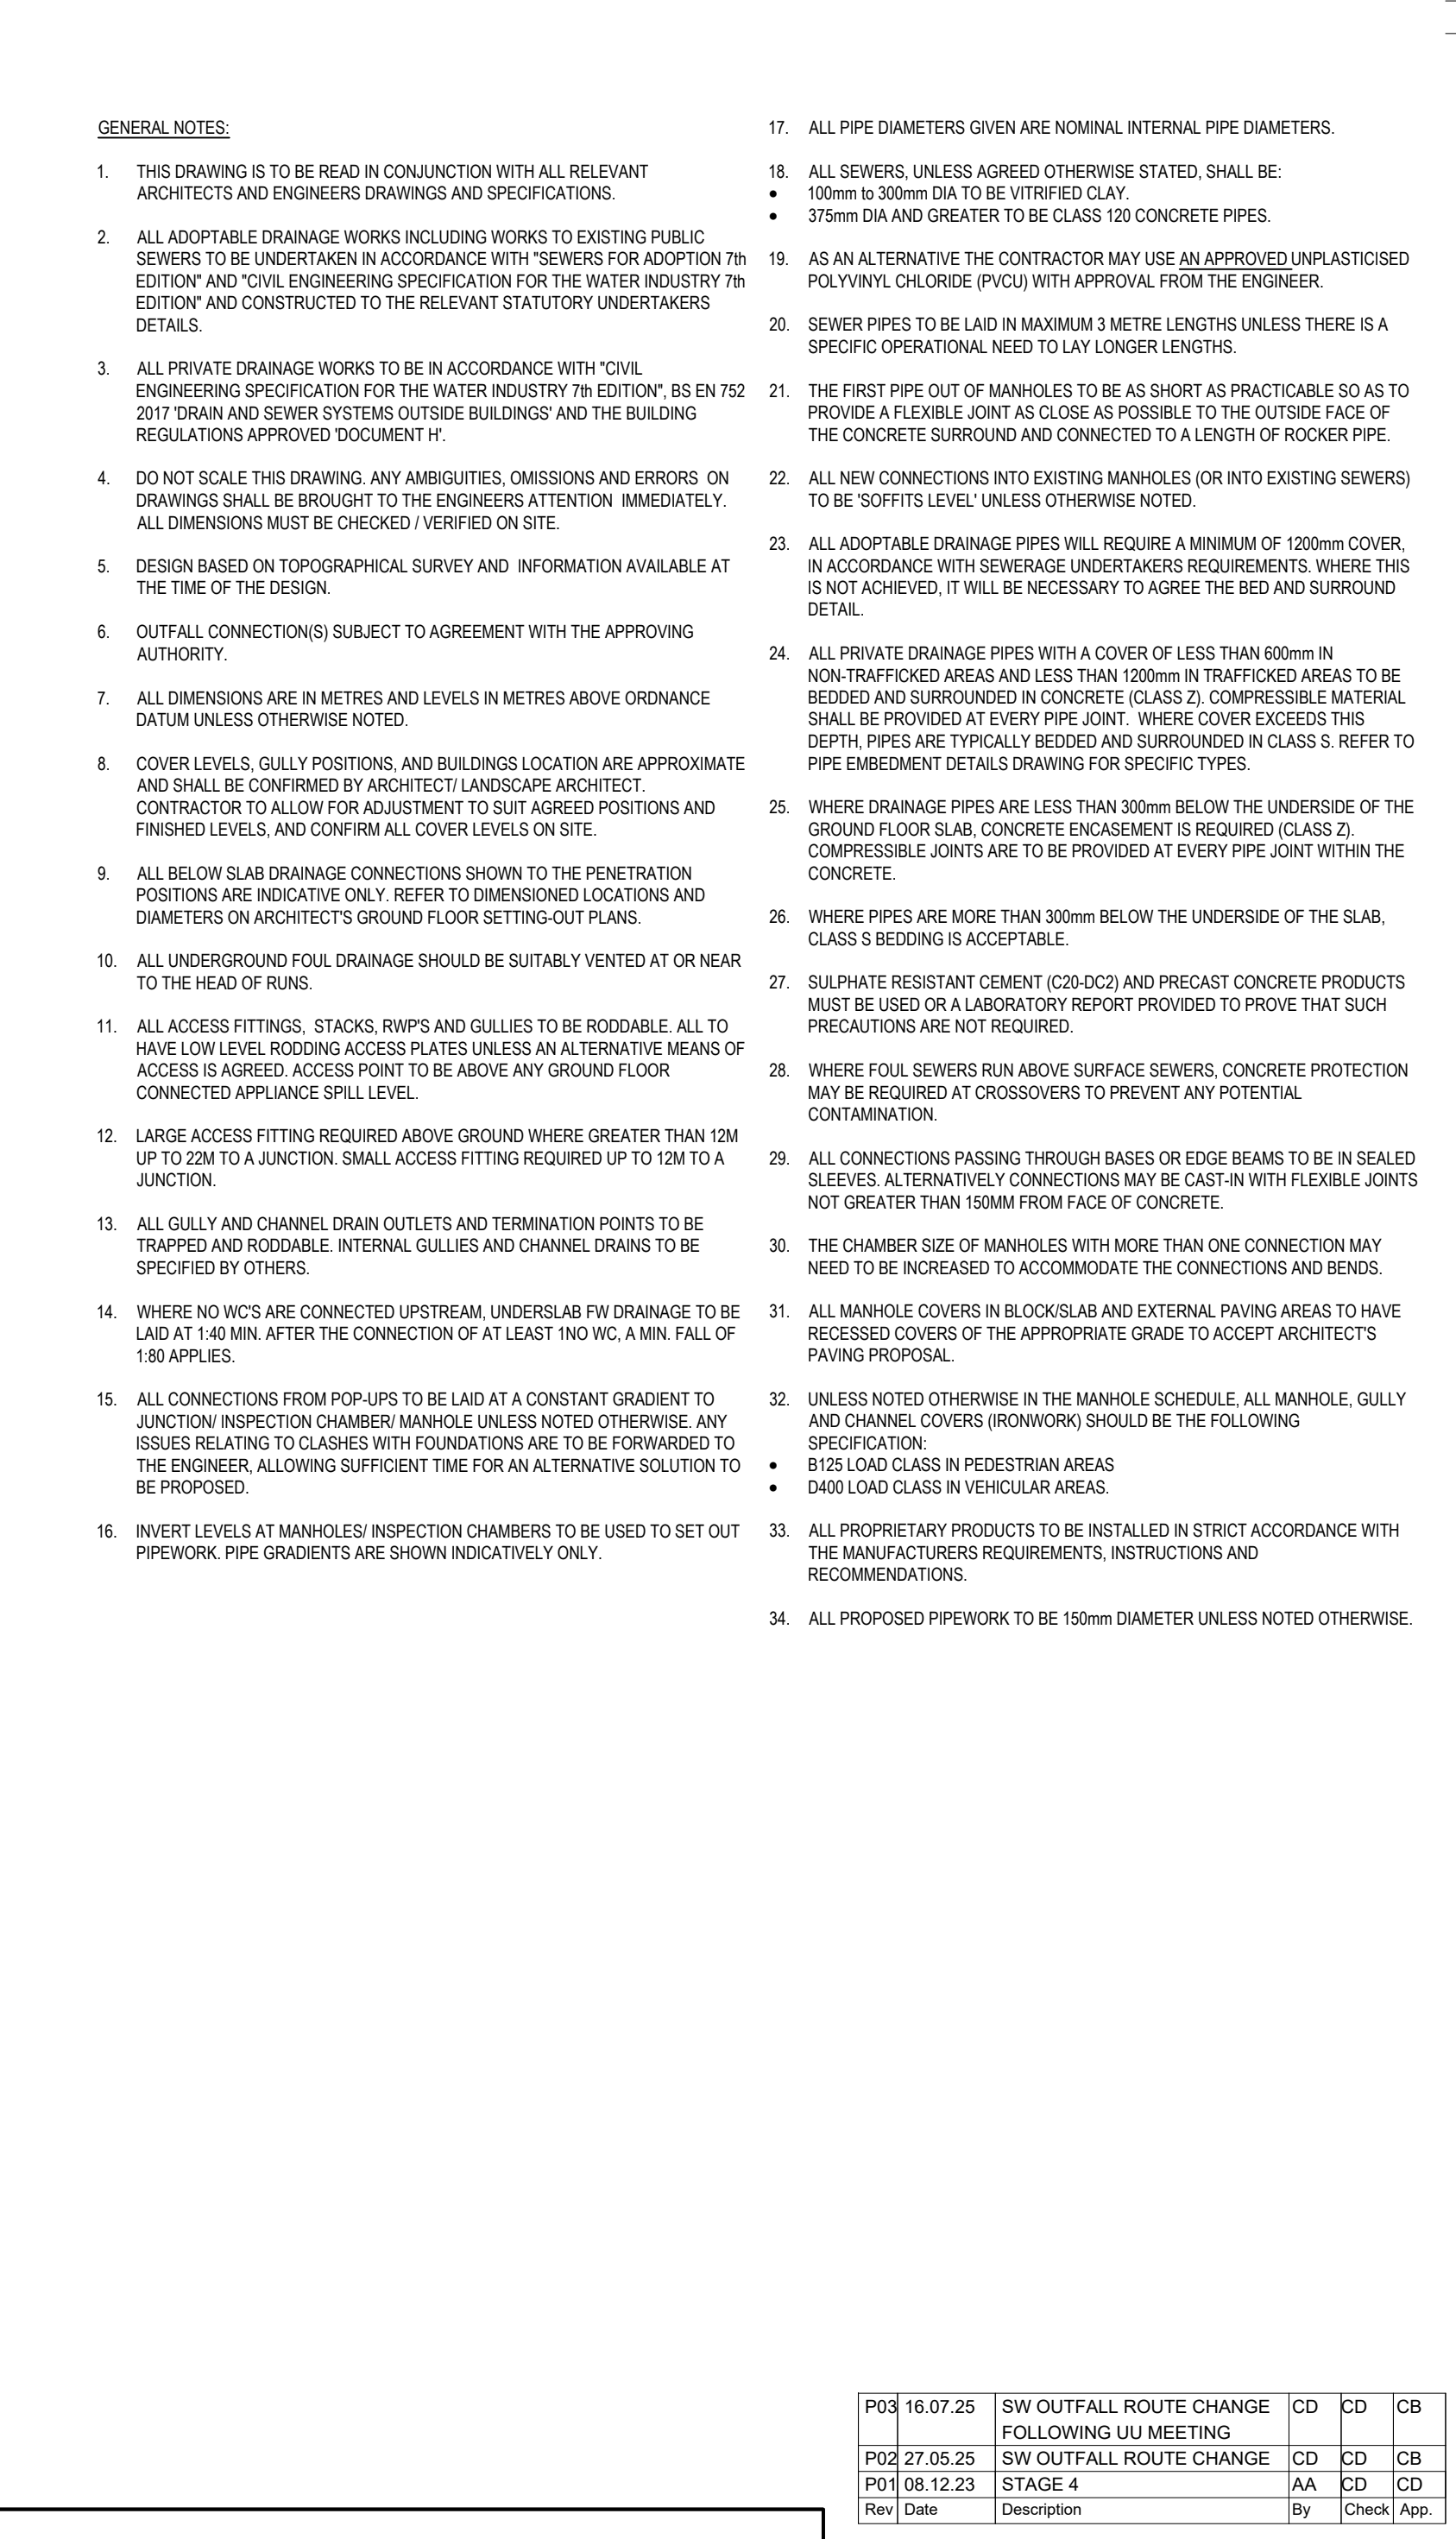


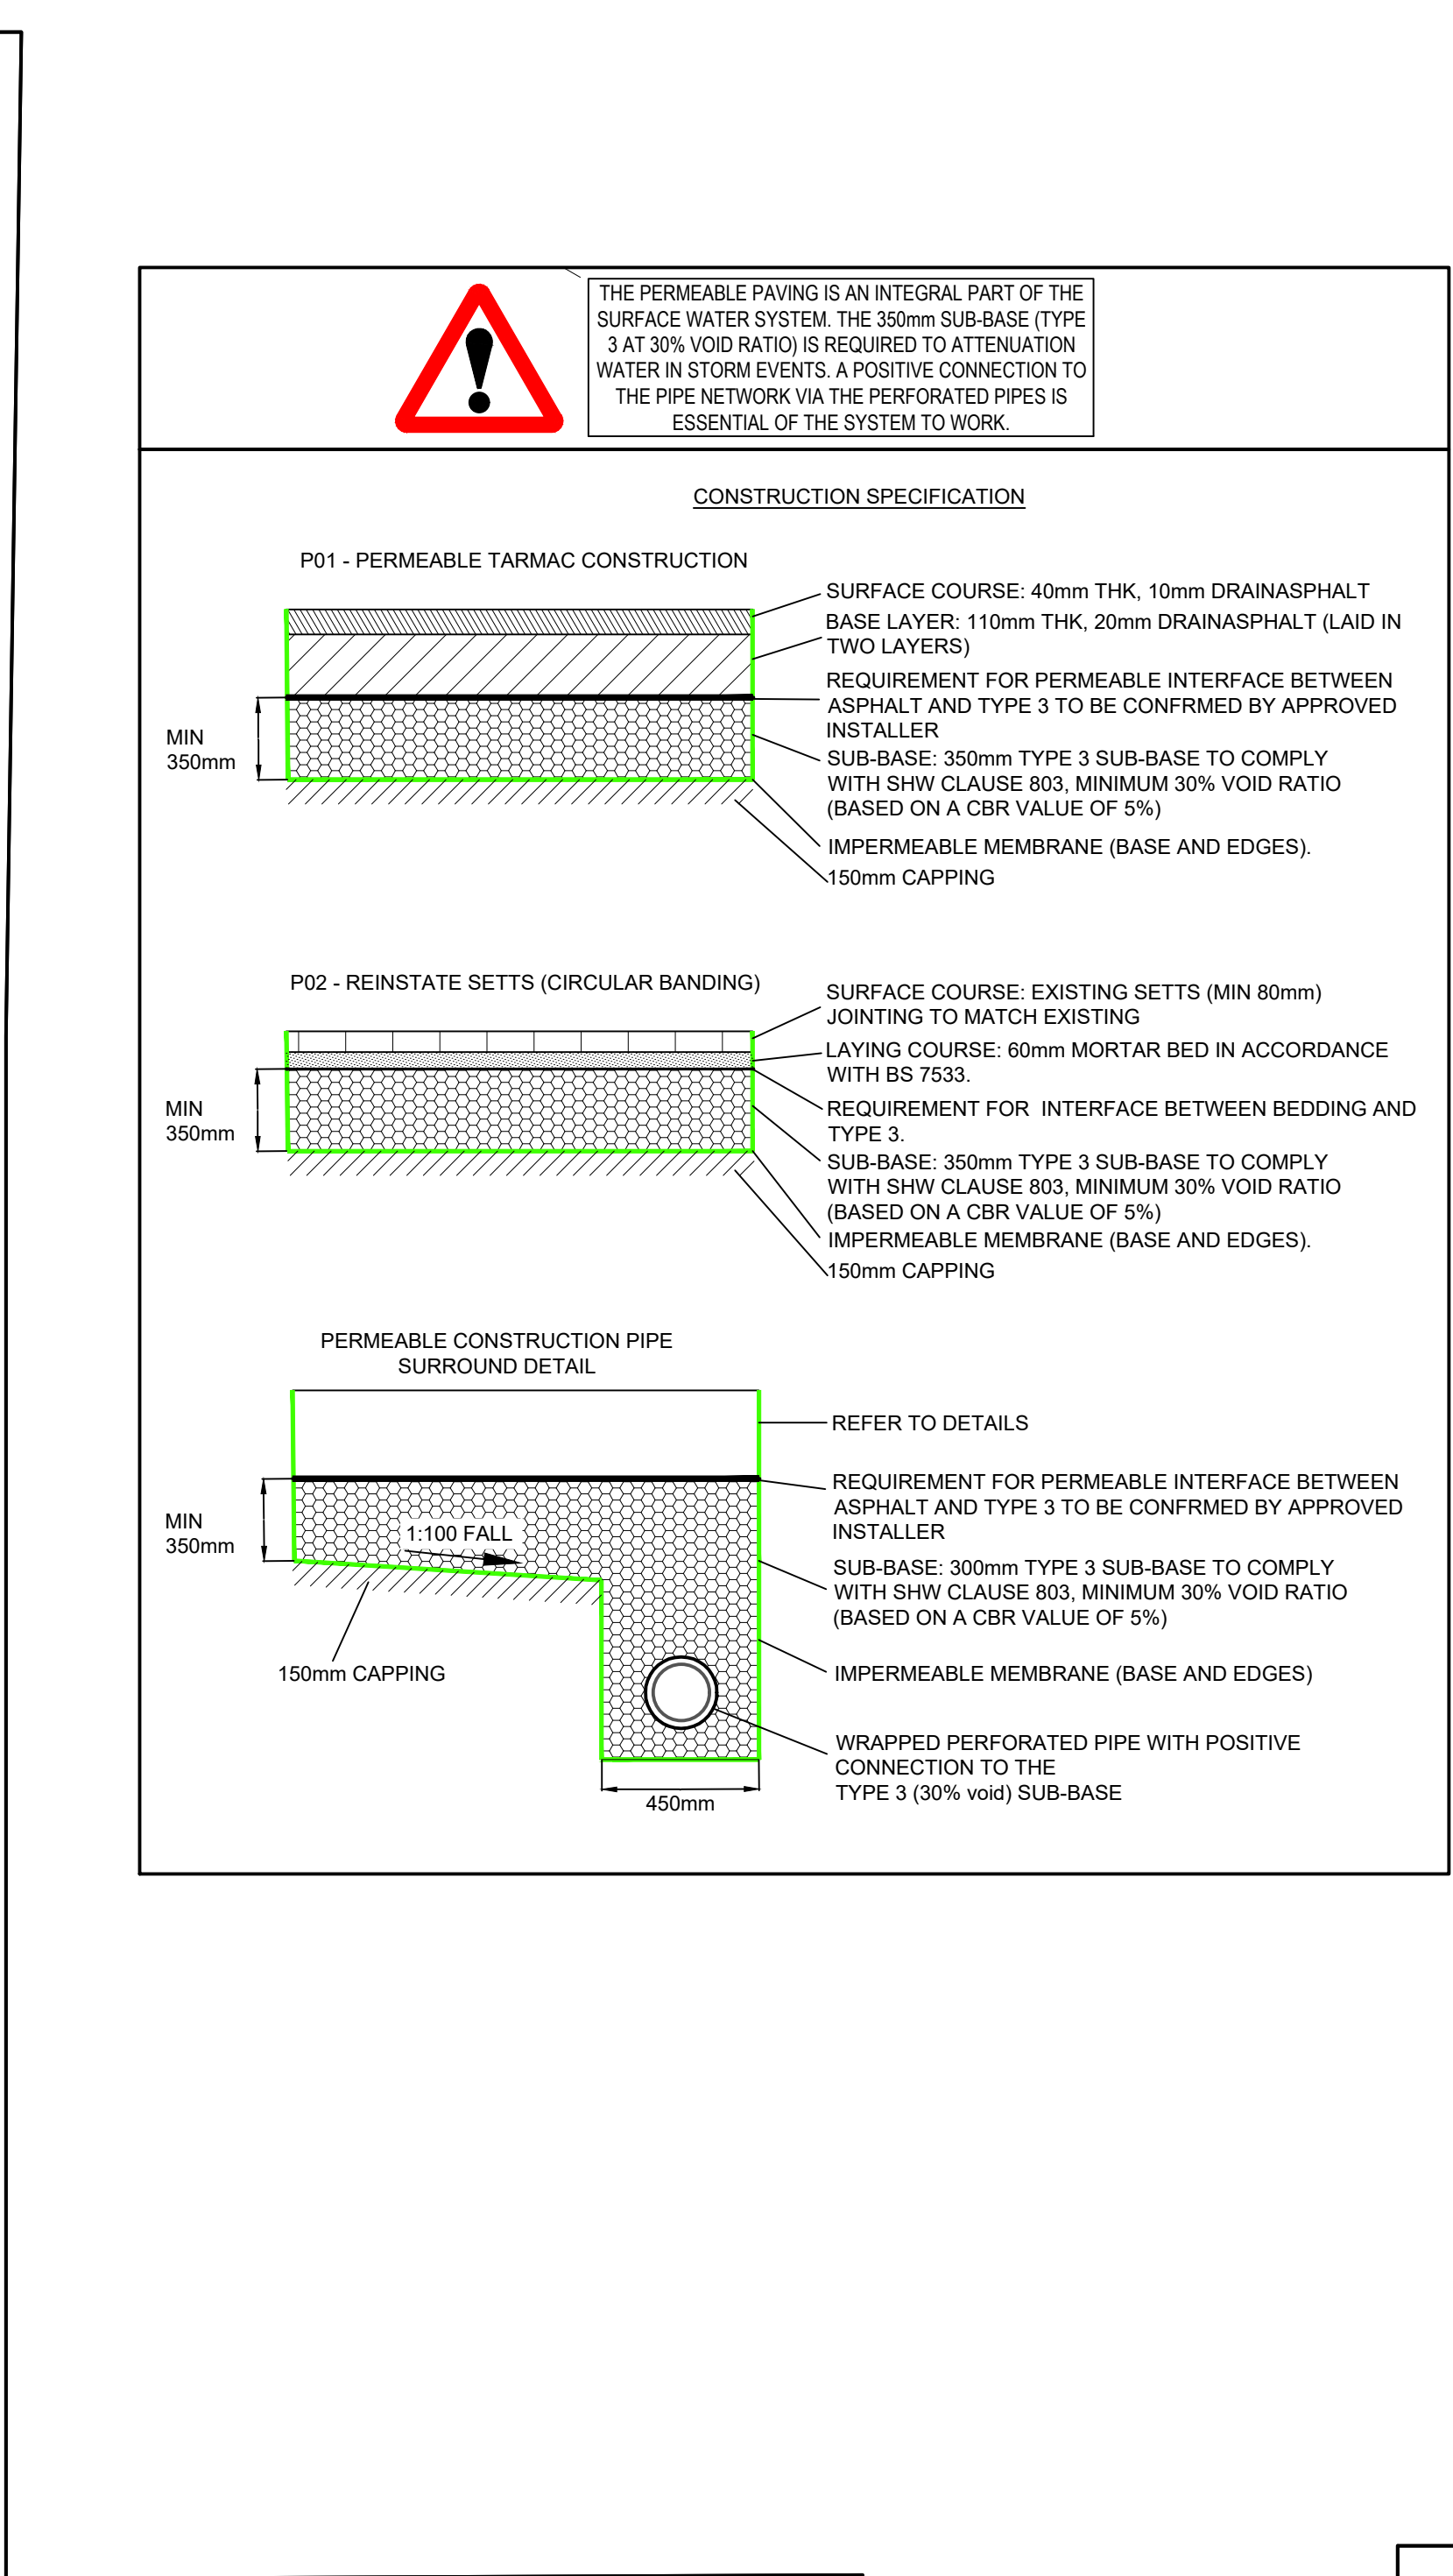

|   |                                              |             |               |
|---|----------------------------------------------|-------------|---------------|
| <small>IT SHALL NOT BE USED WITHOUT PERMISSION BY ANYONE FOR ANY PURPOSE.<br/>DO NOT SCALE THIS DRAWING IS ELECTRONICALLY ORIGINALLY<br/>WORK TO FIGURED DIMENSIONS ONLY<br/>ALL DIMENSIONS ARE IN MILLIMETRES (UNLESS STATED OTHERWISE,<br/>DO NOT TURN ON LAYERS THAT HAVE BEEN TURNED OFF,<br/>DO NOT TWAIR LAYERS THAT HAVE BEEN FROZEN</small> |                                              |             |               |
| Client   | VICTOR (M1) LTD                              |             |               |
| Project   | PARADISE MEWS                                |             |               |
| Office   | MANCHESTER                                   |             |               |
| Discipline   | CIVILS                                       |             |               |
| Title   | DRAINAGE LAYOUT<br>LOCATION PLAN AND DETAILS |             |               |
| Scale @ A1   | 1:200                                        | Status      | STAGE 4       |
|  <div>clancy<br/>consulting</div> <div><a href="http://www.clancy.co.uk">www.clancy.co.uk</a></div>   |                                              |             |               |
| Originator   | Job Number                                   | Discipline  | Building/Zone |
| CCL   | 1-21074                                      | C           | XX            |
| Type   | Level                                        | Drawing No. | Revision      |
| DR   | XX                                           | 92503       | P03           |