




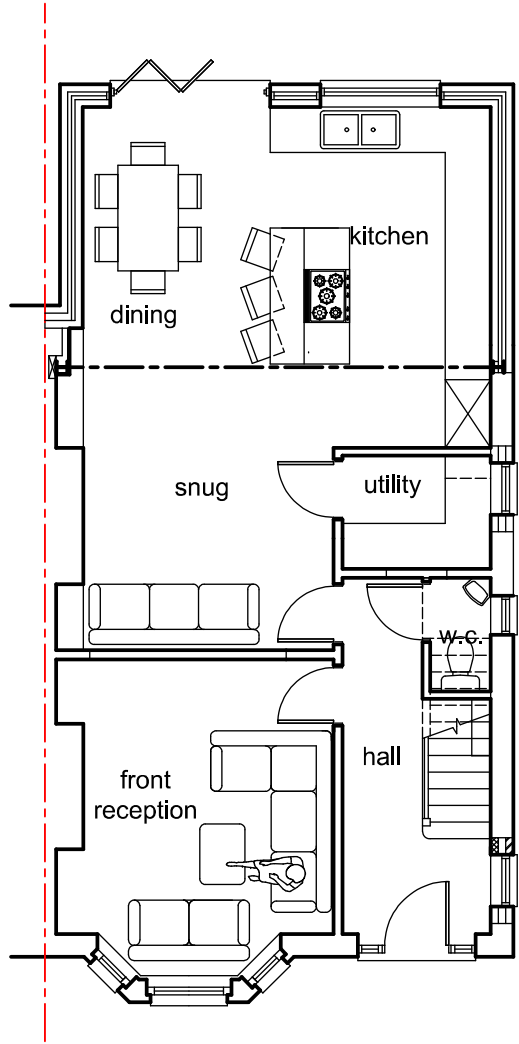


ground floor plan

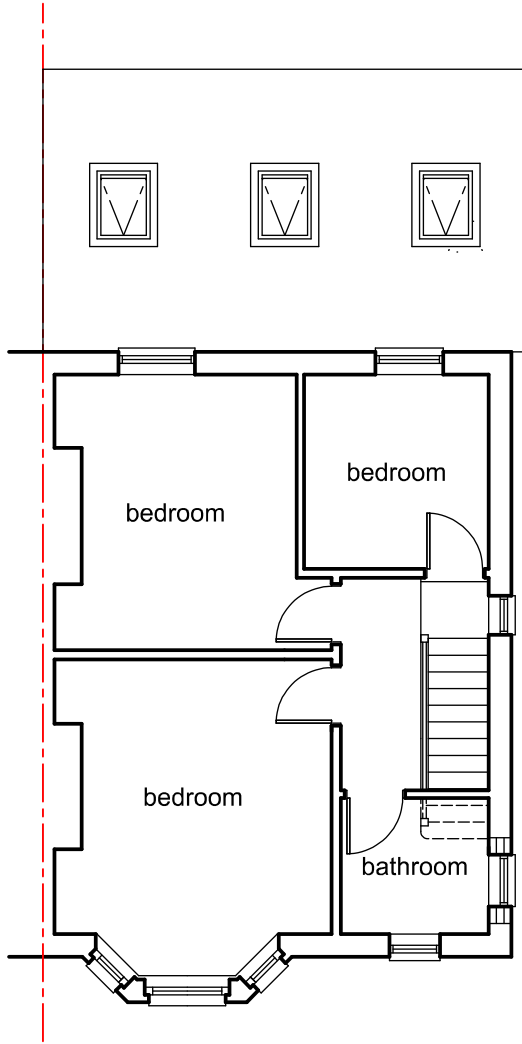

first floor plan

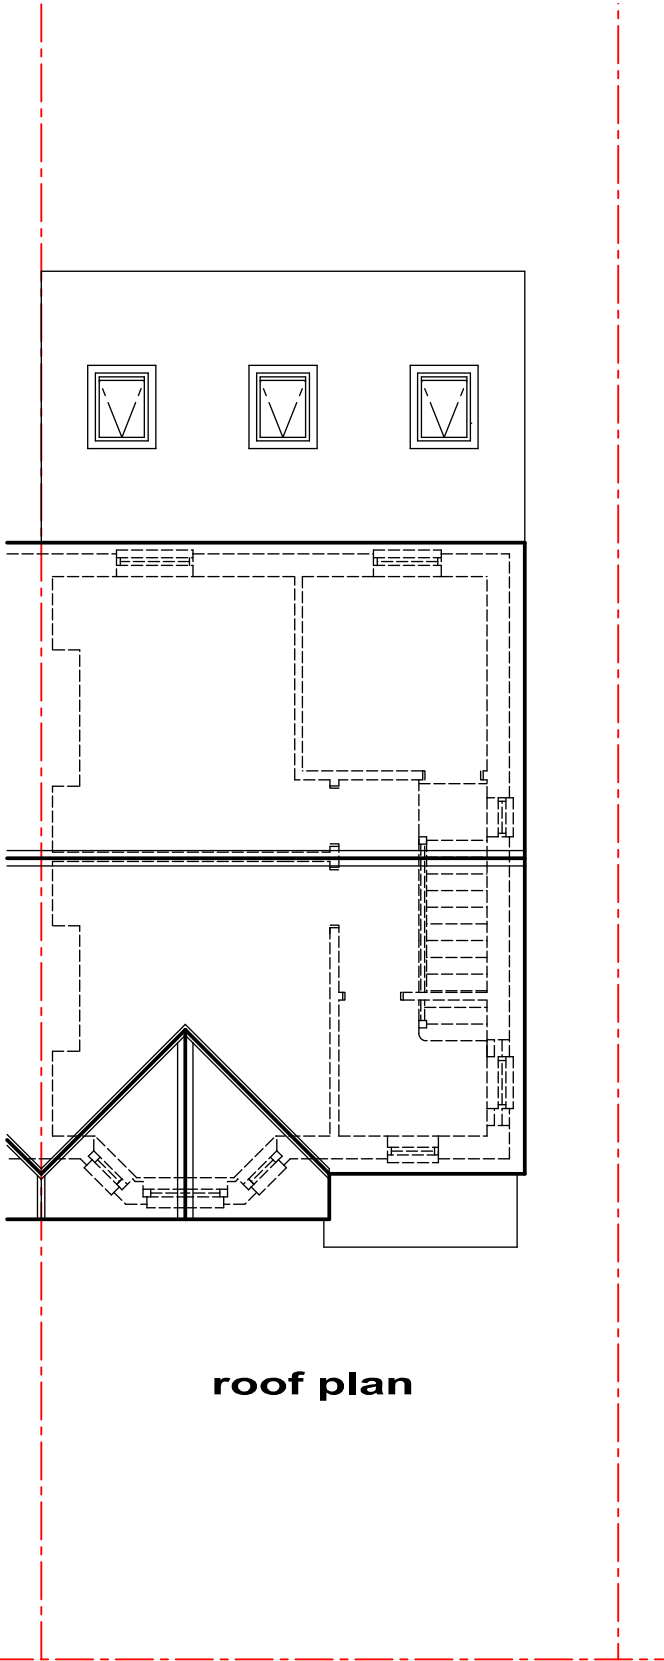

roof plan

 

scale 1:100

Revision	Date	Details

Only Planning Officers may scale from this drawing.
All dimensions must be checked and verified before preparing production drawings or commencing works.
This drawing and its design is copyright and may not be reproduced in any form whatsoever without prior express written consent.

clear Architectural Services



Date **May 2025.**

Drawn **MLH.**

Cient **Mr. and Mrs. Martin.**

Drawing title **Existing Plans.
PLANNING.**

Scale **1:100 at A3.**

Checked **MLH.**

Job title **18 Central Avenue,
Levenshulme, Manchester.
M19 2EN.**

Drawing No. **CM370 EX 01.**