



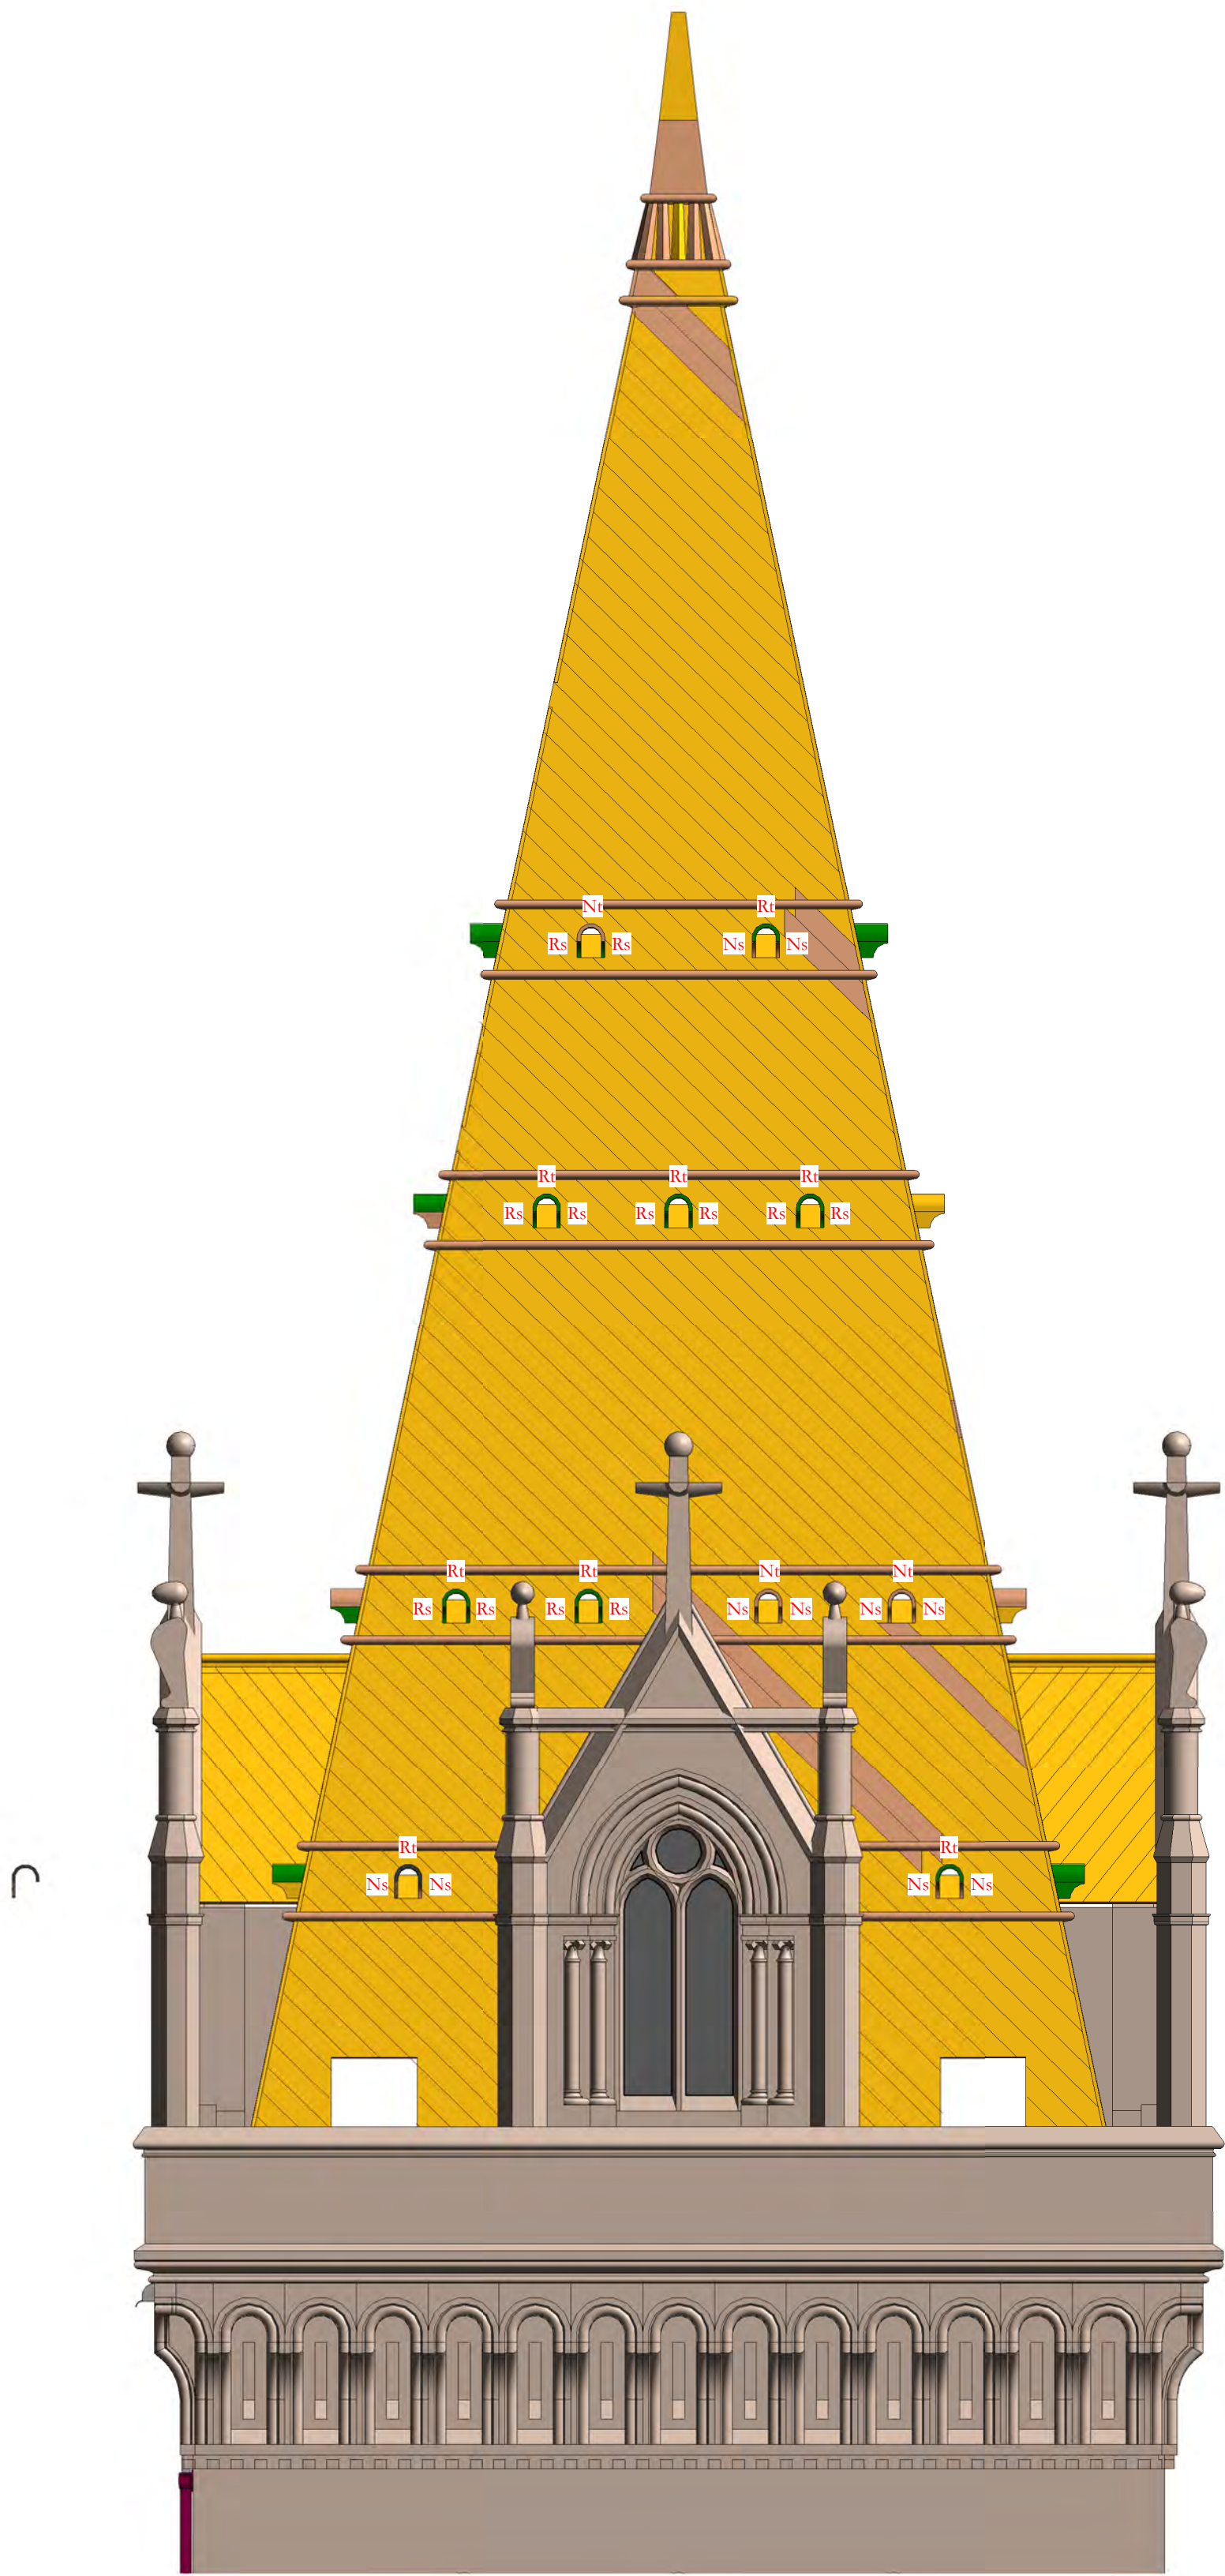

Cooper Street Tower boarding South Elevation
1 : 50

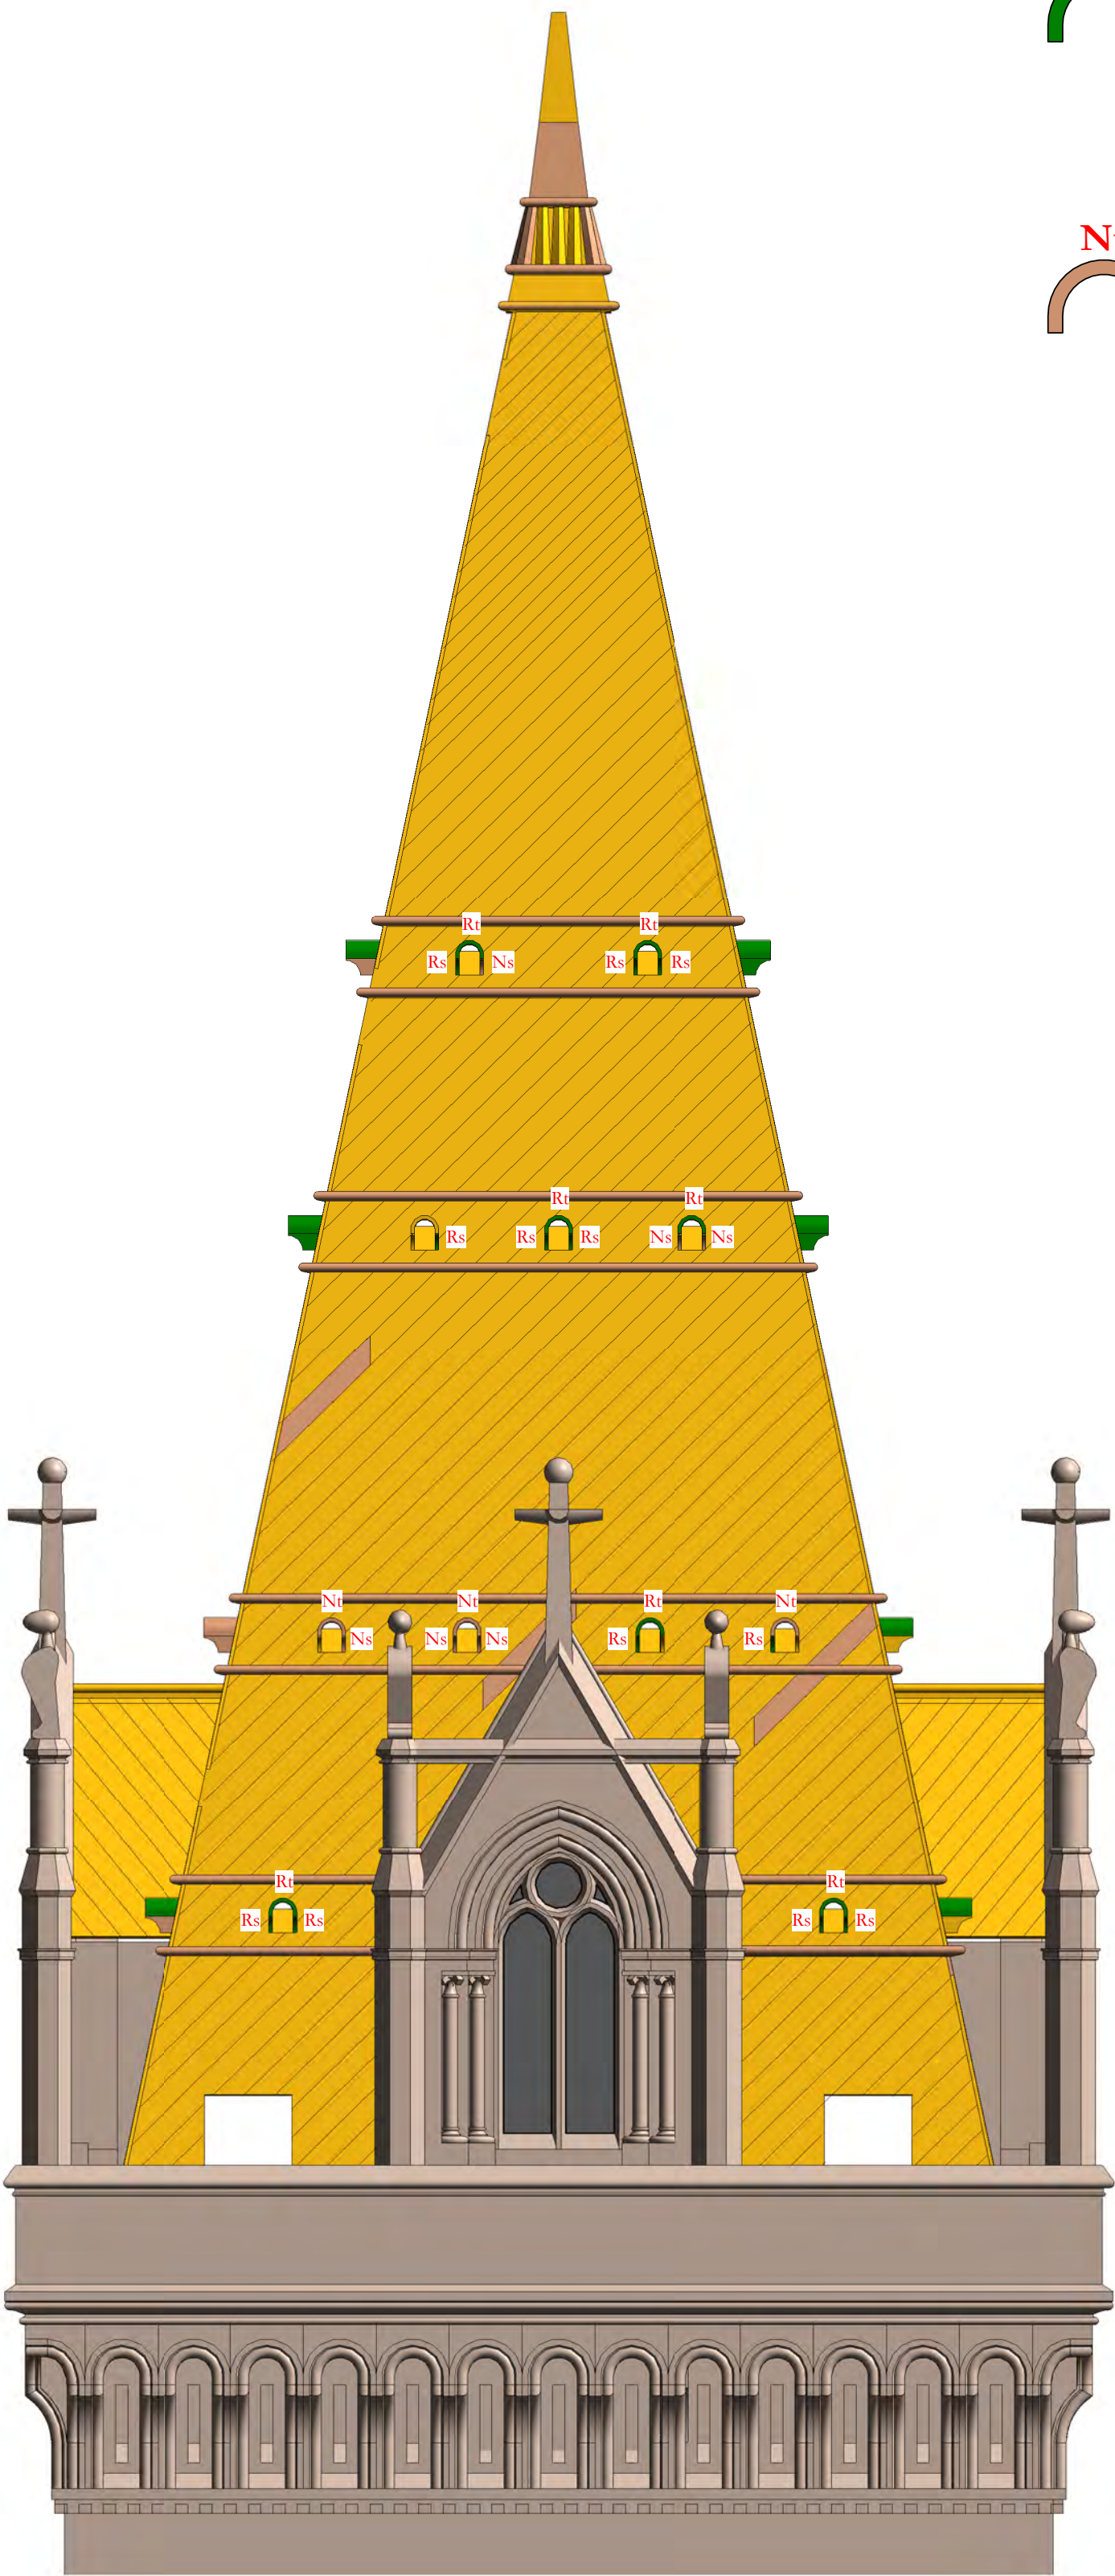


Cooper Street Tower boarding East elevation
1 : 50

KEY




New treated timber boarding, roll or other detail matching profile and size of original component

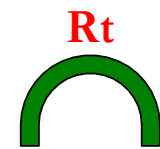

Repair existing ventilation detail top section. Breaks, splits and gaps smaller than 15mm wide to be repaired using Repair Care Dry Flex 4 epoxy resin adhesive/filler. Larger missing sections to be splice repaired using reclaimed softwood where possible or new softwood where reclaimed softwood is not available



Repair existing ventilation side section. Breaks, splits and gaps smaller than 15mm wide to be repaired using Repair Care Dry Flex 4 epoxy resin adhesive/filler. Larger missing sections to be splice repaired using reclaimed softwood where possible or new softwood where reclaimed softwood is not available

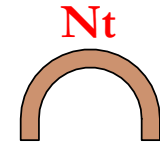

Replace ventilation detail top section with new component carved from solid section of reclaimed softwood matching details of original examples. If reclaimed softwood is not available component to be carved from new softwood



Replace ventilation detail top section with new component carved from solid section of reclaimed softwood matching details of original examples. If reclaimed softwood is not available component to be carved from new softwood

Scale Bars to be used as guidance only - refer to sheet size below									
1:100	mm	0	1000	2000	3000	4000	5000	6000	7000
1:200	mm	0	500	1000	1500	2000	2500	3000	3500
1:500	m	0	5	10	15	20	25	30	35
1:1250	m	0	10	20	30	40	50	60	70

Notes:
Drawings are based on survey data and may not accurately represent what is physically present.
Do not scale from this drawing. All dimensions are to be verified on site before proceeding with the work.
All dimensions are in millimeters unless noted otherwise.
Purcell shall be notified in writing of any discrepancies.

ISSUE	DATE	APPROVED DRAWN	DESCRIPTION
-	11/07/2022	JC GR	First Issue



Project Office, Town Hall, MANCHESTER M60 2L1
+44 (0) 7970 097 432
www.purcelluk.com

PROJECT STATUS	Riba Stage 5
CLIENT	Manchester City Council
PROJECT	Our Town Hall
DRAWING TITLE	Cooper Street Tower roof south and east elevation timber repairs
SIZE & SCALE	A1: 1 : 50
DRAWING STATUS	S4 Construction

JOB NUMBER	236959
------------	--------

DRAWING NO.	REV
OTH-PUR-TH-RF-DWG-A-4229	-