


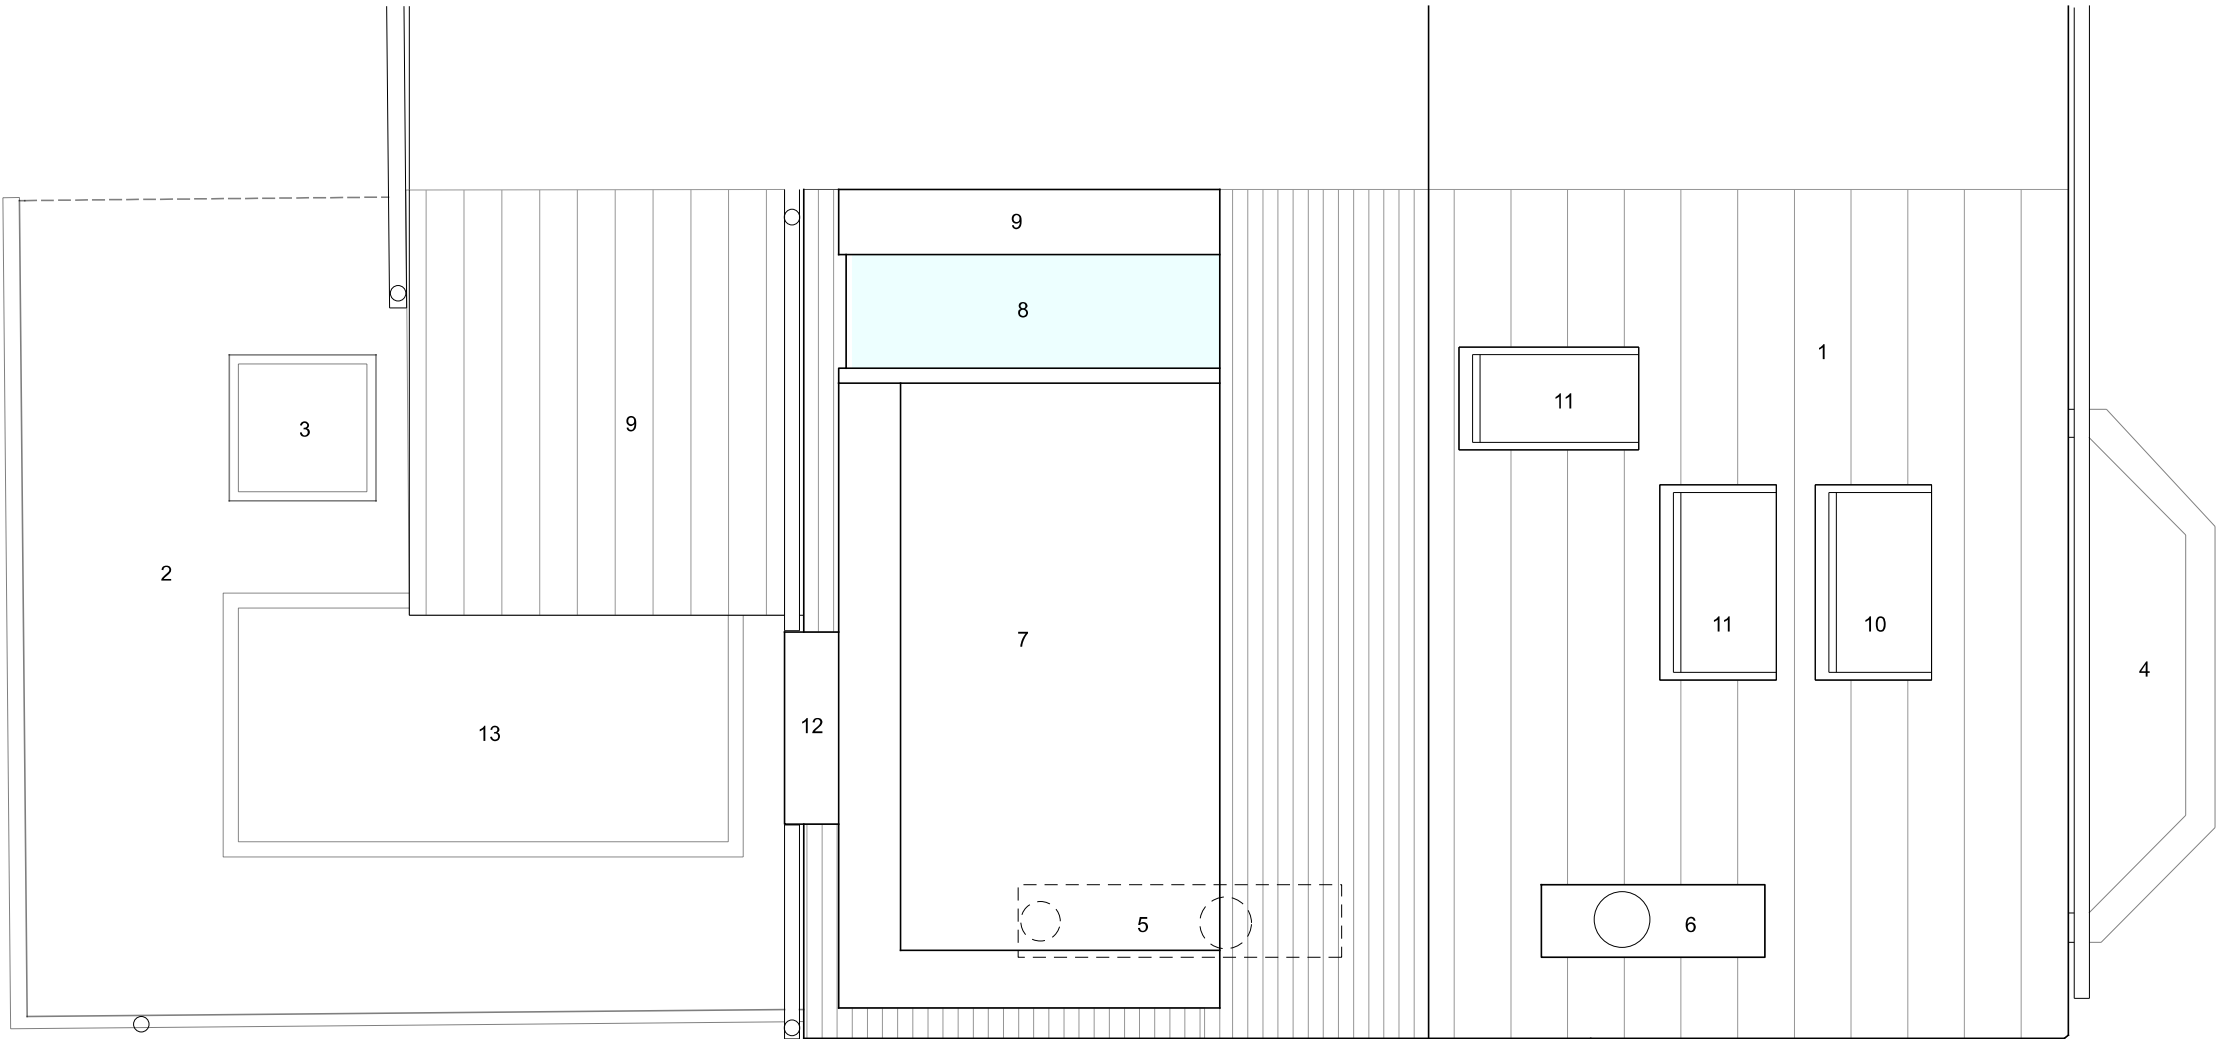

1. Slate roof tiles
2. Flat roof to existing extension
3. Rooflight (retained)
4. Flat roof to bay window
5. Chimney (to be removed)
6. Chimney (to be retained)
7. New flat roof dormer
8. New frameless rooflight
9. New Aluminium coping, col: to match cladding
10. Existing rooflight (to be retained)
11. New rooflight
12. Aluminium cladding, col: dark grey

02	14-07-25	Amended as per planners comments
01	20-06-25	Amended as per planners comments.
rev	date	description

Project	THORNBRIDGE AVENUE		
Title	ROOF PLAN AS PROPOSED		
Project No	25-02	Drawing No	L(-2)041
Scale	1:50@A3	Date	APR 2025
		Status	PLANNING
		Rev	02

