


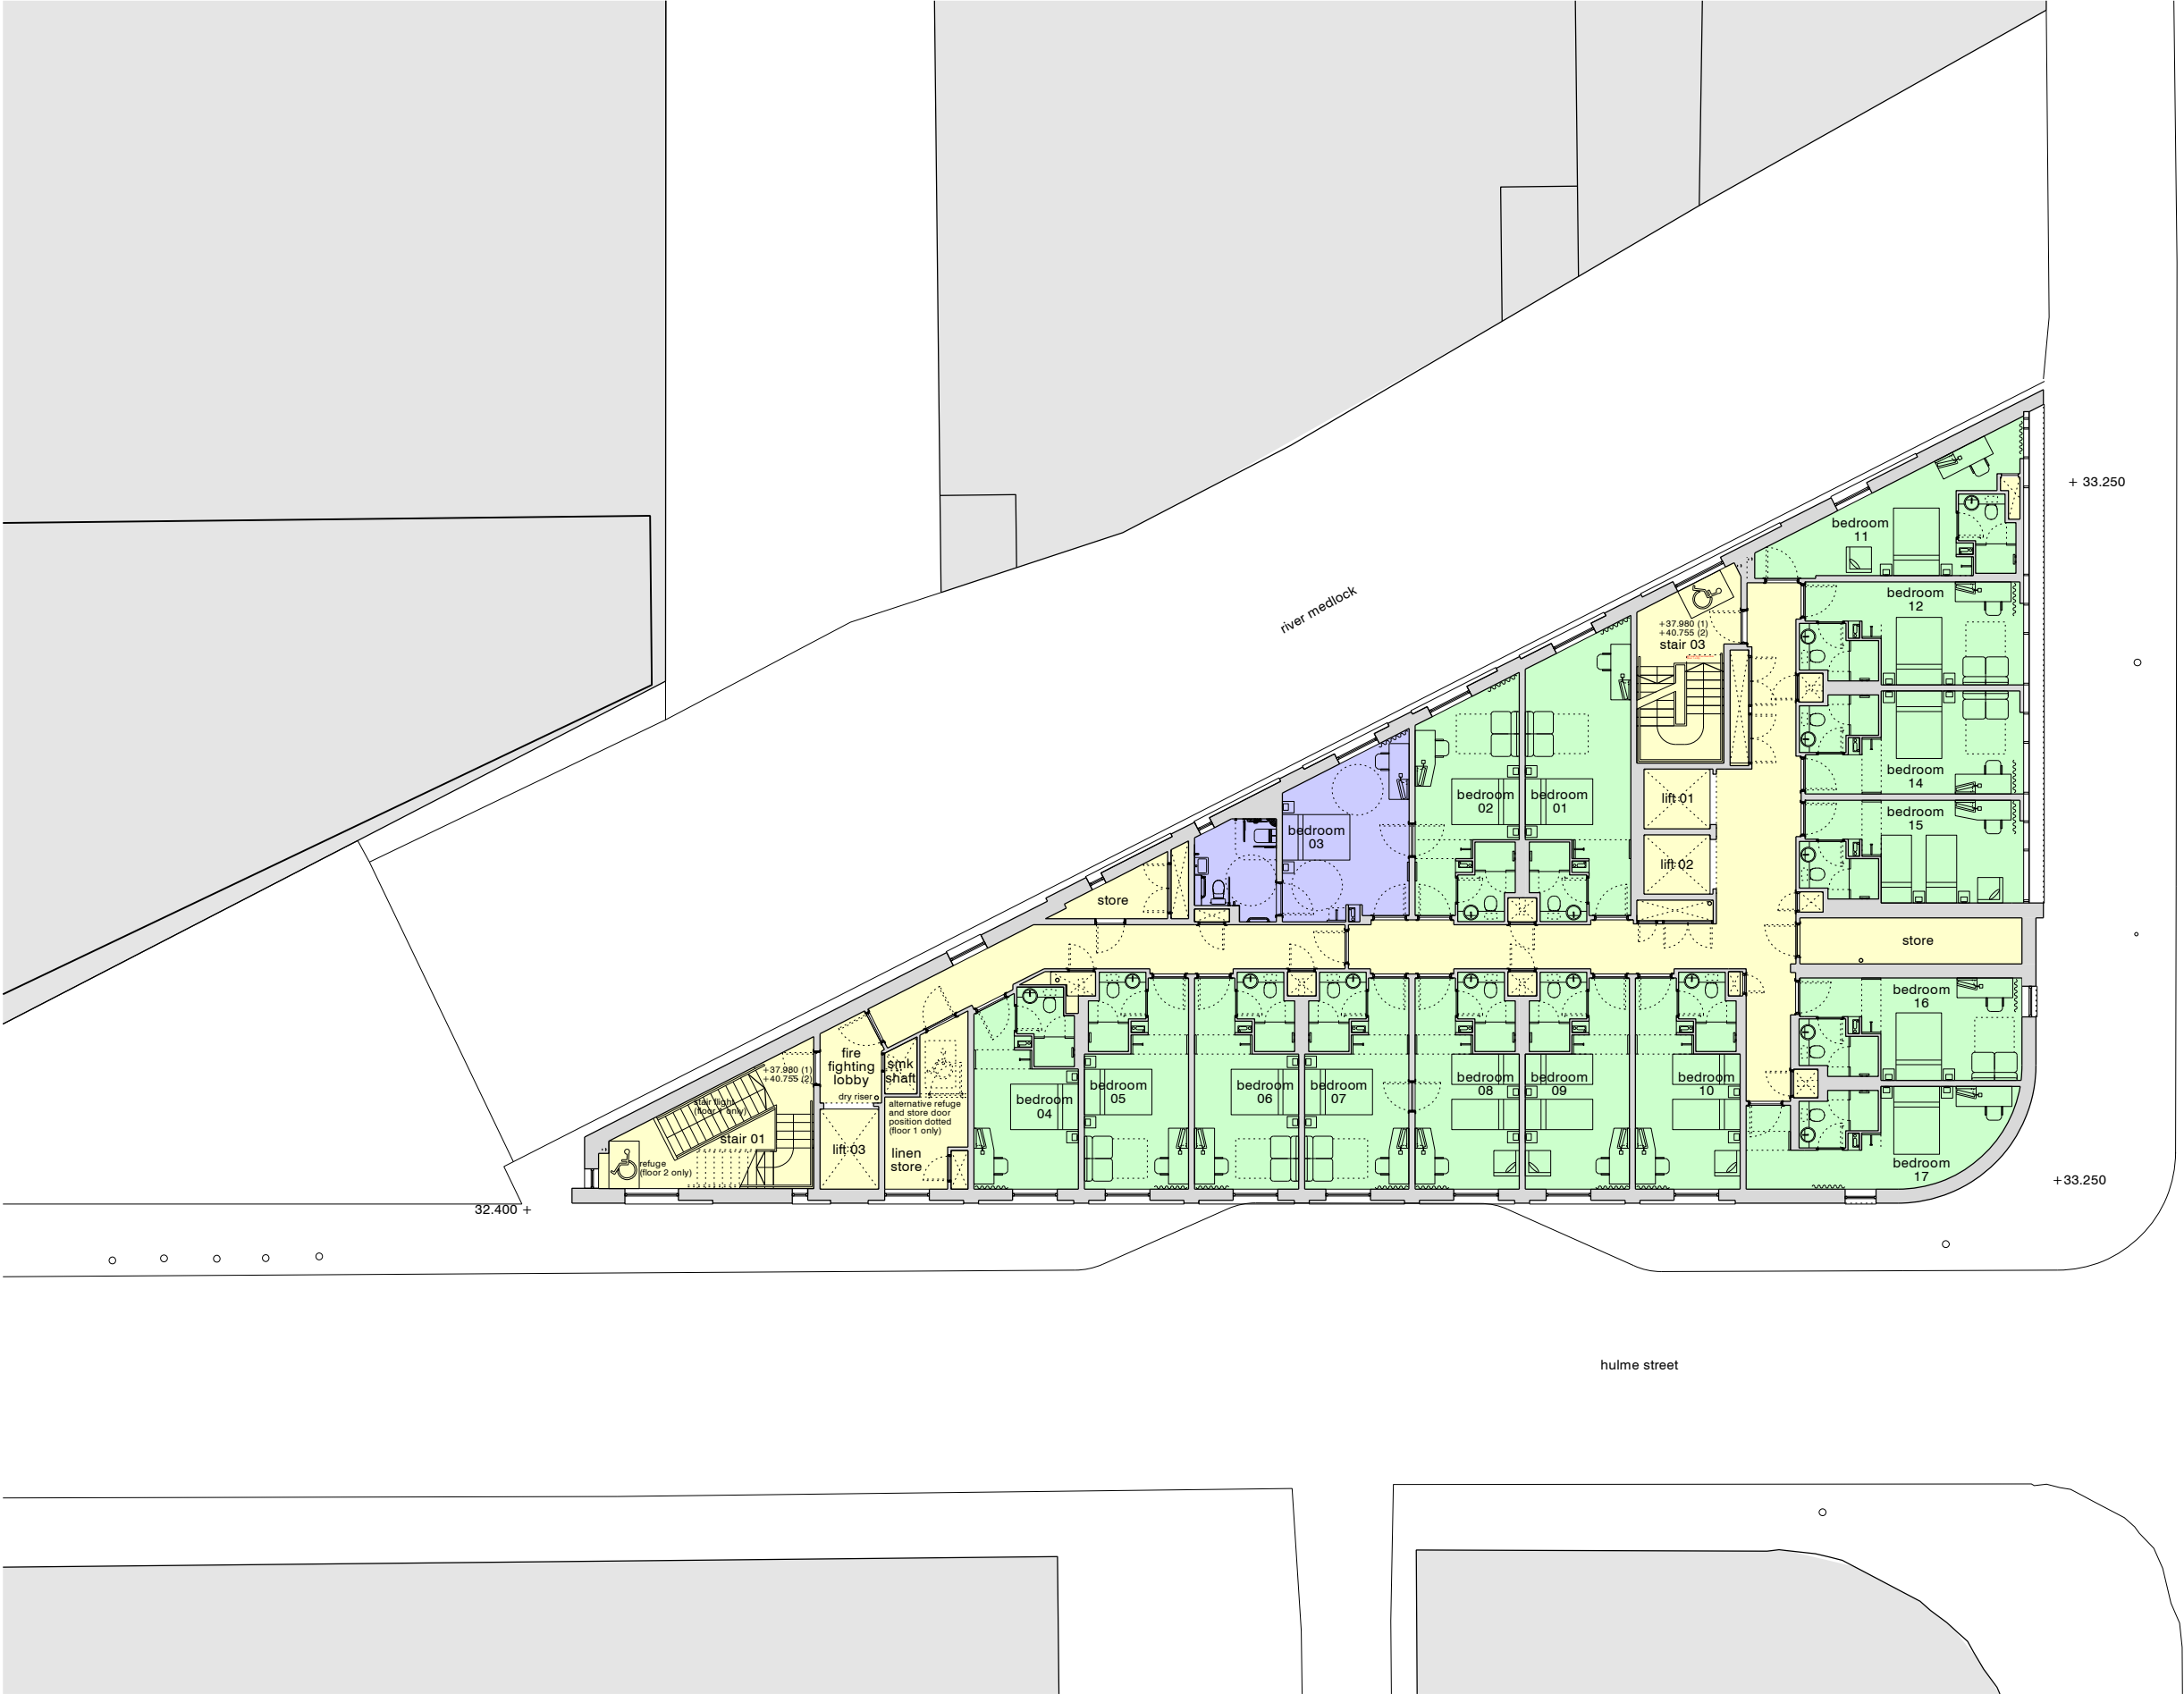

revision:	date:	note:
P01	2023.05.09	preliminary first issue
P02	2024.02.26	preliminary second issue

hotel front of house
back of house / circulation
retail
plant spaces
standard bedrooms
accessible bedrooms



project
Holiday Inn Express

job no.
7612

title
existing floor plan - level 01-02

scale
1:200 @ A3

drawing no.
7612-al(02)0005

stephenson hamilton risley
STUDIO

3 riverside mews
4 commercial street
manchester, M15 4RQ
www.shr.studio
email@shr.studio
0161 832 0244