


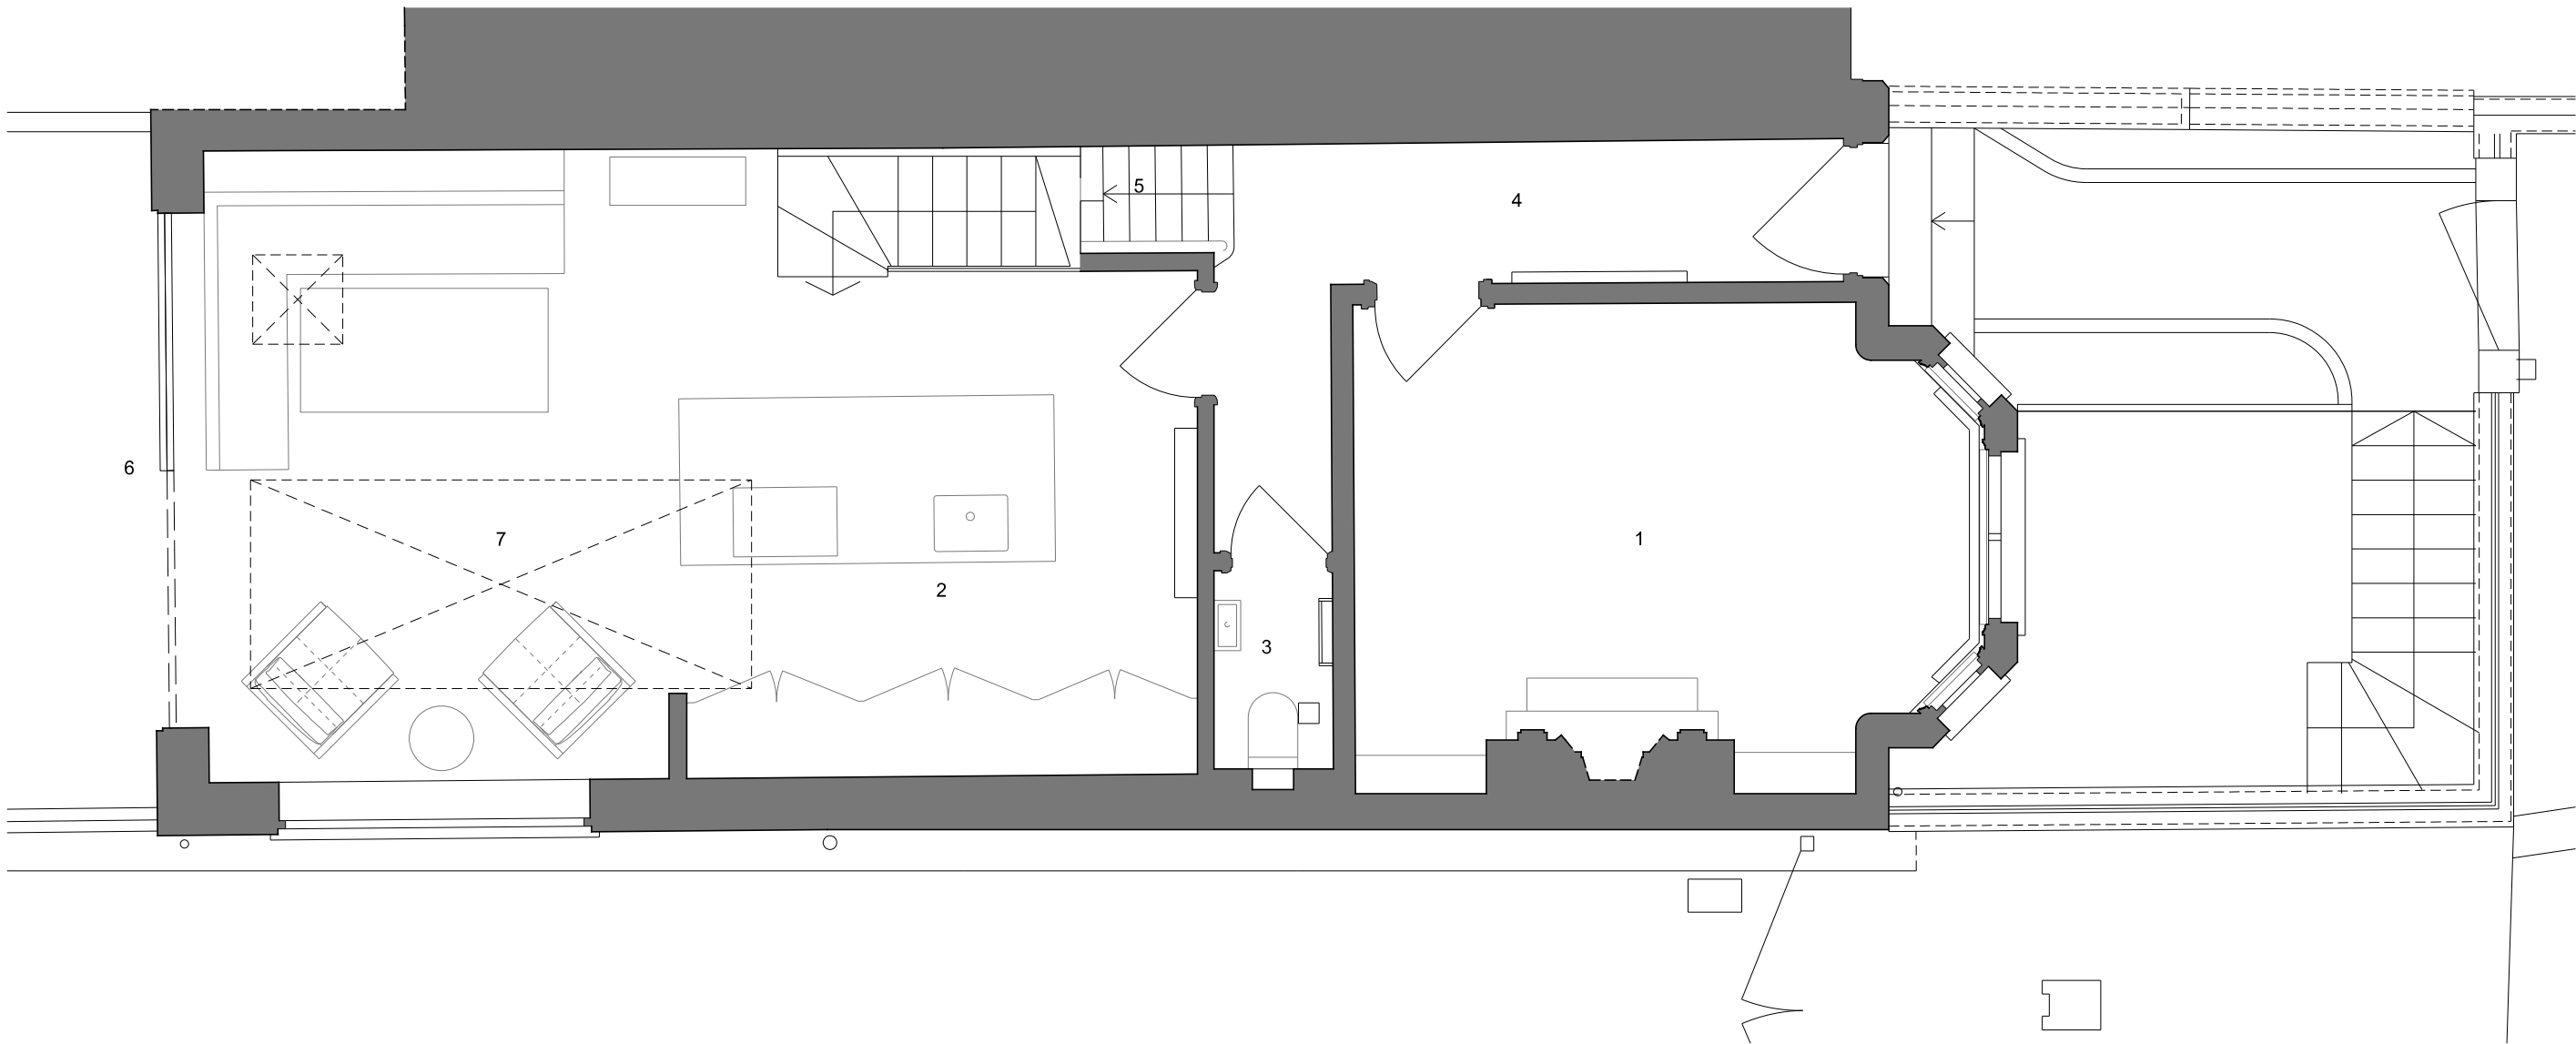

5m

1m

1. Living Room
2. Kitchen/dining
3. WC
4. Entrance Hall
5. Staircase
6. New sliding door
7. New rooflight (overhead)

rev	date	description		
Project	THORNBRIDGE AVENUE			
Title	GROUND FLOOR PLAN AS PROPOSED			
Project No	25-02	Drawing No	L(-2)011	Status PLANNING
Scale	1:50@A3	Date	APR 2025	Rev

ARCD

architects
masterplanners
designers

arcd.uk