





FRONT ELEVATION

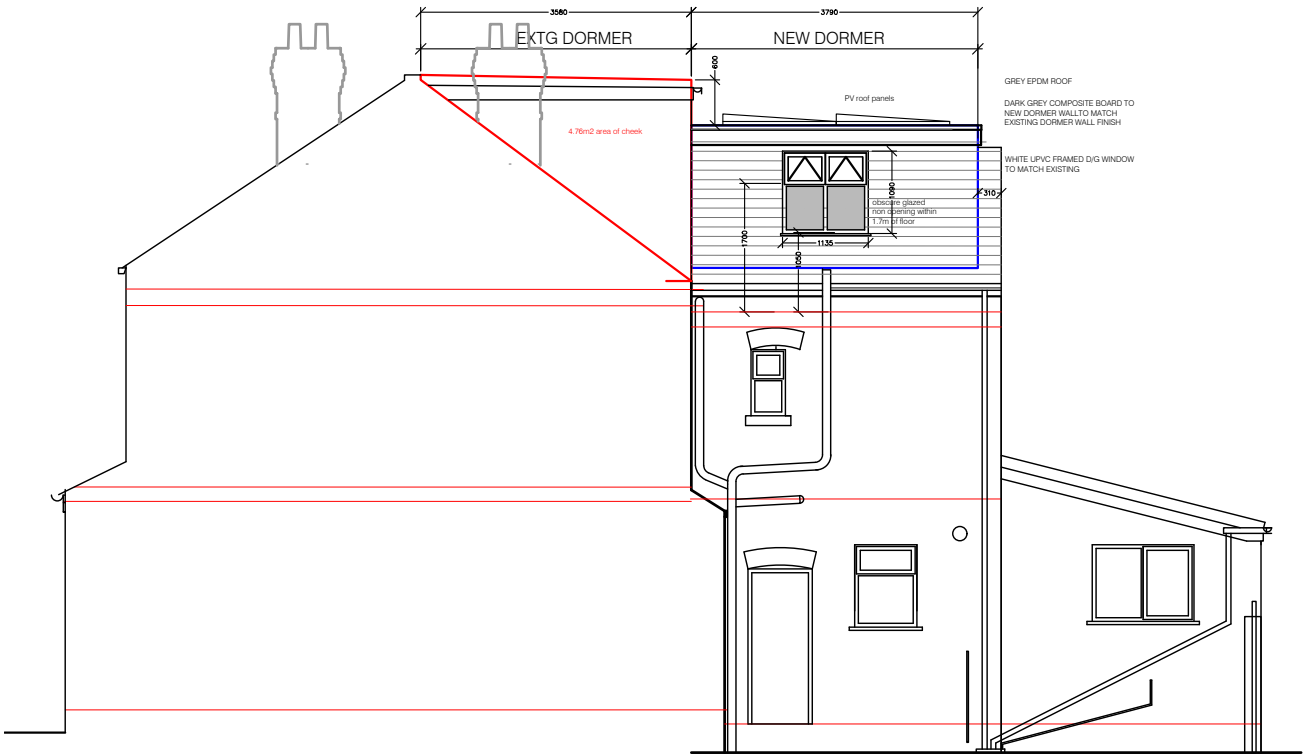


SIDE ELEVATION

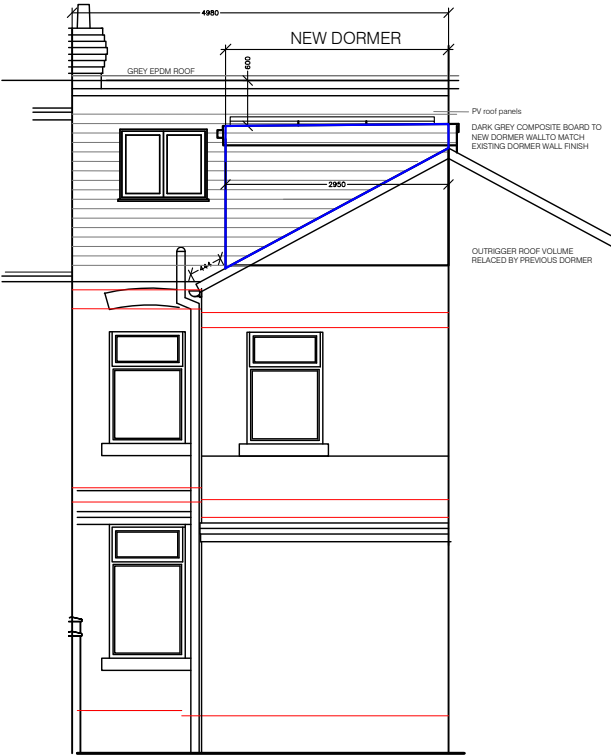


REAR ELEVATION

Proposed external finishes to extended dormer:  
to match existing dormer

Rear dormer roof - grey epdm  
dark grey composite board to extended dormer walls  
White upvc framed d/g windows  
Black fascias and rainwater goods

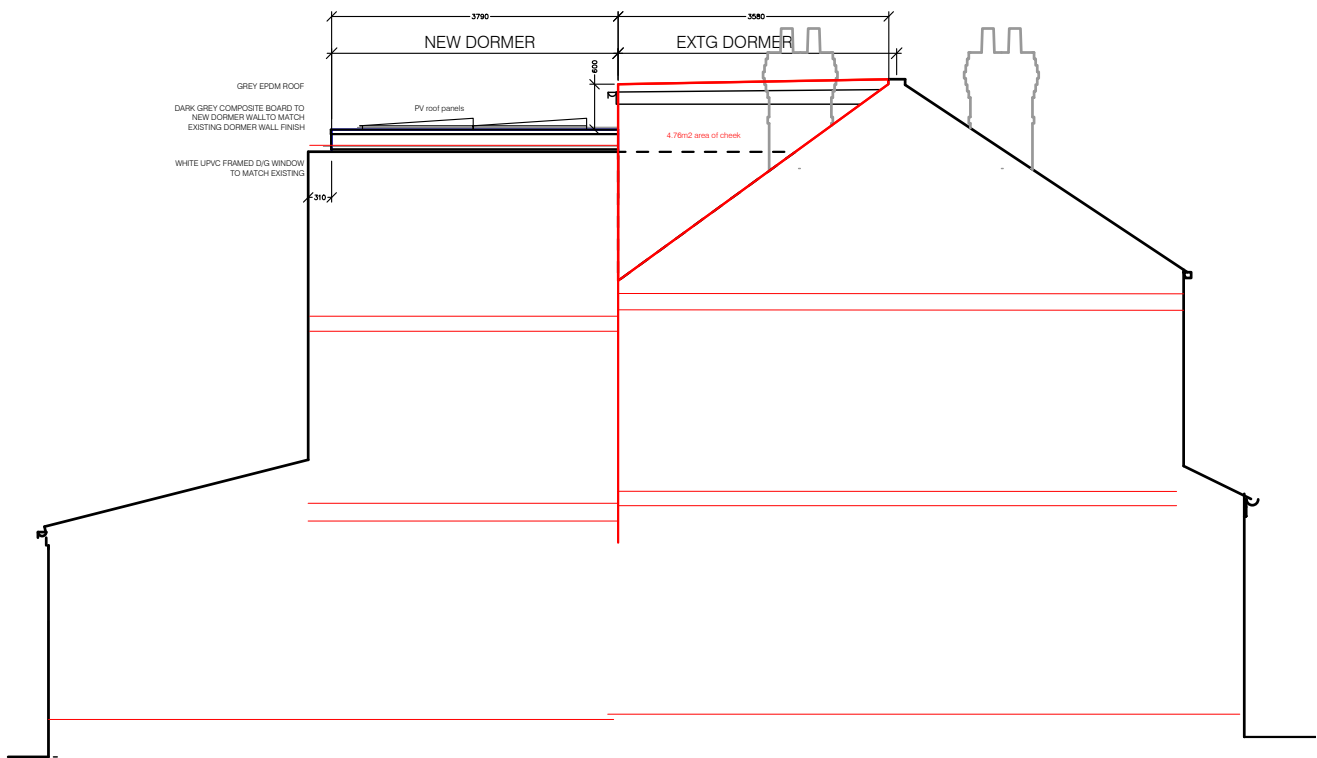

SIDE ELEVATION

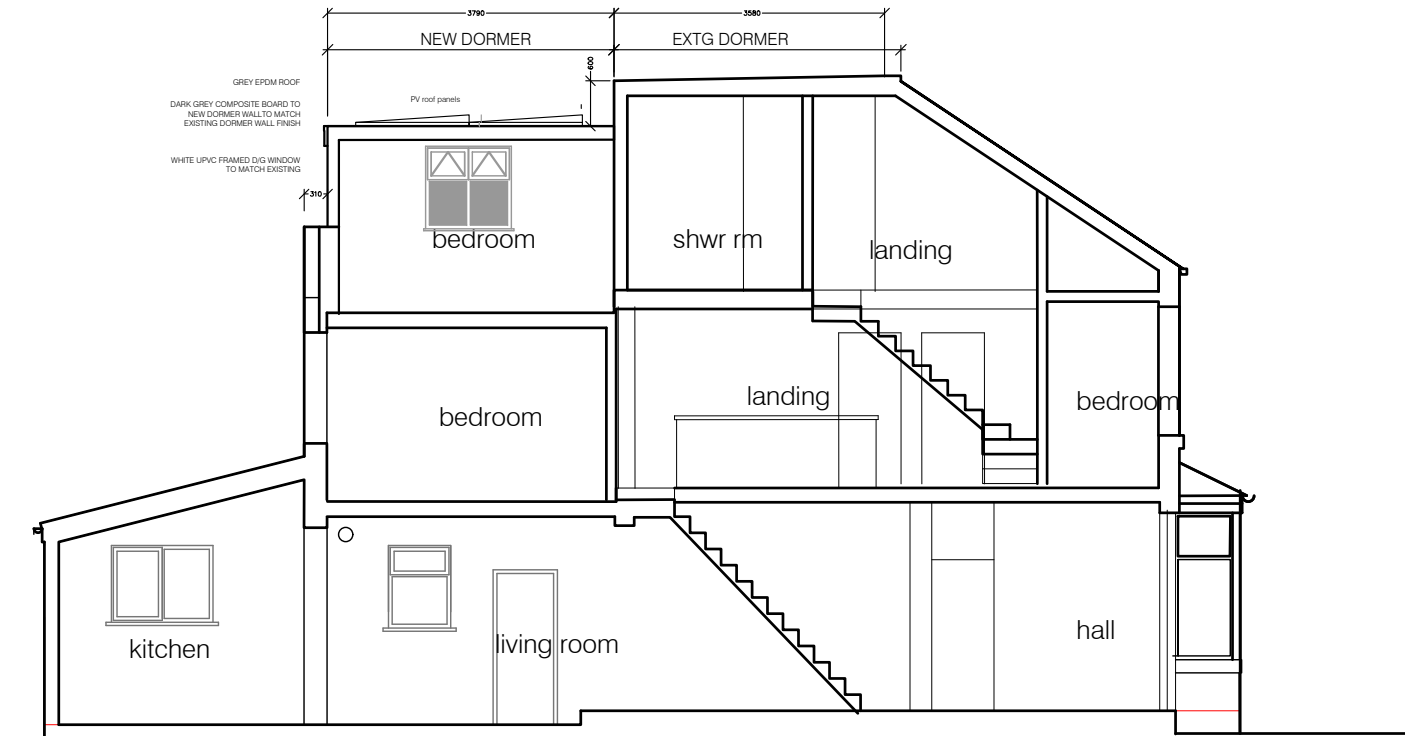


SECTION

Simon R Miles  
Chartered Architect  
Didsbury

| Revision | Date | Revision note |
|----------|------|---------------|
|----------|------|---------------|

Notes

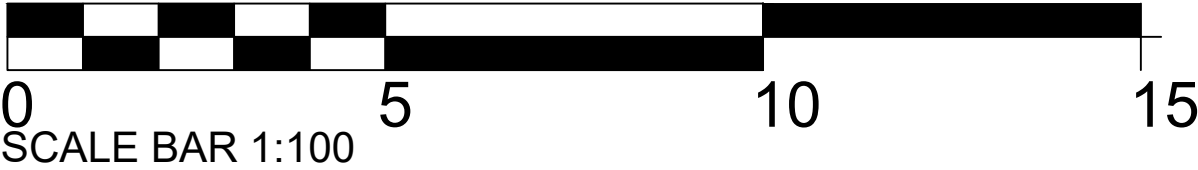

Project :  
168 MOSELEY ROAD FALLOWFIELD  
Title :  
ELEVATIONS AS PROPOSED  
Drawing number :  
25 462 CLD201  
Client :  
KELSO LETTINGS LLP

Scale :  
100@A3  
Date :  
07.07.2025  
CAD Ref :  
25 462  
Drawn by :  
SRM

SRM  
Simon R Miles BA(Hon) Dip Arch RIBA  
Chartered Architect

Do not scale. Contractors must check all dimensions on site before preparing production drawings or commencing any work. This drawing and its design is the copyright of S.R.Miles Ltd and may not be reproduced in any form whatsoever without their prior express written consent.