
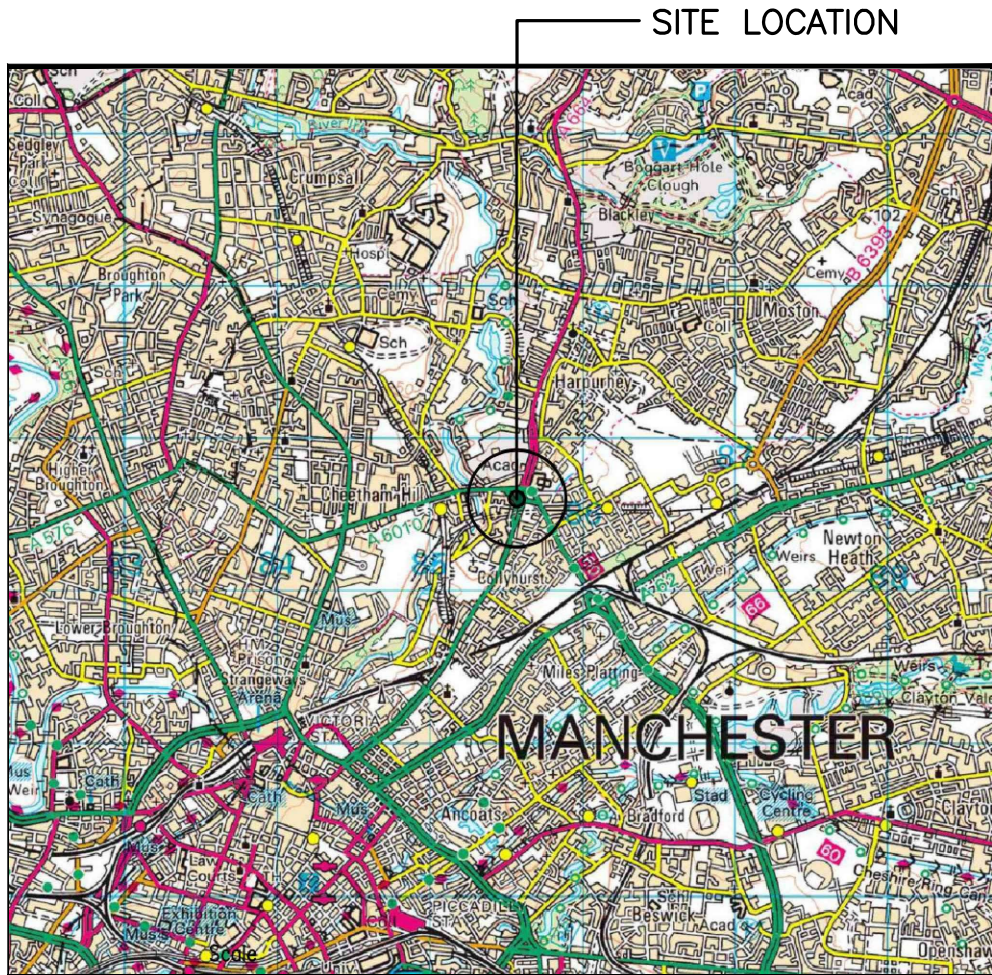
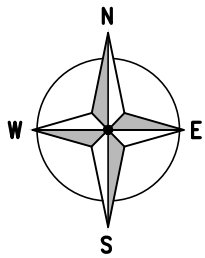



SITE LOCATION
(Scale 1:50000)

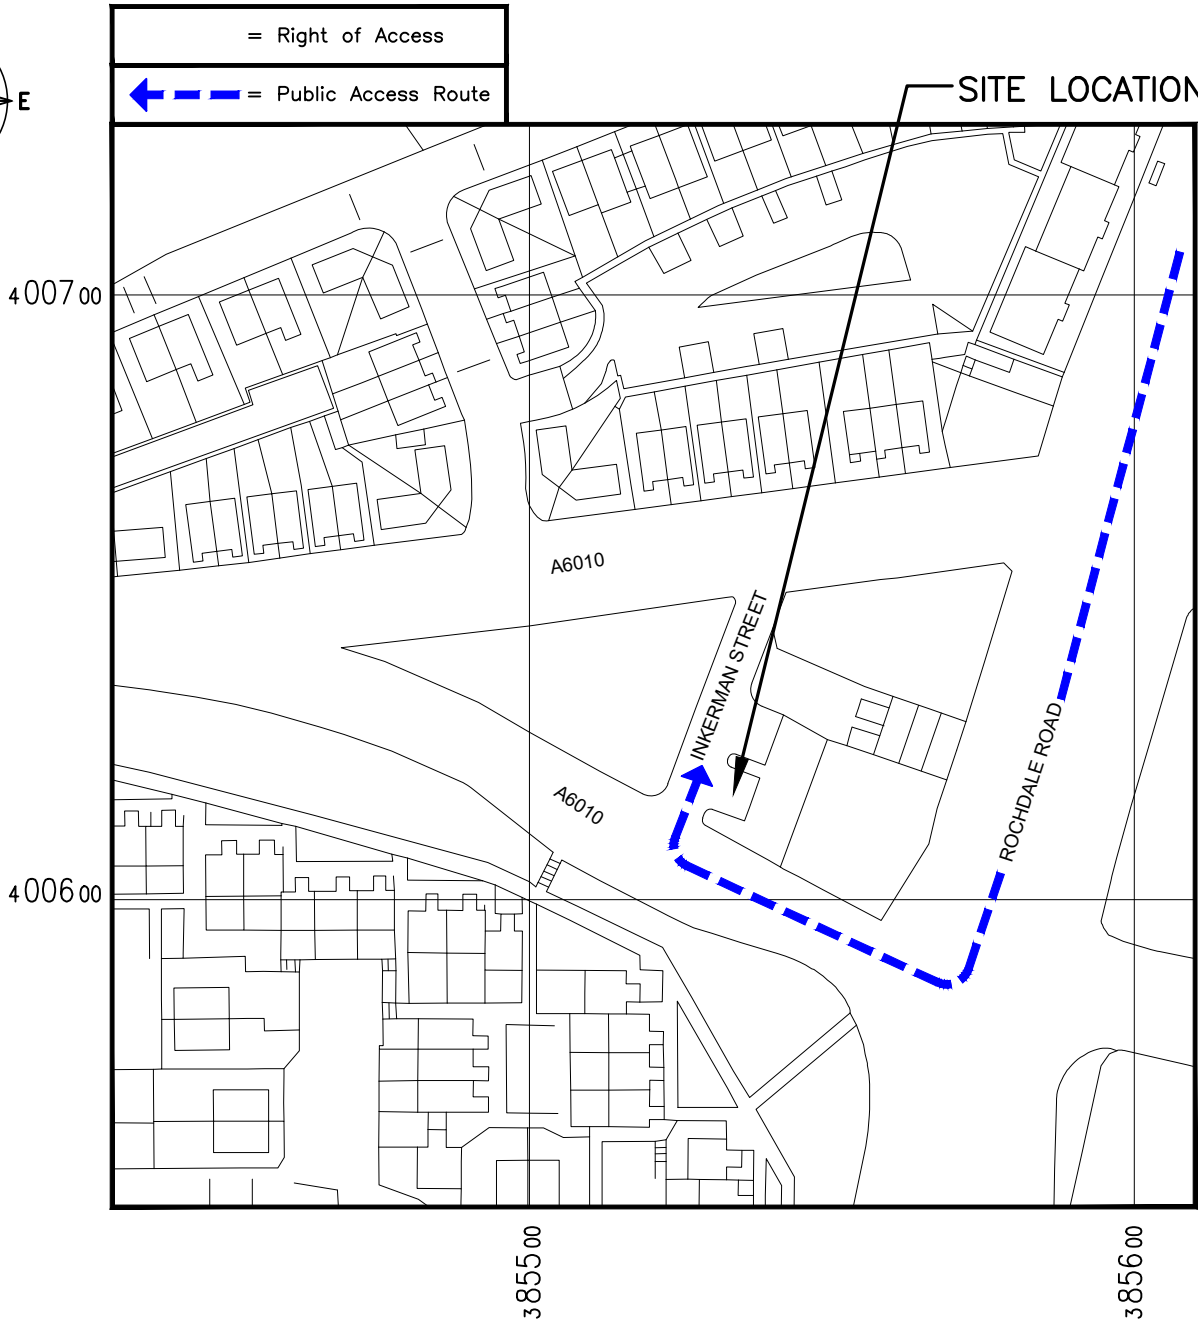

SITE PHOTOGRAPH

DETAILED SITE LOCATION
(Scale 1:1250)

Based upon Ordnance Survey map extract
with the permission of the Controller of
Her Majesty's Stationery Office.
Crown copyright.
Licence No. 100022432

 

SCALE 1:1250

ALL DIMENSIONS ARE IN mm UNLESS NOTED OTHERWISE

N.G.R E: 385534 N: 400620

DIRECTIONS TO SITE:
M60 AND EXIT 7, CONTINUE ON M60 TO
MIDDLETON. TAKE EXIT 20 FROM M60
FOLLOW ROCHDALE RD/A664 TO INKERM
AN STREET IN MANCHESTER.

NOTES:

A	Issued for Approval	GJ	PW	05.03.24
REV	MODIFICATION	BY	CH	DATE



**united
living**
connected

United Living Connected
4 Clearwater, Lingley Mere Business Park, Lingley Green
Avenue,
Great Sankey, Warrington, WA5 3UZ
t. 44 (0)151 420 4128
www.unitedliving.co.uk



cornerstone


Cell Name	Opt.
INKERMAN STREET	C

Cell ID No		
CORNERSTONE	VMO2	VF
30776500	023728	28084

Site Address / Contact Details		
INKERMAN STREET COLLYHURST MANCHESTER M40 7TR		

Drawing Title: SITE LOCATION MAPS		
Purpose of issue: PLANNING	Dwg Rev:	
Drawing Number: 100	A	
Surveyed By: JB	Original Sheet Size: A3	Pack Issue:
Drawn: GJ	Date: 05.03.24	Checked: PW Date: 05.03.24 E

The drawings comply with VM02 Standard ICNIRP guidelines
Designed in accordance with CORNERSTONE document: SDN0007 & SDN0009 v8.0

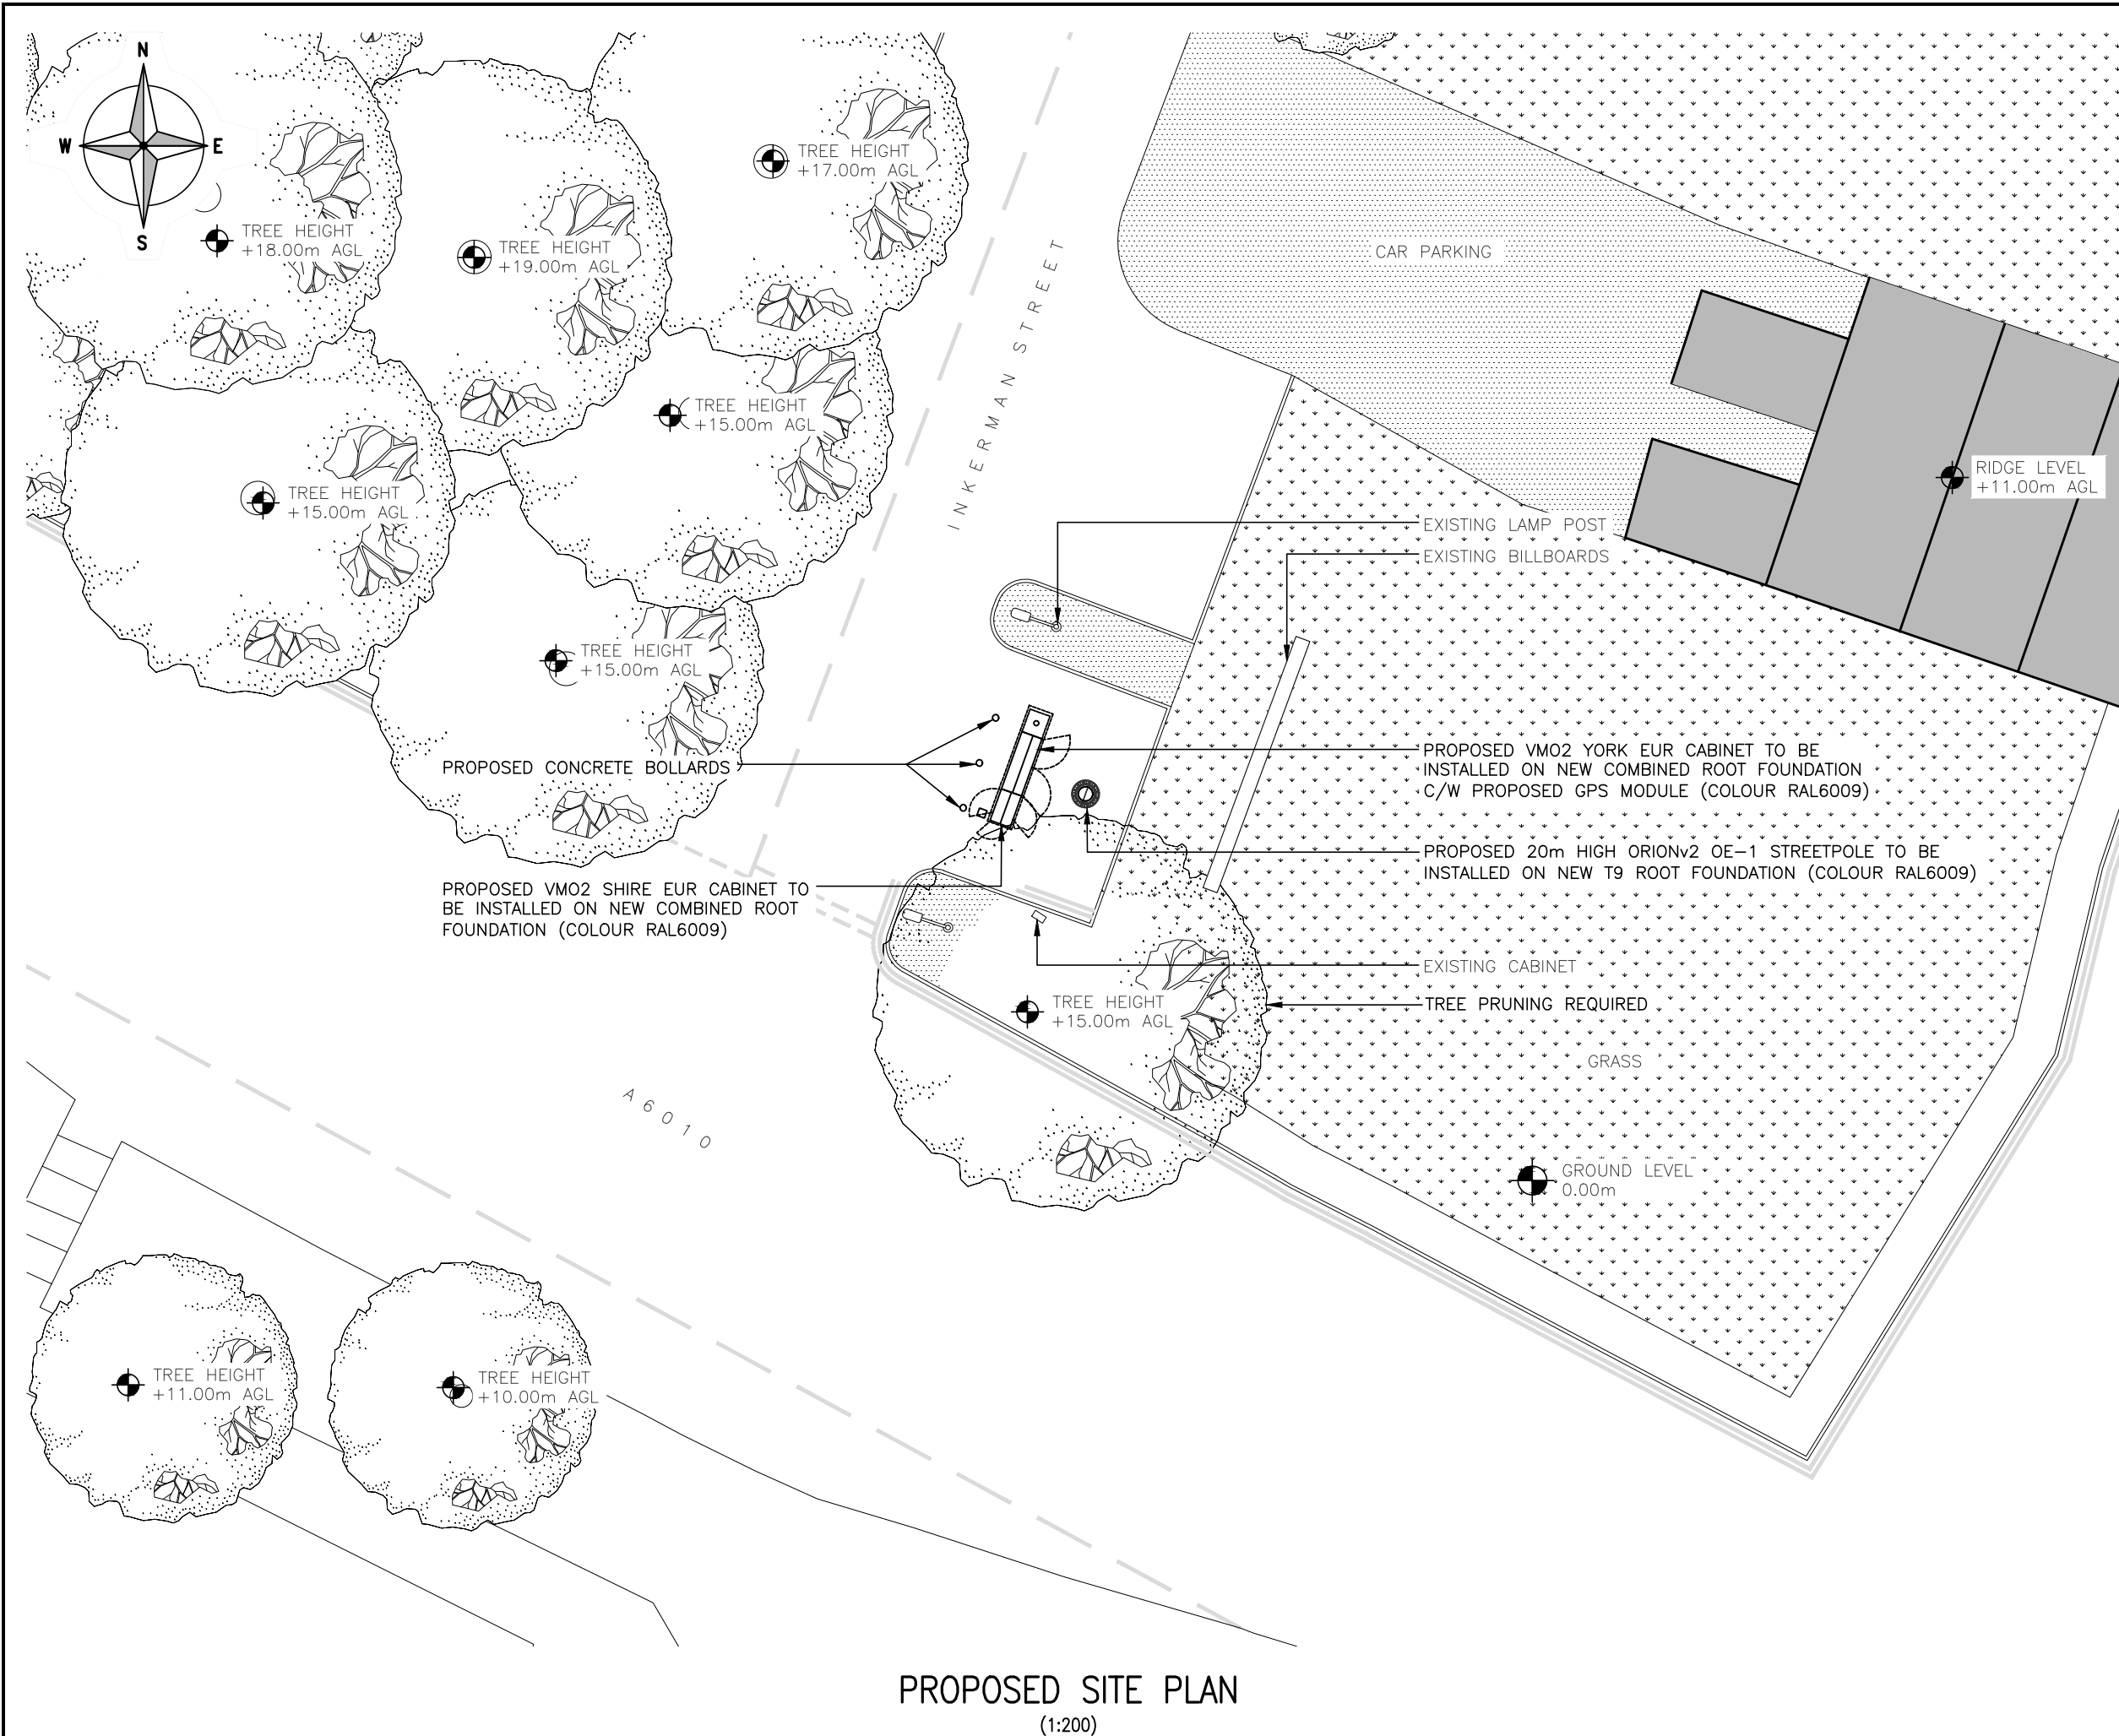

The drawings comply with VM02 Standard ICNIRP guidelines
Designed in accordance with CORNERSTONE document: SDN0007 & SDN0009 v8.0

ALL DIMENSIONS ARE IN mm UNLESS NOTED OTHERWISE

N.G.R

E: 385534 N: 400620

NOTES:

E	Site Amended to SF	ULC	ULC	10.06.25
D	Tower Revised	ULC	ULC	11.02.25
C	Config & Tower Revised	ULC	ULC	20.12.24
B	VF Added	TCL	TCL	25.07.24
A	Issued for Approval	GJ	PW	05.03.24


REV	MODIFICATION	BY	CH	DATE
-----	--------------	----	----	------

United Living Connected
4 Clearwater, Lingle Mere Business Park, Lingle Green
Avenue,
Great Sankey, Warrington, WA5 3UZ
t. 44 (0)151 420 4128
www.unitedliving.co.uk


cornerstone

Cell Name		Opt.
INKERMAN STREET		C
Cell ID No		
CORNERSTONE	VM02	VF
30776500	023728	28084
Site Address / Contact Details		
INKERMAN STREET COLLYHURST MANCHESTER M40 7TR		
Drawing Title: PROPOSED SITE PLAN		
Purpose of issue: PLANNING		Dwg Rev: E
Drawing Number: 201		E
Surveyed By: JB	Original Sheet Size: A3	Pack Issue:
Drawn: GJ	Date: 05.03.24	Checked: PW Date: 05.03.24 E

SDNT0005 Version 1.2

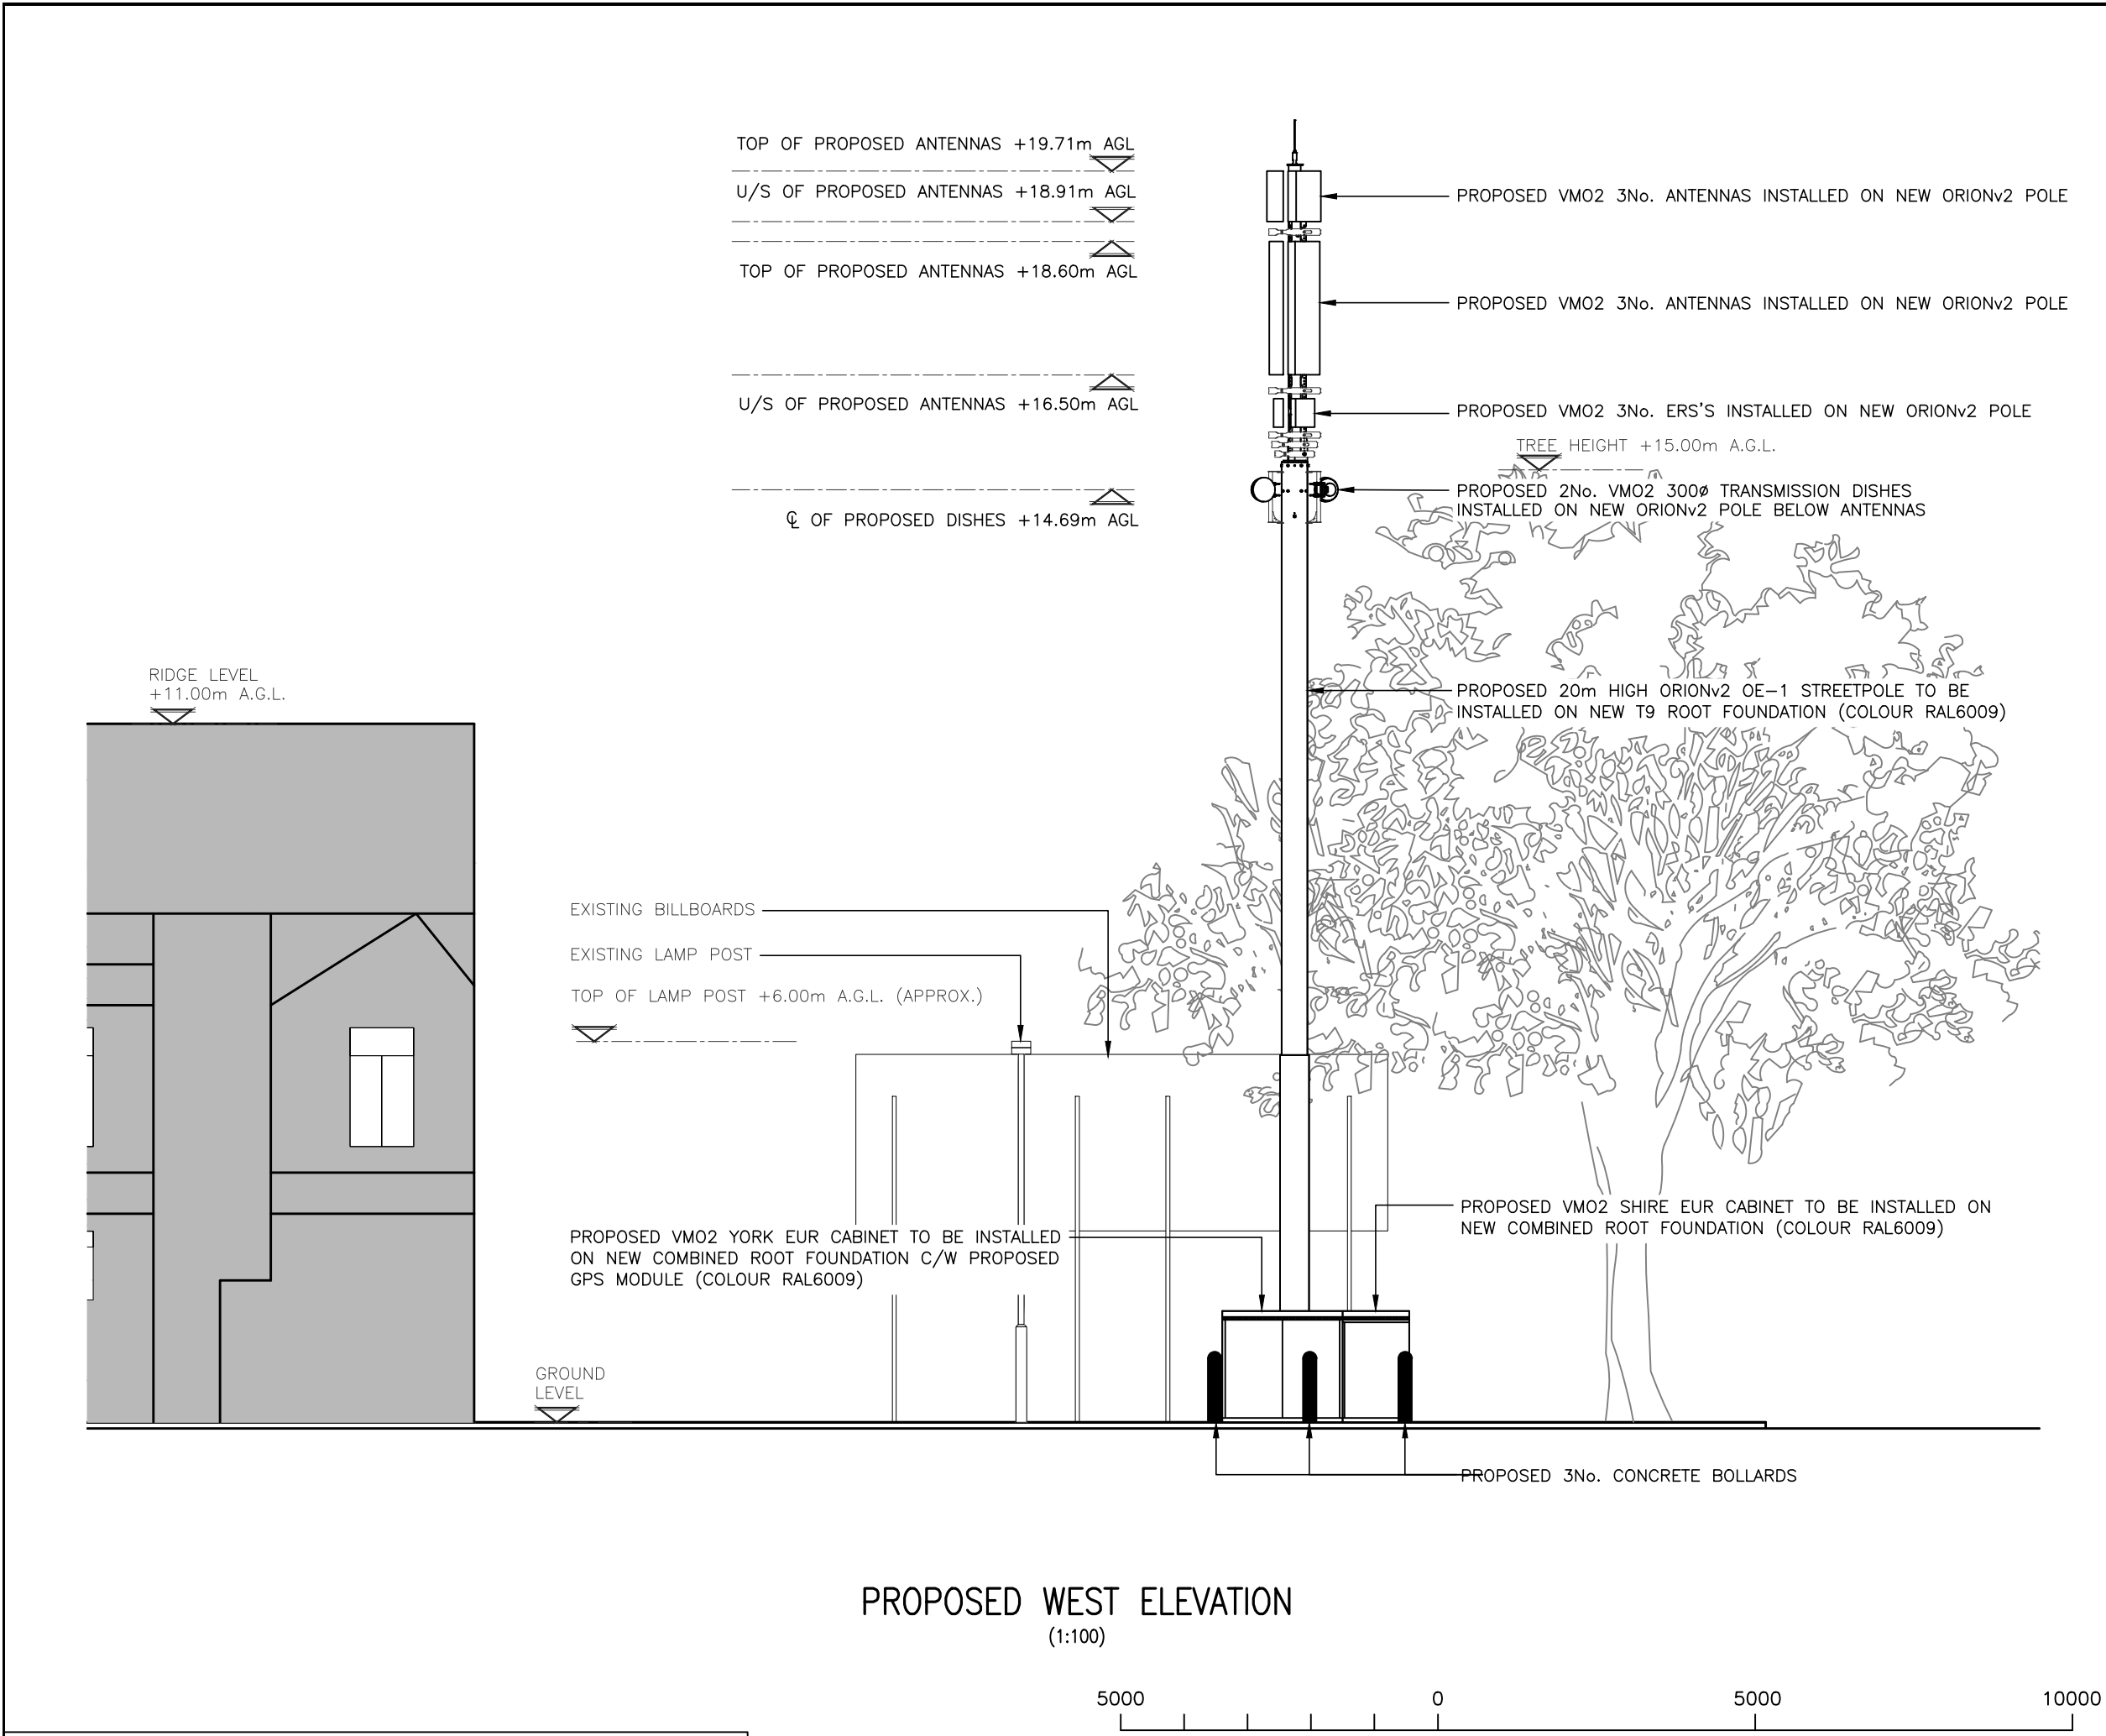

PROPOSED WEST ELEVATION
(1:100)

 

The drawings comply with VM02 Standard ICNIRP guidelines
Designed in accordance with CORNERSTONE document: SDN0007 & SDN0009 v8.0

ALL DIMENSIONS ARE IN mm UNLESS NOTED OTHERWISE

N.G.R

E: 385534 N: 400620

NOTES:

E	Site Amended to SF	ULC	ULC	10.06.25
D	Tower Revised	ULC	ULC	11.02.25
C	Config & Tower Revised	ULC	ULC	20.12.24
B	VF Added	TCL	TCL	25.07.24
A	Issued for Approval	GJ	PW	05.03.24

REV	MODIFICATION	BY	CH	DATE
-----	--------------	----	----	------

United Living Connected
4 Clearwater, Lingley Mere Business Park, Lingley Green
Avenue,
Great Sankey, Warrington, WA5 3UZ
t. 44 (0)151 420 4128
www.unitedliving.co.uk

Cell Name		Opt.
INKERMAN STREET		C
Cell ID No		
CORNERSTONE	VM02	VF
30776500	023728	28084

Site Address / Contact Details

INKERMAN STREET
COLLYHURST
MANCHESTER
M40 7TR

Drawing Title:
PROPOSED SITE ELEVATION

Purpose of issue:	PLANNING	Dwg Rev:
Drawing Number:	301	E

Surveyed By: JB	Original Sheet Size: A3	Pack Issue:
Drawn: GJ	Date: 05.03.24	Checked: PW
	Date: 05.03.24	E

SDNT0005 Version 1.2