



NB	Do not scale off this drawing. All dimensions to be checked on site prior to manufacture and construction. This drawing is the property of JH. Architects and should not be reproduced without permission. All discrepancies to be brought to the attention of the architect immediately. This drawing to be read in conjunction with the specification / bill of quantities and related drawings.		
REVISION	-	FIRST ISSUE	00.00.00
	A	PLANS AMENDED AS PER PLANNING OFFICER FEEDBACK	01.05.25
	B	Plans amended to planning officer feedback	11.06.25
			OK
			JG

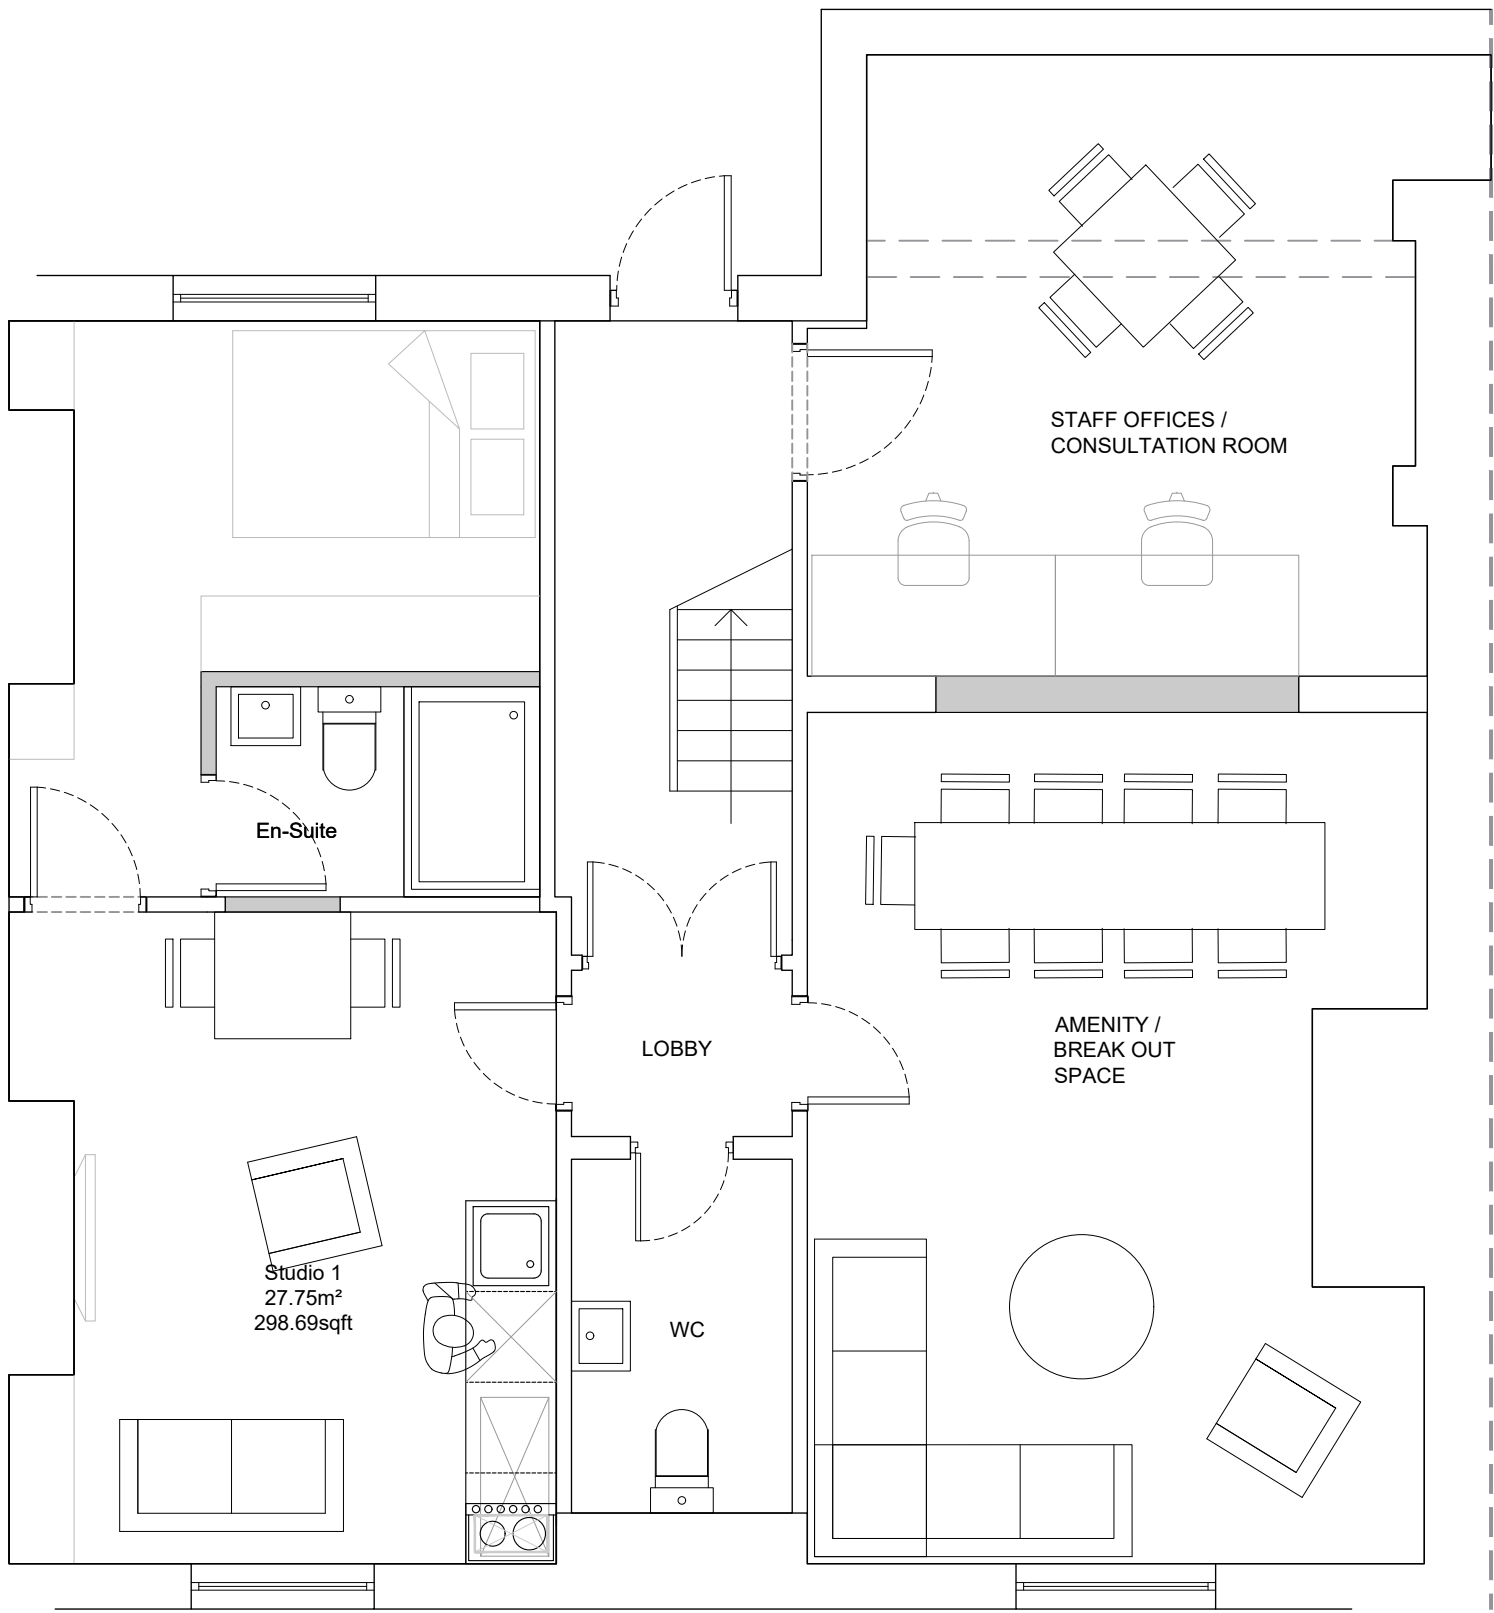

Basement Plan
Scale @ 1:50

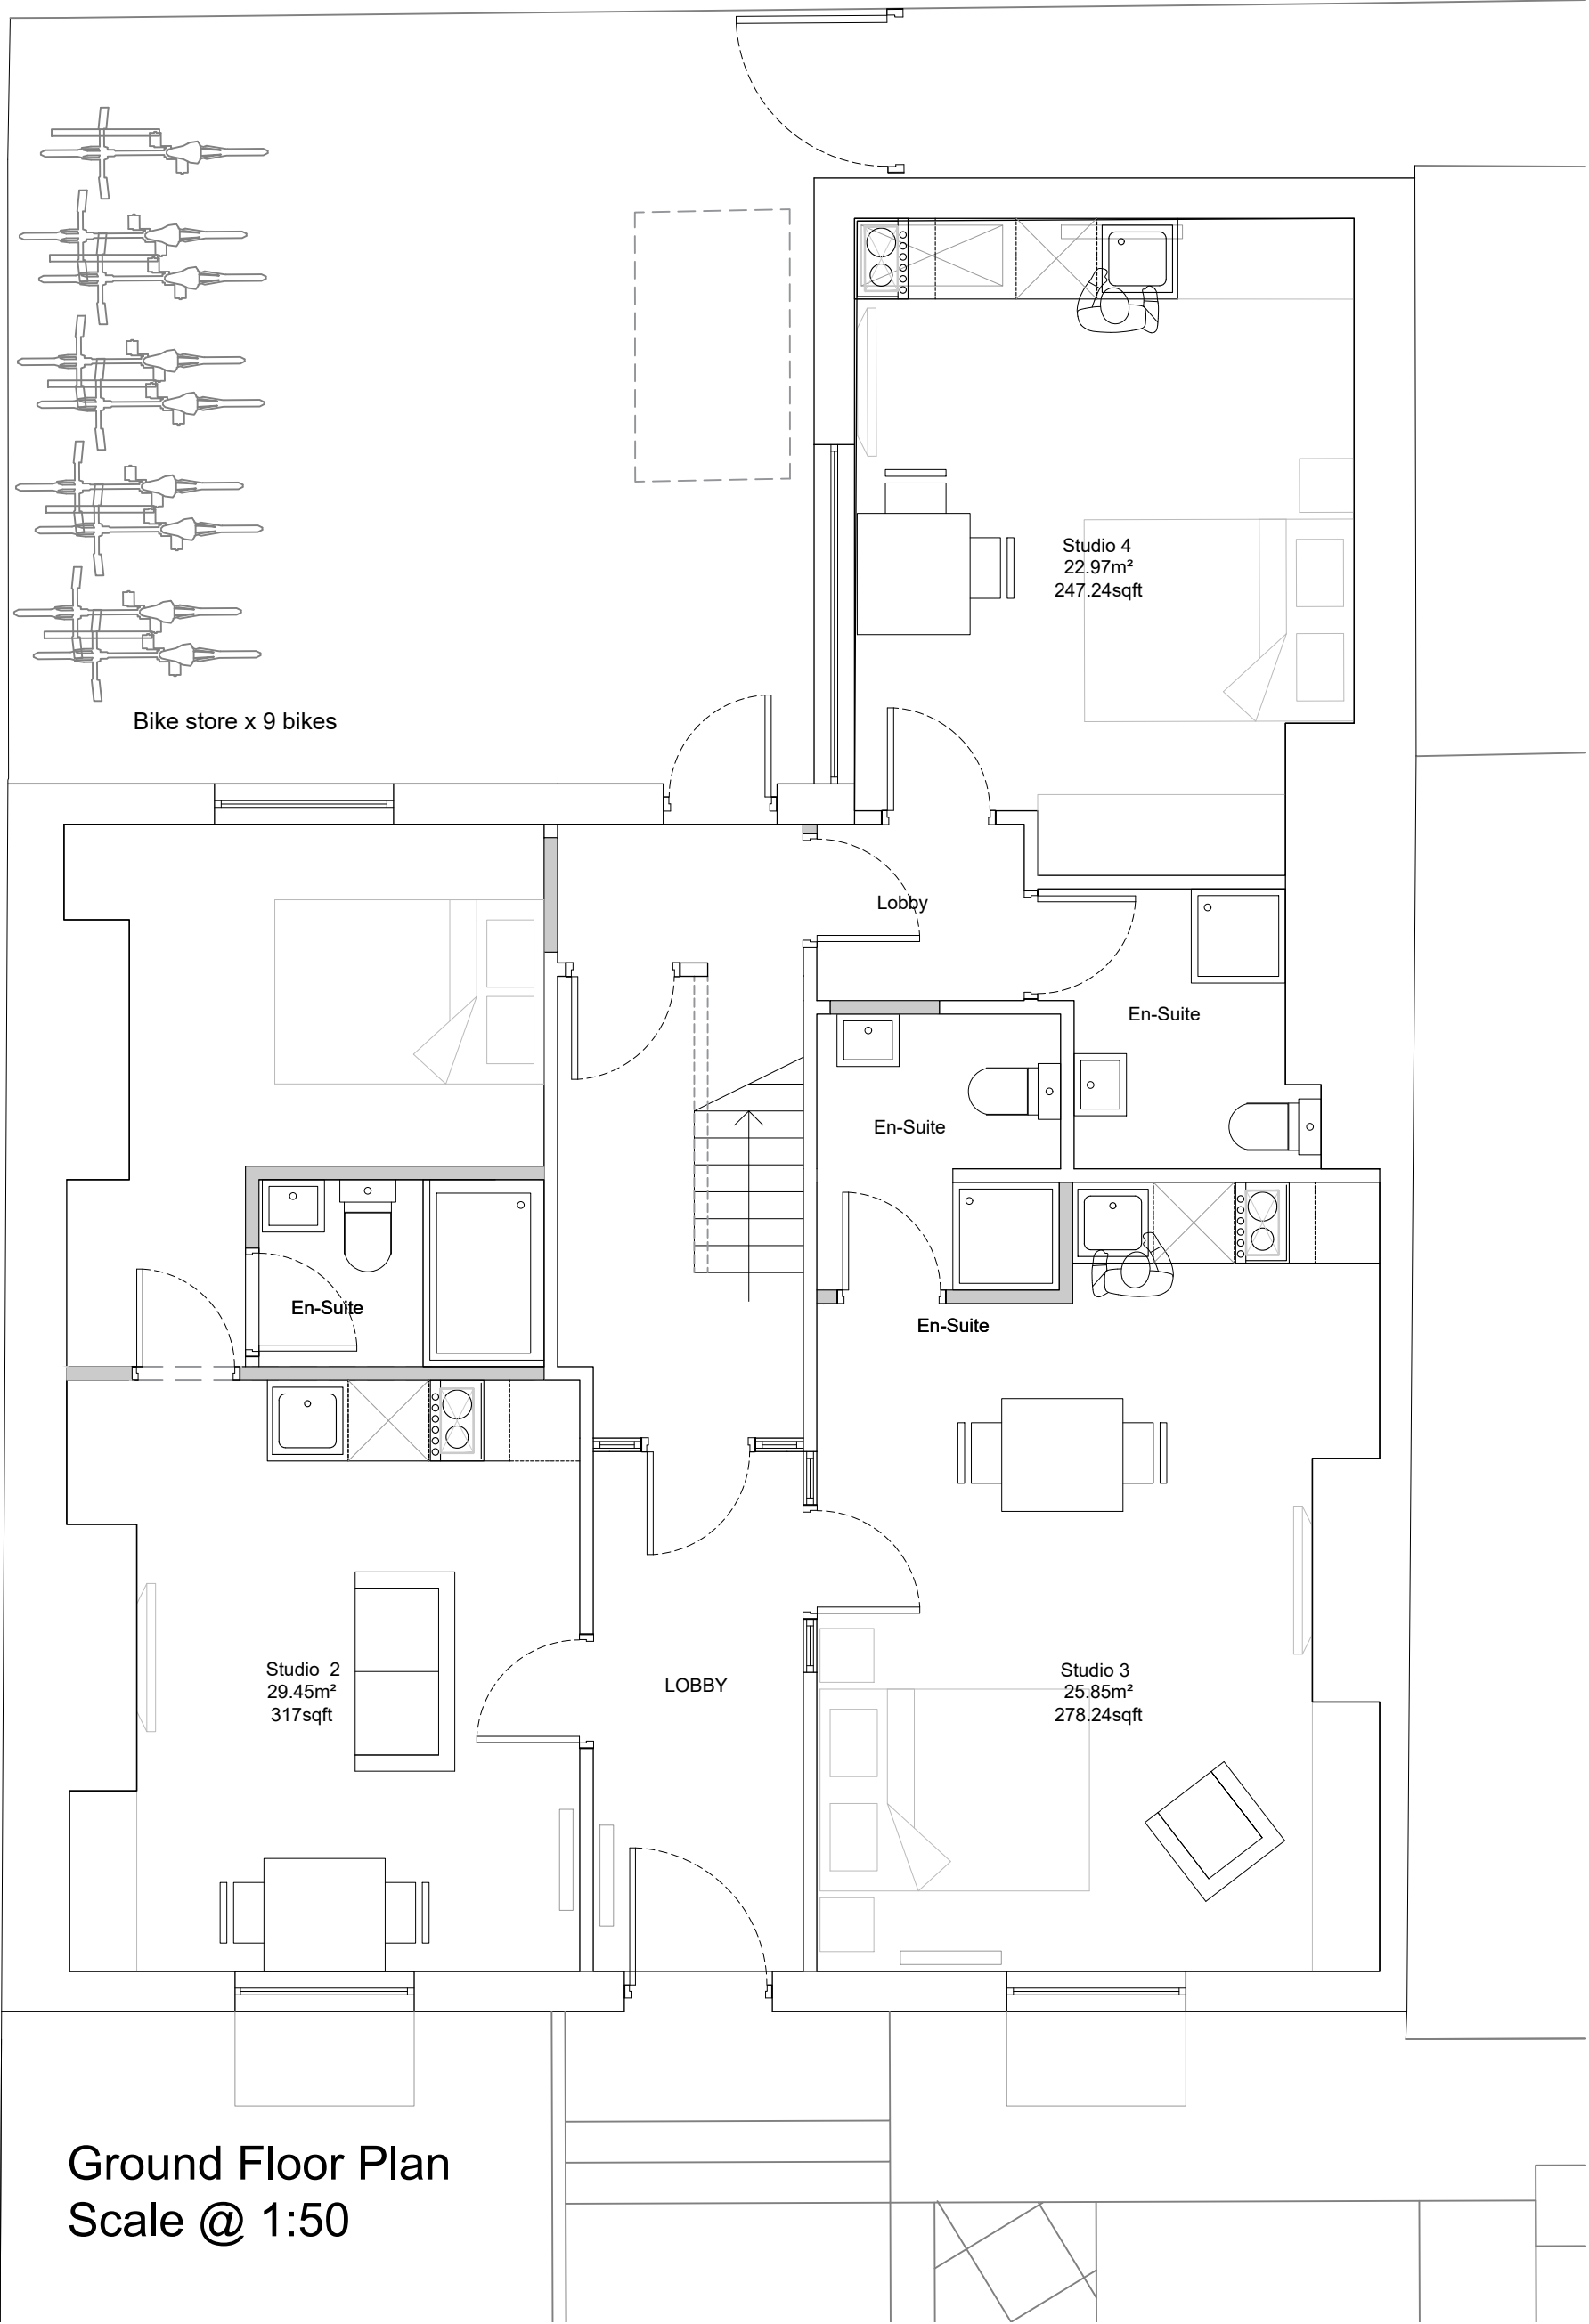

Ground Floor Plan
Scale @ 1:50

AREA SCHEDULE		
FLOOR	NAME	AREA
BASEMENT	STUDIO 1	27.75 MSQ
GROUND FLOOR	STUDIO 2	29.45 MSQ
GROUND FLOOR	STUDIO 3	25.85 MSQ
GROUND FLOOR	STUDIO 4	22.97 MSQ
FIRST FLOOR	STUDIO 5	29.72 MSQ
FIRST FLOOR	STUDIO 6	29.15 MSQ
FIRST FLOOR	STUDIO 7	27.05 MSQ
SECOND FLOOR	STUDIO 8	25.1 MSQ
SECOND FLOOR	STUDIO 9	34.55 MSQ

CLIENT	VEDANTA
PROJECT	MANOR STREET
TITLE	PROPOSED BASEMENT & GROUND FLOOR PLANS
JOB NO.	X118
DWG NO.	AL1.01
SCALE	1:100 @ A1
DRAWN	JL

46 MANCHESTER ROAD
CHORLTON
MANCHESTER
M21 9PH

info@justharchitects.co.uk
T +44(0)161 237 5500

JH.A

RIBA 
Chartered Practice

arb 
Architects
Registration
Board