




VISUAL SCALE 1:500 @ A3



Platt Brook

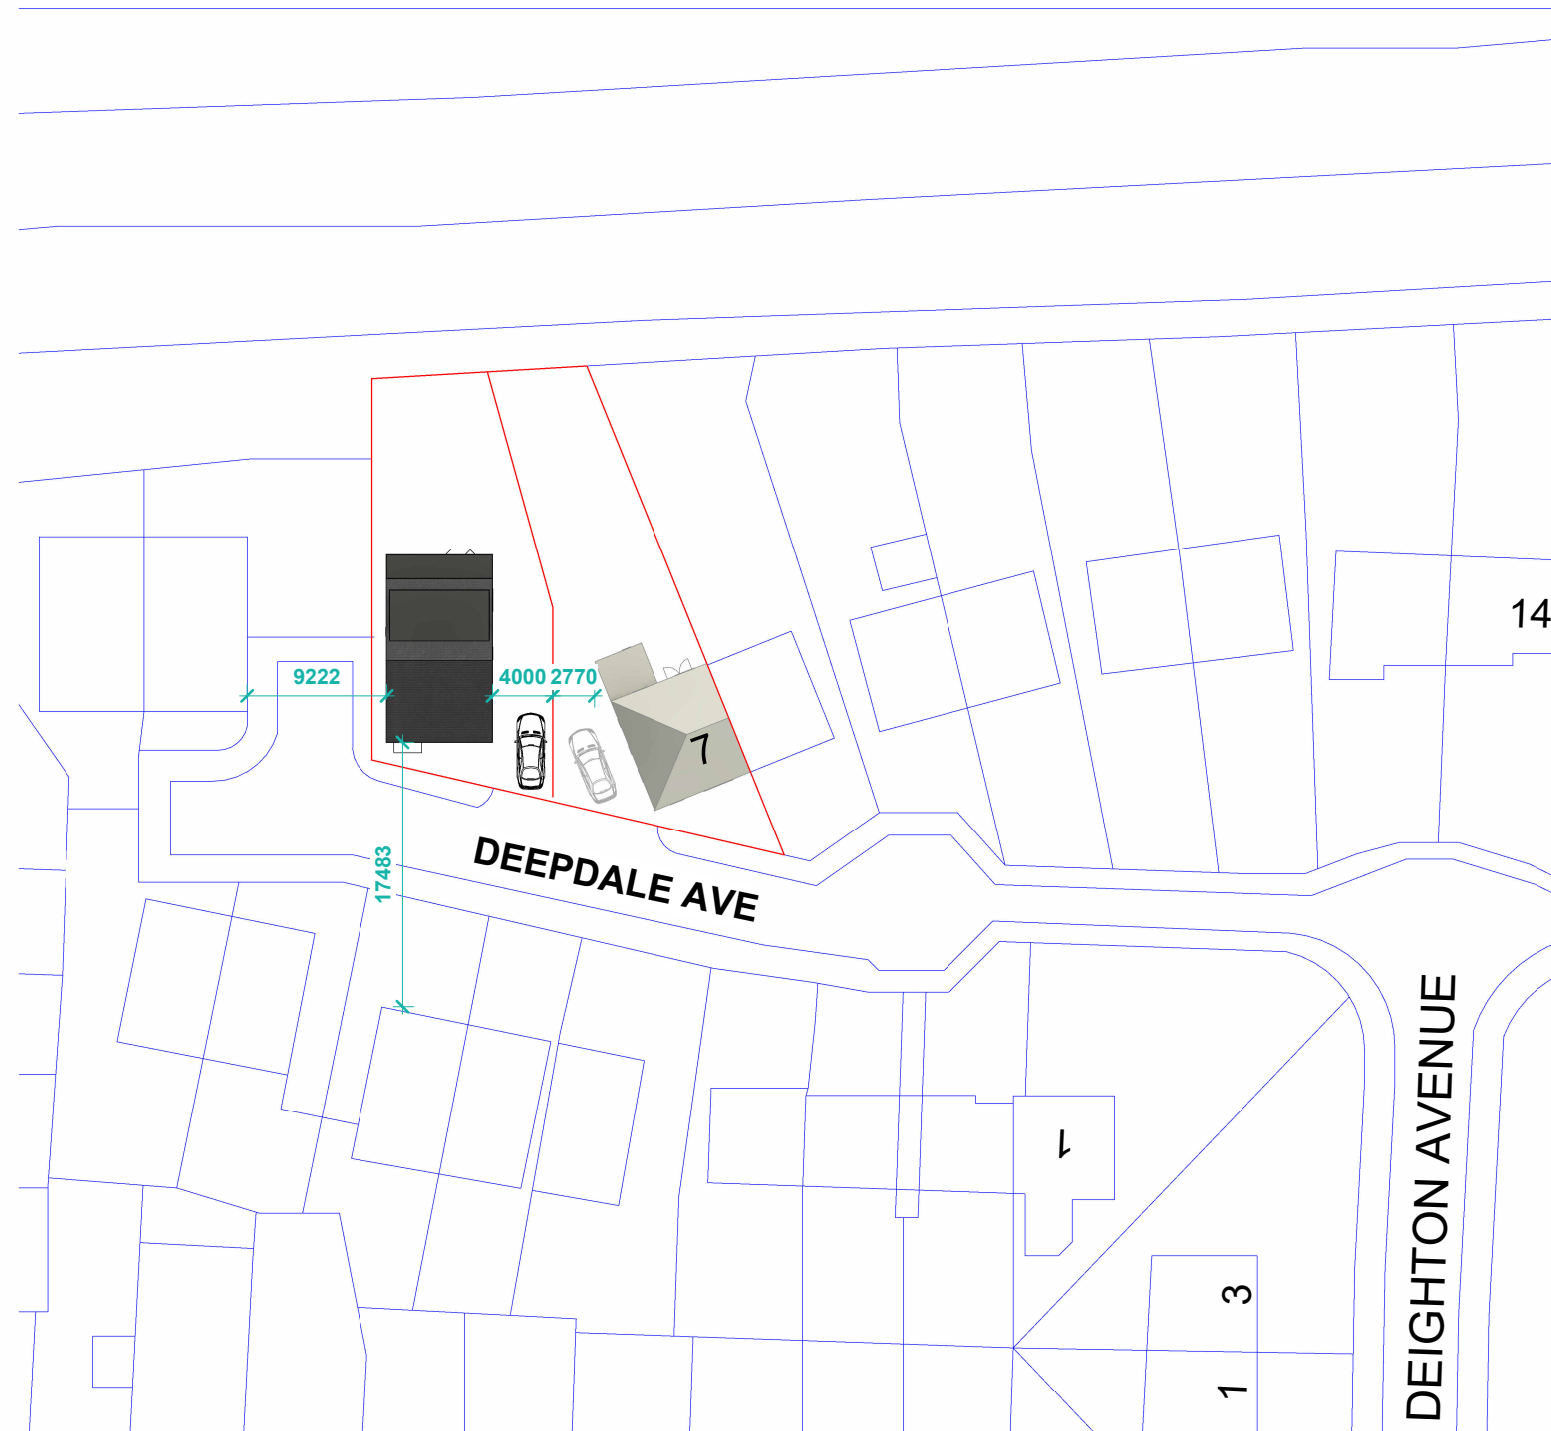

Proposed Site Plan
1 : 500



VISUAL SCALE 1:1250 @ A3

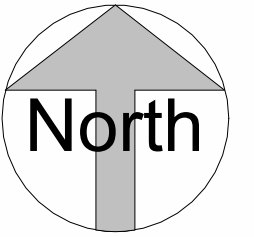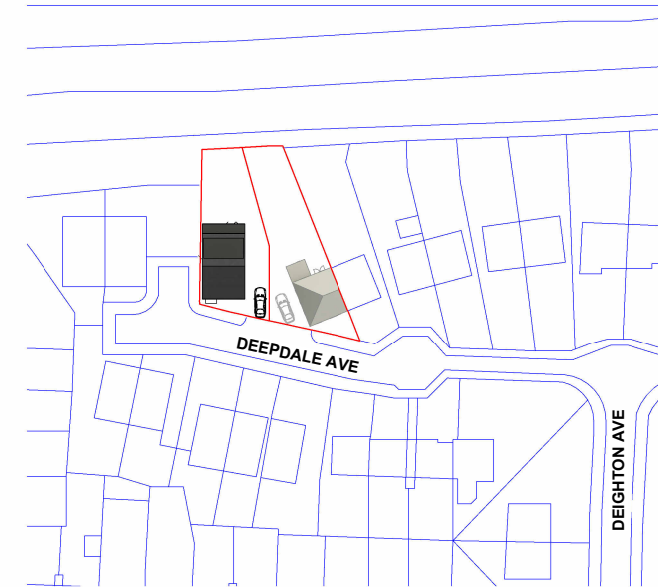

Proposed Location Plan
1 : 1250



Existing level access/drop kerb to be made wider to allow for proposed driveway access.

See page A206 for boundary treatments and details.

THIS DRAWING IS THE COPYRIGHT OF MD DESIGN CONSULTANCY. DO NOT SCALE FROM THESE DRAWINGS. ALL LEVELS/DIMENSIONS TO BE CHECKED ON SITE PRIOR TO WORKS COMMENCING. REPORT ALL DISCREPANCIES TO CLIENT/DESIGNER.