




WALL TYPE	SPEC. REF	EXISTING BUILD UP	PROPOSED BUILD UP	CAVITY BARRIER SPEC	PROPOSED COLOUR
	SP01 SP02	BRICKWORK	FULL REPLACEMENT OF BRICKWORK SYSTEM WITH NEW VERTICAL AND HORIZONTAL CAVITY BARRIERS INTRODUCED AT COMPARTMENT FLOOR/WALL LOCATIONS AND AROUND OPENINGS		NEW BRICKWORK TO MATCH EXISTING - COLOUR/SPECT TBC
	SP03	RENDER ON CP BOARD	FULL REPLACEMENT WITH A DIRECT FIX K RENDER SYSTEM		RENDER COLOUR TO MATCH EXISTING - COLOUR TBC
	SP04	SOLID COPPER PANELS	REMOVE, RETAIN AND REINSTATE COPPER PANELS. NEW SUPPORT SYSTEM AND CAVITY BARRIERS INSTALLED AT COMPARTMENT FLOOR/WALL LOCATIONS AND AROUND OPENINGS	TBC	REMOVE, SET ASIDE AND REINSTATE EXISTING COPPER PANELS
	SP05	SOLID ALUMINIUM PANELS	REMOVE, RETAIN AND REINSTATE ALUMINIUM PANELS. NEW SUPPORT SYSTEM AND CAVITY BARRIERS INSTALLED AT COMPARTMENT FLOOR/WALL LOCATIONS AND AROUND OPENINGS	TBC	REMOVE, SET ASIDE AND REINSTATE EXISTING ALUMINIUM PANELS
	SP06	SPANDREL PANELS	NEW A1 OR A2, S1D0 SPANDREL PANELS AND FRAMING TO BE INSTALLED. CAVITY BARRIERS INSTALLED AT COMPARTMENT FLOOR/WALL LOCATIONS AND AROUND OPENINGS	TBC	NEW SPANDREL PANELS - COLOUR TO MATCH EXISTING - COLOUR TBC
	NA	TIMBER DECKING	NEW A2FL-S1 FIRE RATED ALUMINIUM DECKING INCLUDING RAILS AND END CAPS		NEW ALUMINIUM DECKING - COLOUR TO MATCH EXISTING - COLOUR TBC

Elevation 2 - East Elevation
Scale 1:100

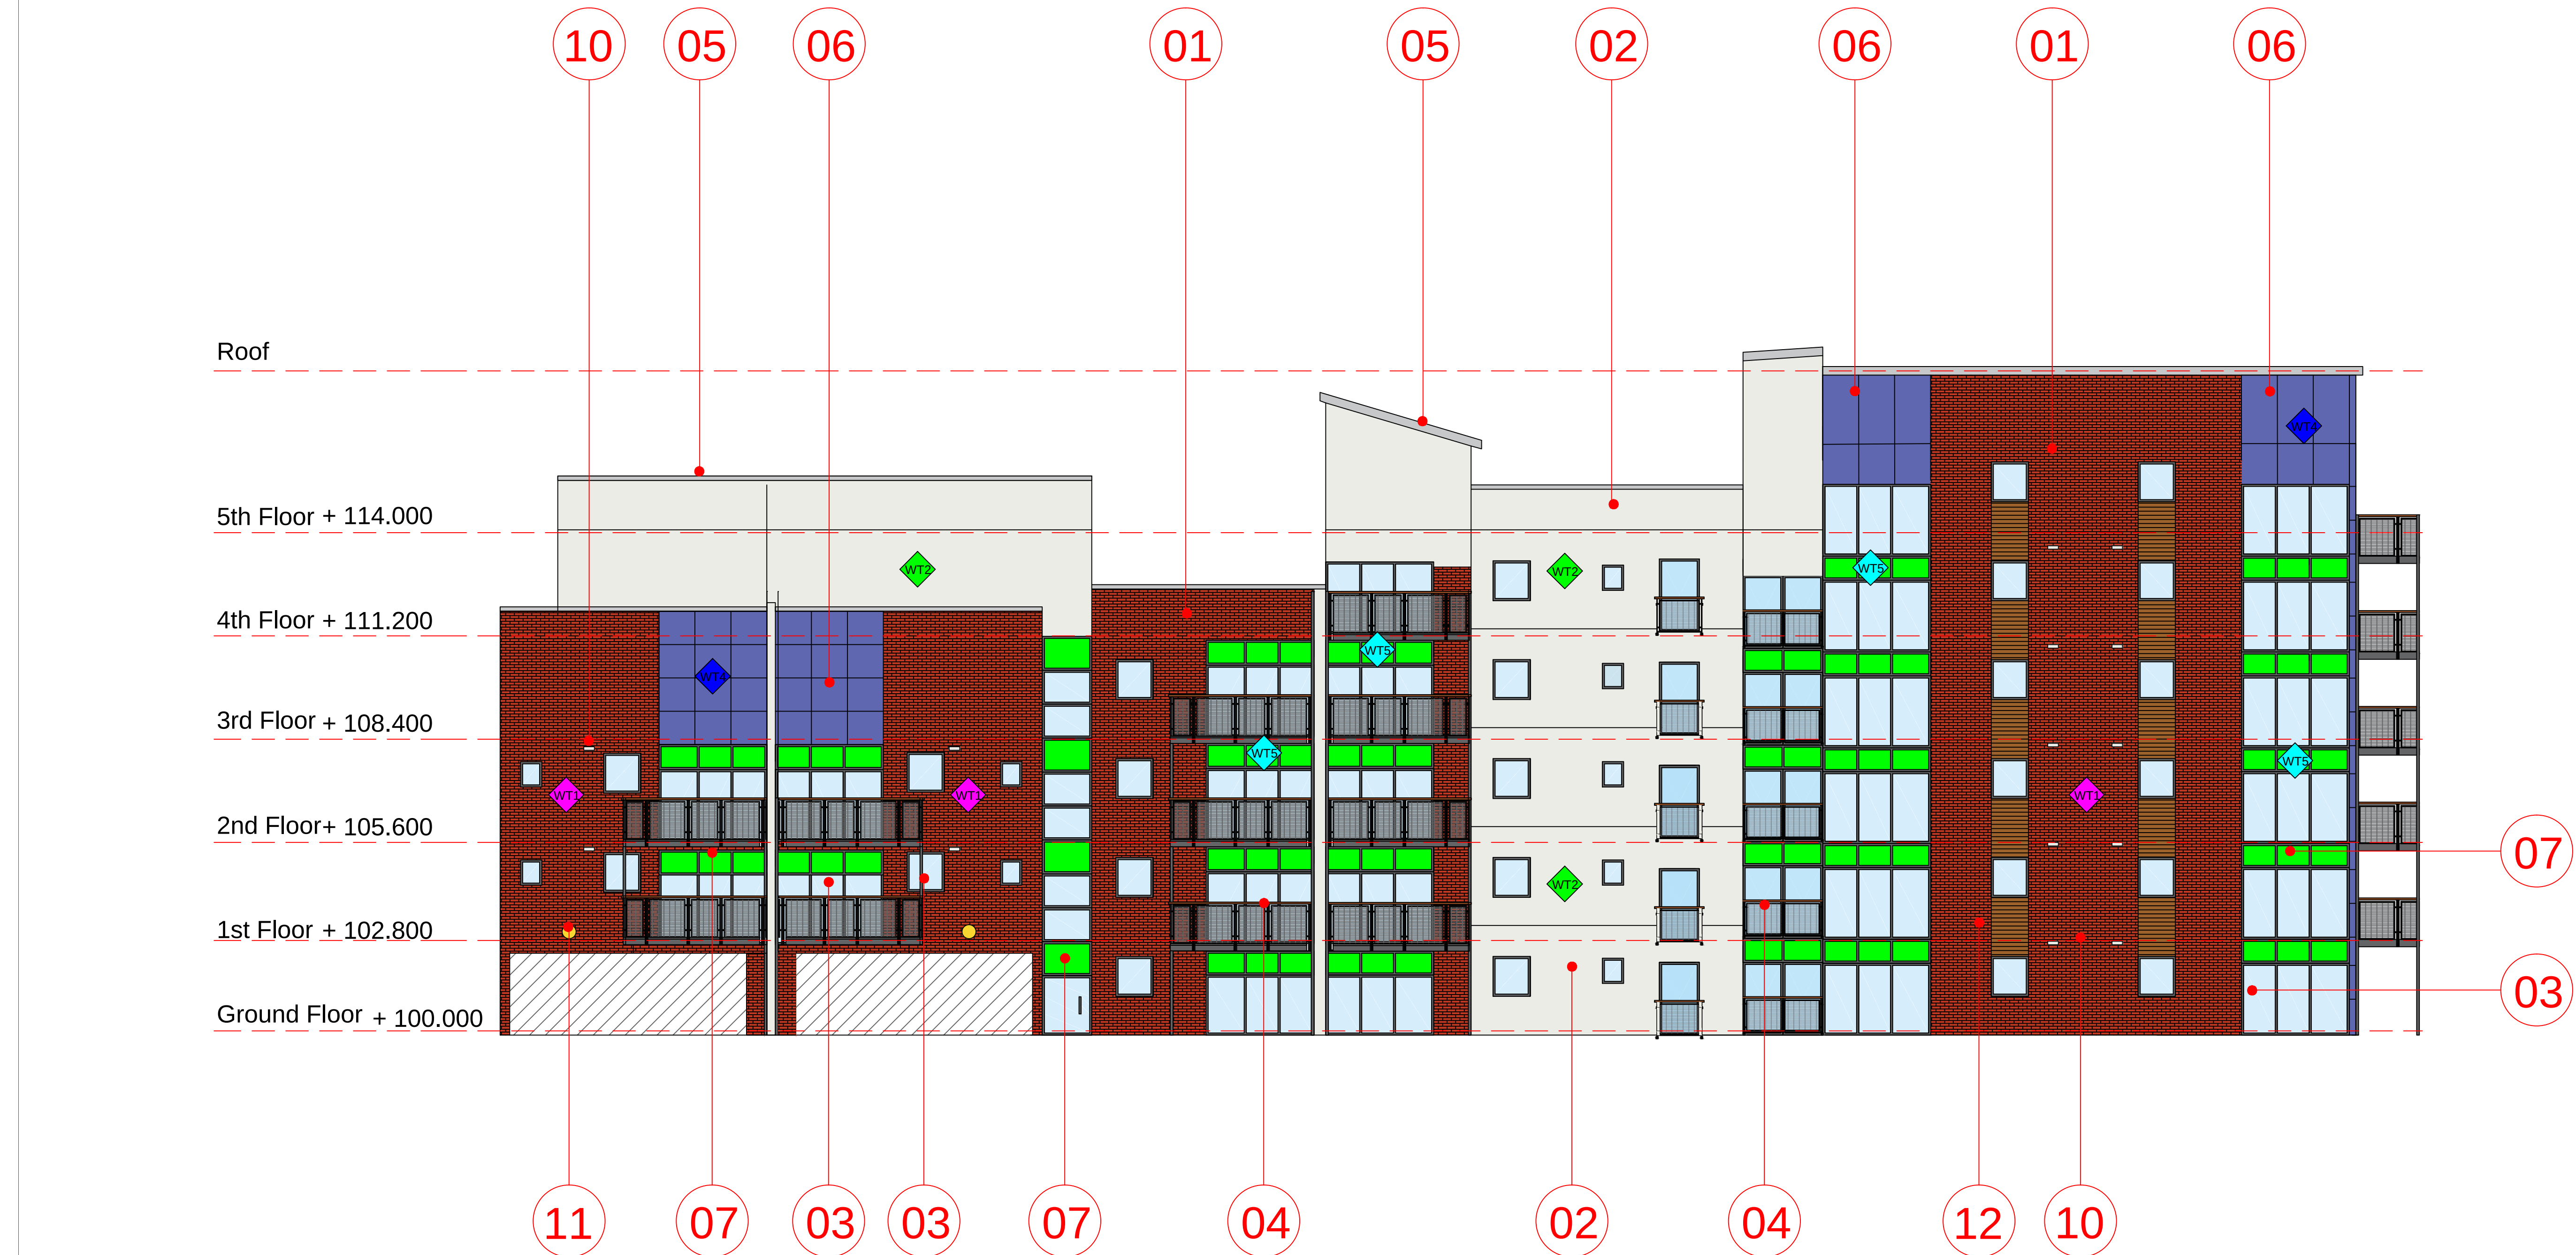