




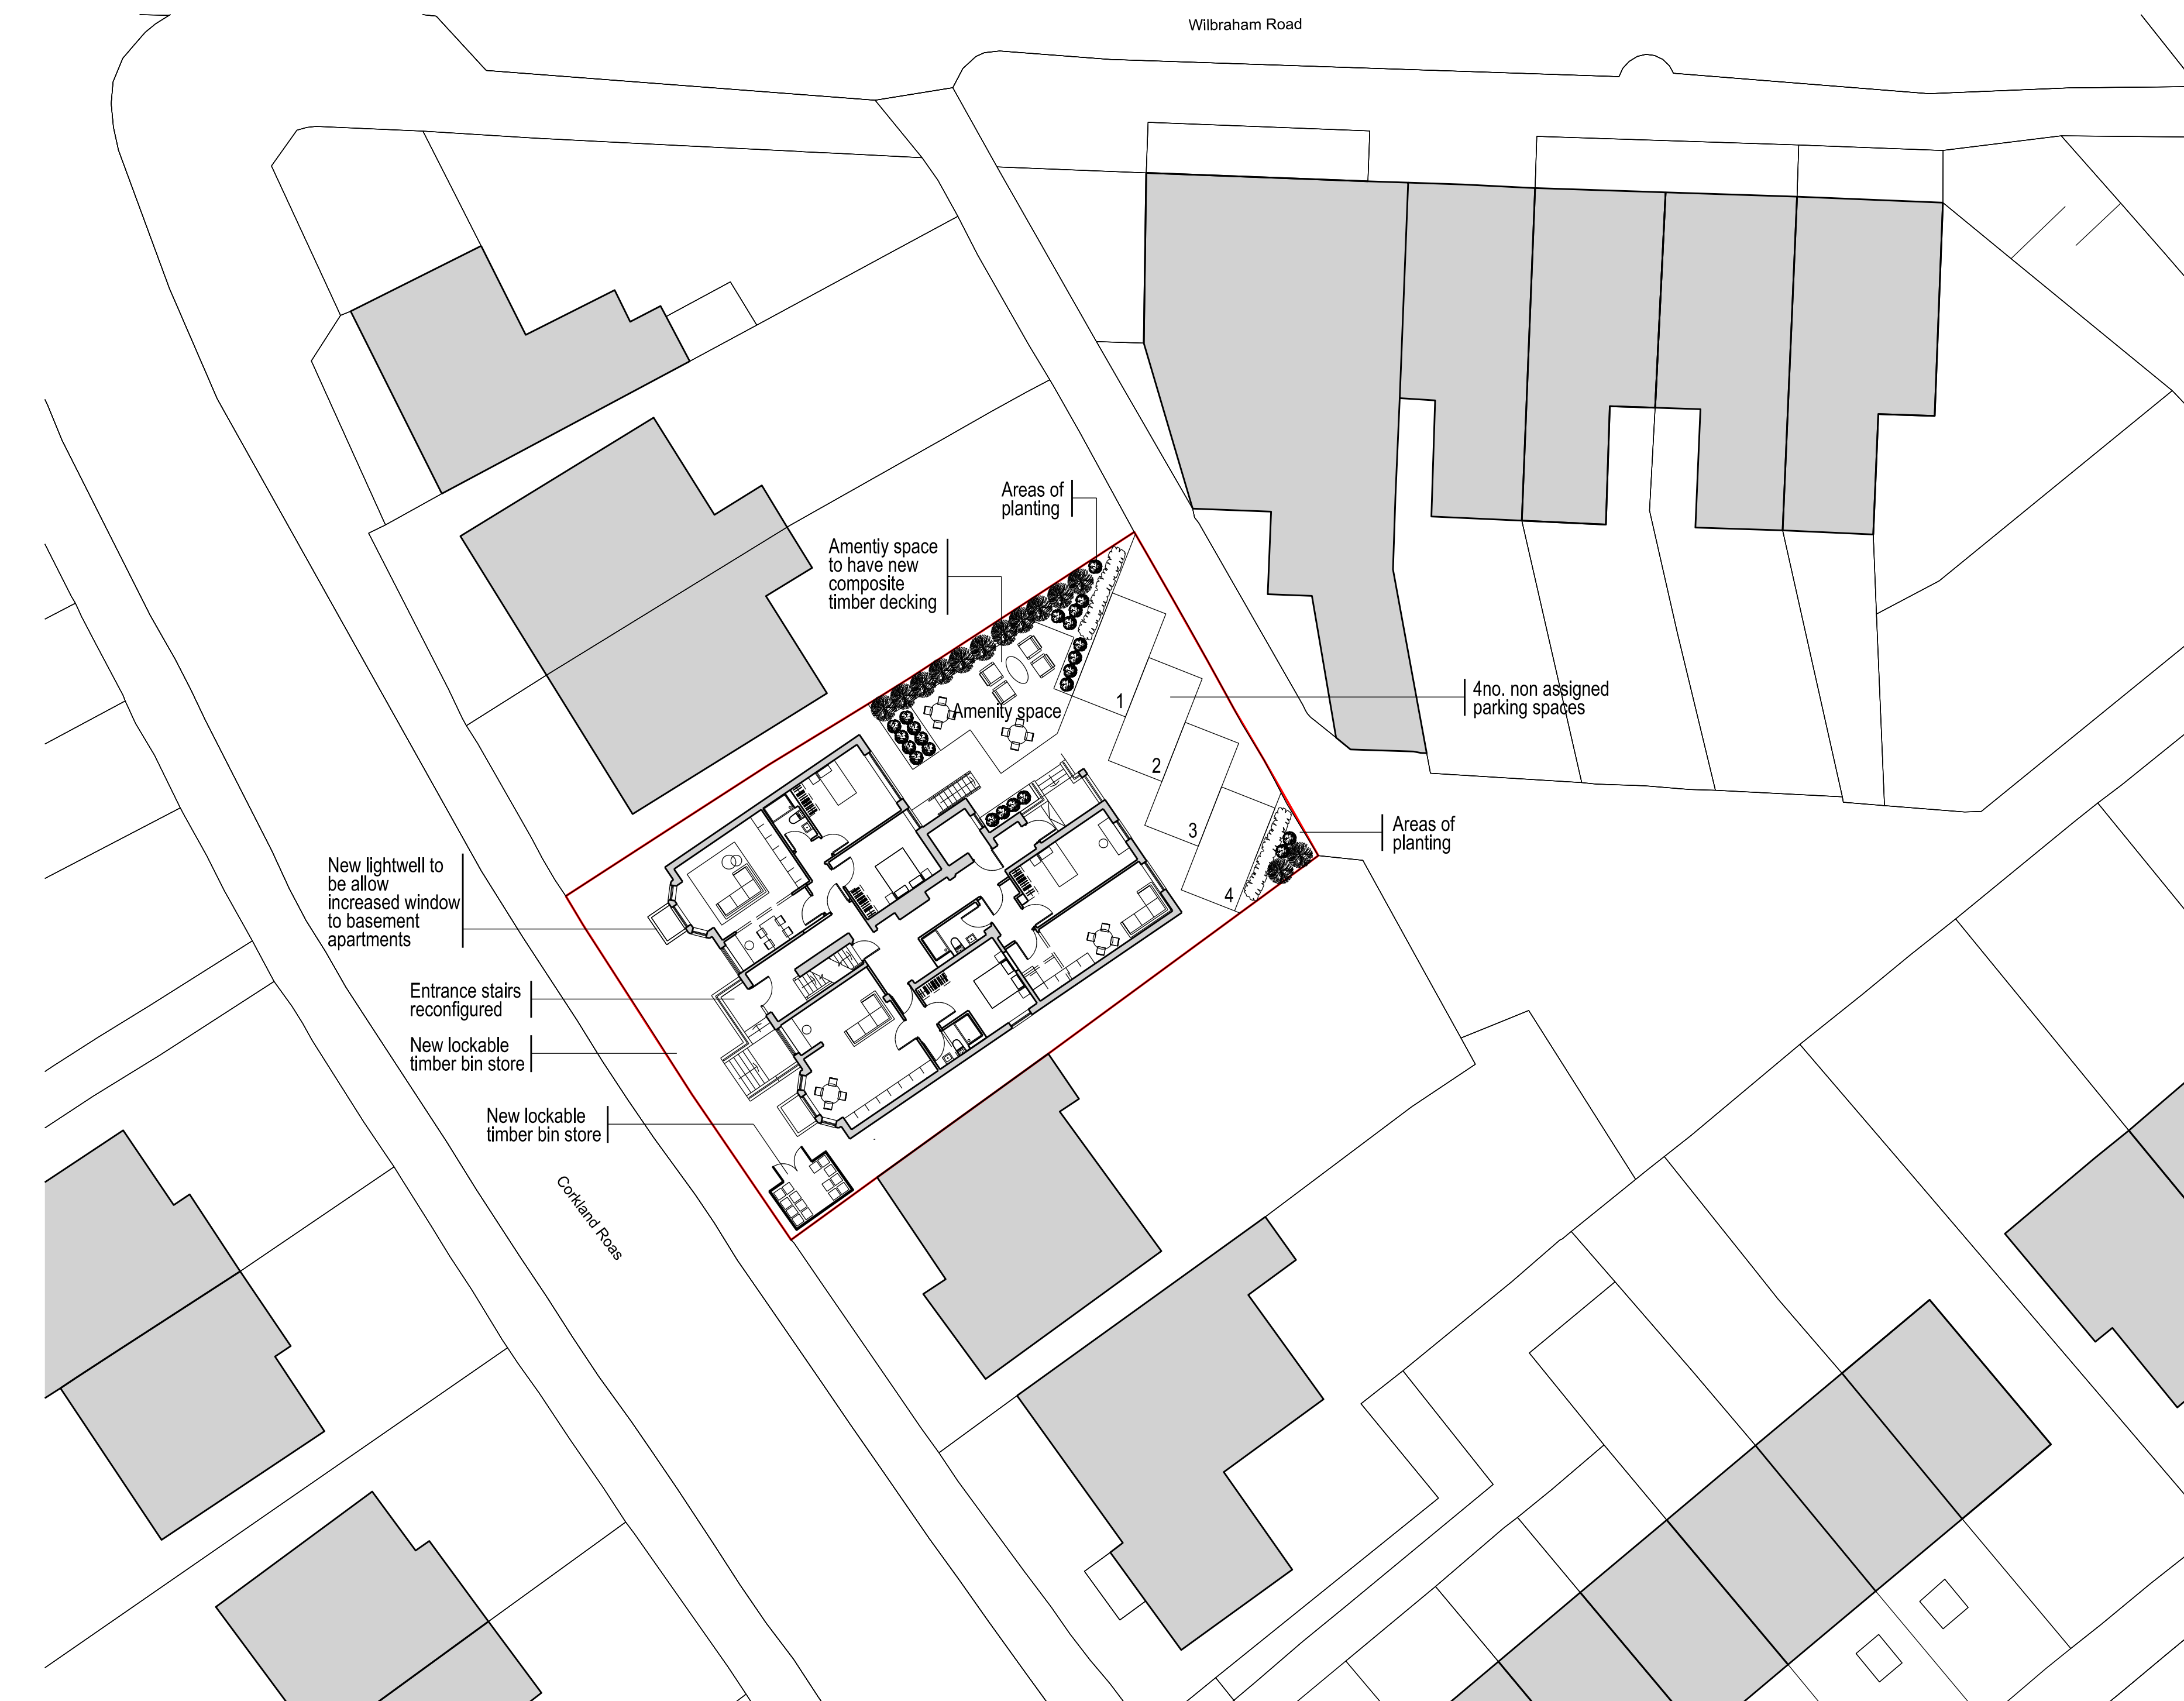


Planting Area 1 - Scale 1:100

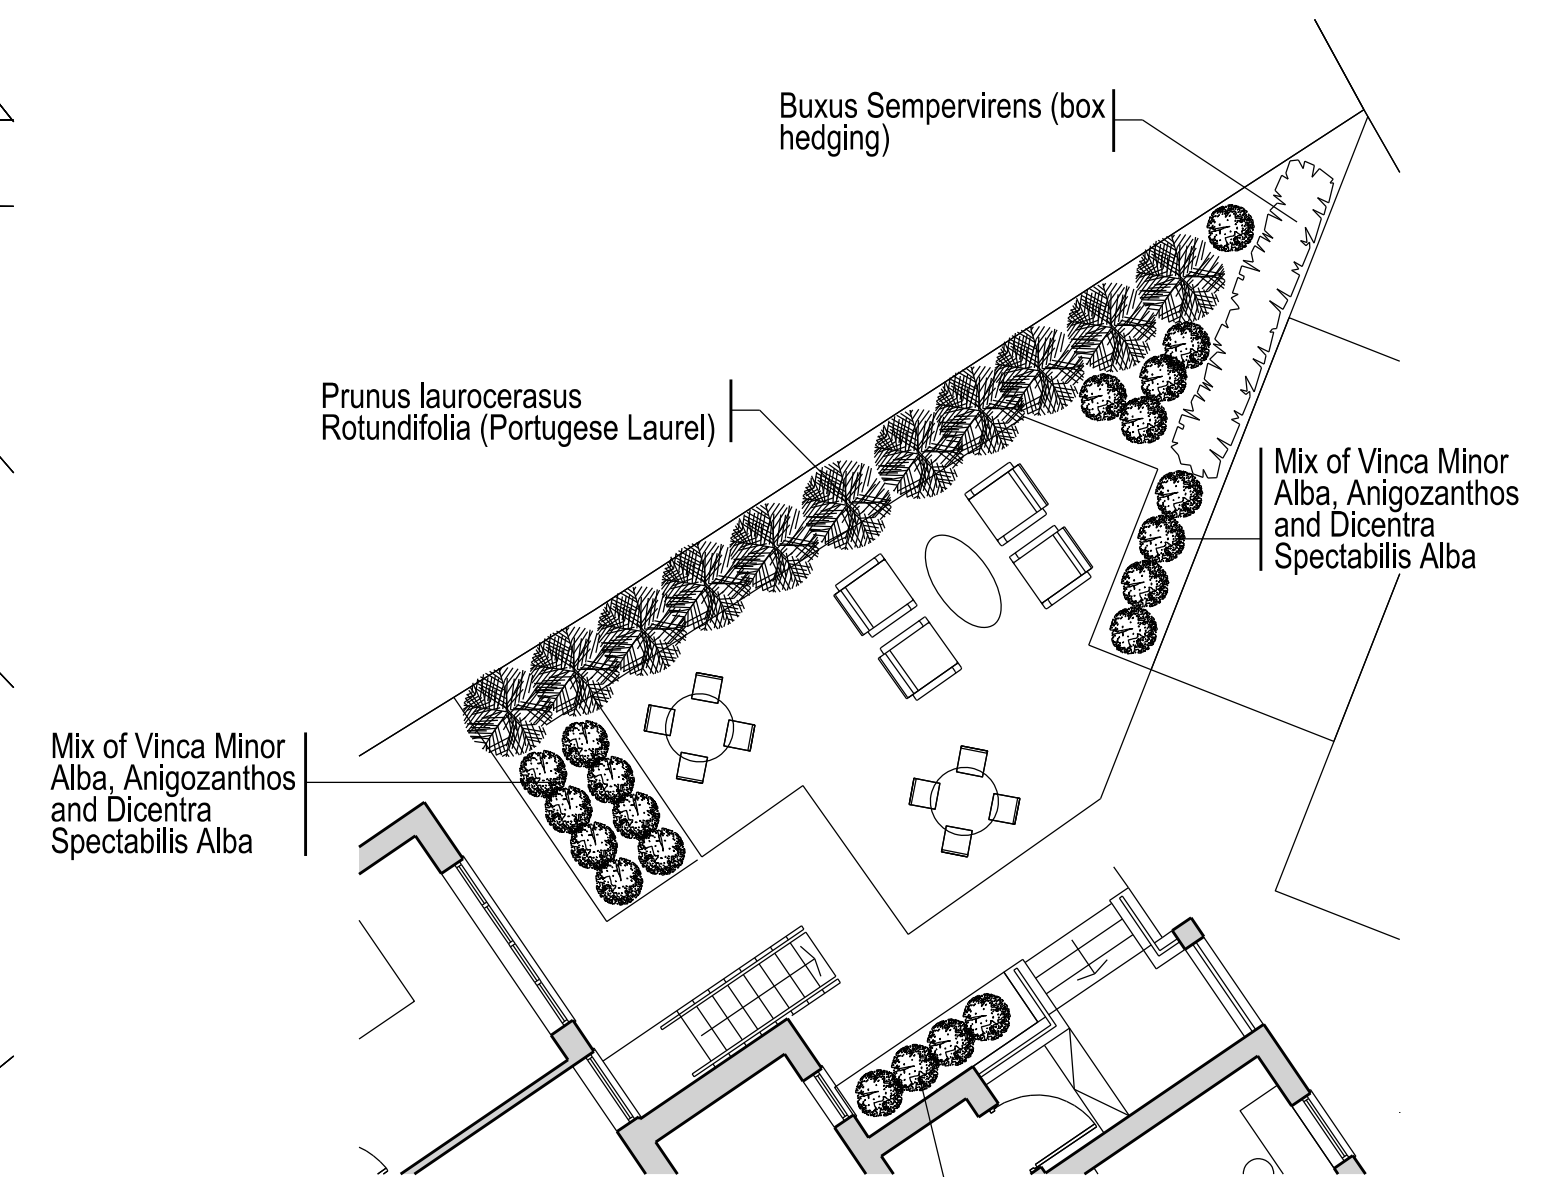

Planting Area 2 - Scale 1:100

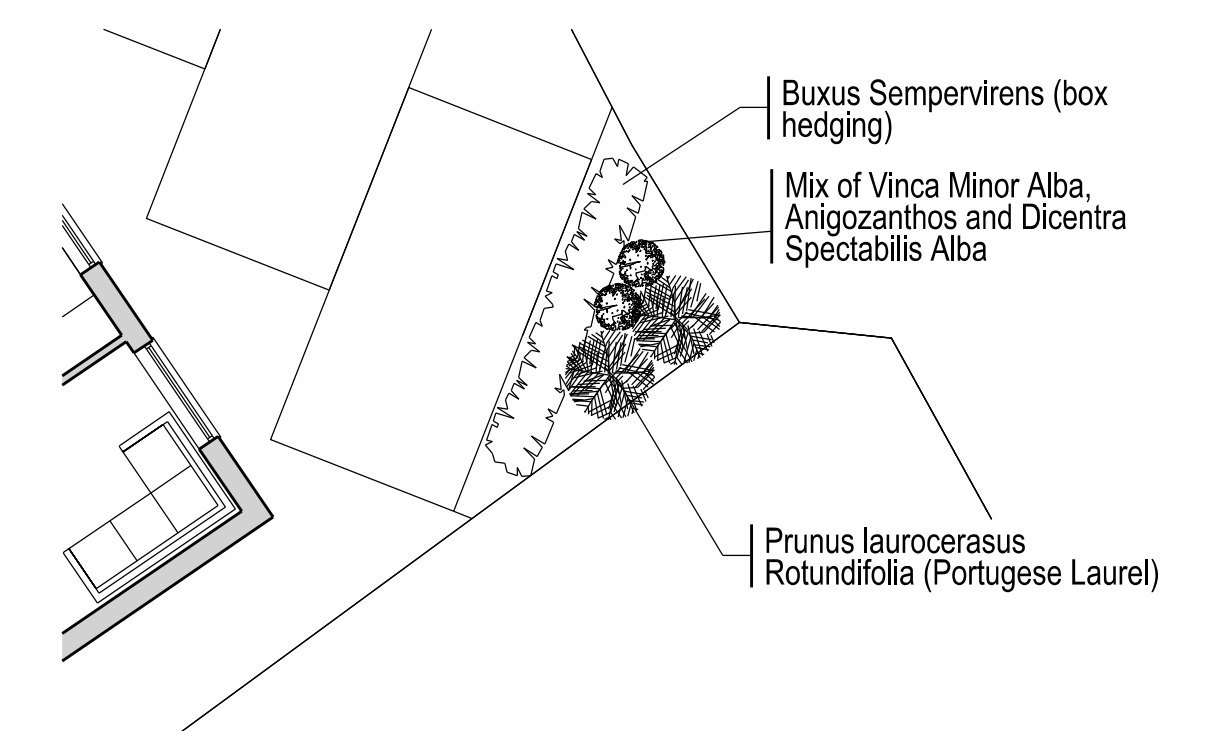


Mix of Vinca Minor Alba, Anigozanthos and Dicentra Spectabilis Alba

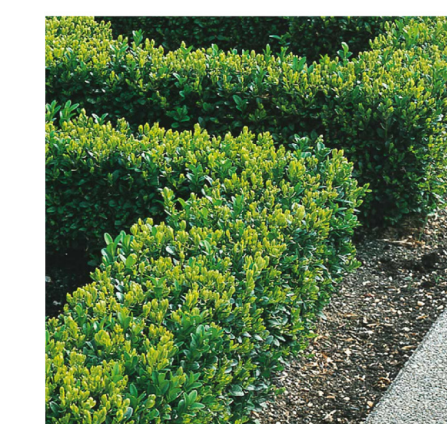

Buxus Sempervirens (box hedging)



Prunus laurocerasus Rotundifolia (Portugese Laurel)

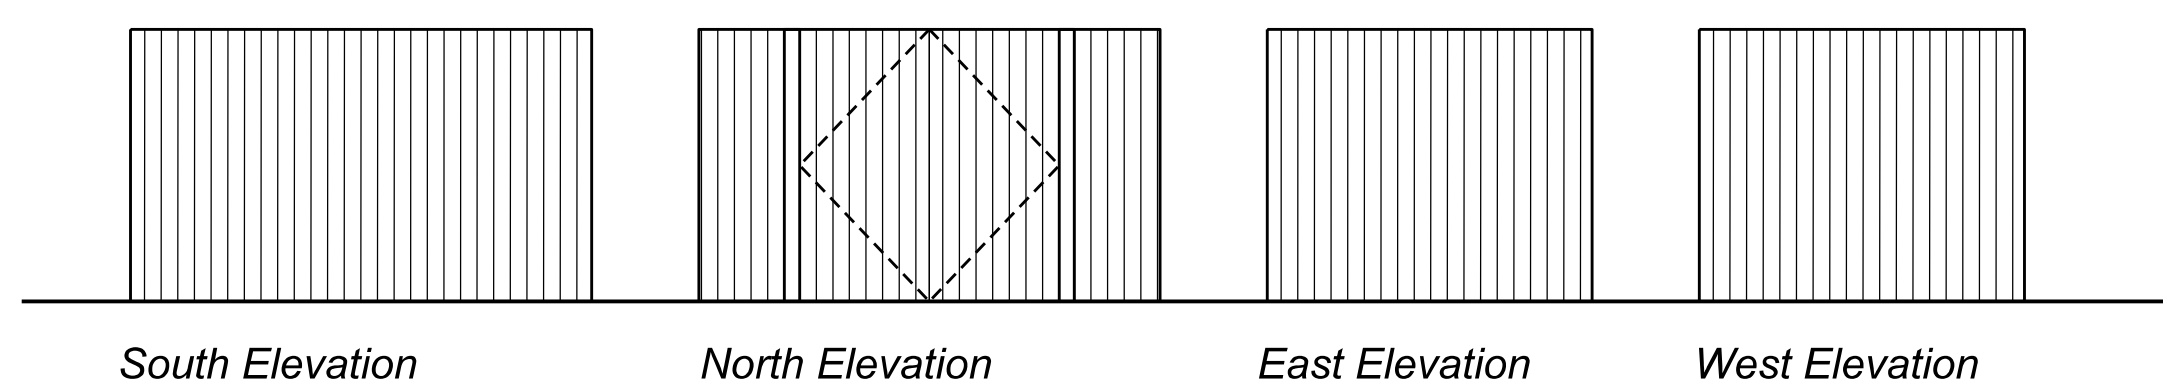

Bin Store Details

Do not scale this drawing
All given dimensions are in millimetres
Contractors must check all dimensions from site
This drawing is copyright and is for use on this site only

No	Date
Revision	

Project
7/9 Corkland Road
Chorlton

Title
Propsoed Site Plan

Project. 2014	Drawing. 003	Scale @A1. 1/200	Rev. 1
------------------	-----------------	---------------------	-----------

Drawing Status
PLANNING

