


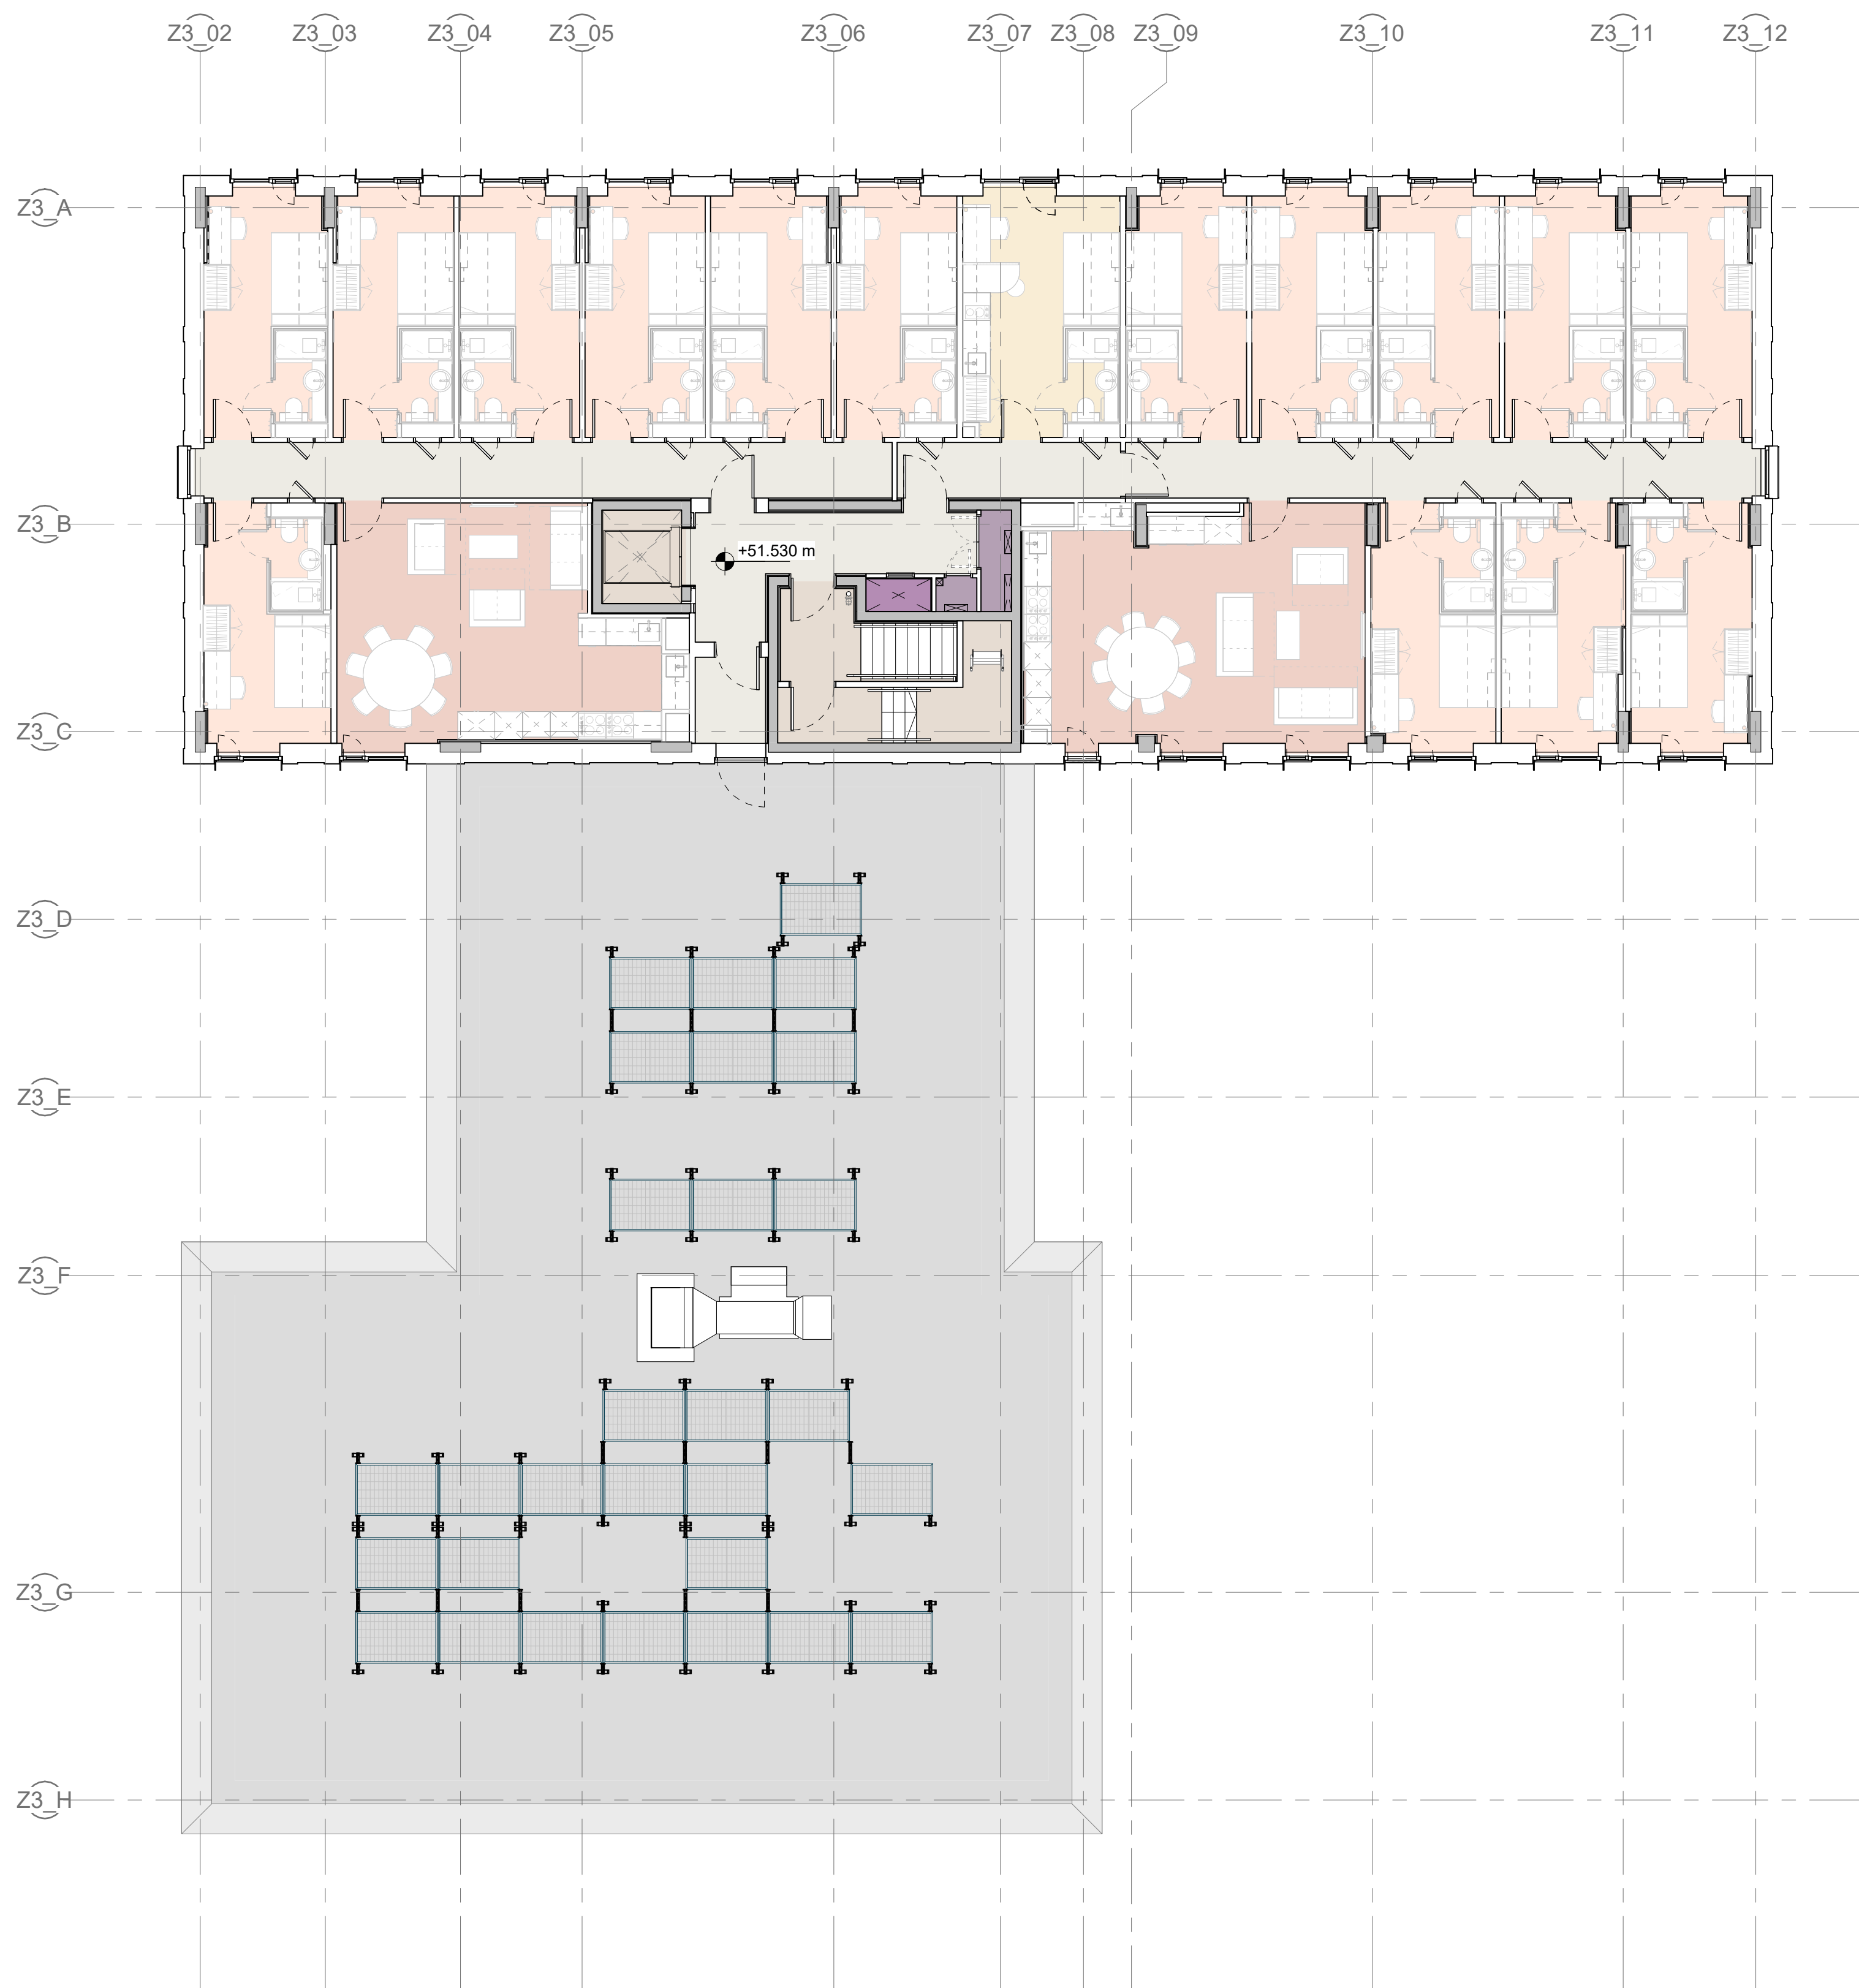

This drawing is copyright
Do not scale off dimensions.

All dimensions to be checked on
site by contractor.

Contractor to report any dimensional
discrepancies, errors or omissions
prior to commencing on site.

KEY:

Accessible Studios	Plant	Smoke Shaft
Studio Bedrooms	Amenity Space	
Cluster Bedrooms	Circulation	
Cluster Kitchen	Riser	

NORTH

Rev	Date	Description
P01	2022-07-08	Planning Issue
P02	2023-09-07	NMA Application Issue
P03	2023-09-07	Section 73 Application Issue
P04	2023-06-12	MMA Application Issue

Project Title
St Gabriel's Manchester
1 Oxford Place

Status
PLANNING

Drawing Title
Building 03 (West)
General Arrangement
Proposed Fourth Floor Plan

Project No 10349	Scale 1 : 100 @ A1
10349-SHP-Z3-A-B5D8-G200-PL-04-001	Revision P04

simpsonhaugh

Manchester
+44 (0)161 835 2345

London
+44 (0)20 7549 4000