



All dimensions / levels to be checked on site.

Rev	Date	Description	Drawn	Chkd
P01	24.03.25	First issue	MB	PRW
P02	18.06.25	Elevation 3 added	MB	PRW

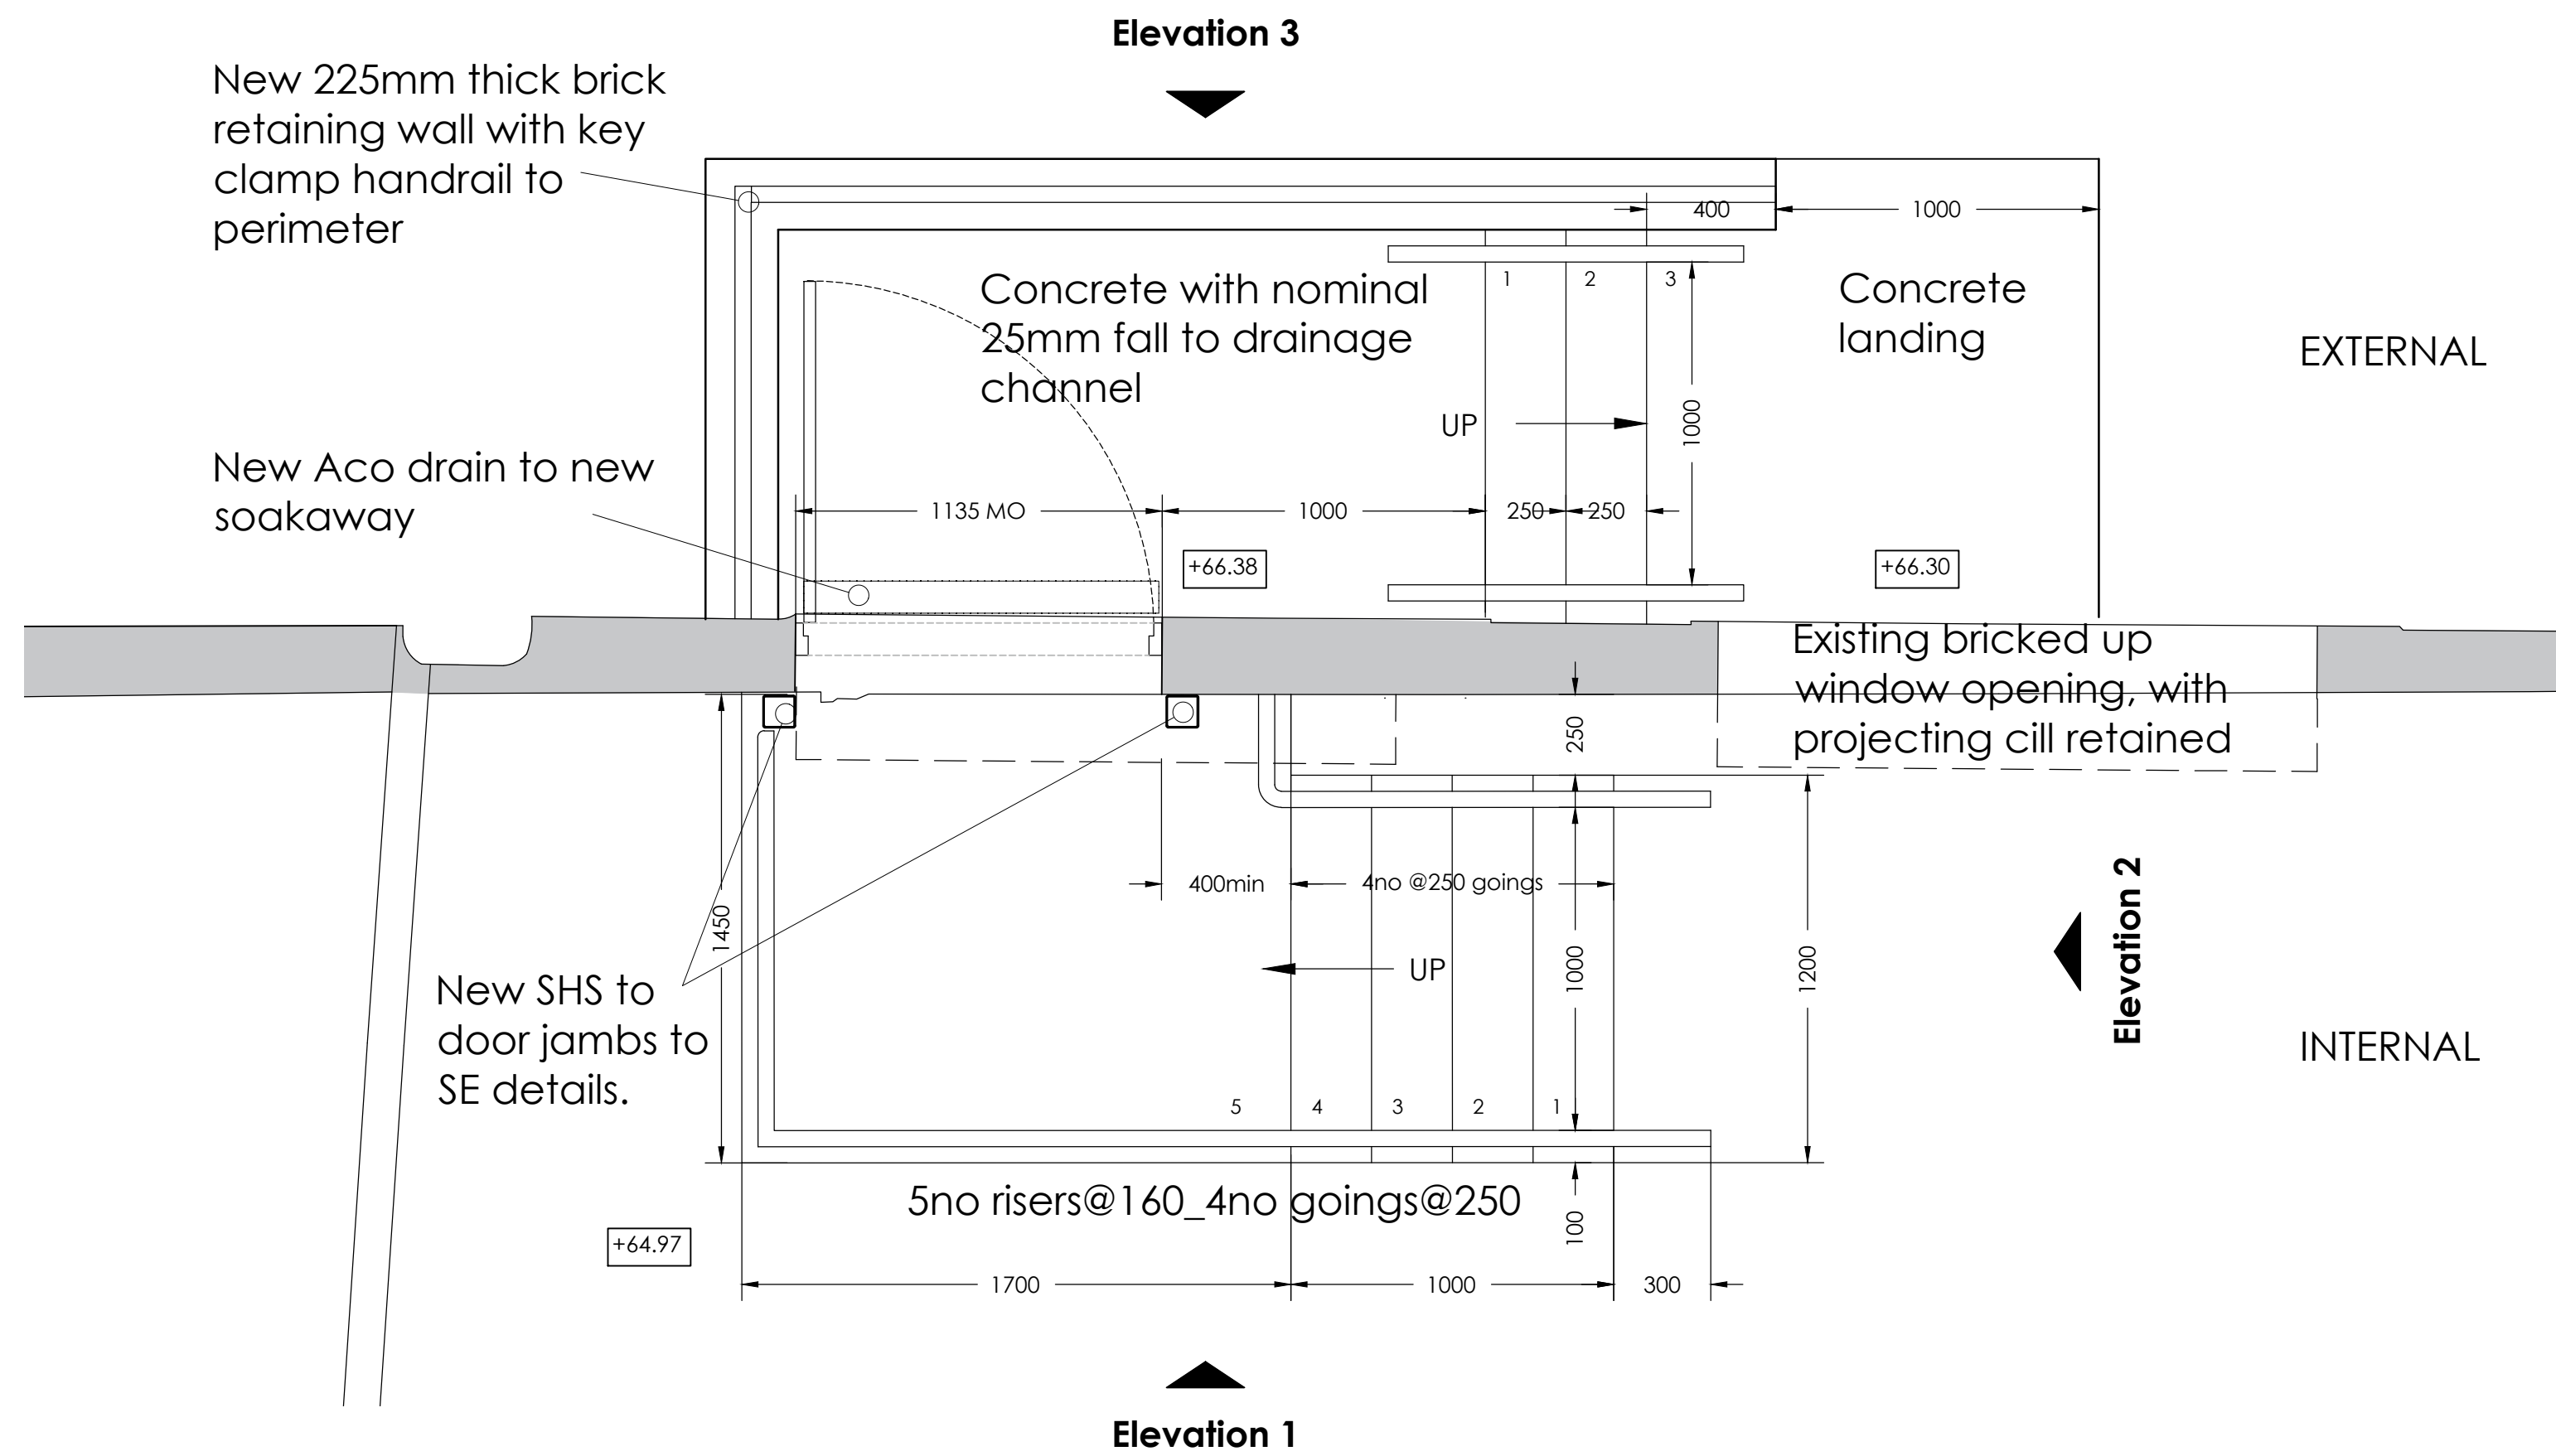


Proposed F.E stair plan

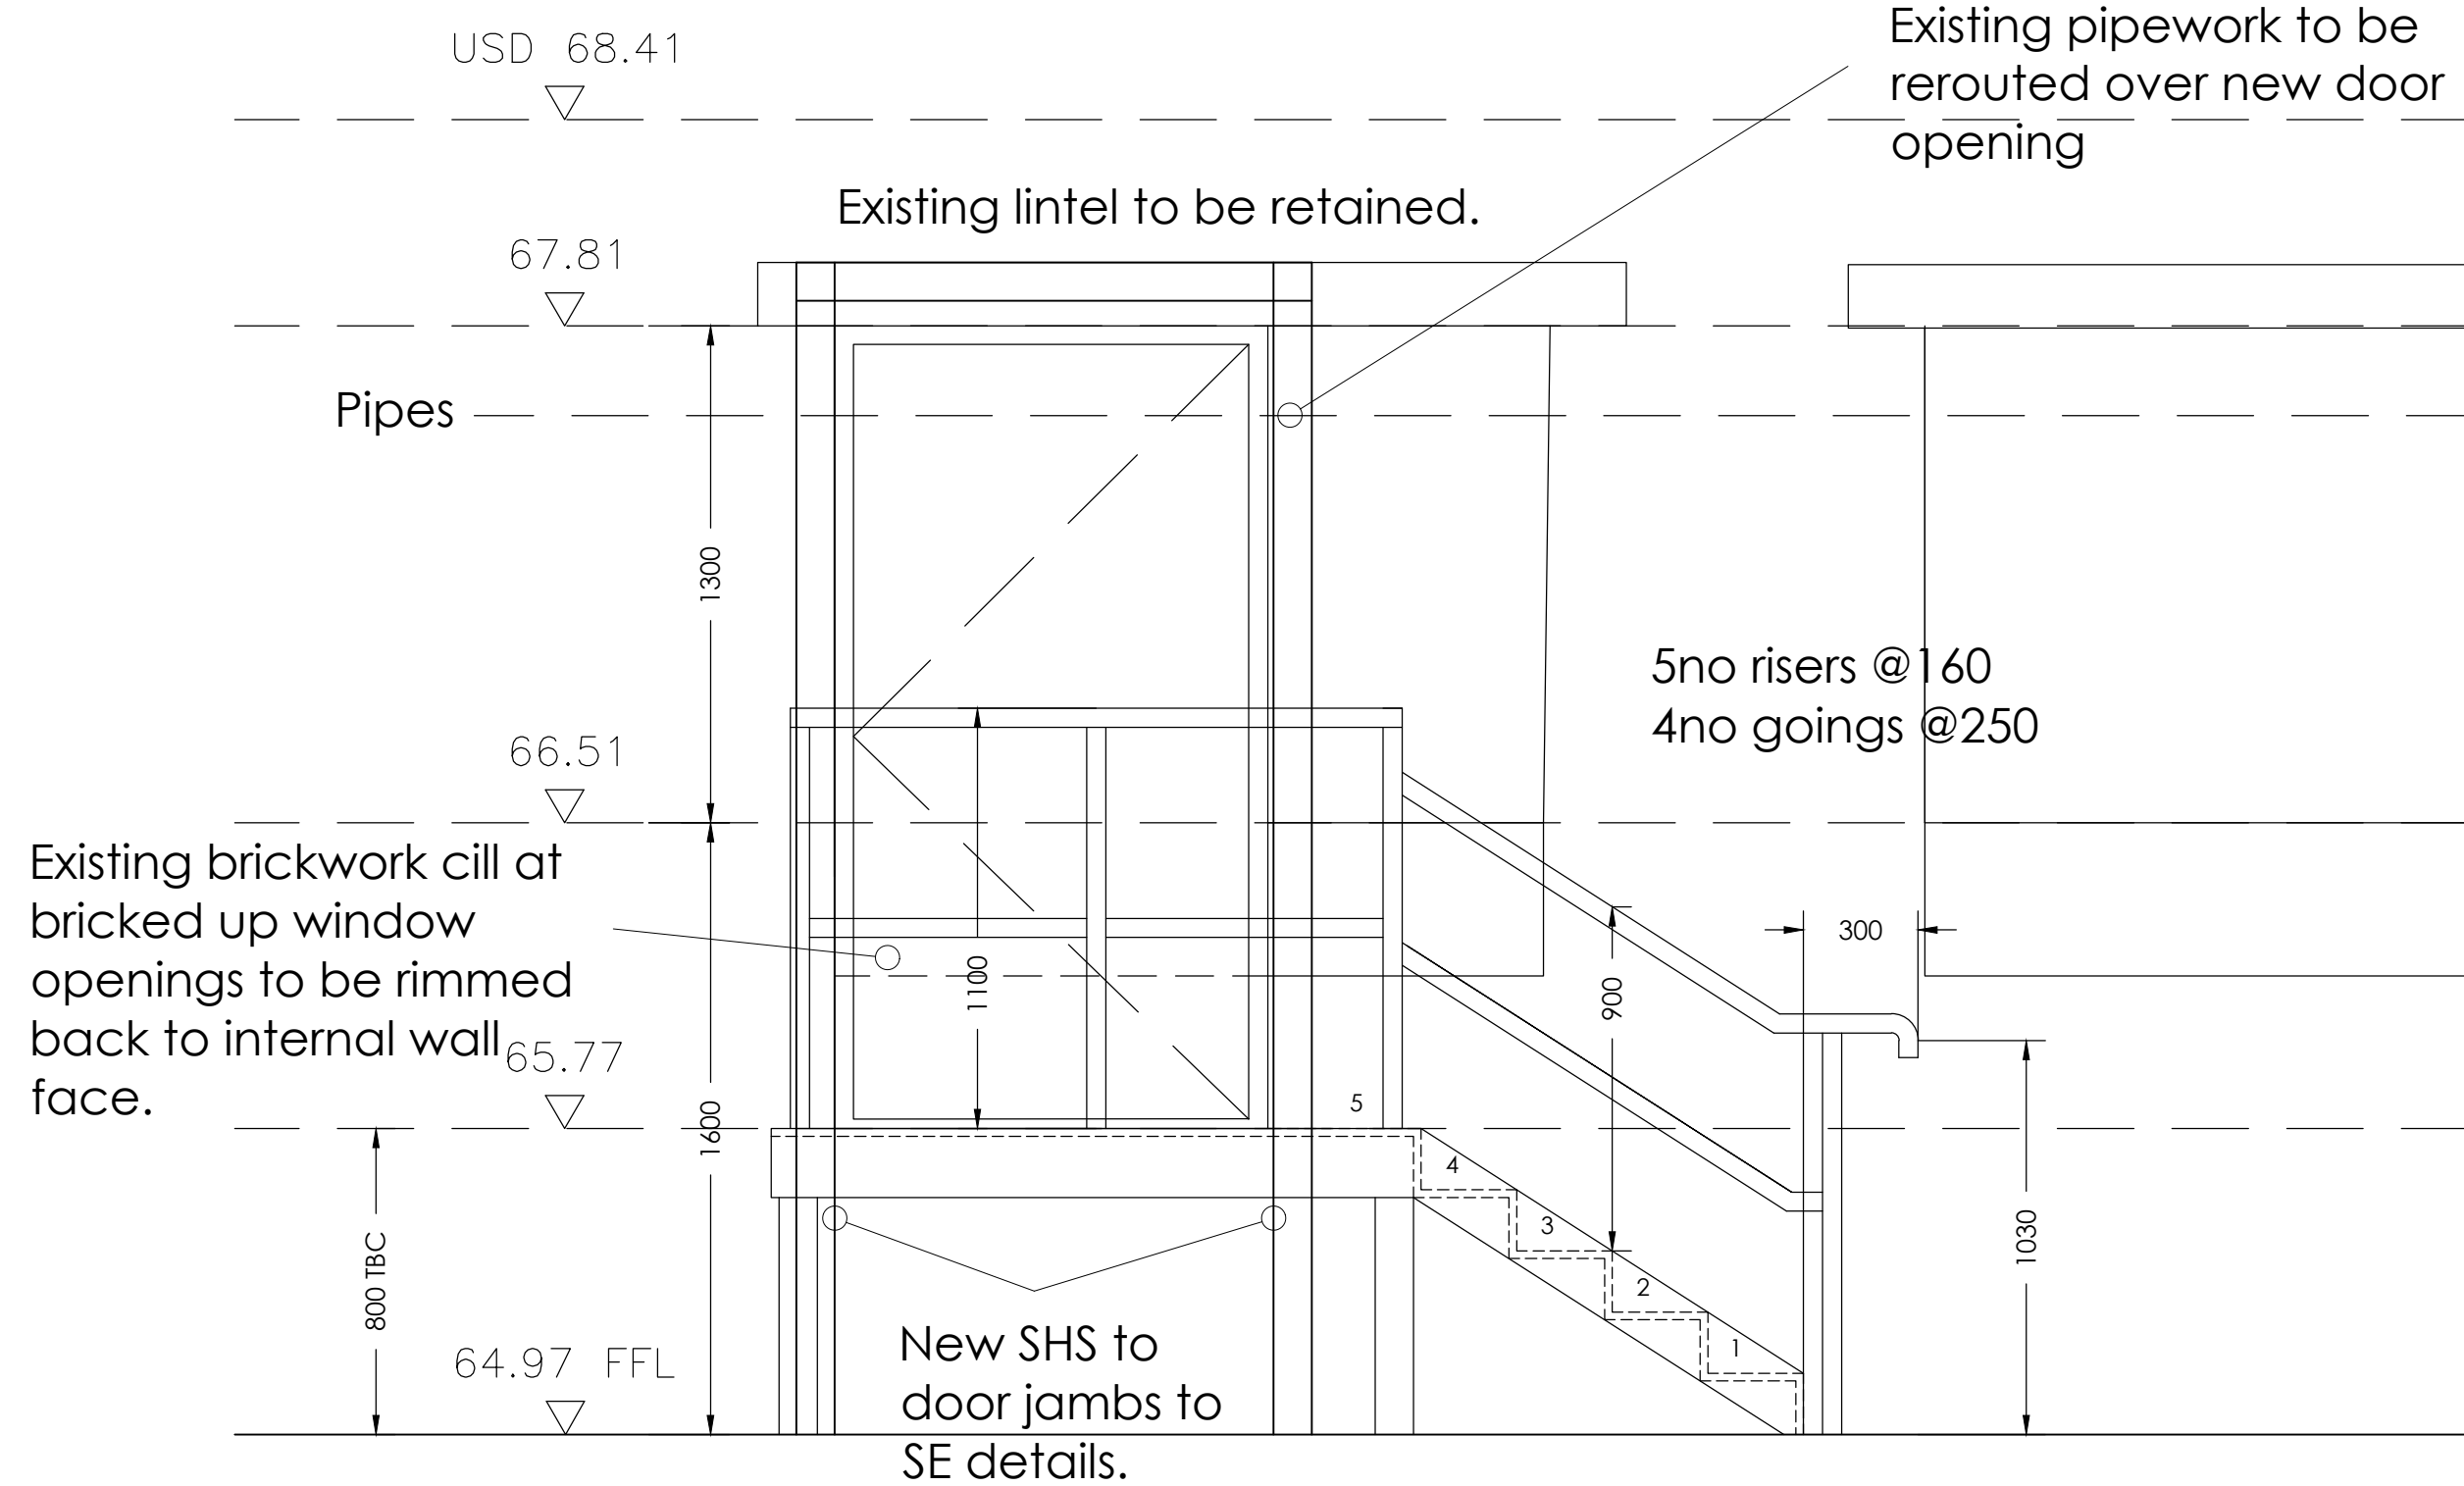


Elevation 1


Note:
Refer to drawing 0207 for external elevation

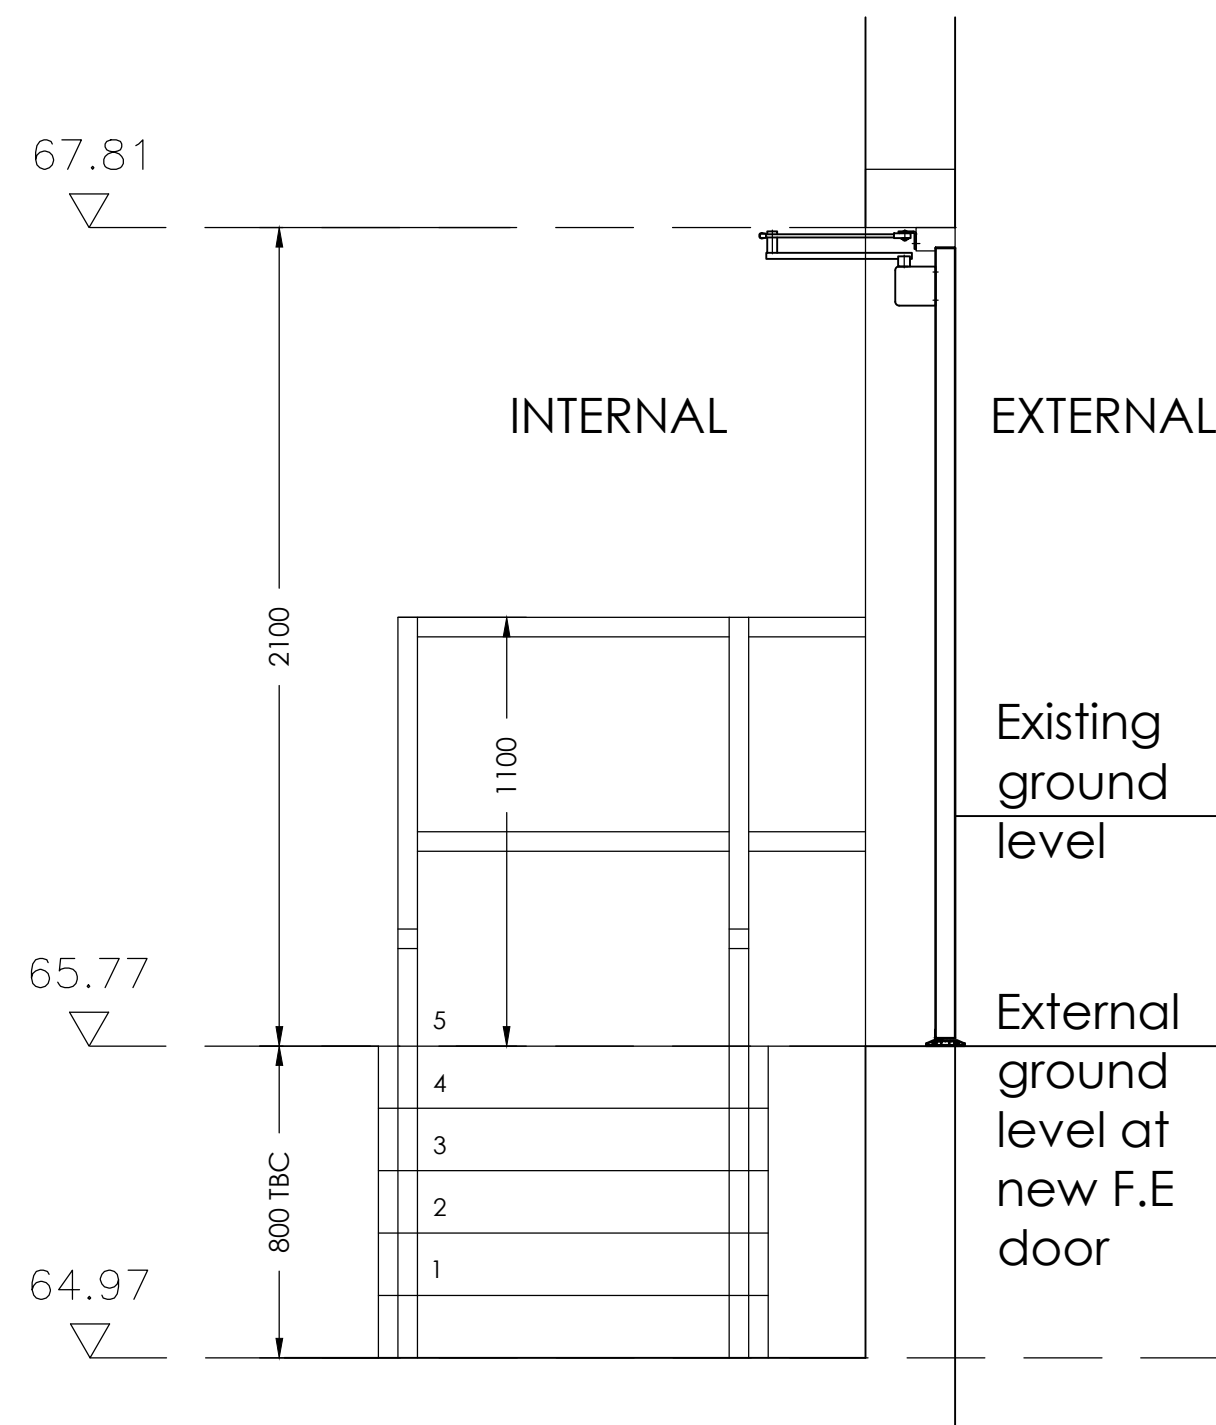


Elevation 2

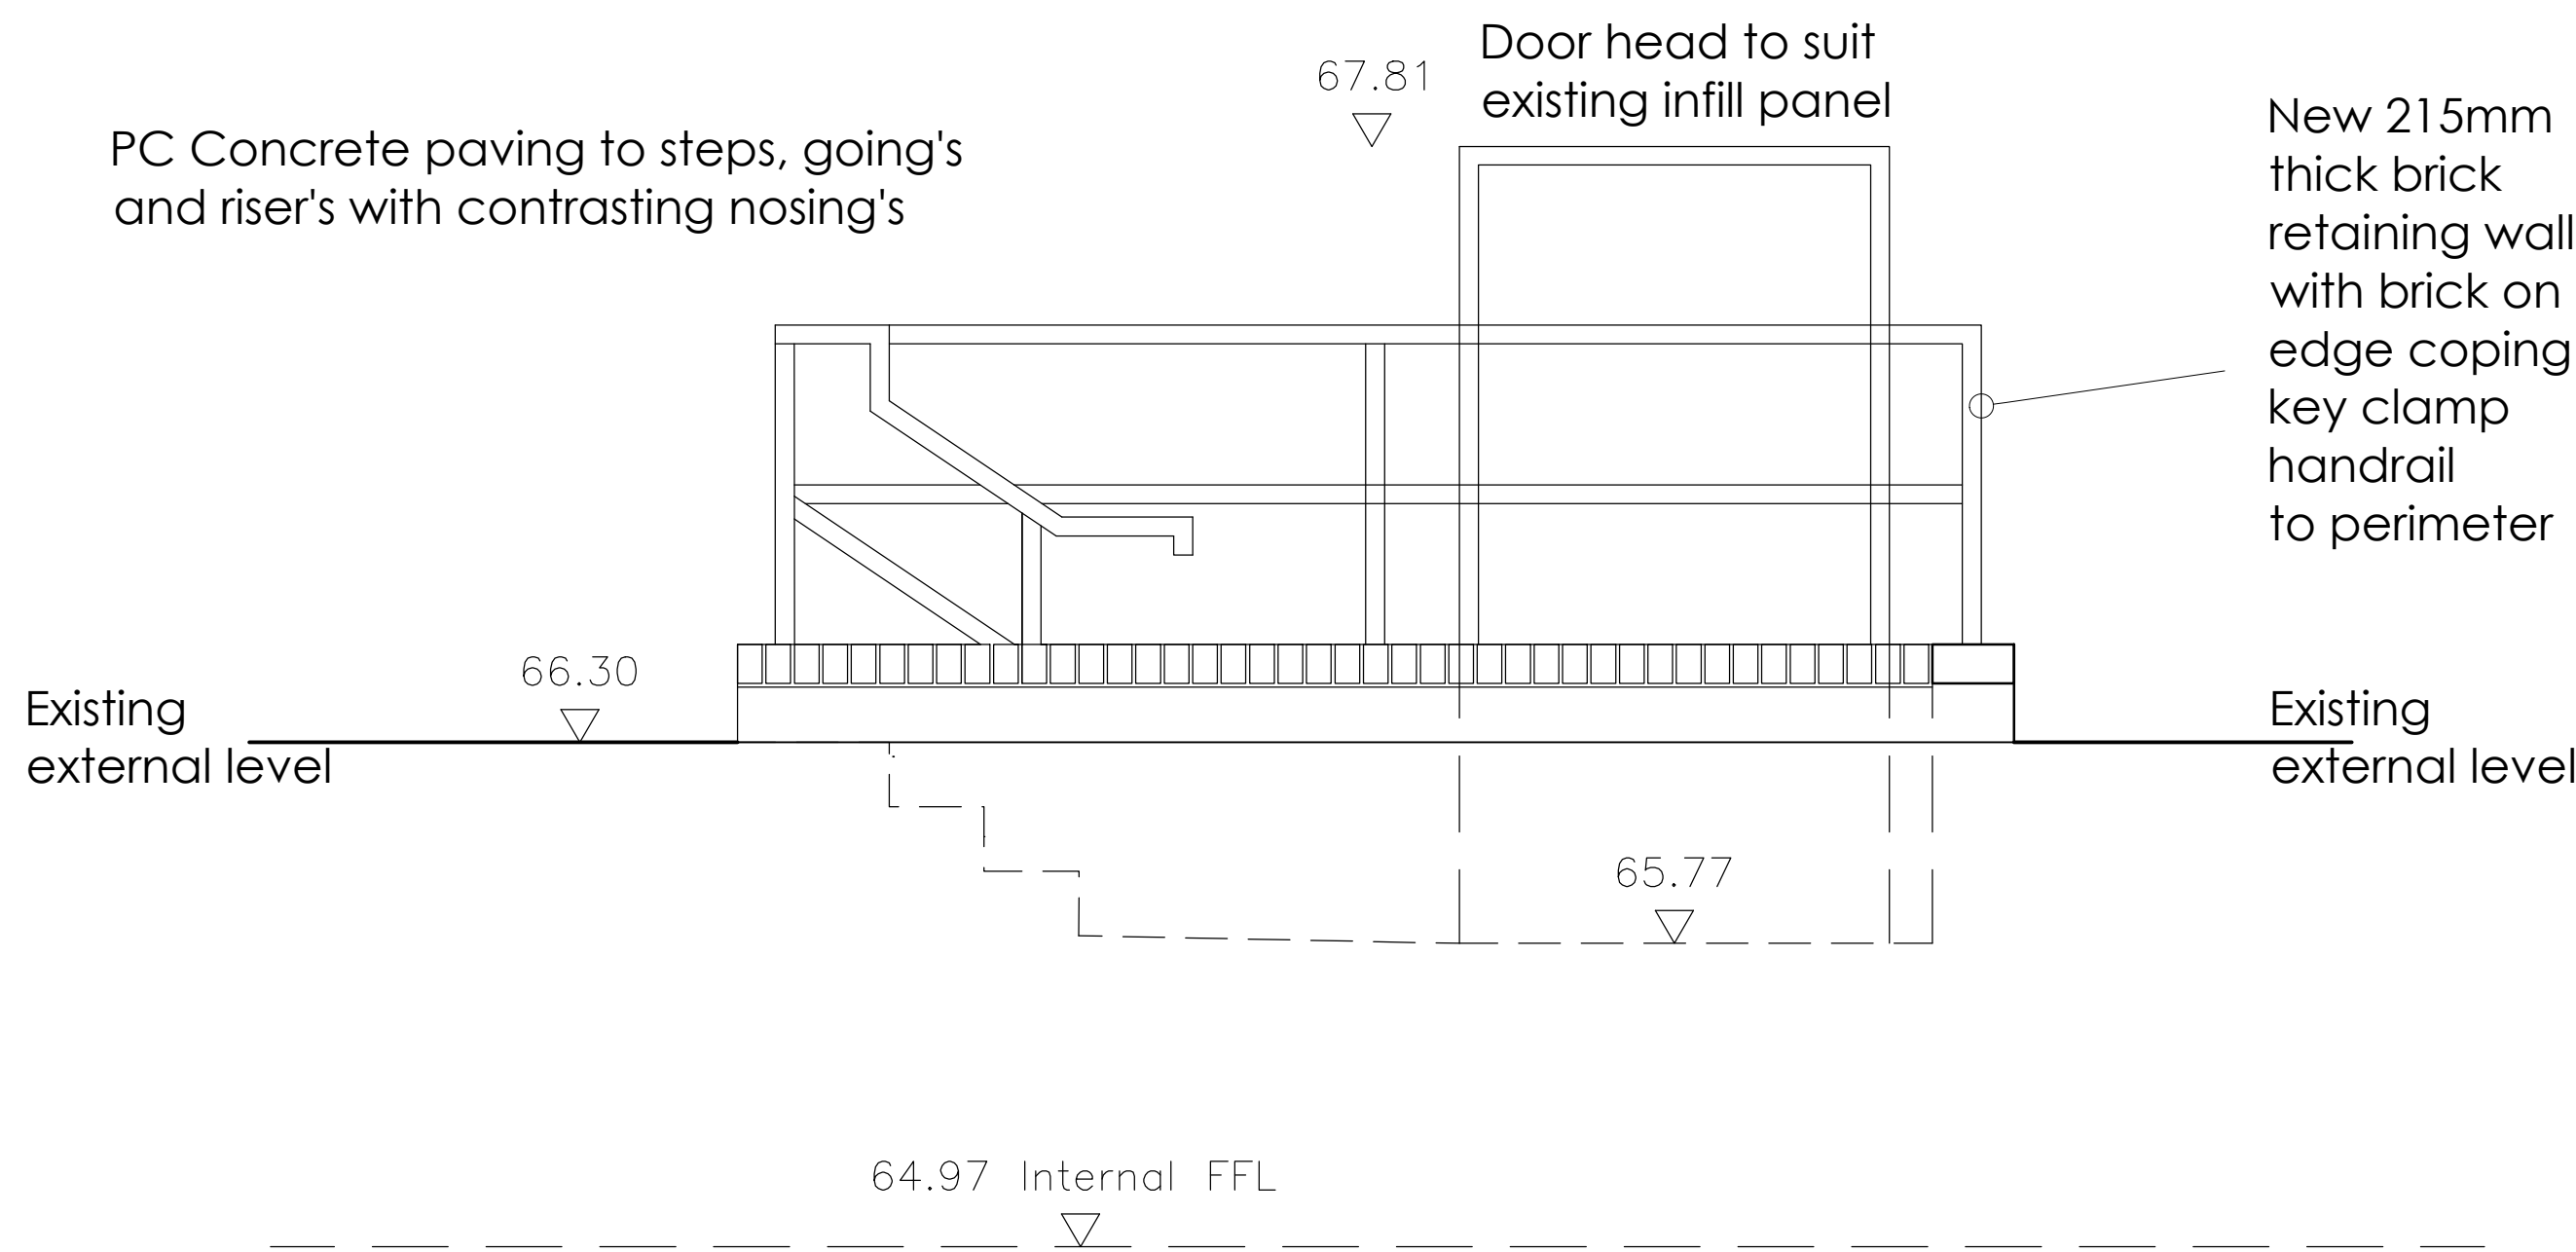

Elevation 3

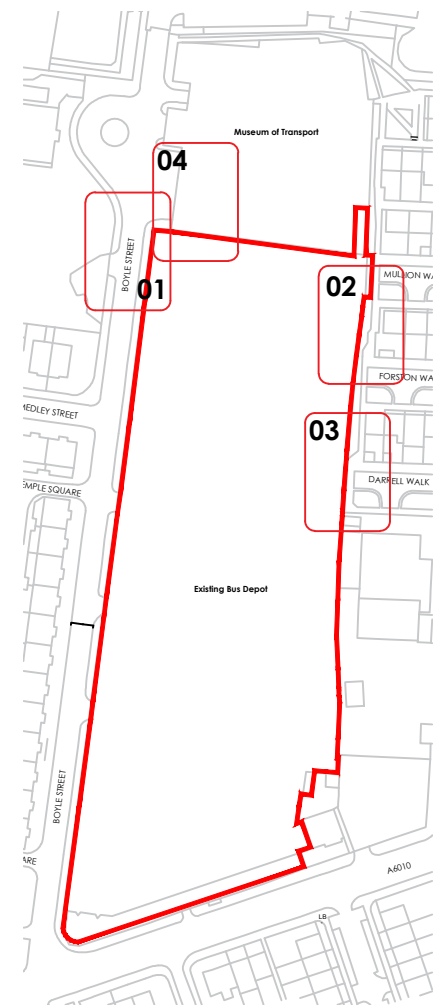

Key Plan
(Not to scale)

 

THE HARRIS PARTNERSHIP

Architecture
Masterplanning
Interior Design

www.harrispartnership.com

Wakefield Manchester Milton Keynes Reading London Harrogate Edinburgh

WILLMOTT DIXON

Transport for Greater Manchester

Project Title
Bus Depot Electrification
Queens Road Bus Depot

Drawing Title					
Proposed New F.E door details SH1					
Drawn	Checked	Scale	BIM Status	Date	
MB	PRW	1:20	Status	03.25	
Drawing Status		Rev.	IHP Project No		
Stage 3		P02	20514-3		
Project No.	Originator	Volume	Level	Type	Number
BFDEFP-QU THP BUO STO DR AR 0213					

Callout 02 - Proposed East Elevation H -Proposed New F.E door details