






HAYTKINS
DESIGNS

HAYTKINS DESIGNS
Stonehouse drive
Salford
M7 2XY

T - 07435262232
atiluwa@gmail.com

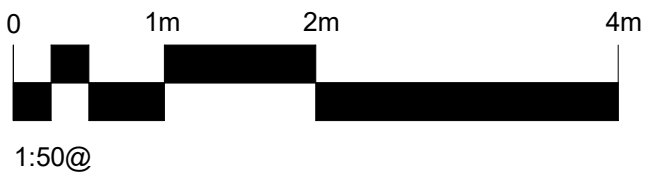

NOTE
This drawings is solely for the purpose of a planning application. These are not full working drawing for construction

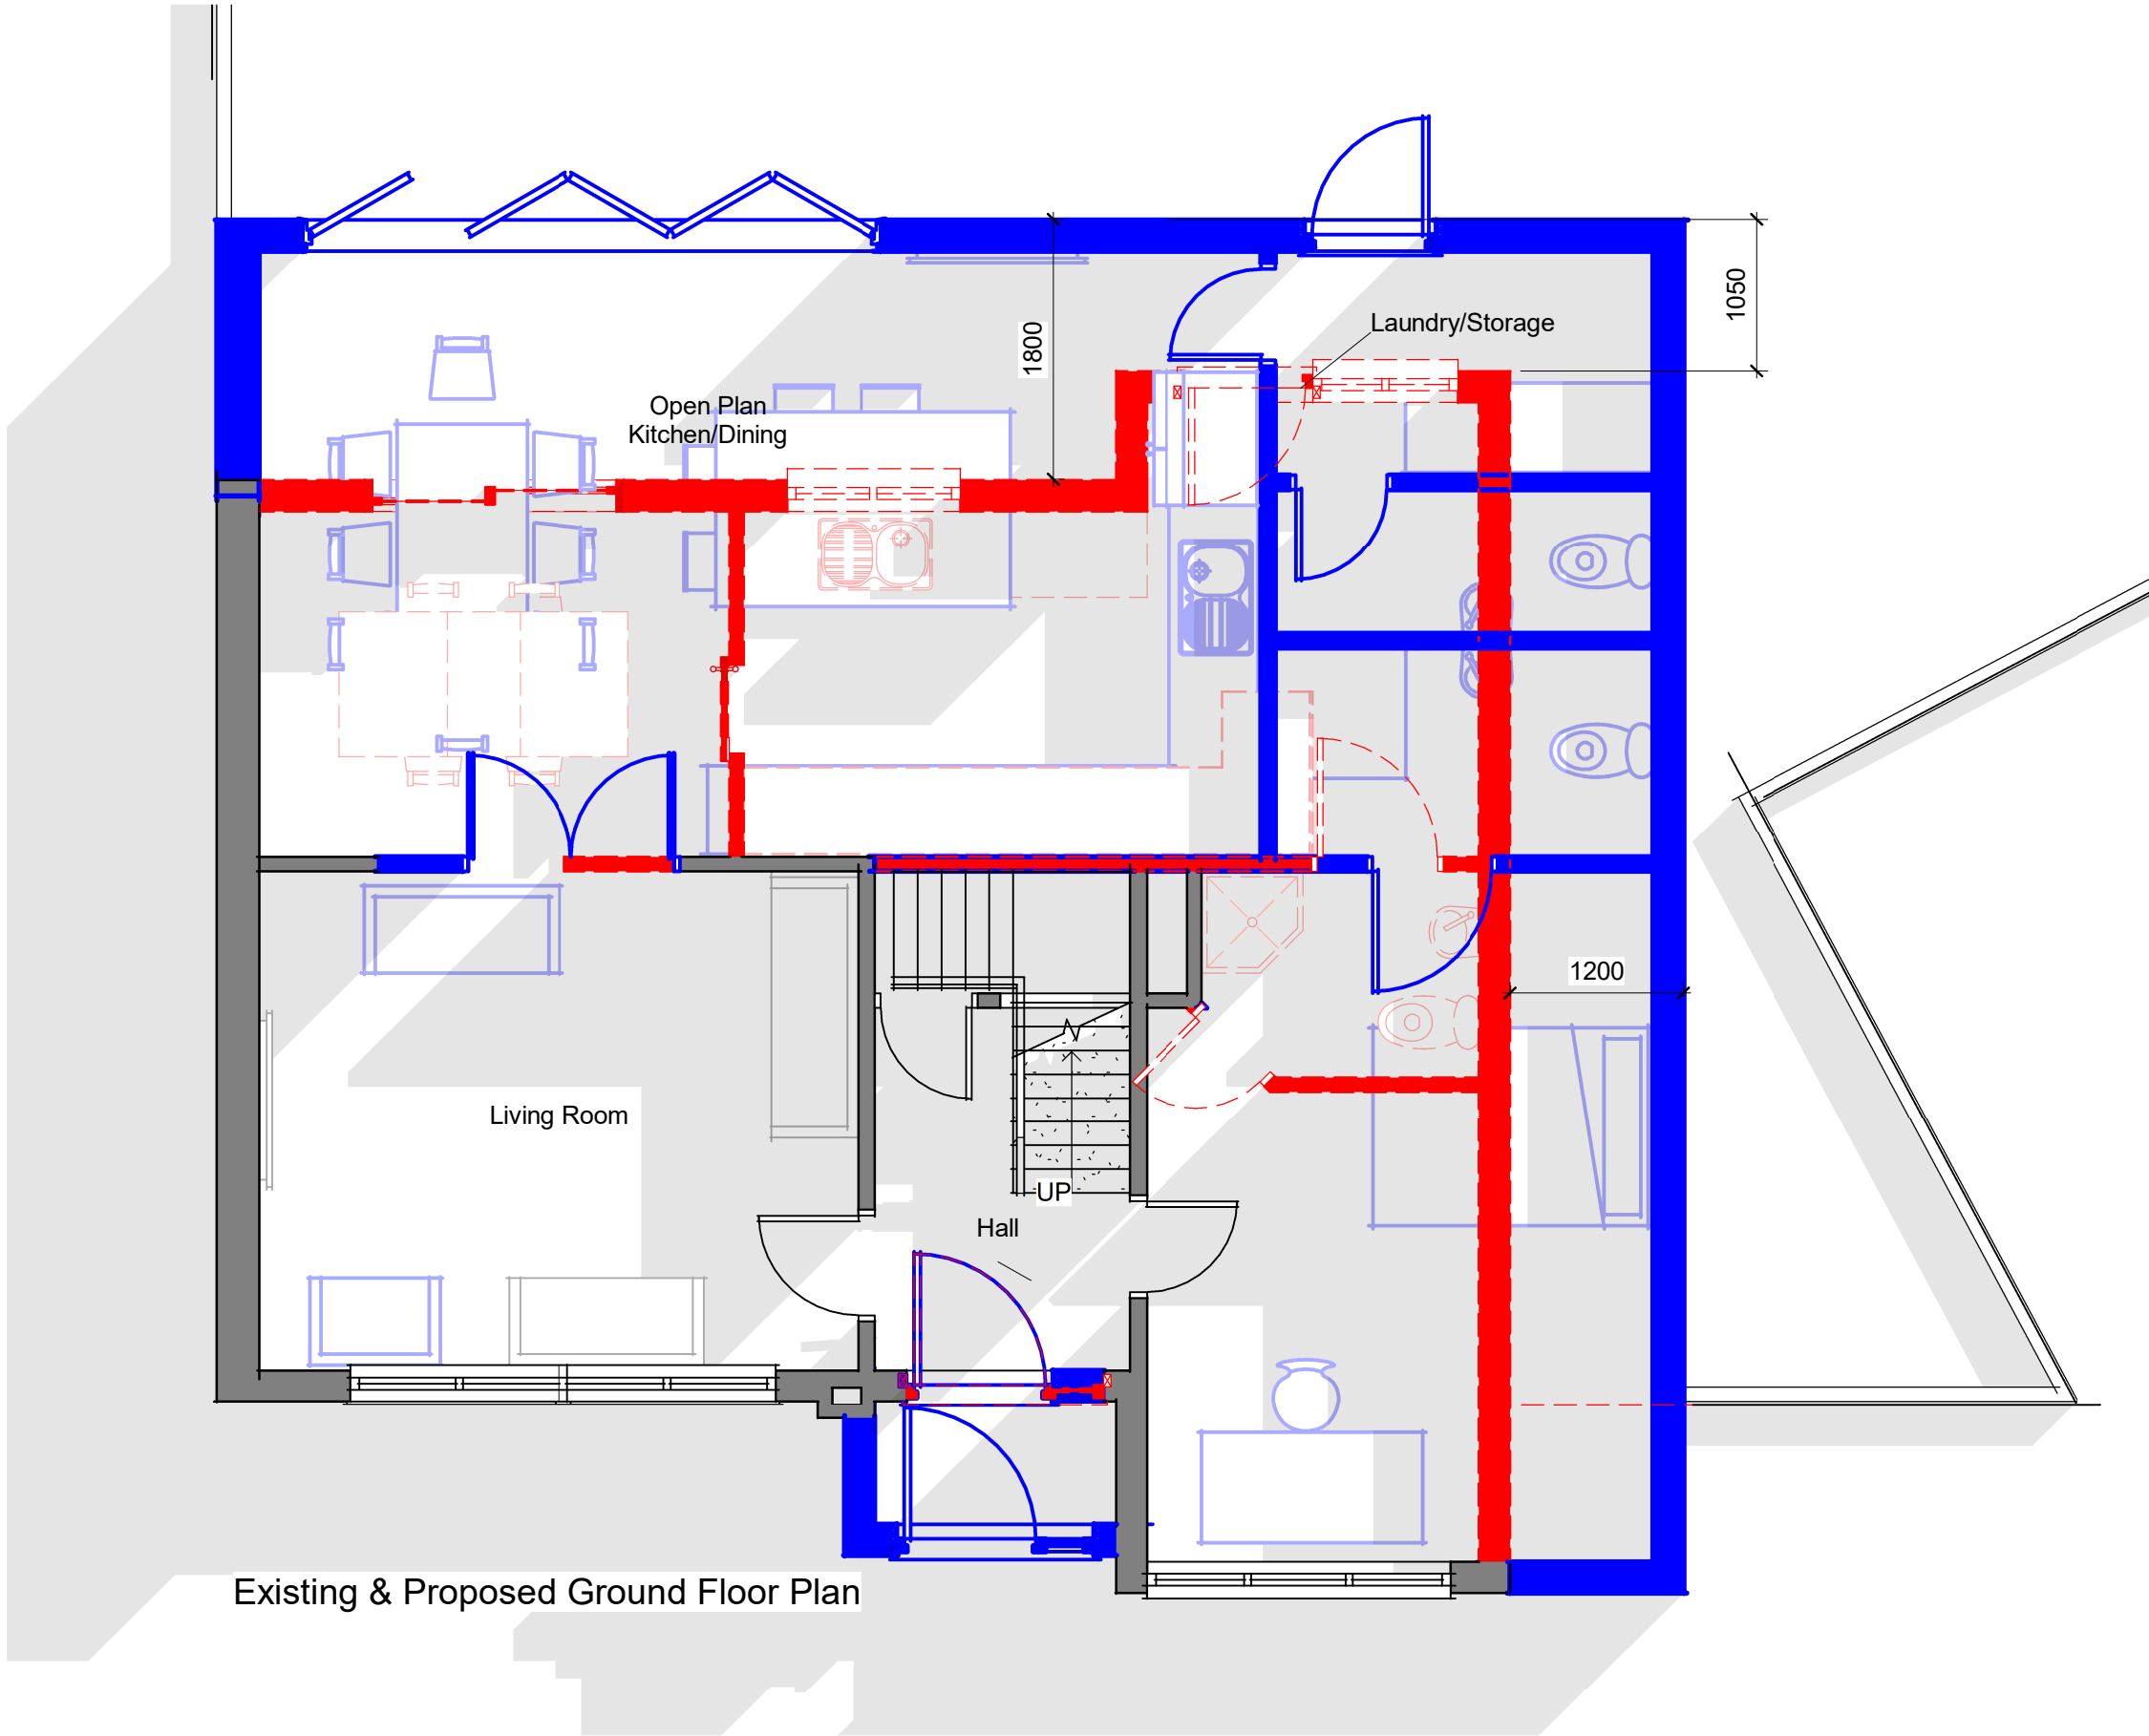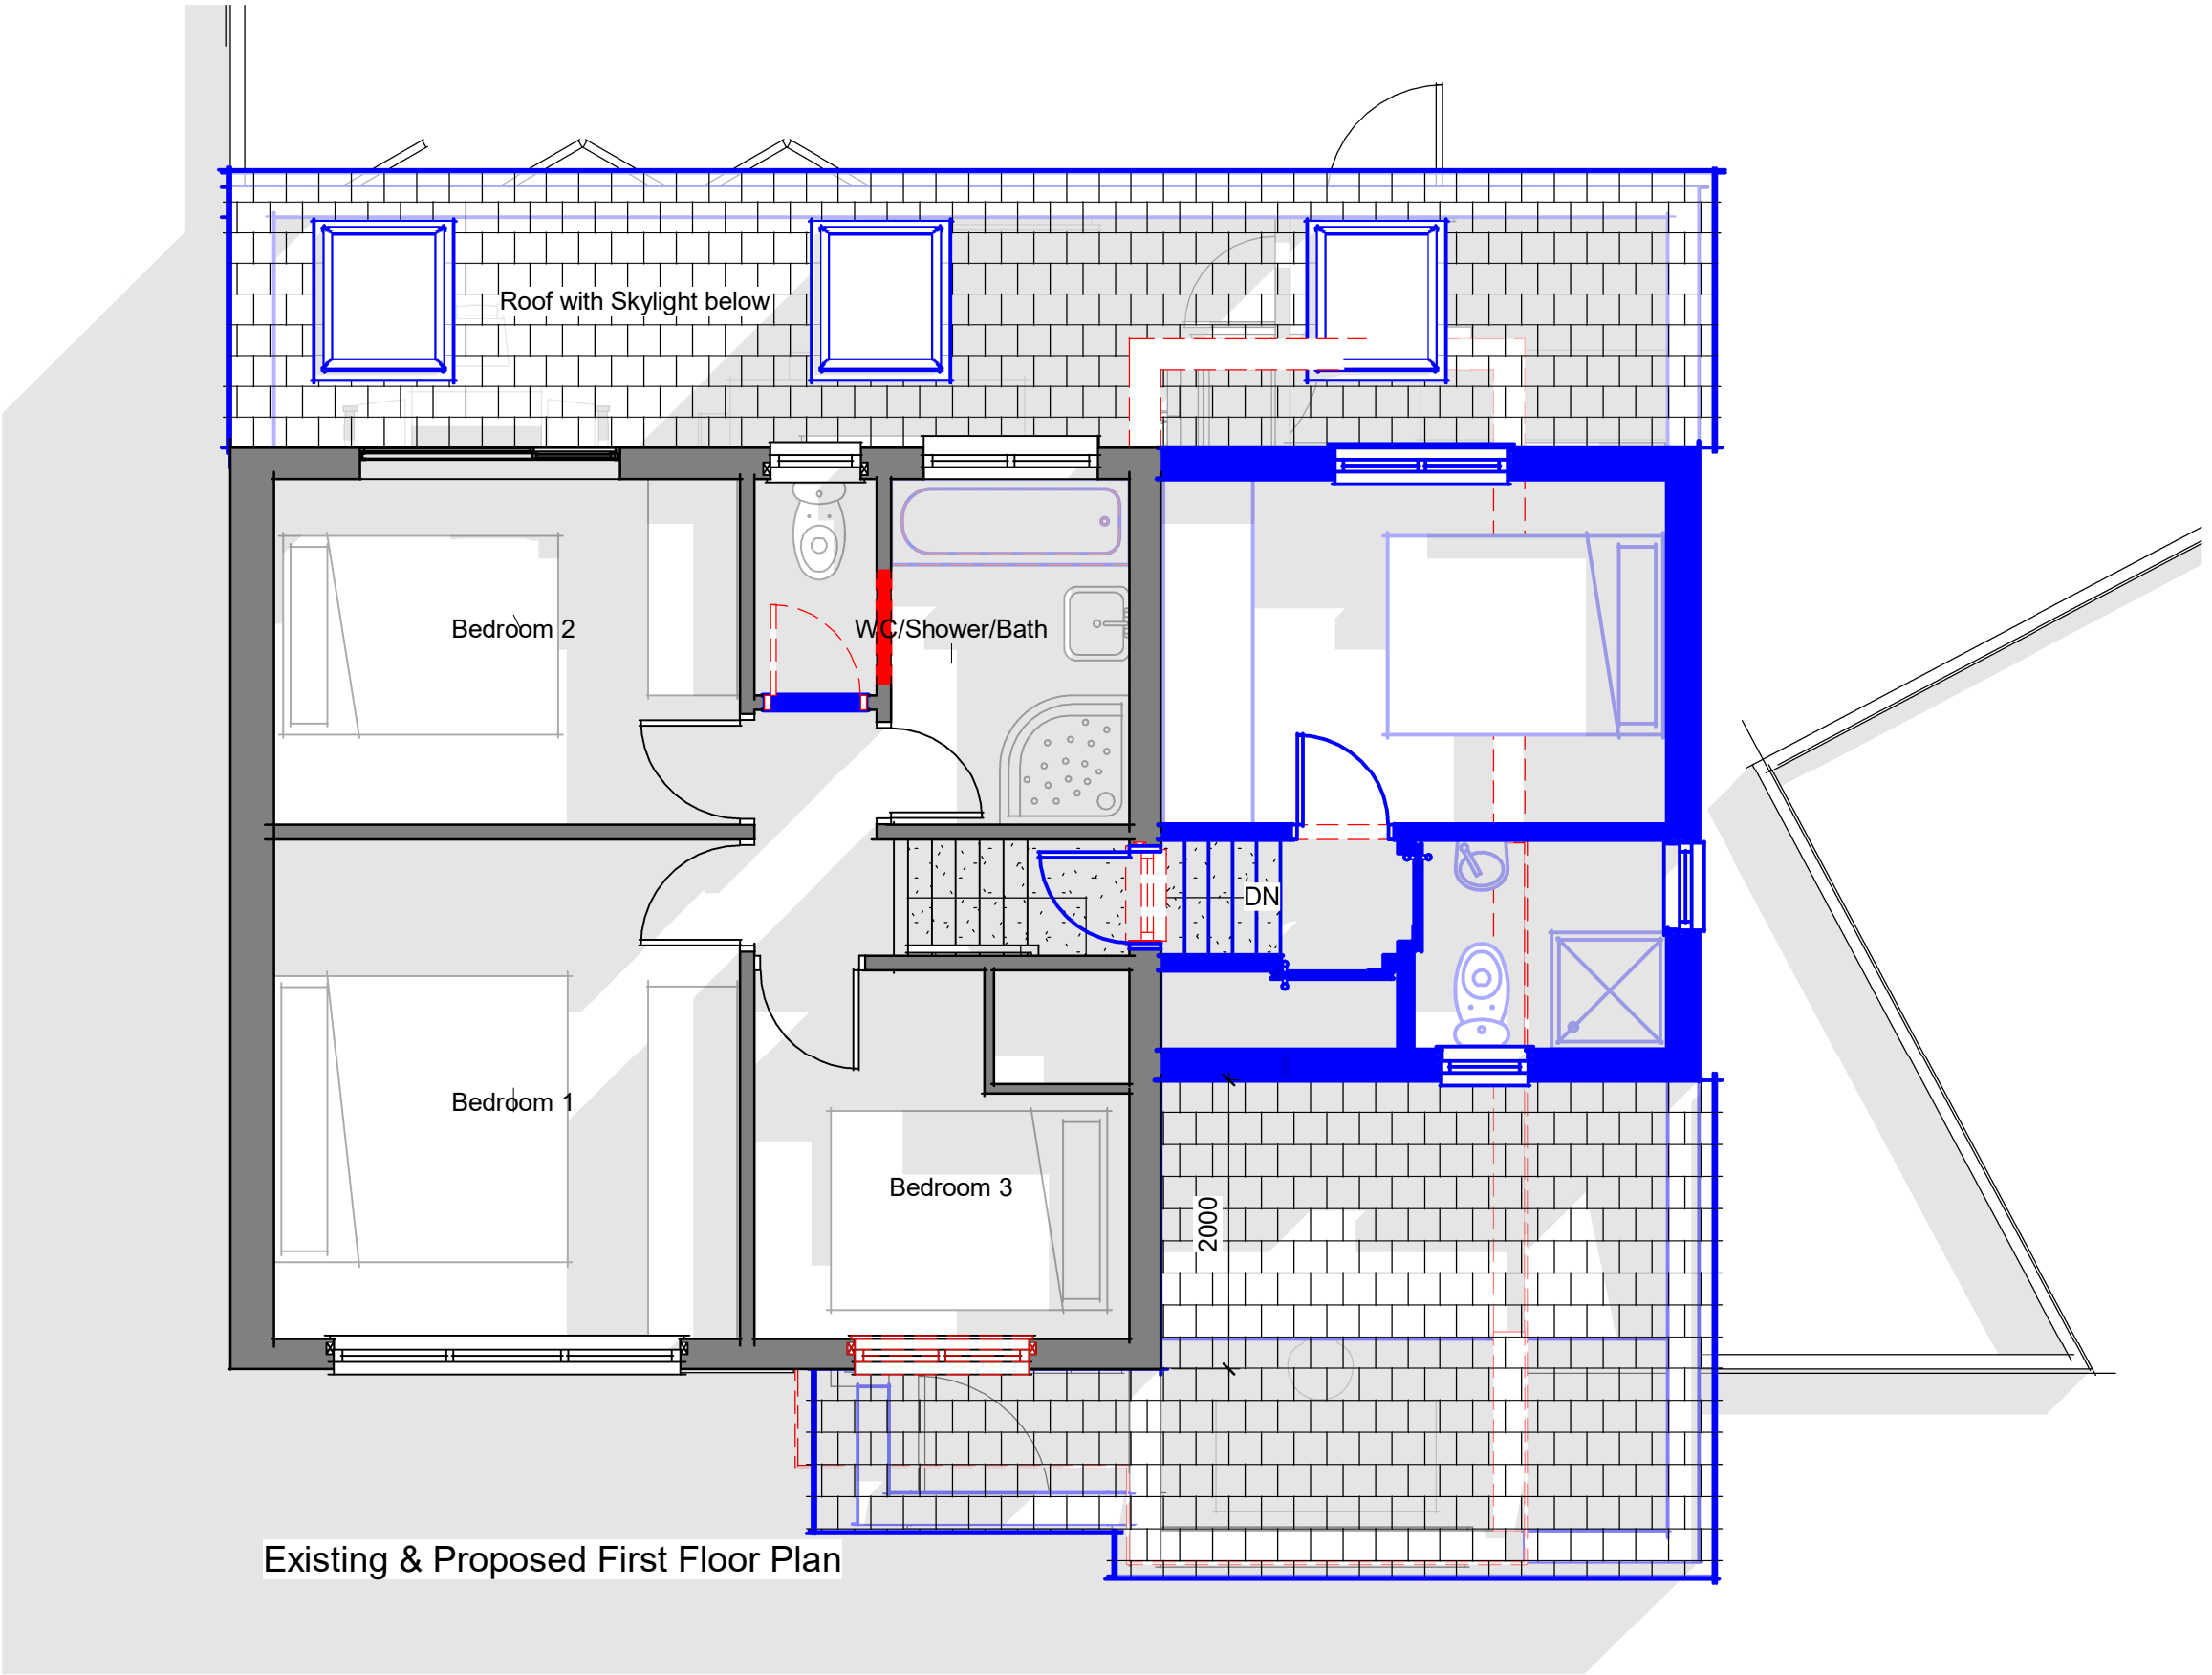


1 Ground Floor - Proposed with Existing

1 : 50


2 First Floor Plan - Proposed and existing

1 : 50

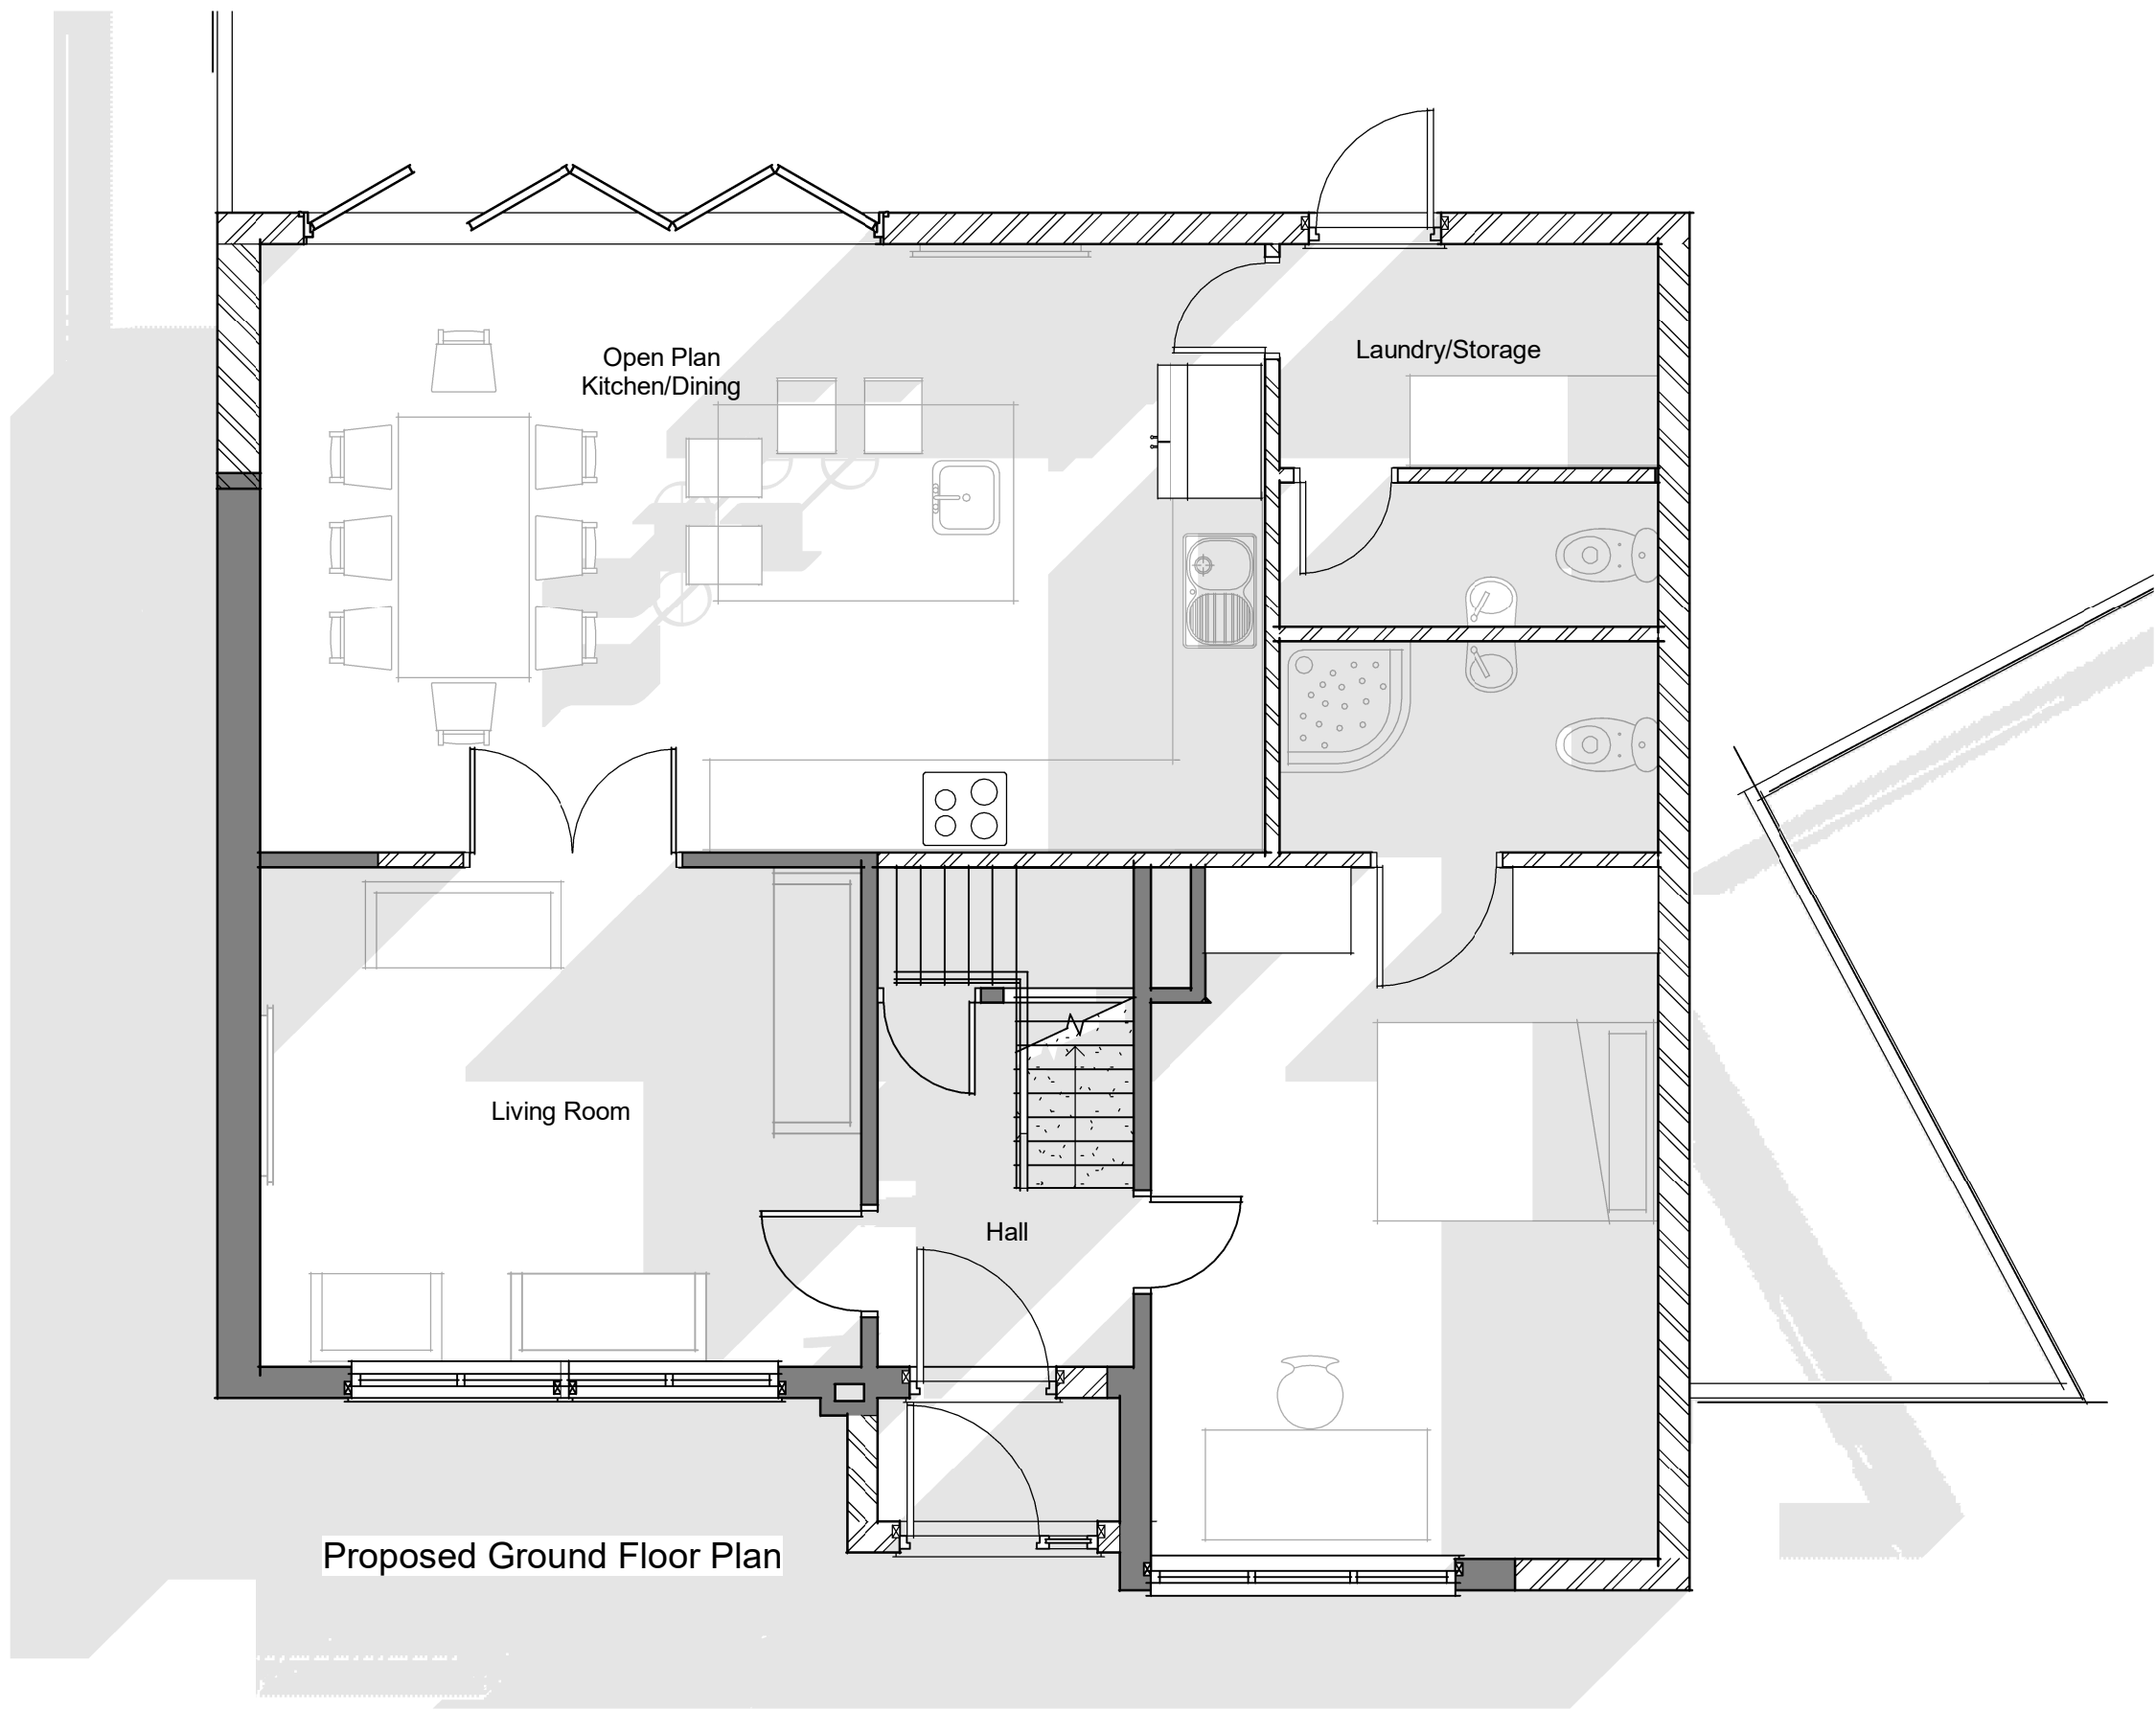

3 Ground Floor - Proposed

1 : 50

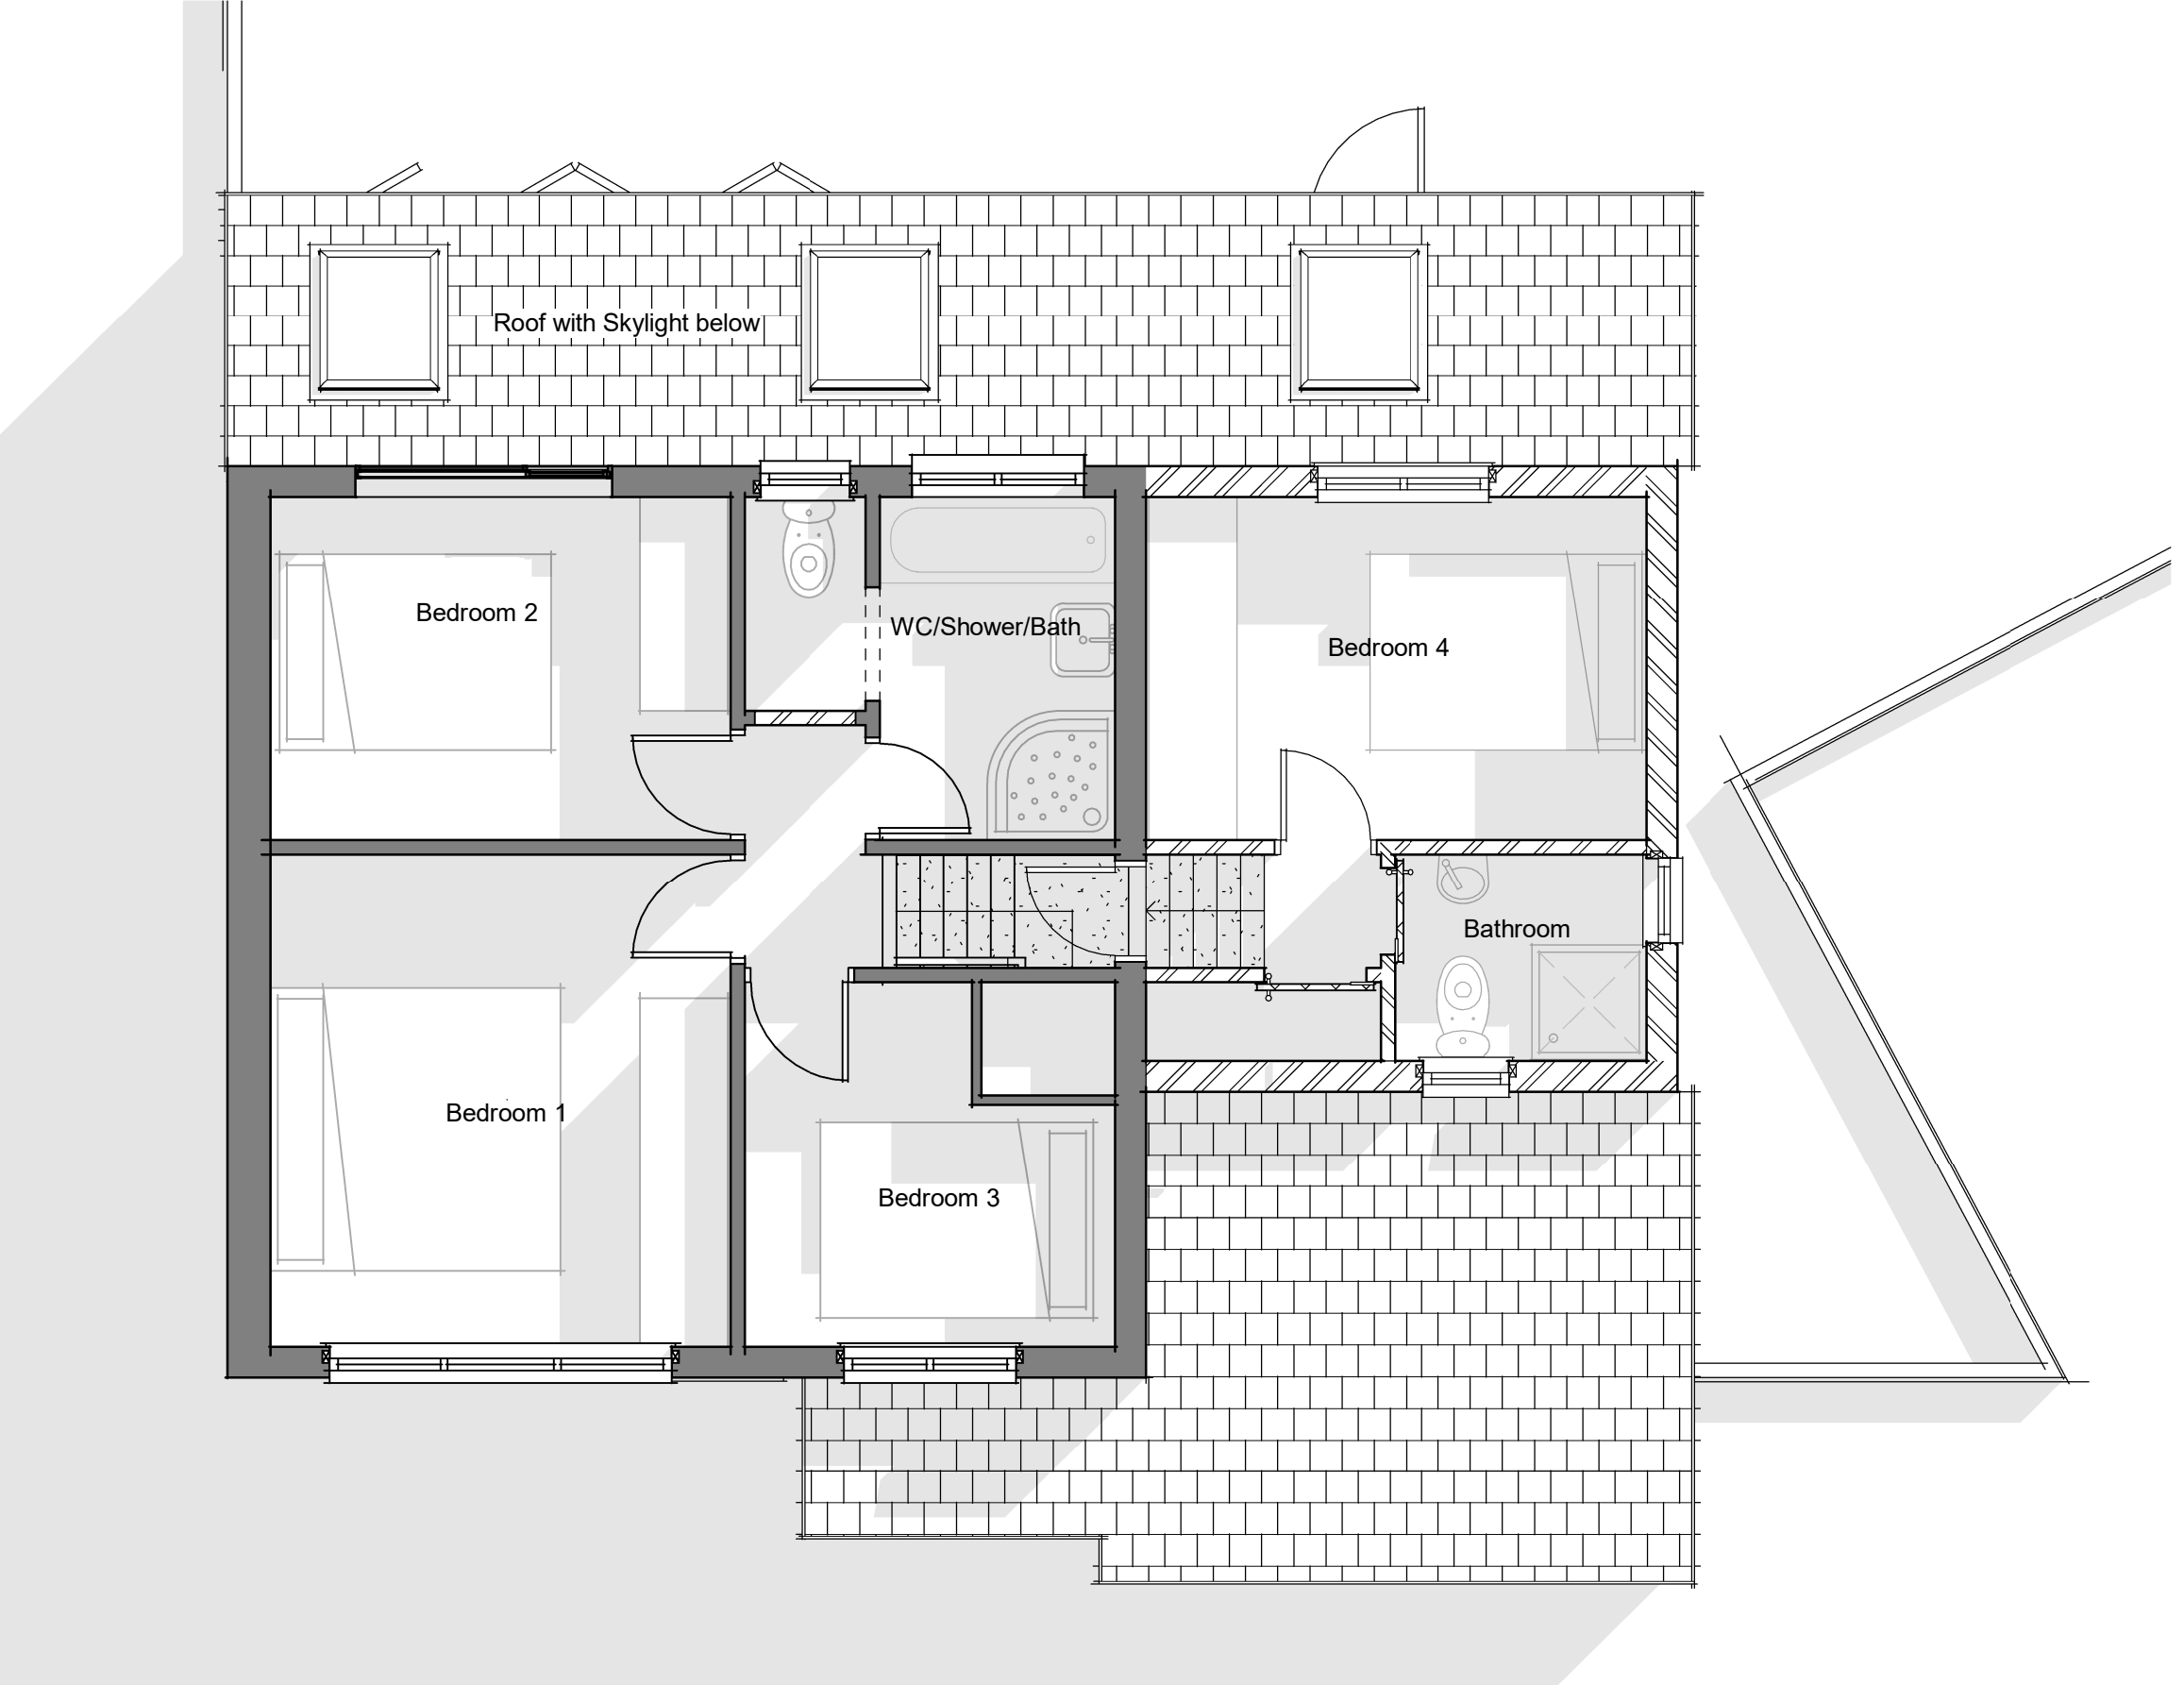

4 First Floor Plan - Proposed

1 : 50

No.	Description	Date
P01	Update Issue	17.06.25

Mr & Mrs Phil Josephine
Balogun
31 Underwood Close,
Manchester M18 8UY

Proposed GA Plans,
Demolished and
Proposed plan

Project number EXT-255

Date 25.04.25

Drawing Number

EXT-255-EP02

Scale 1 : 50