



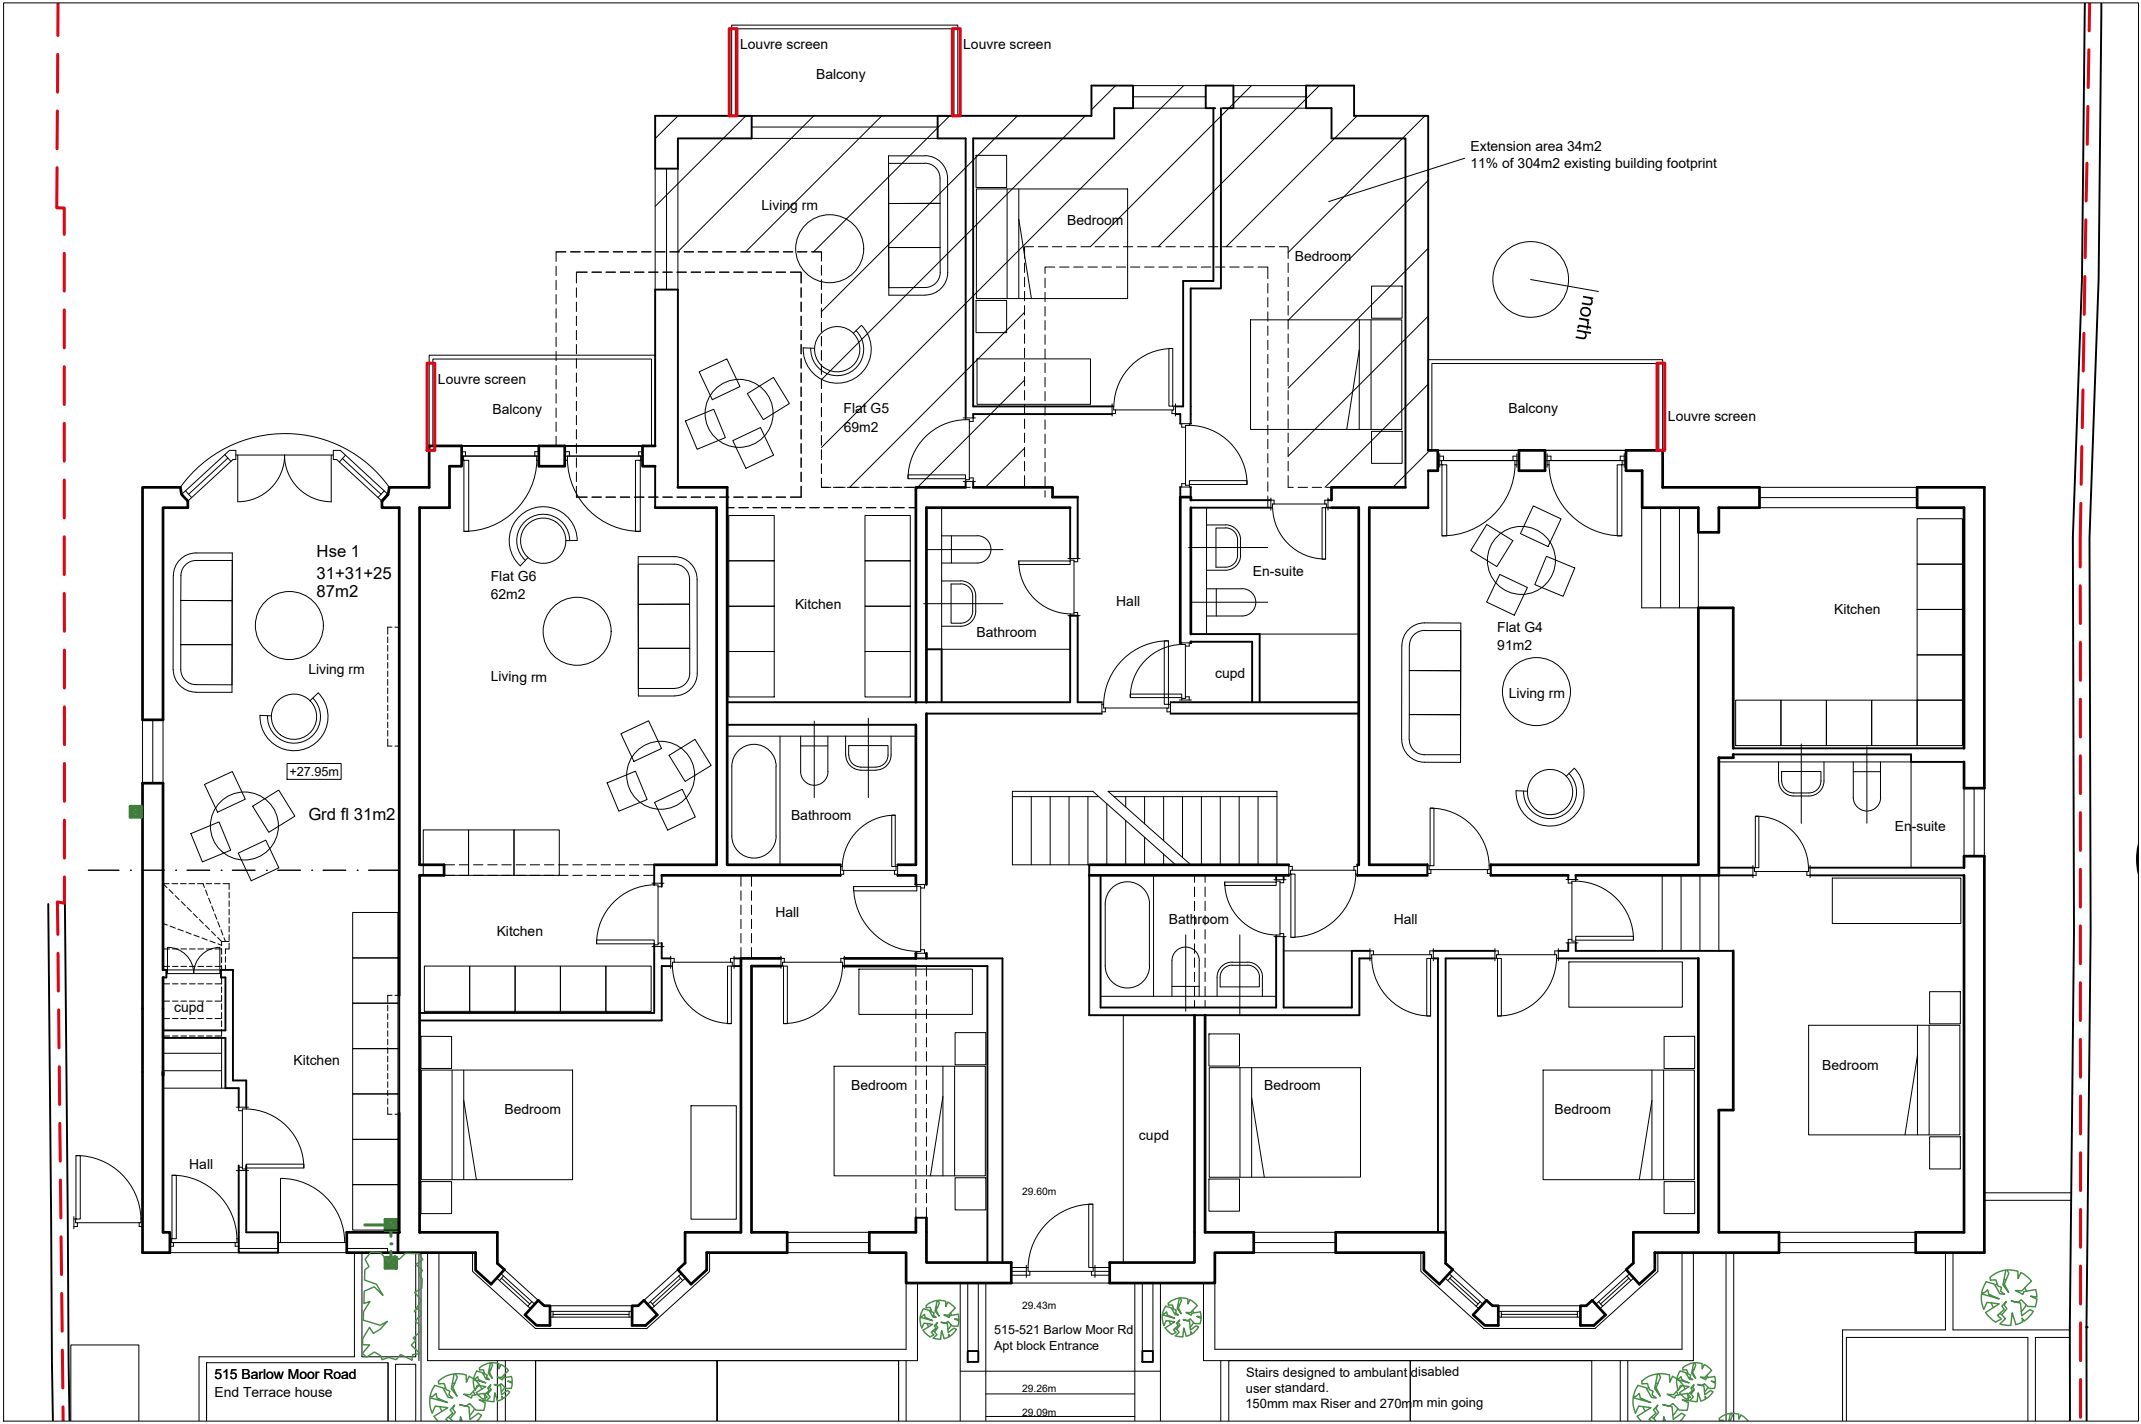


Proposed plan. Rev F: Variation Application 14/04/25.

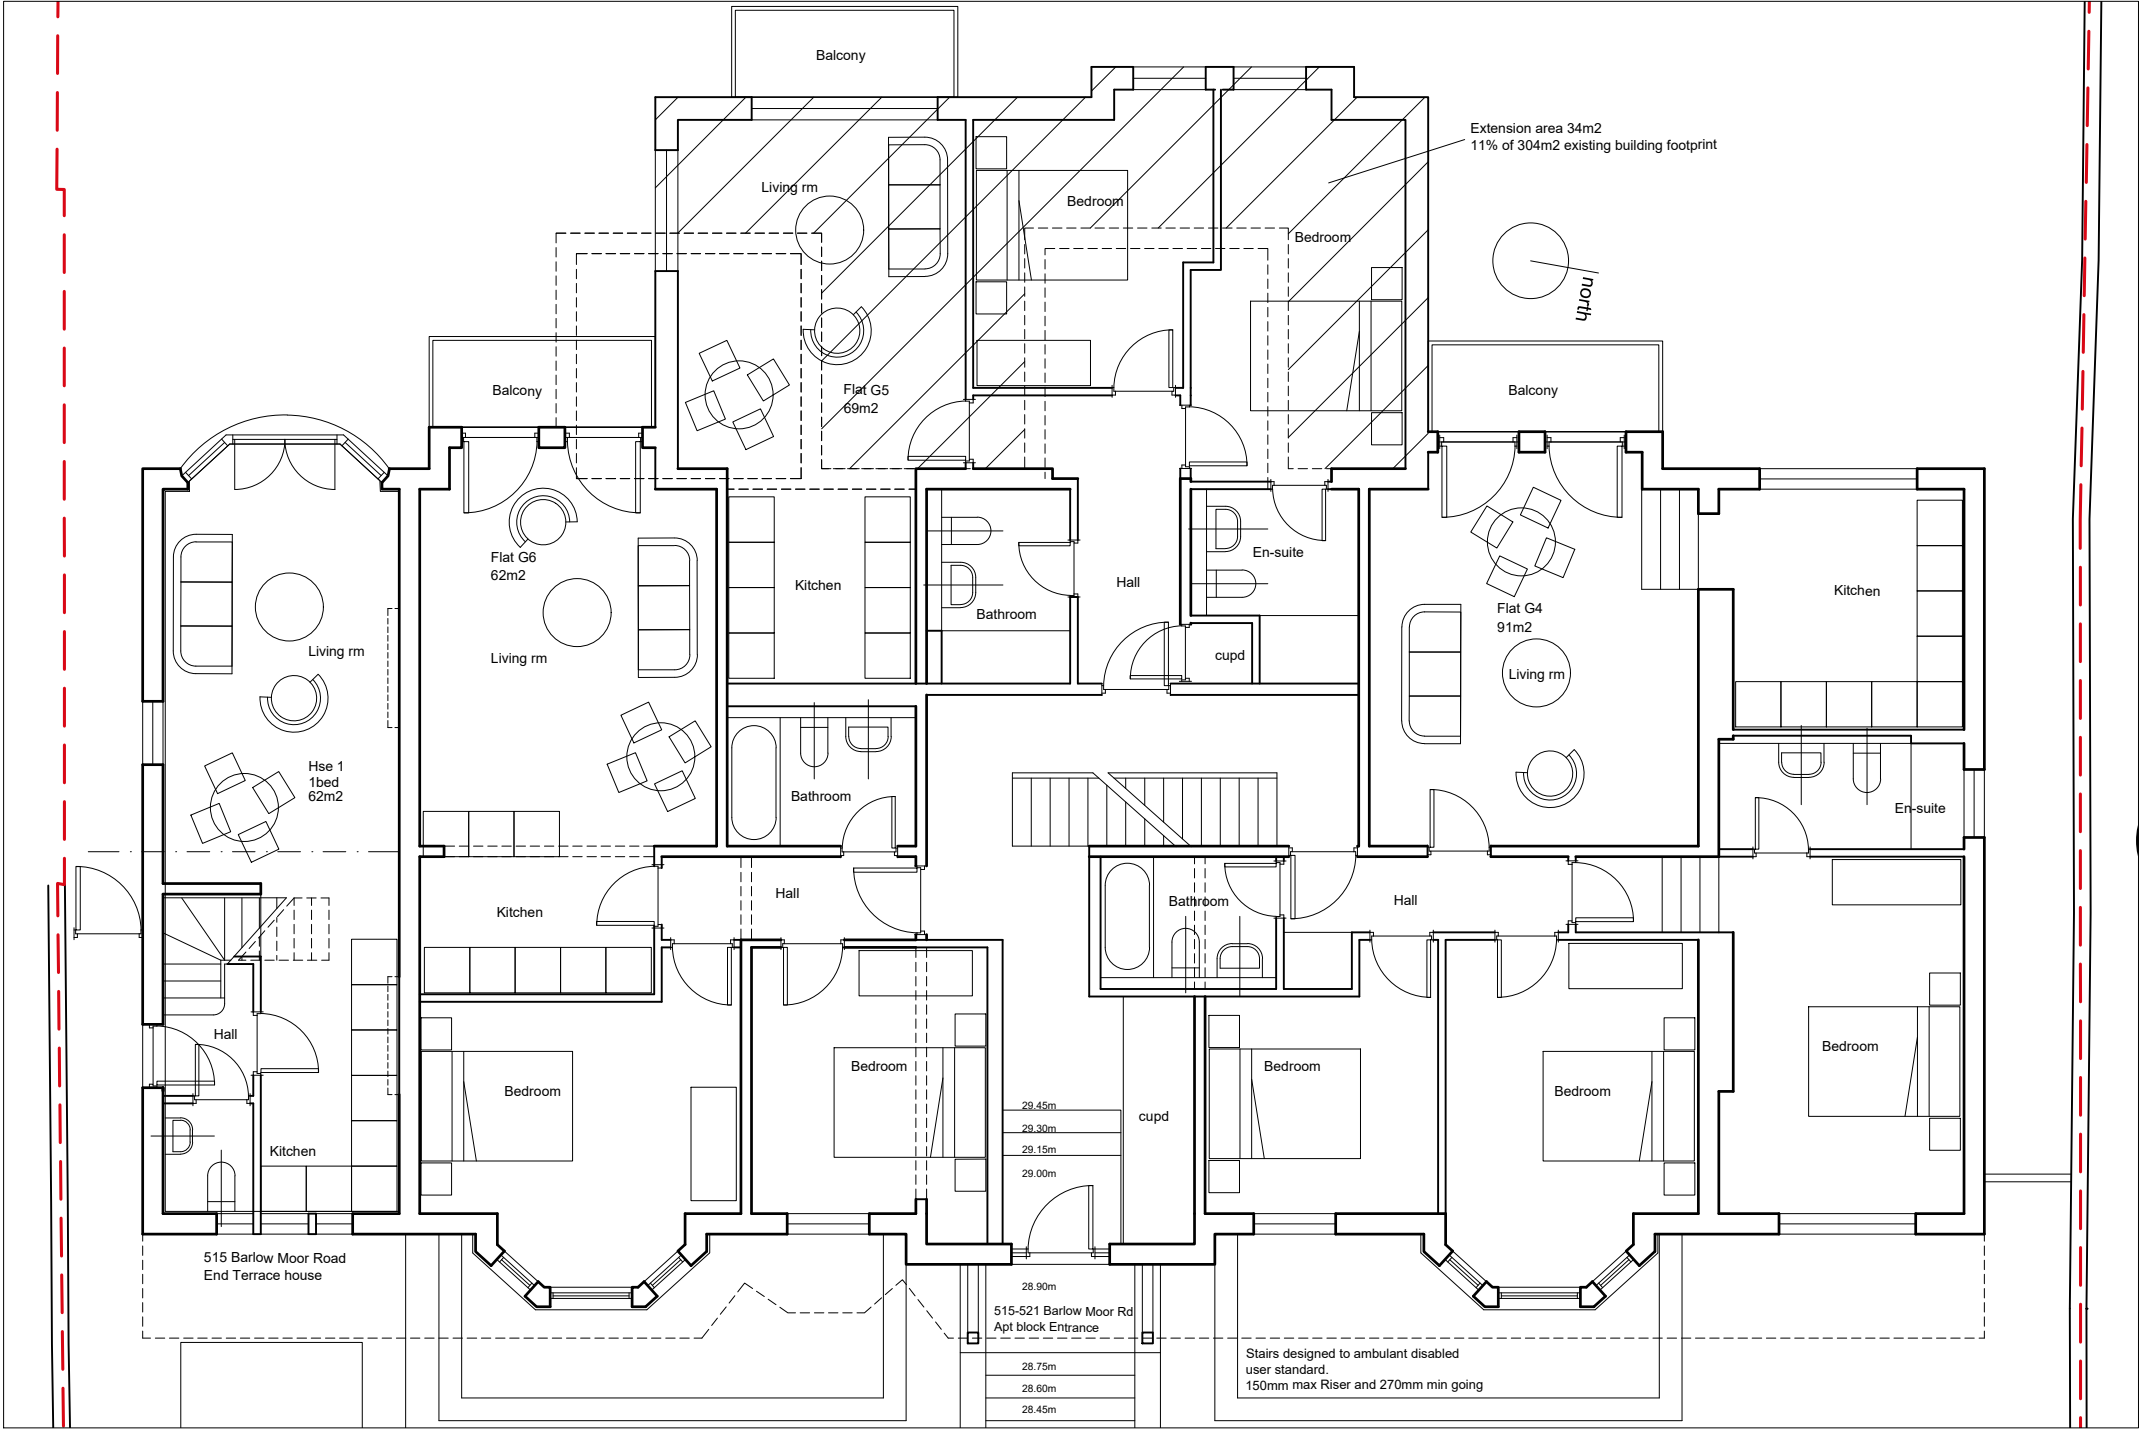


Planning Approved plan. Rev A: 16/11/20.

|                                     |          |                     |  |                                          |  |   |        |   |
|-------------------------------------|----------|---------------------|--|------------------------------------------|--|---|--------|---|
| PROJECT                             |          |                     |  | 02/05/25                                 |  | - | ISSUED | <div><div>sj</div><div>simon james arq ltd/architects</div><div>UK: 120 Grosvenor st, All Saints, Manchester, M1 7HL</div><div>Spain: Enrique Larreta 1, 4b, Chamartin, Madrid. 28036</div></div> |
| 515 to 521 Barlow Moor rd. Chorlton |          |                     |  | 28/05/25                                 |  | a |        |   |
| SCALE                               |          | 1 : 100 @ A3        |  | CLIENT                                   |  |   |        |   |
| DWG No.                             |          | 149-PL- GA1(2) revA |  | Armistead Property Limited               |  |   |        |   |
| CONTRACT NO/ STAGE CODE             |          | REV.                |  | DRAWING TITLE                            |  |   |        |   |
| 149                                 | planning | A                   |  | GRD FL. Rev F & Approved Plan Comparison |  |   |        |   |

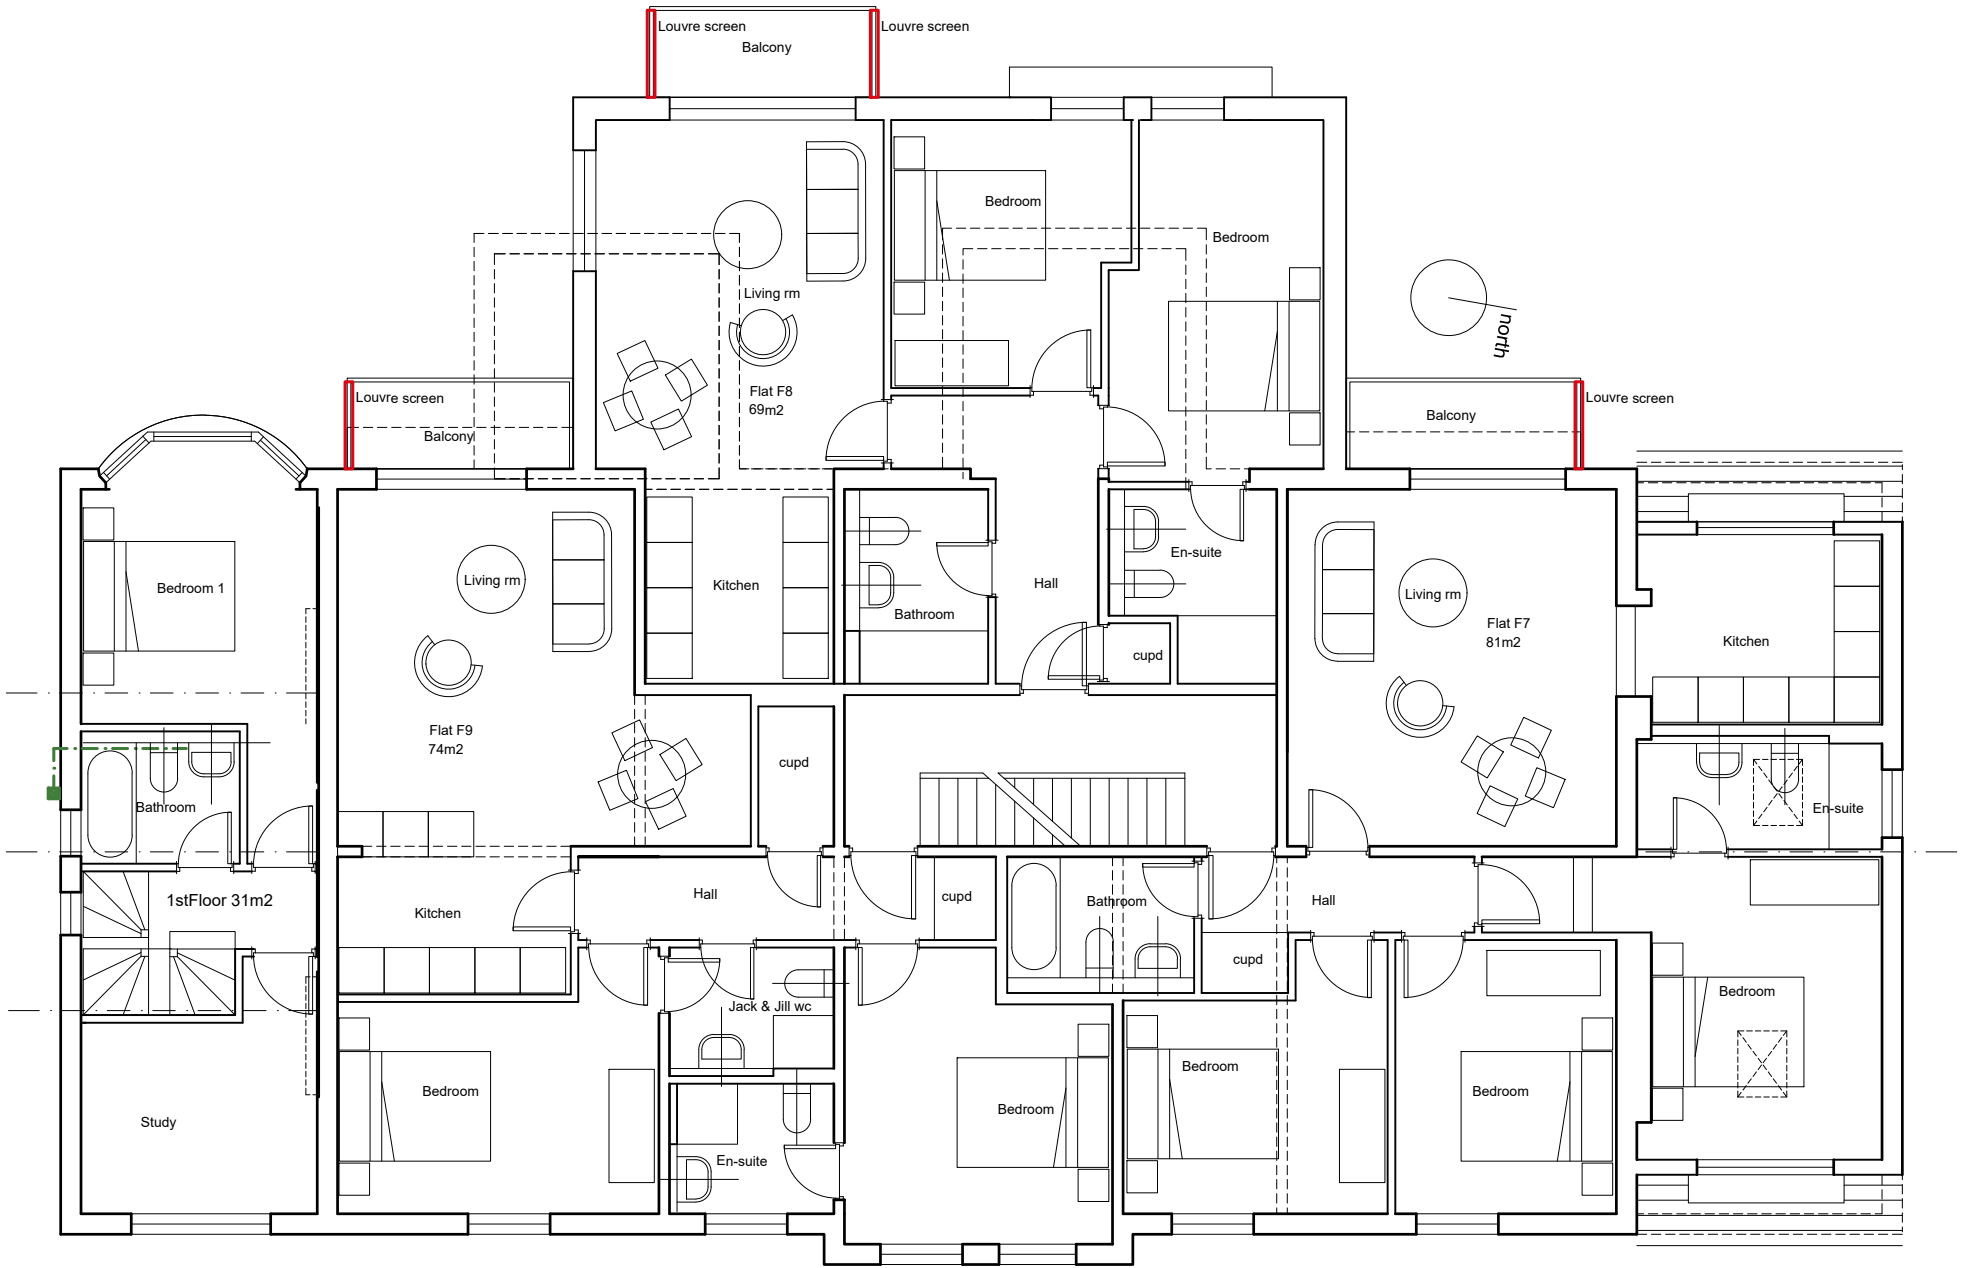


Proposed plan. Rev F: Variation Application 14/04/25.

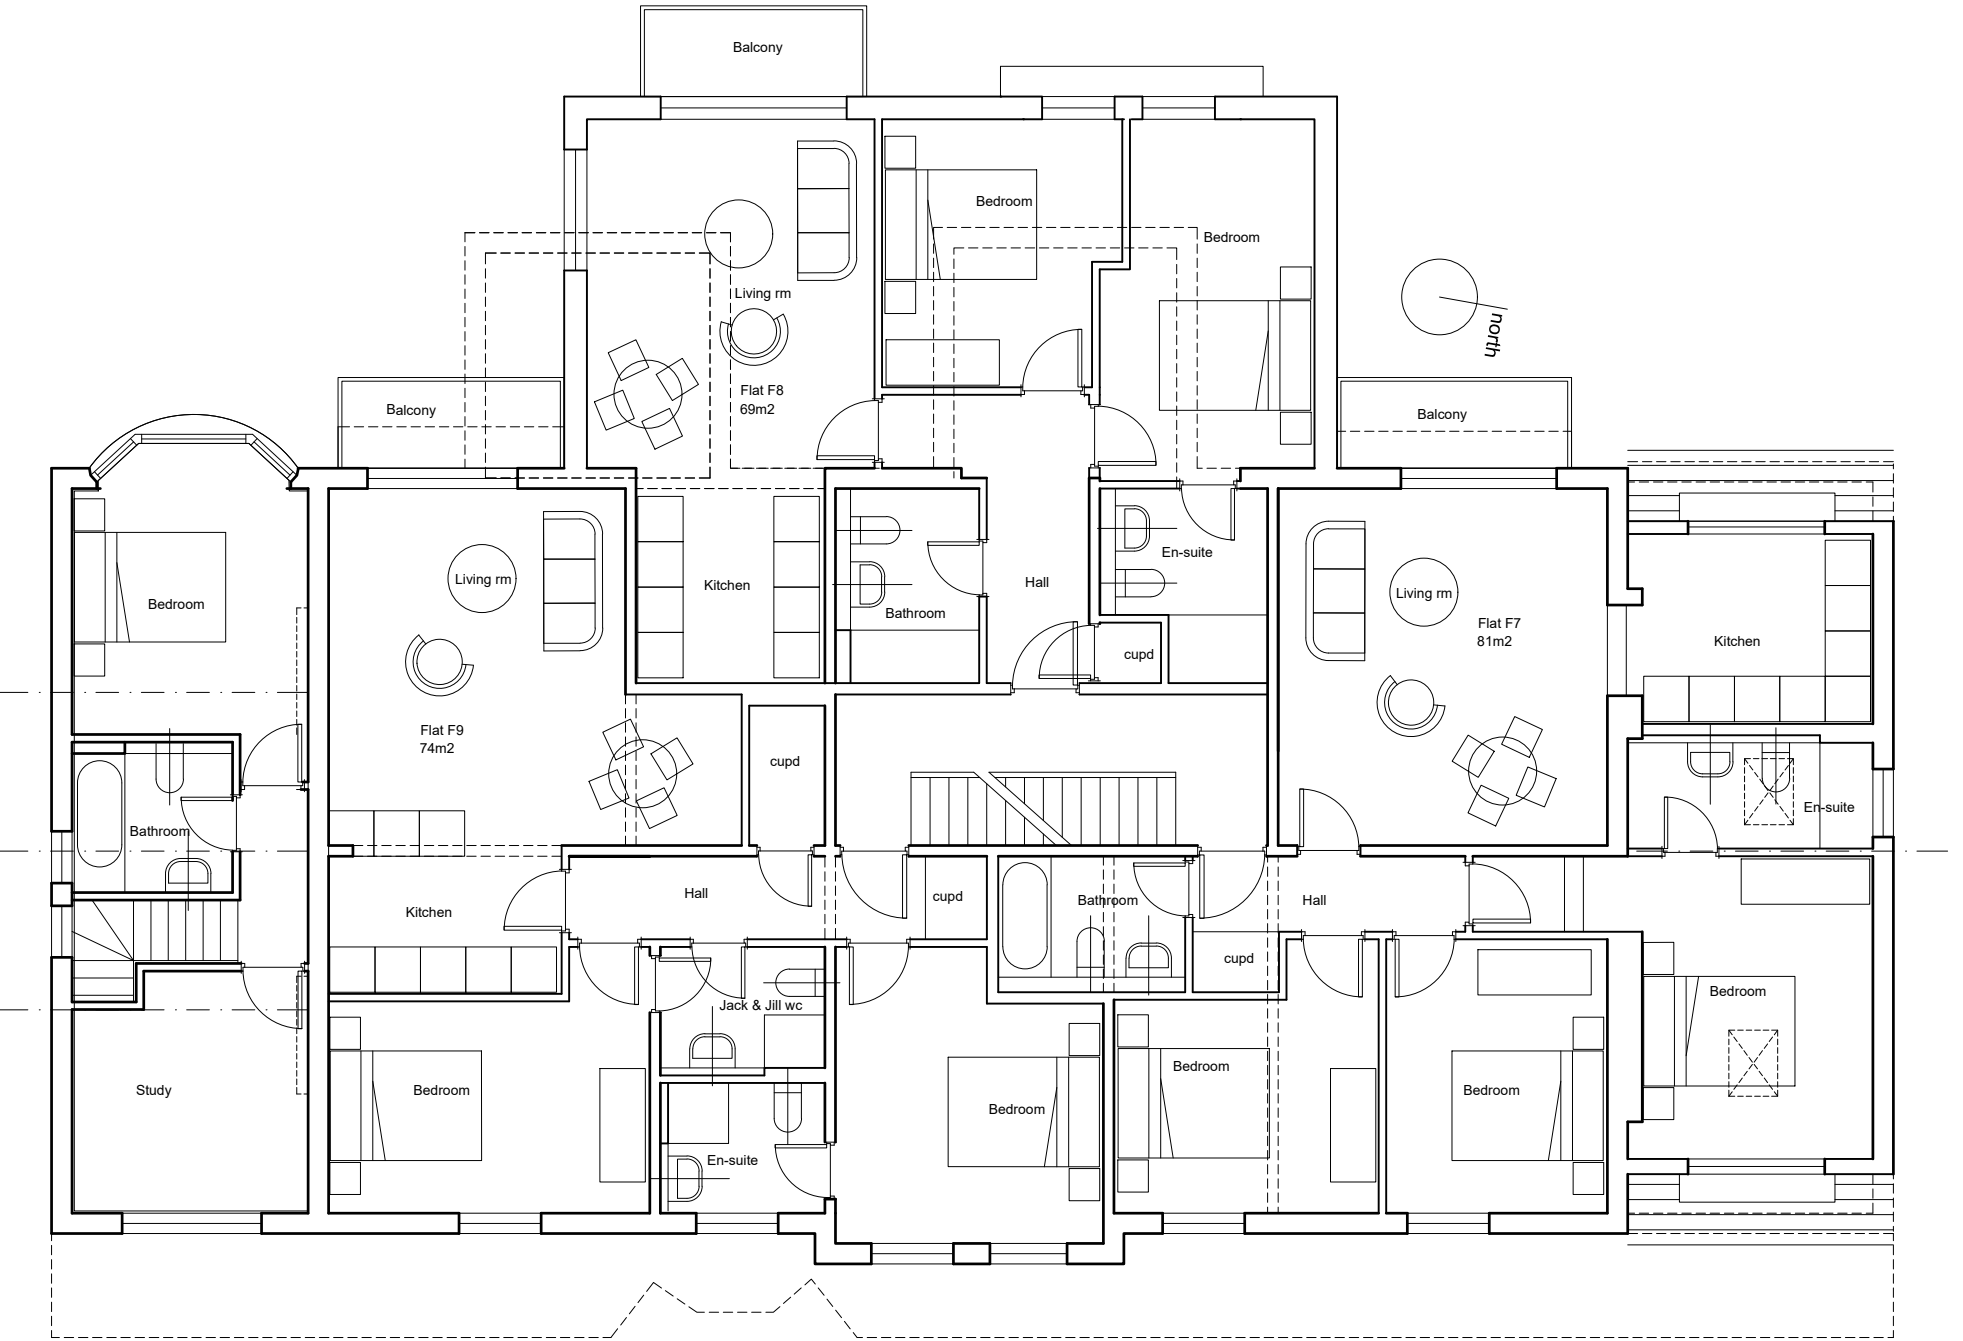


Planning Approved plan. Rev A: 16/11/20.

|               |  |  |                                          |                                     |      |  |  |        |          |   |   |
|---------------|--|--|------------------------------------------|-------------------------------------|------|--|--|--------|----------|---|---|
| PROJECT       |  |  |                                          | 515 to 521 Barlow Moor rd. Chorlton |      |  |  | ISSUED | 02/05/25 | - | <div><div>sj</div><div>simon james arq ltd/architects</div><div>UK: 120 Grosvenor st. All Saints. Manchester. M1 7HL<br/>Spain: Enrique Larreta 1, 4b. Chamartin. Madrid. 28036</div></div> |
| SCALE         |  |  | 1 : 100 @ A3                             |                                     |      |  |  |        | 28/05/25 | a |   |
| DWG No.       |  |  | 149-PL- GA3(2) revA                      |                                     |      |  |  |        |          |   |   |
| CONTRACT NO.  |  |  | STAGE CODE                               |                                     | REV. |  |  |        |          |   |   |
| 149           |  |  | planning                                 |                                     | A    |  |  |        |          |   |   |
| DRAWING TITLE |  |  | 1st FL. Rev F & Approved Plan Comparison |                                     |      |  |  |        |          |   |   |

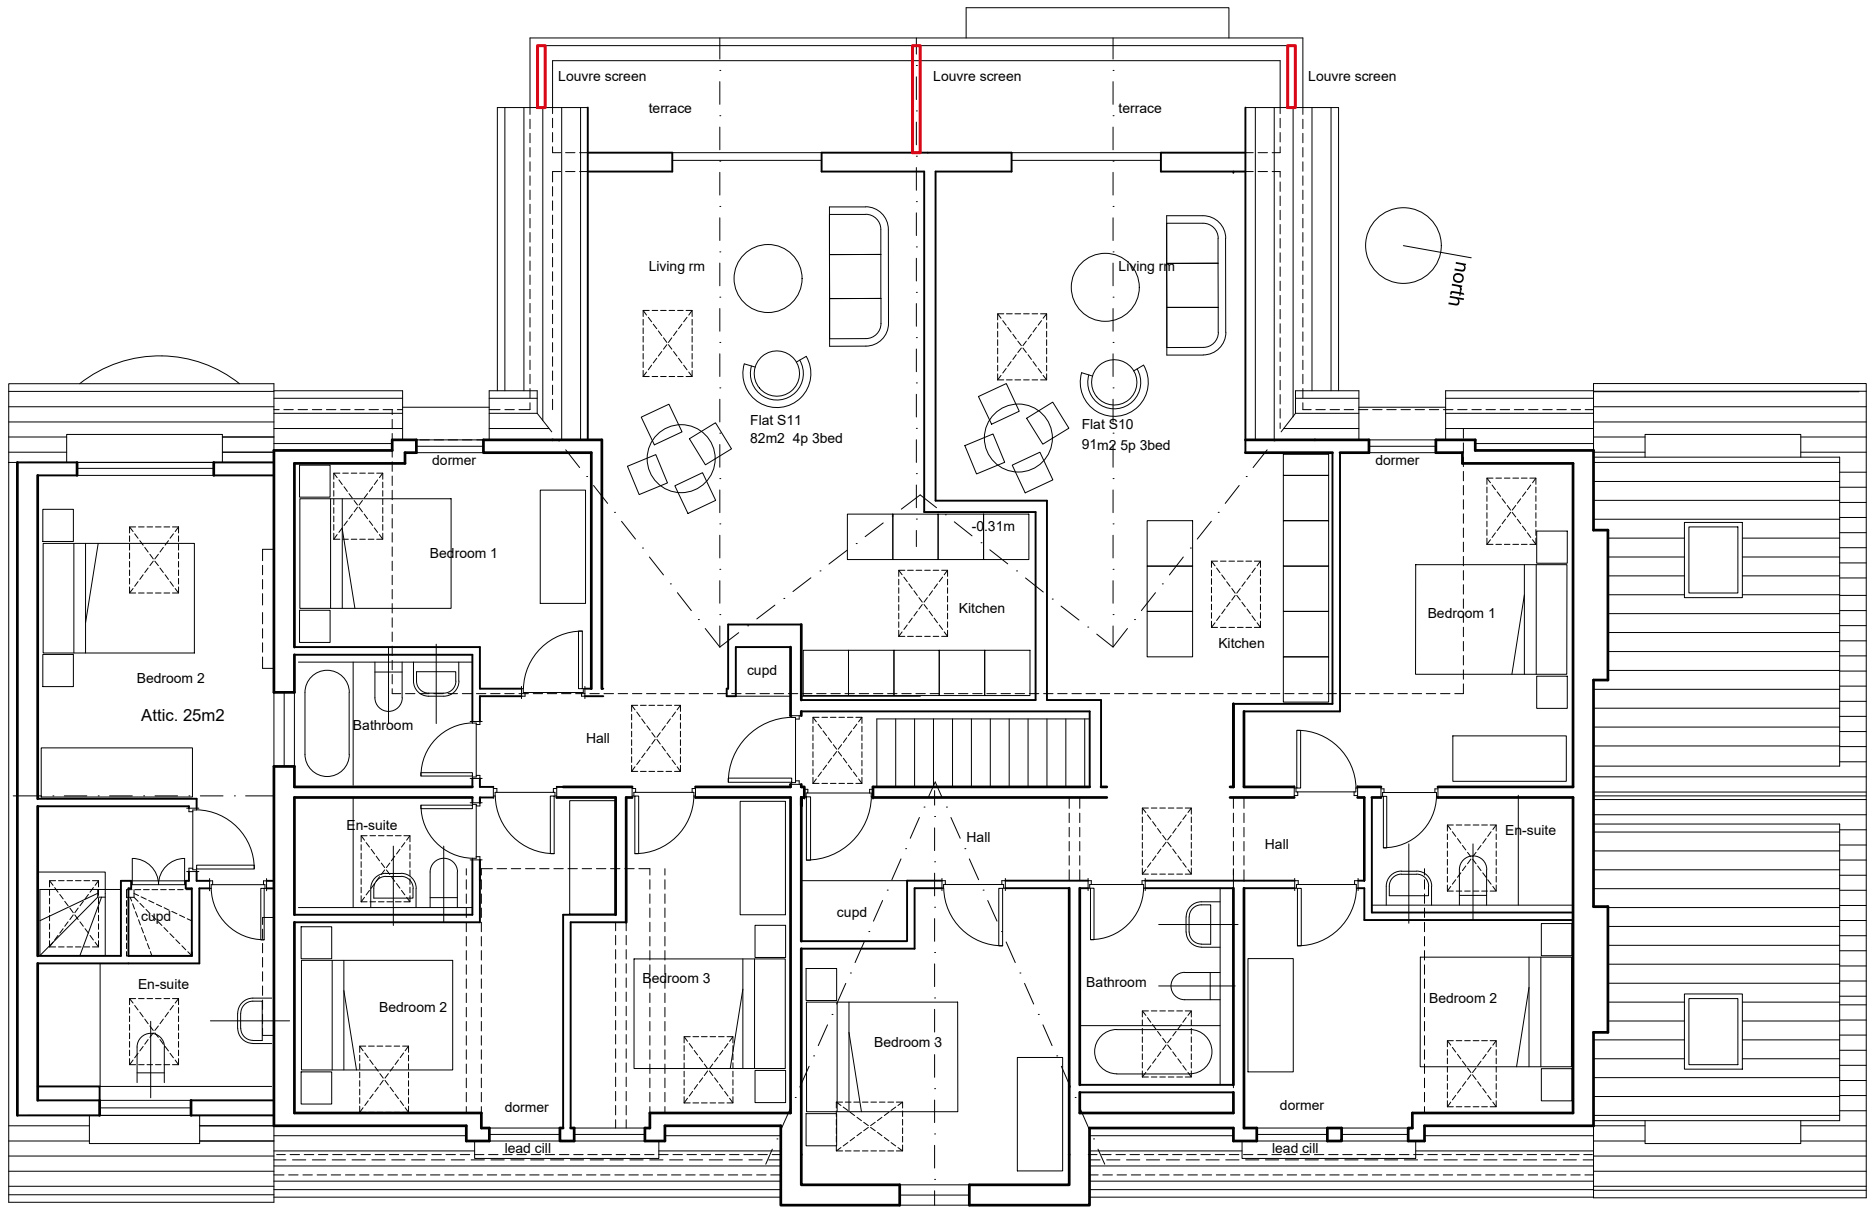


Proposed plan. Rev F: Variation Application 14/04/25.

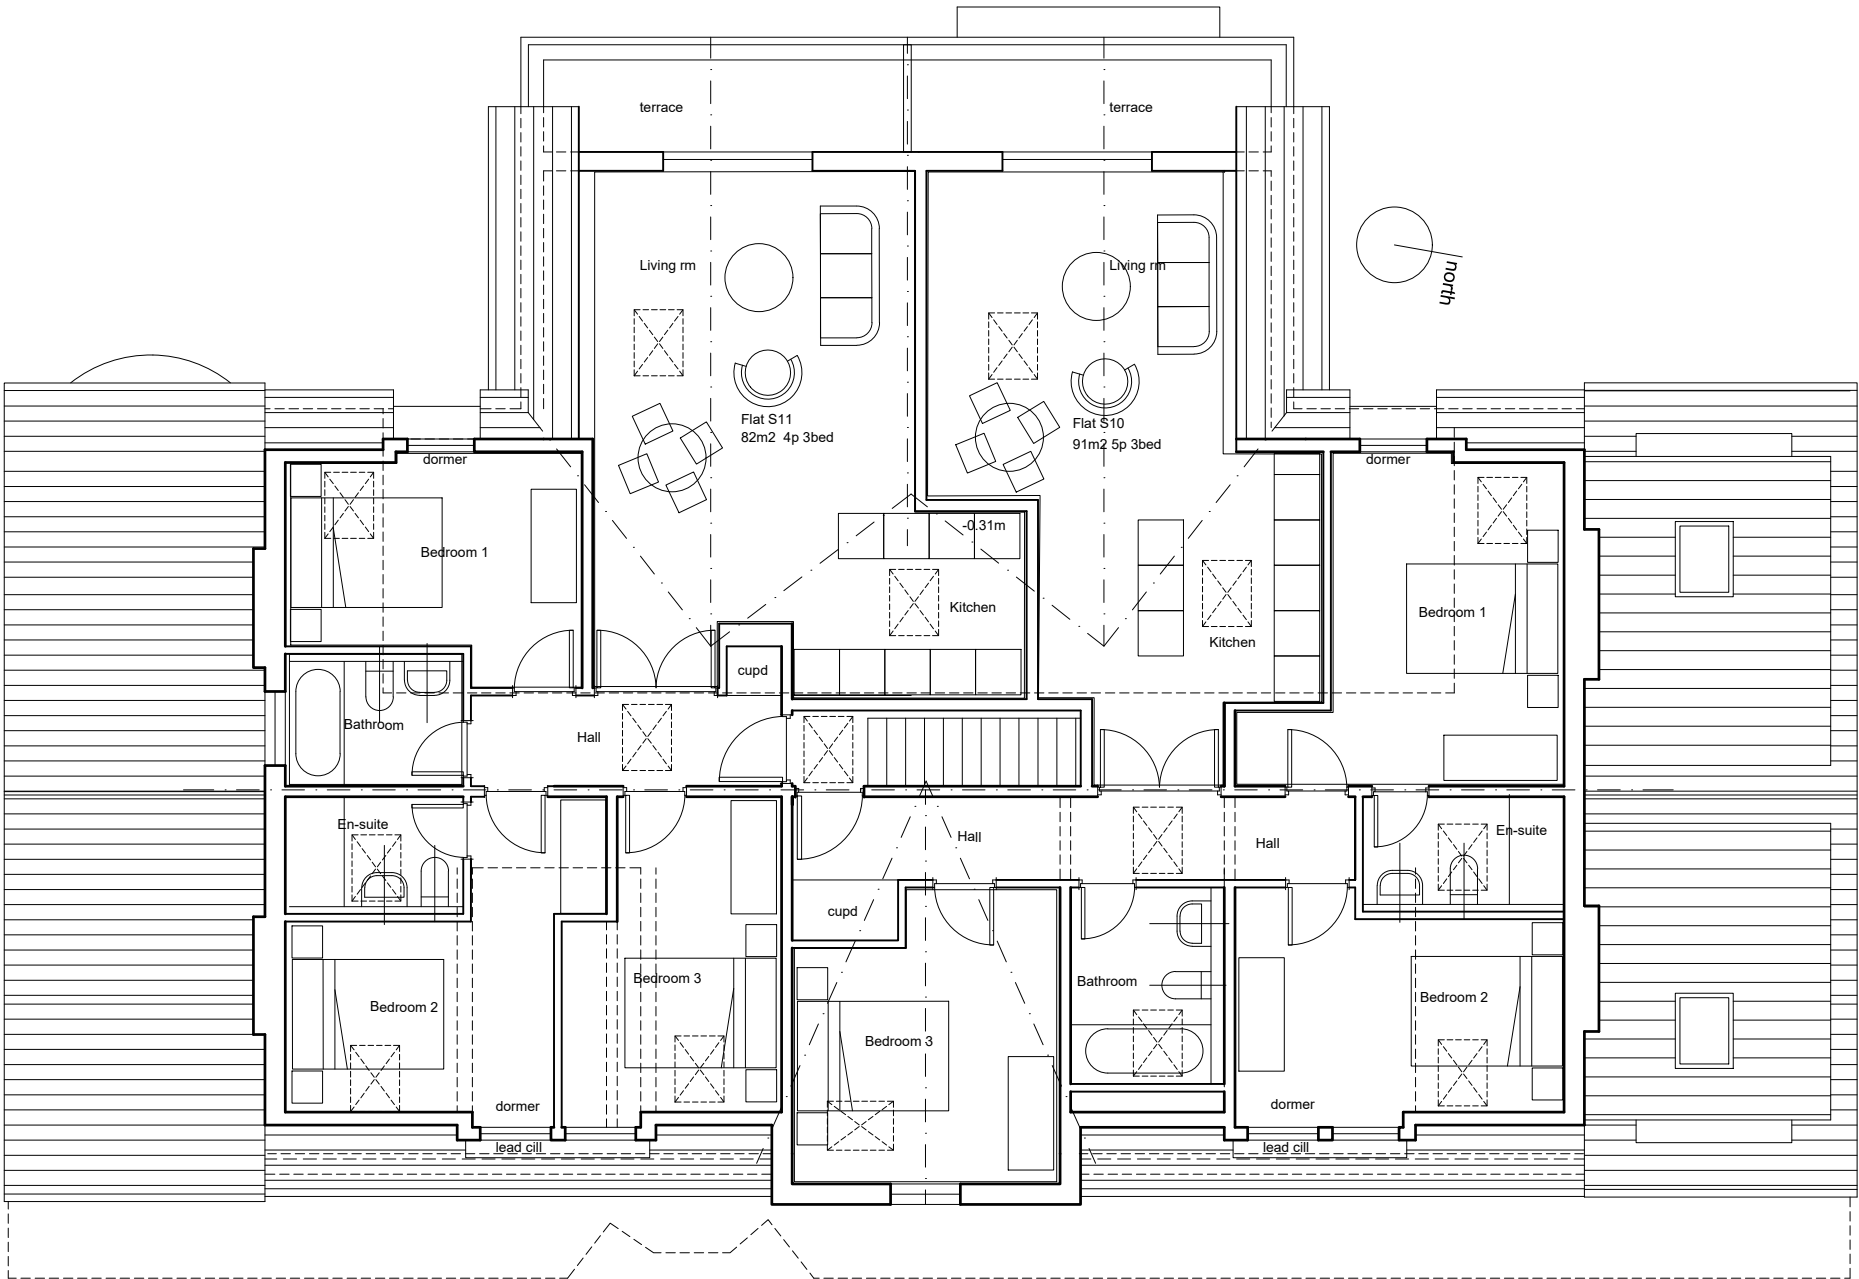


Planning Approved plan. Rev C: 14/12/20.

|               |            |                     |                                          |                                     |                            |        |          |   |   |  |
|---------------|------------|---------------------|------------------------------------------|-------------------------------------|----------------------------|--------|----------|---|---|--|
| PROJECT       |            |                     |                                          | 515 to 521 Barlow Moor rd. Chorlton |                            | ISSUED | 02/05/25 | - | <div><div>sj</div><div>simon james arq ltd/architects</div><div>UK: 120 Grosvenor st. All Saints. Manchester. M1 7HL<br/>Spain: Enrique Larreta 1, 4b. Chamartin. Madrid. 29036</div></div> |  |
| SCALE         |            | 1 : 100 @ A3        |                                          | CLIENT                              | Armistead Property Limited |        | 28/05/25 | a |   |  |
| DWG No.       |            | 149-PL- GA4(2) revA |                                          |                                     |                            |        |          |   |   |  |
| CONTRACT NO.  | STAGE CODE | REV.                |                                          |                                     |                            |        |          |   |   |  |
| 149           | planning   | A                   |                                          |                                     |                            |        |          |   |   |  |
| DRAWING TITLE |            |                     | 2nd FL. Rev F & Approved Plan Comparison |                                     |                            |        |          |   |   |  |
|               |            |                     |                                          |                                     |                            |        |          |   |   |  |

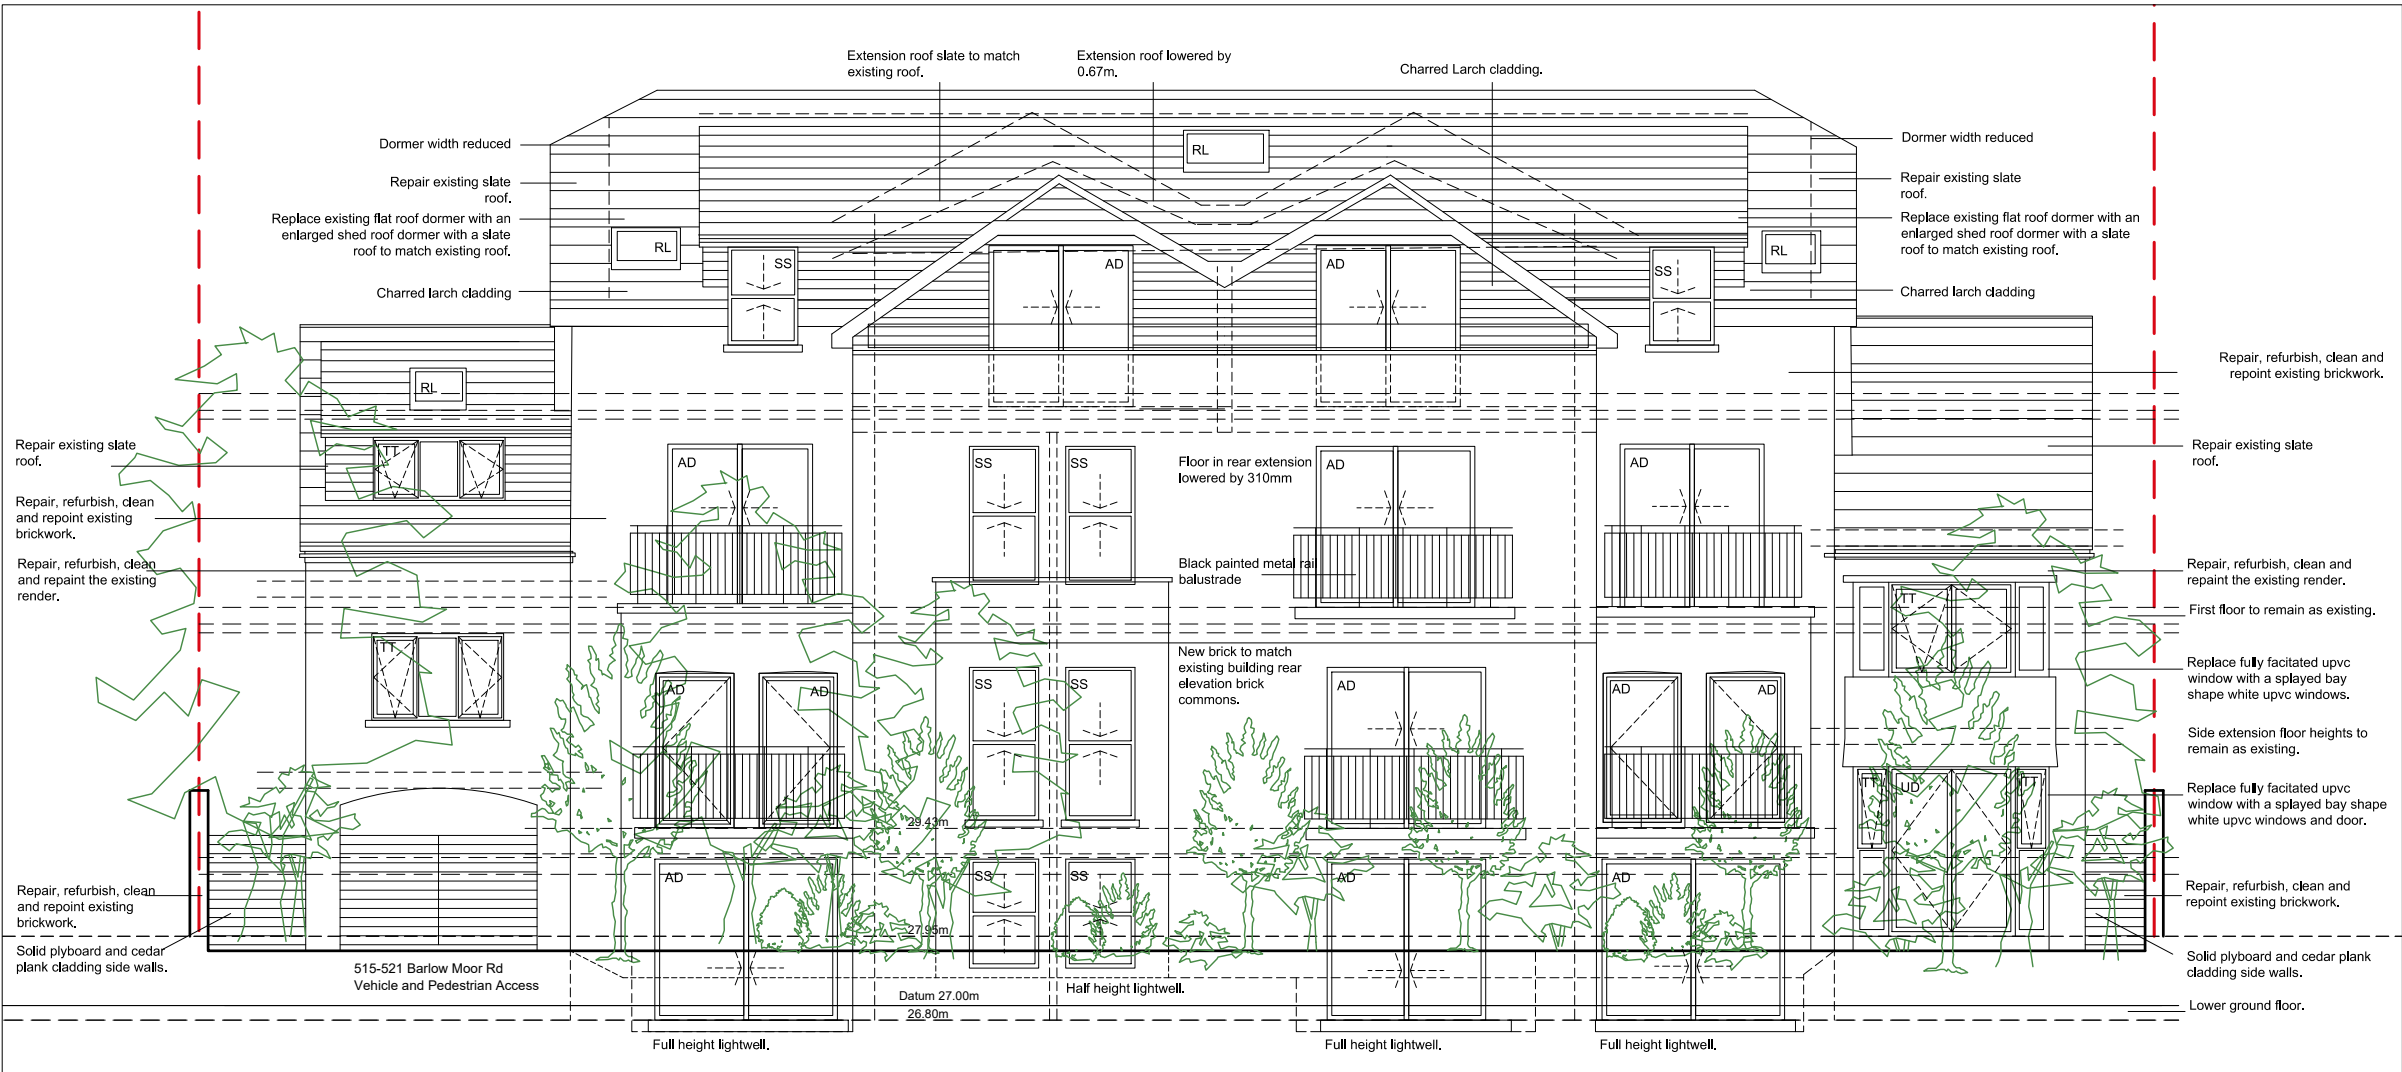

Planning Approved plan. Rev C: 14/12/20.

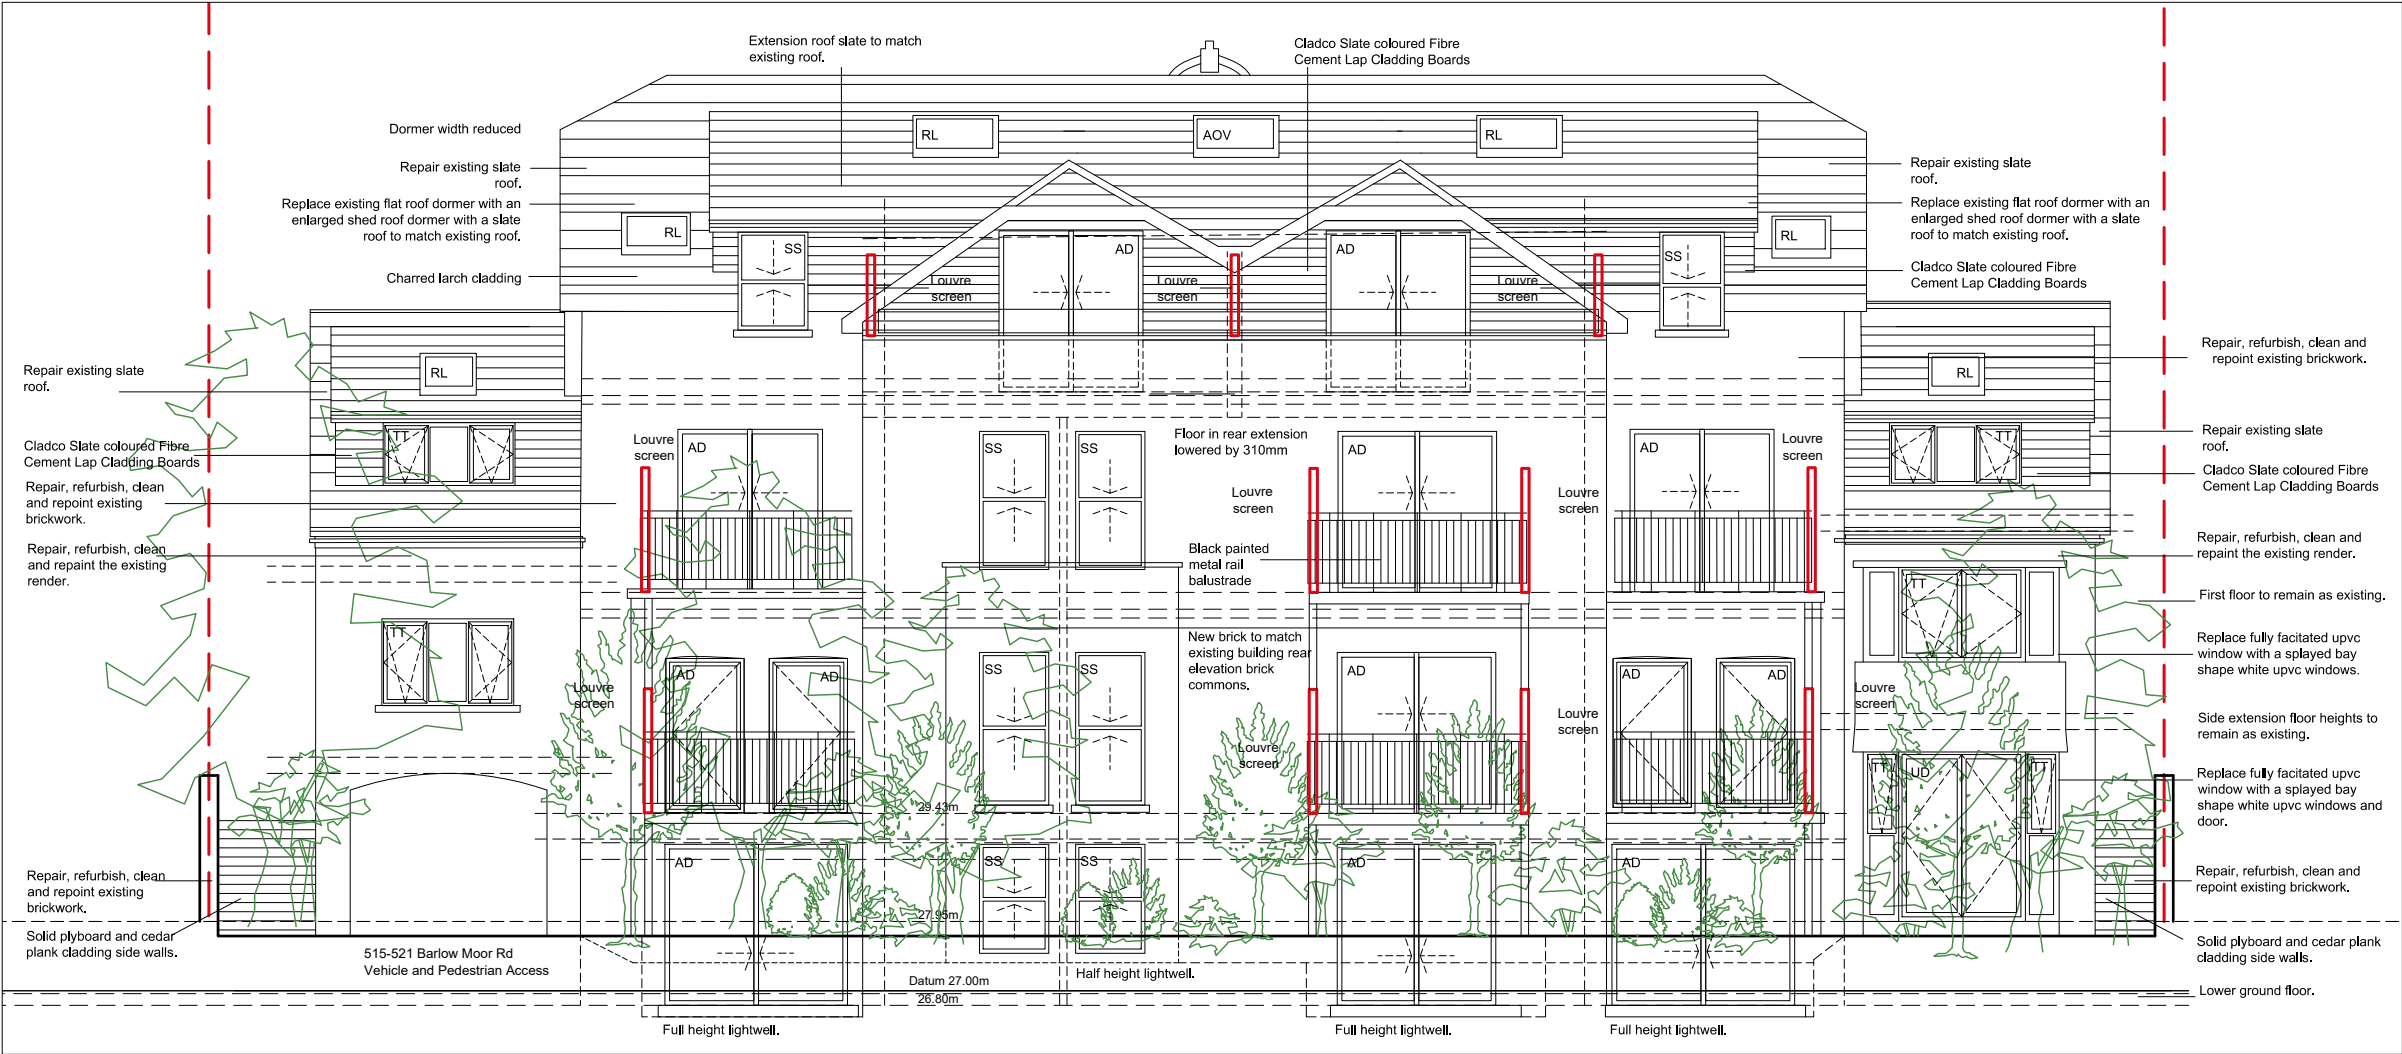

Proposed plan. Rev F: Variation Application 14/04/25.

|     |   |
|-----|---|
| RL  | Rooflight                                                                                              |
| ESS | Replace existing white painted windows with White UPVC thin section sliding sash windows.              |
| SS  | New White UPVC thin section sliding sash windows.                                                      |
| TT  | Replace existing white painted windows with White UPVC thin section Tilt and Turn windows.             |
| TH  | New white UPVC Top hung window.                                                                        |
| PD  | Traditional black painted Timber door to match original front doors to nearby building of the same era |
| AD  | Aluminium White powder coated Door                                                                     |
| UD  | UPVC white Door                                                                                        |
| RB  | Re-instate bay with brickwork to match the main house front elevation                                  |
| NP  | New traditional porch roof over the new main entrance                                                  |
| OW  | Re-instate original arched opening                                                                     |

|                                        |  |                     |   |   |  |
|----------------------------------------|--|---------------------|---|---|--|
| PROJECT                                |  |                     |   | CLIENT   |  |
| 515 to 521 Barlow Moor rd.<br>Chorlton |  |                     |   | Armistead Property Limited   |  |
| SCALE                                  |  | 1 : 100 @ A3        |   | DRAWING TITLE   |  |
| DWG No.                                |  | 149-PL- EL2(2) revA |   |   |  |
| CONTRACT NO.                           |  | STAGE CODE          |   | Rear Ele. Rev F & Approved elevation Comparison   |  |
| 149                                    |  | planning            |   |   |  |
| ISSUED                                 |  | 02/05/25            | - | <div><div></div><div>simon james arq ltd/architects</div><div>UK: 120 Grosvenor st. All Saints. Manchester. M1 7HL<br/>Spain: Enrique Larreta 1, 4b. Chamartin. Madrid. 28036</div></div> |  |
|                                        |  | 28/05/25            | a |   |  |
|                                        |  |                     |   |   |  |
|                                        |  |                     |   |   |  |
|                                        |  |                     |   |   |  |
|                                        |  |                     |   |   |  |

|                     |          |            |   |                                        |   |                                                  |  |
|---------------------|----------|------------|---|----------------------------------------|---|--------------------------------------------------|--|
| PROJECT             |          |            |   | 515 to 521 Barlow Moor rd.<br>Chorlton |   |                                                  |  |
| SCALE               |          |            |   | 1 : 100 @ A3                           |   | CLIENT                                           |  |
| DWG No.             |          |            |   | Armistead Property Limited             |   |                                                  |  |
| 149-PL- EL3(2) revA |          |            |   |                                        |   |                                                  |  |
| CONTRACT NO.        |          | STAGE CODE |   | REV.                                   |   | DRAWING TITLE                                    |  |
| 149                 |          | planning   |   | A                                      |   | North Ele. Rev F & Approved elevation Comparison |  |
| ISSUED              | 02/05/25 |            | - |                                        | <div>sj</div> <div>simon james arq ltd/architects</div> <div>UK: 120 Grosvenor st. All Saints. Manchester. M1 7HL<br/>Spain: Enrique Larreta 1, 4b. Chamartin. Madrid. 29036</div> |                                                  |  |
|                     | 28/05/25 |            | a |                                        |   |                                                  |  |
|                     |          |            |   |                                        |   |                                                  |  |
|                     |          |            |   |                                        |   |                                                  |  |
|                     |          |            |   |                                        |   |                                                  |  |

