




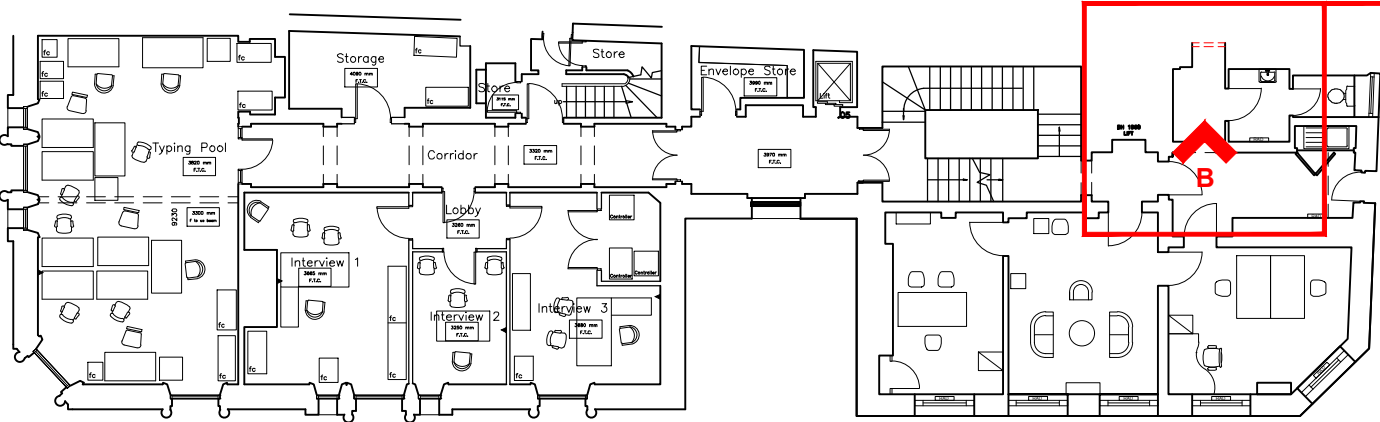


FIRST FLOOR PLAN

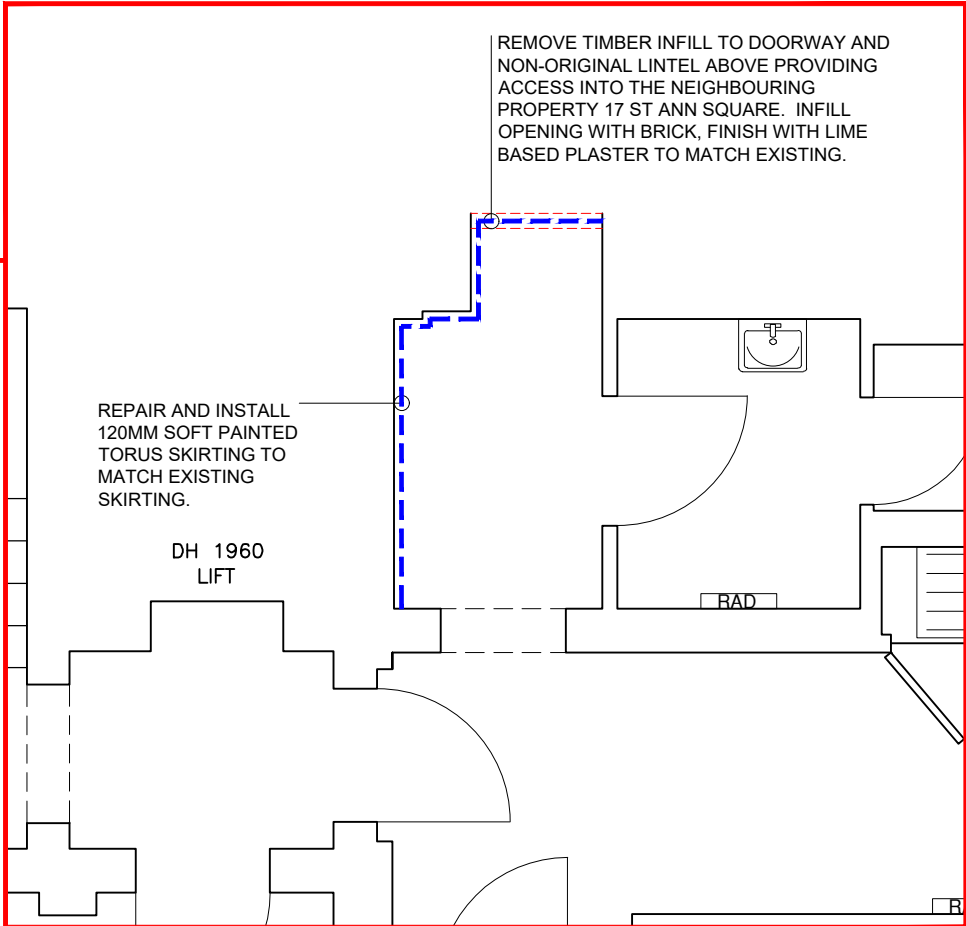

FLOOR PLAN EXTRACT

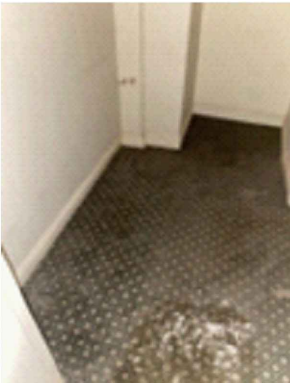

PHOTOGRAPH TAKEN FROM "B" OF TIMBER INFILL TO NON-ORIGINAL OPENING

 

rev		date		description		drawn		checked	
address 25 ST ANN STREET MANCHESTER M2 7PW									
ref no. -					sortcode -				
description FIRST FLOOR PLAN PROPOSED SEPARATION WORKS									
status									
IPMS1 -					sqm -				
IPMS2 -					sqm -				
IPMS3 -					sqm -				
scale 1:100			paper size A3			brand			
dm RH		date 31.03.25		chk		date			
nw drawing number E7480-GA-01									rev. -