



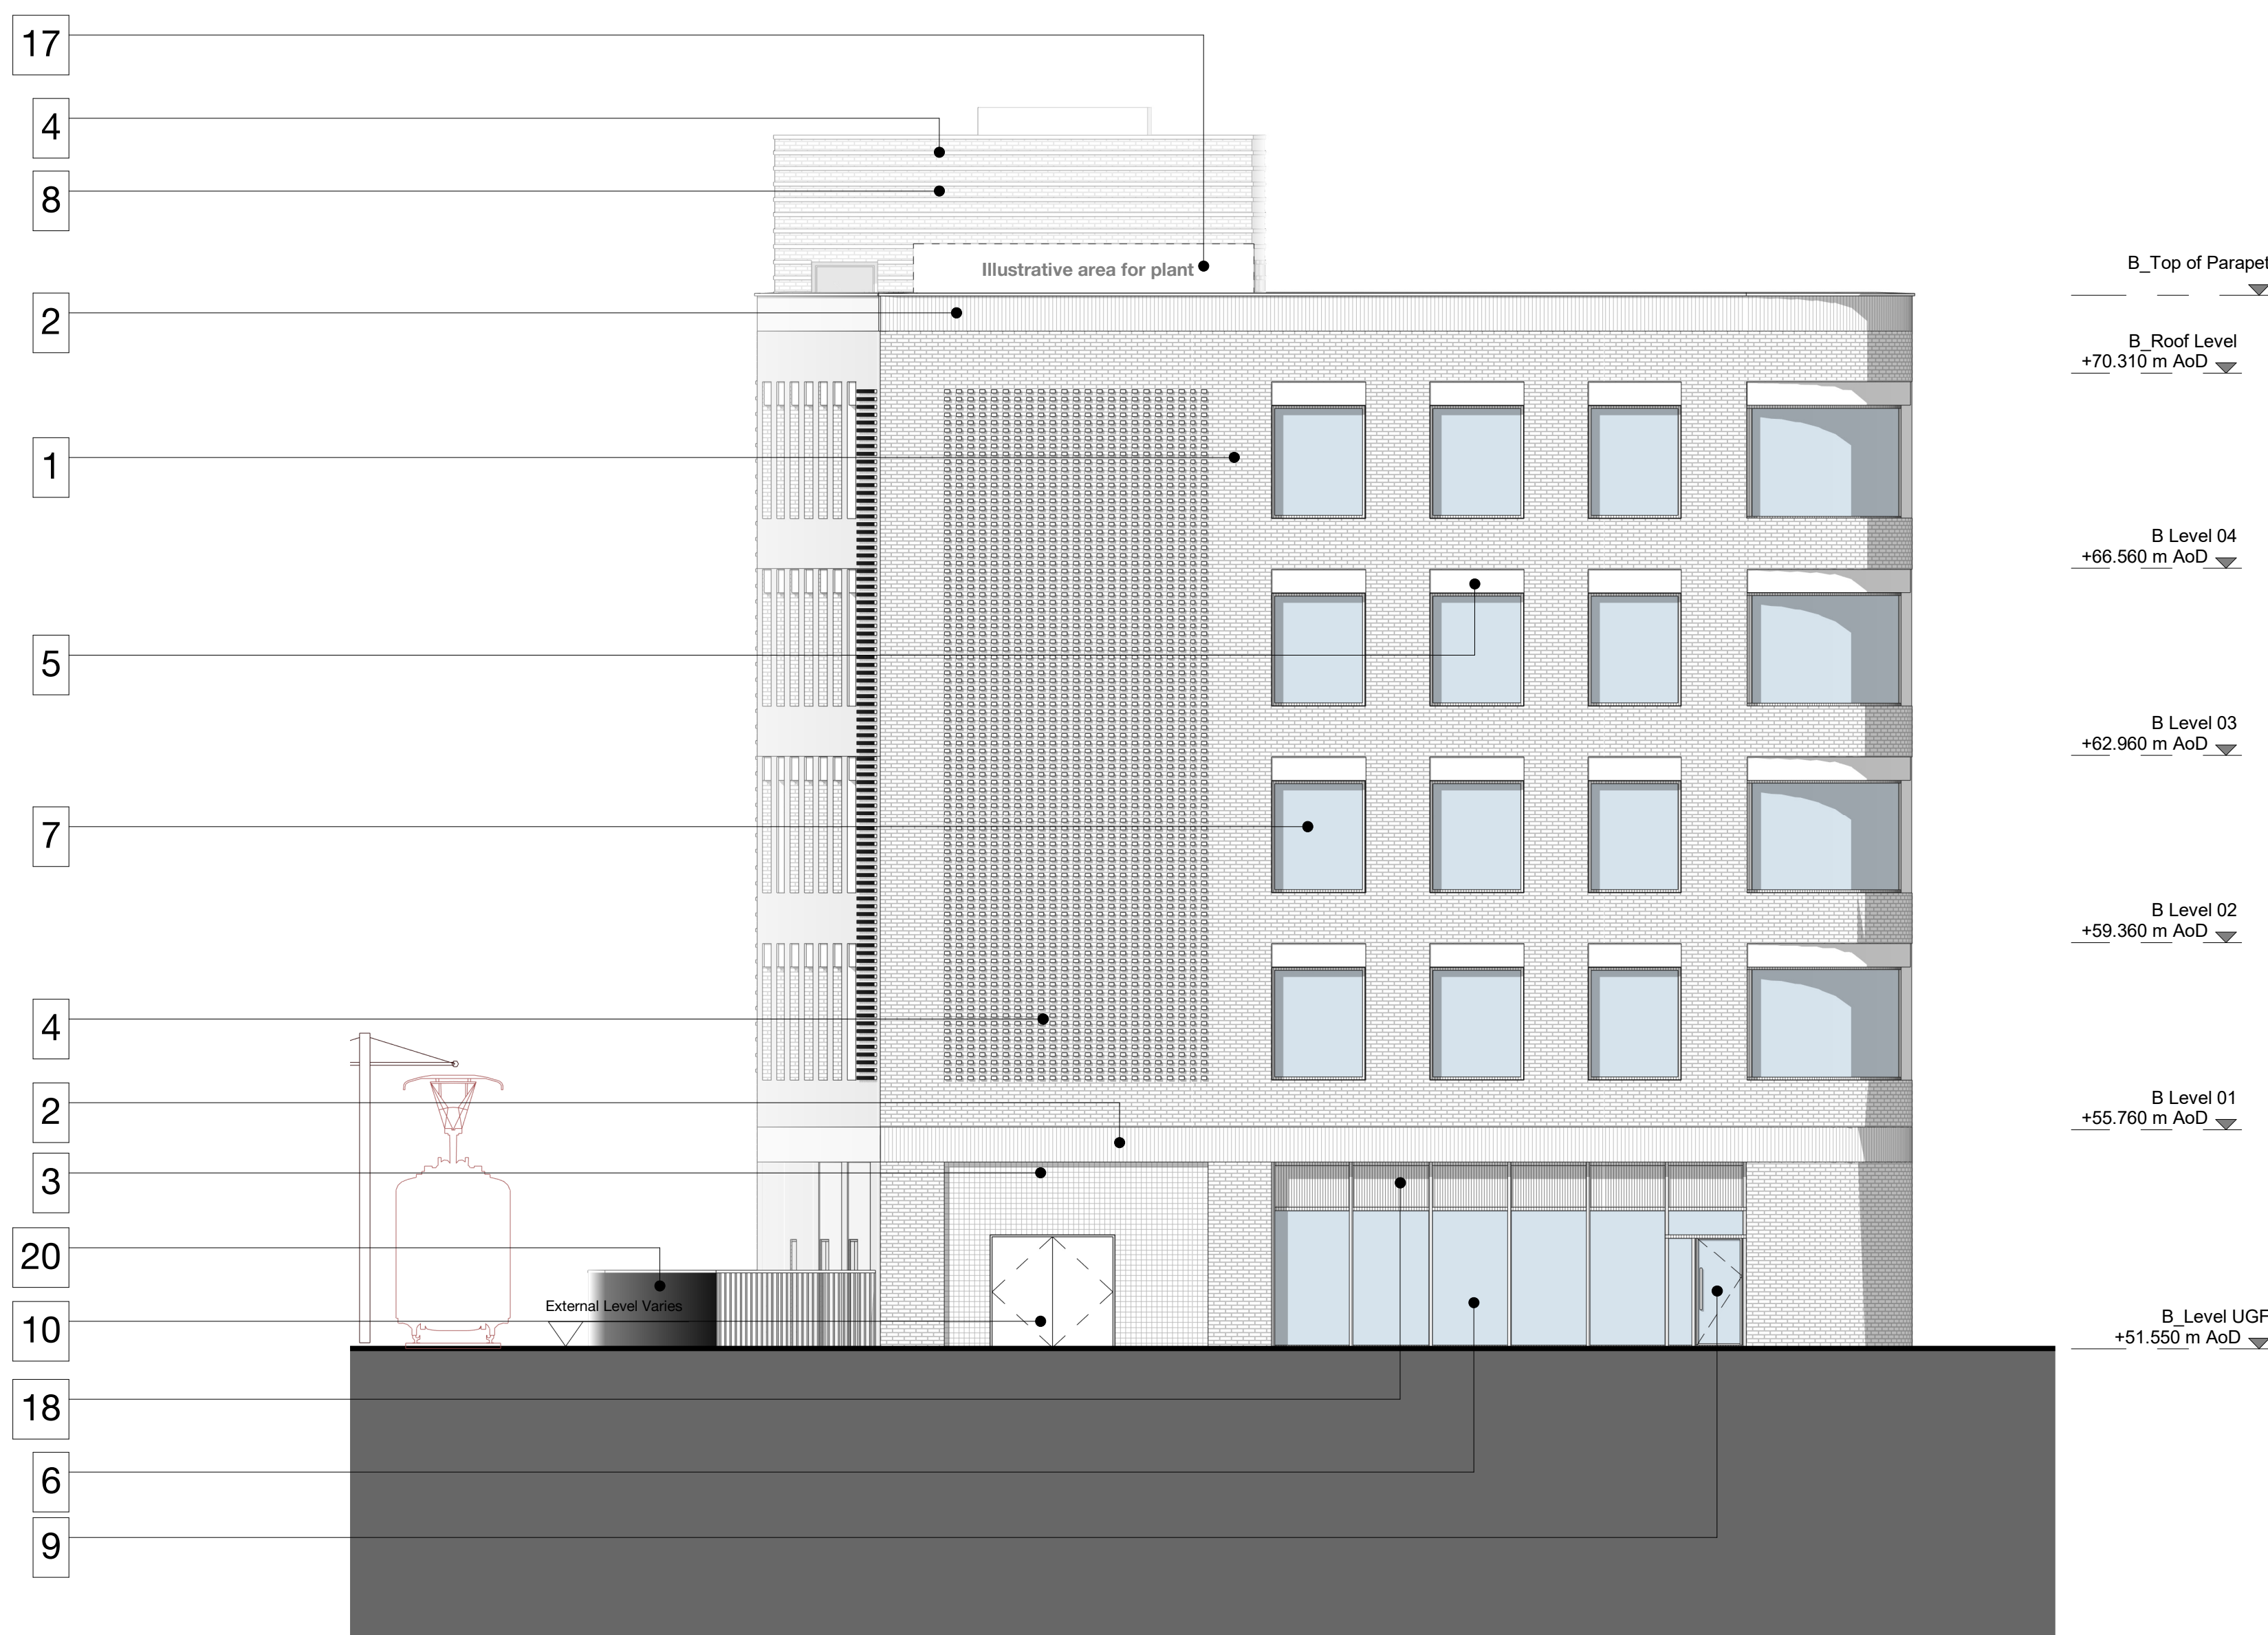

Building B - East Elevation
1 : 100

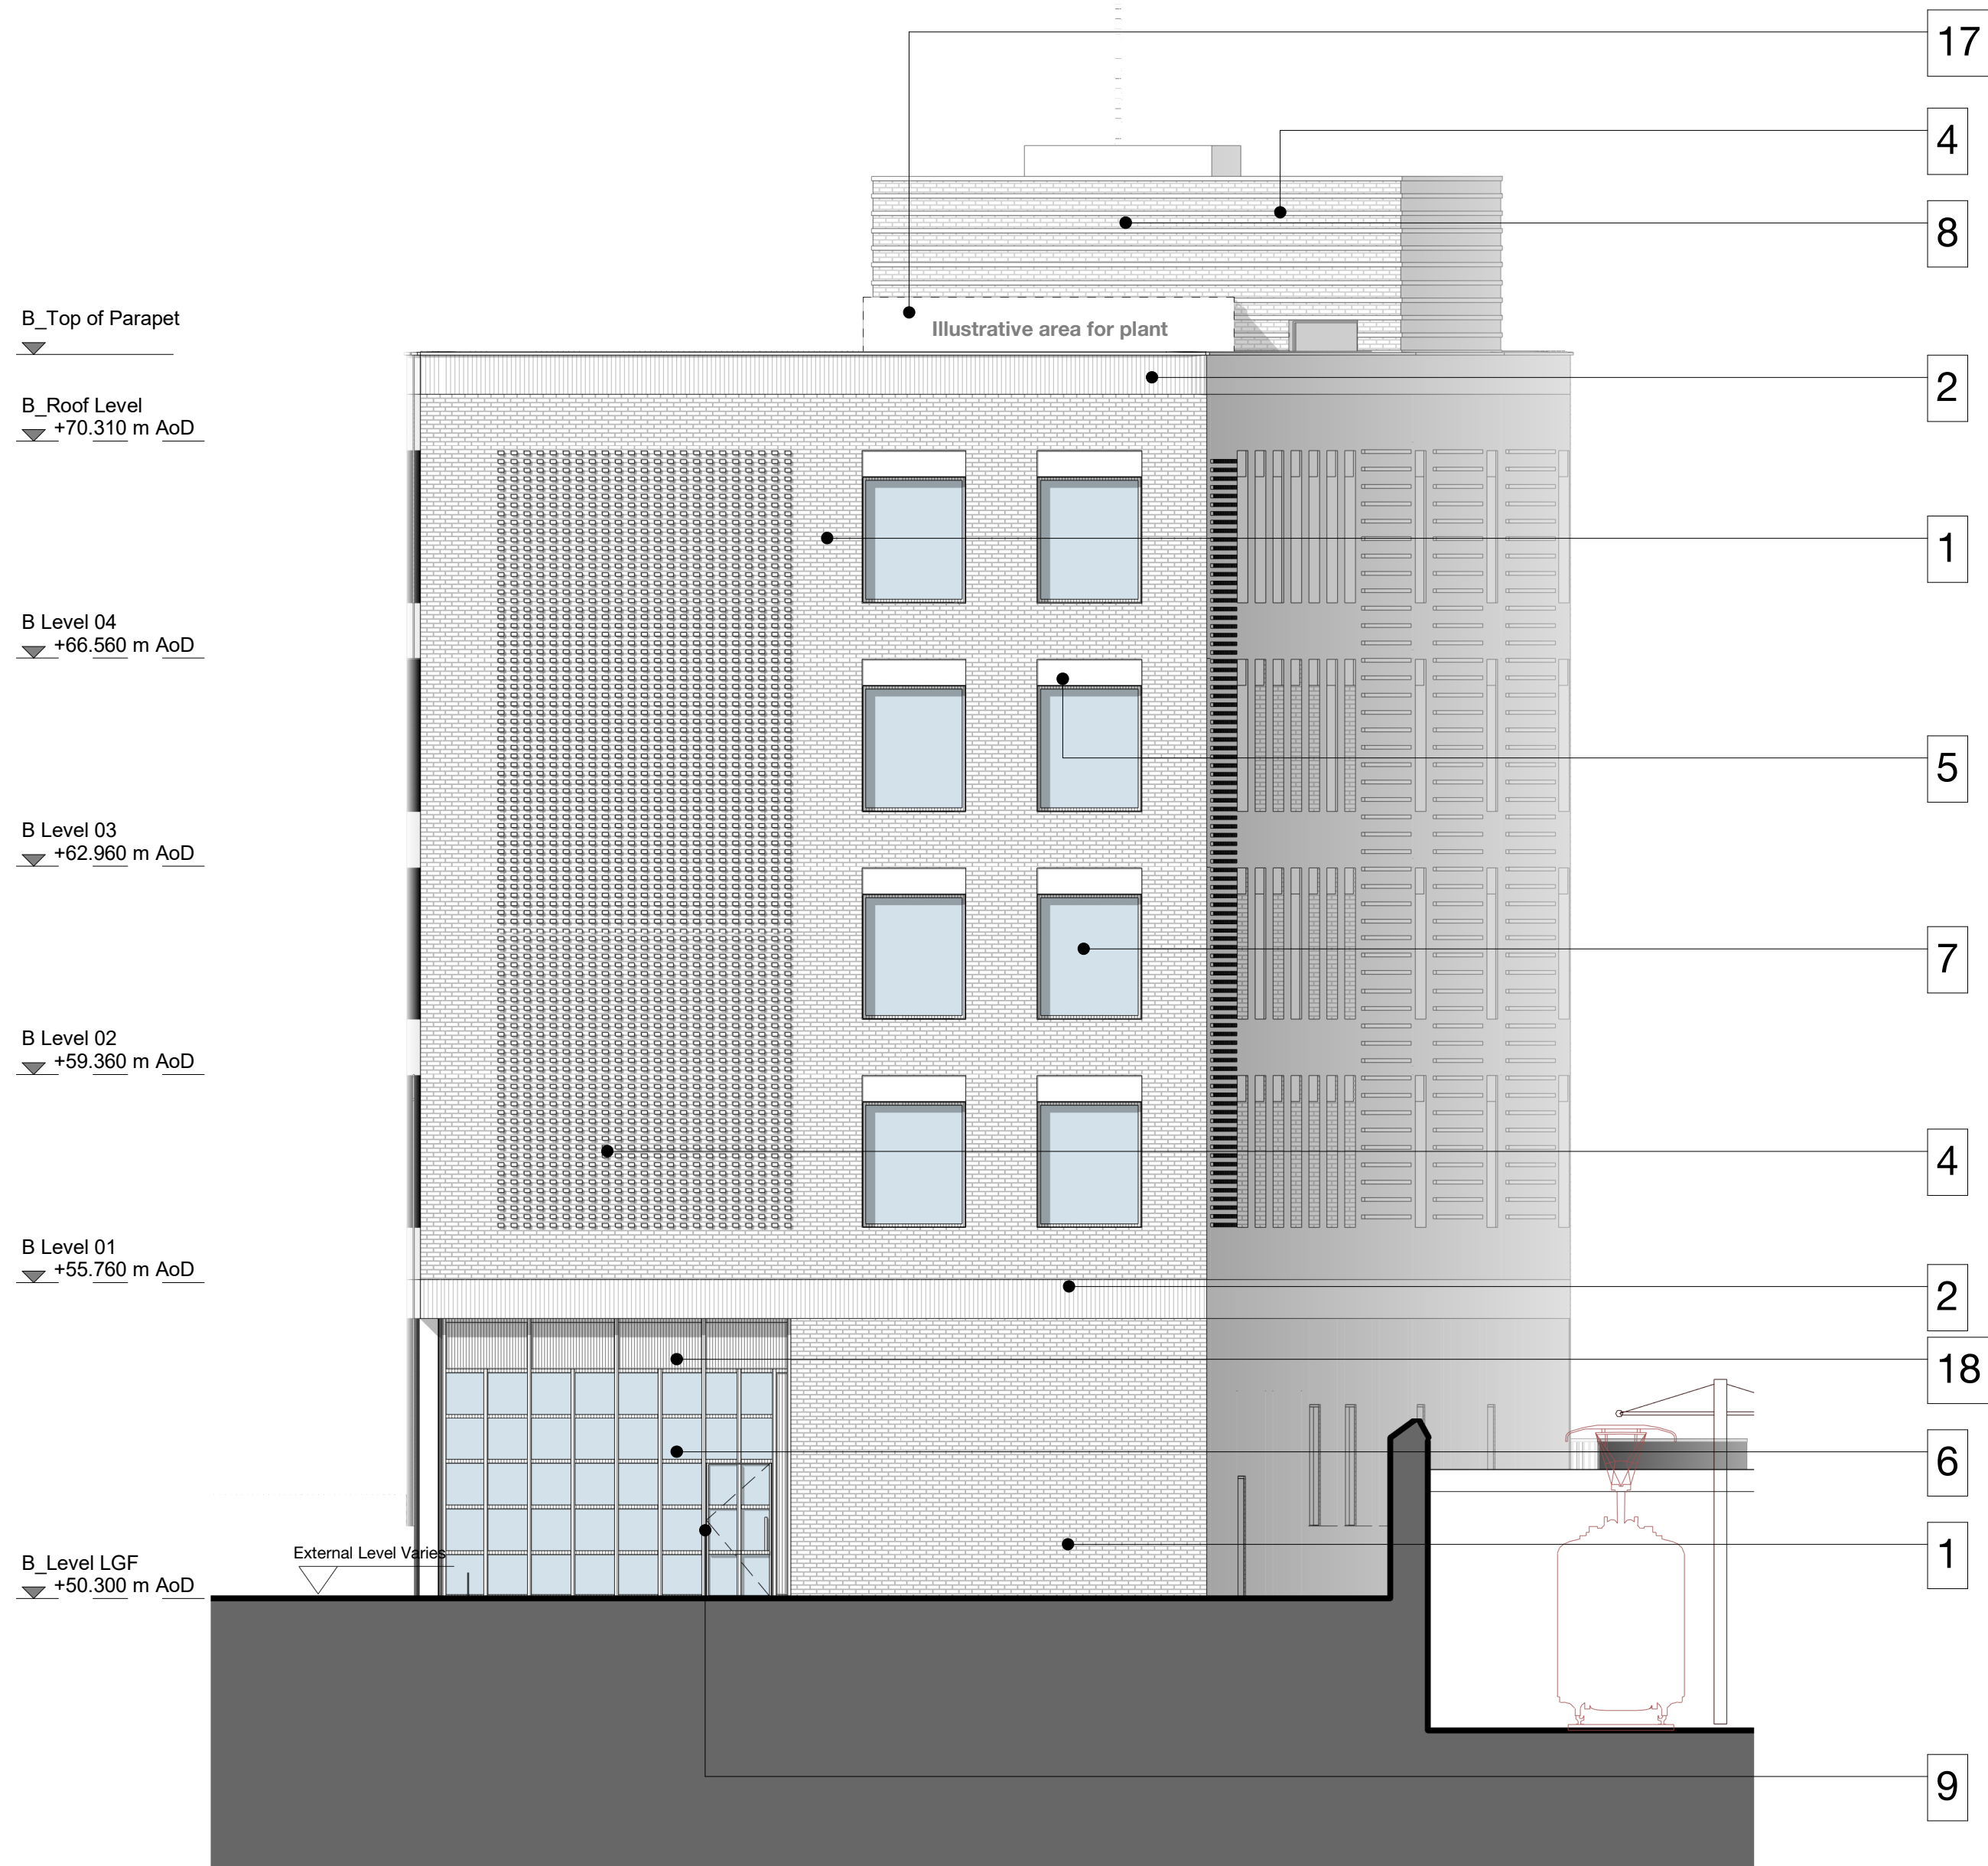


Building B - West Elevation
1 : 100

Materials Key

- Red Brick.
- Soldier course brick band detailing.
- Stack bond recessed brick panels.
- Projecting brick detailing.
- Precast concrete lintel. Colour TBC.
- PPC, Special, or Anodic-finish metal framed glazing system, including spandrel panels and integrated louvres. Colour TBC.
- PPC, Special, or Anodic-finish metal framed window. Colour TBC.
- Brick clad roof pop-up.
- Glazed doors. Colour TBC.
- PPC, Special, or Anodic-finish metal single/double door. Colour TBC.
- Glazed sliding entrance door. Colour TBC.
- Glazed revolving entrance door. Colour TBC.
- PPC, Special, or Anodic-finish metal louvred single/double door. Colour TBC.
- PPC, Special, or Anodic-finish metal entrance canopy. Colour TBC.
- PPC, Special, or Anodic-finishMetal framed glazed canopy. Colour TBC.
- PPC, Special, or Anodic-finish metal railing. Colour TBC.
- Illustrative area for plant.
- Louvred Vent Panel. Colour TBC.
- Stepped Brick Piers.
- Metal railing.

Rev	Description	Date
P1	Issued for Planning	30.09.20
P2	Issued for NMA	09.06.22
P3	Issued for S73 Application	18.12.23
P4	Issued for S73 Application	26.07.25

Copyright Hawkins\Brown Architects
No implied licence exists. This drawing should not be used to calculate areas for the purposes of valuation. Do not scale this drawing. All dimensions to be checked on the site by the contractor and such dimensions to be their responsibility. All work must comply with relevant British Standards and Building Regulations requirements. Drawing errors and omissions to be reported to the architect. To be read in conjunction with Architect's specification and other consultant information.

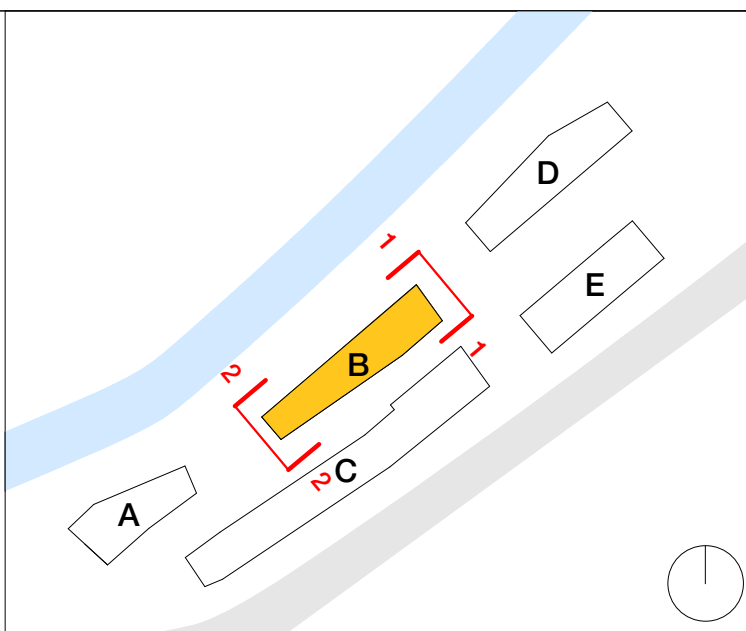

Scale @ A0 1 : 100	Scale @ A3 NTS	Date September 2020	Job Number 18013	Project Pollard Street New Islington	28-28 Hilton Street Manchester M1 2EH mail@hawkinsbrown.com hawkinsbrown.com
Drawn By CP	Checked By NB	Status S2	Purpose of Issue Issued for Information	Drawing Building B - GA East & West Elevations	
Drawing No. PLS-HBA-B-ZZ-DR-A-08-0212	Rev P4				

Hawkins\Brown