




7 Maywood Avenue, Didsbury

CONTENTS

DRAWING

Existing Plans & Elevations
Proposed Plans & Elevations
Site Plans
Details

DWG NO.	REVISION
GW0074/E1	-
GW0074/P1	A
GW0074/S1	B
GW0074/D1	-

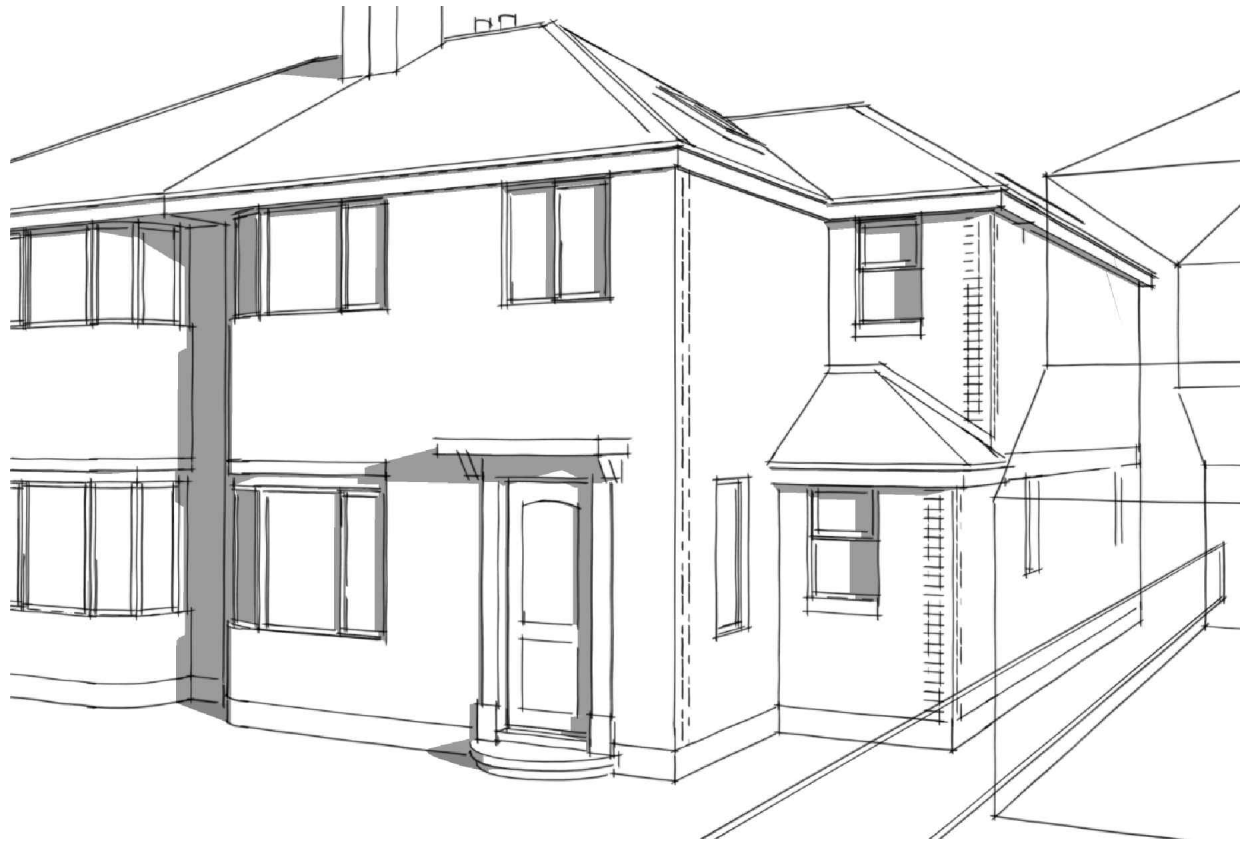

SITE ADDRESS

7 Maywood Avenue, Didsbury, Manchester, M20 5GR

AGENT


Mr Jordan Clarke
GoodWinter Design & Planning Ltd




location plan 1:1250




front elevation

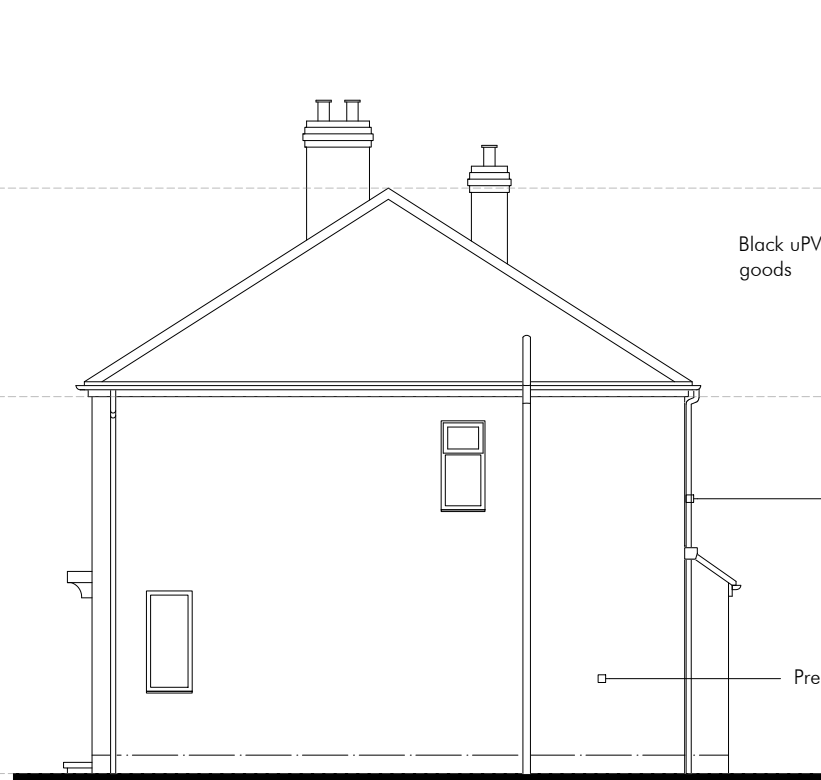


side elevation

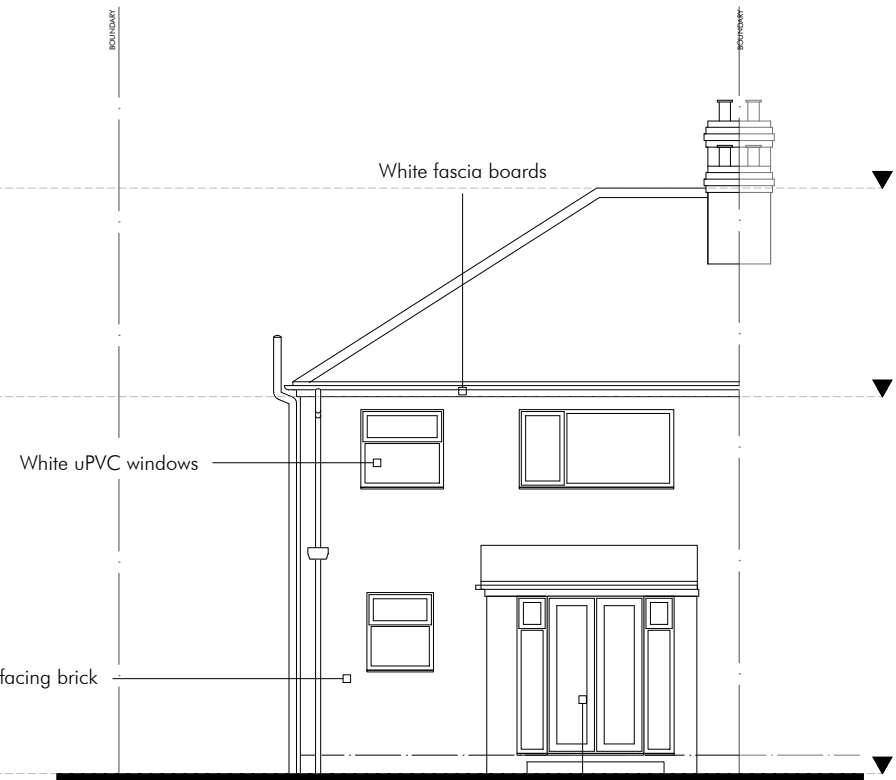


rear elevation

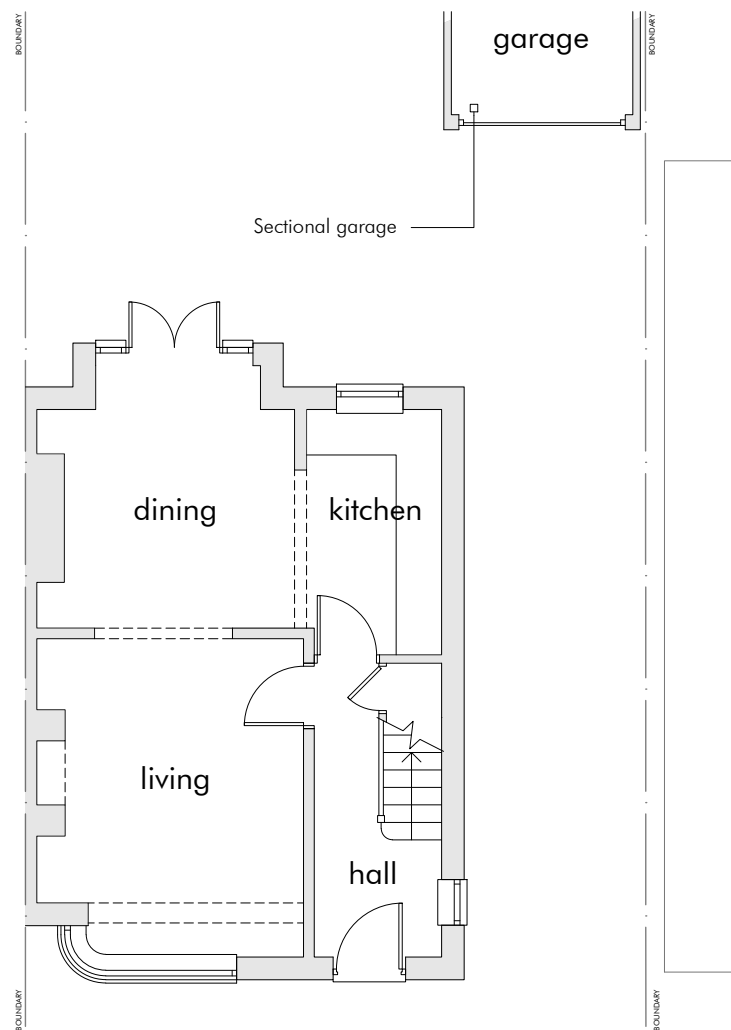


ground floor plan

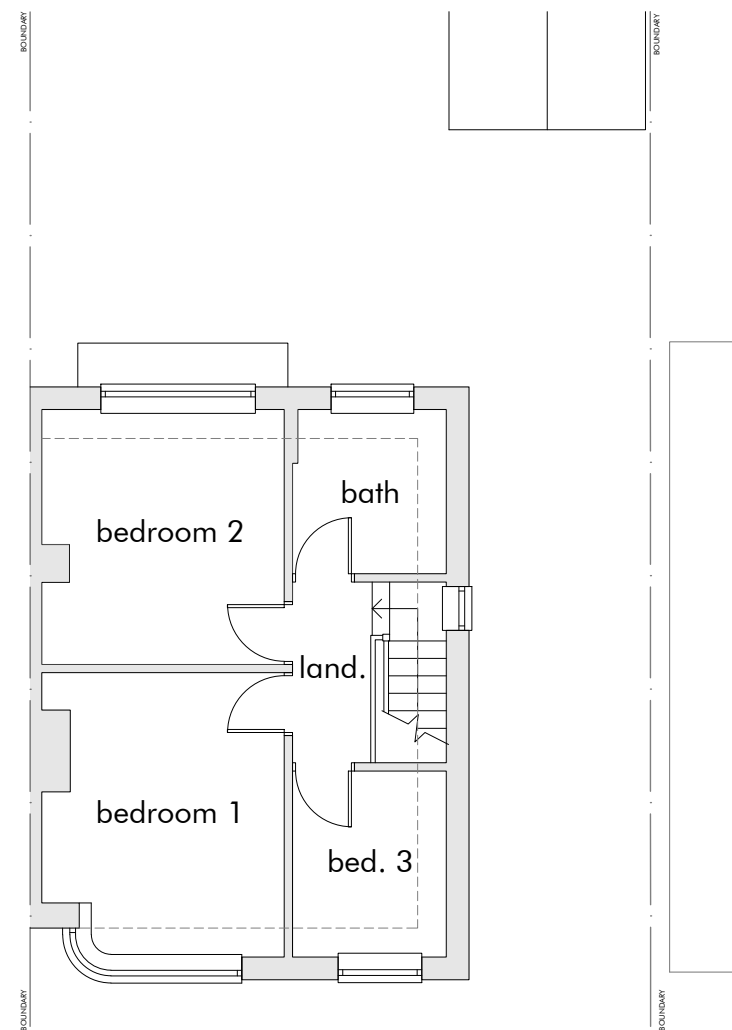

first floor plan

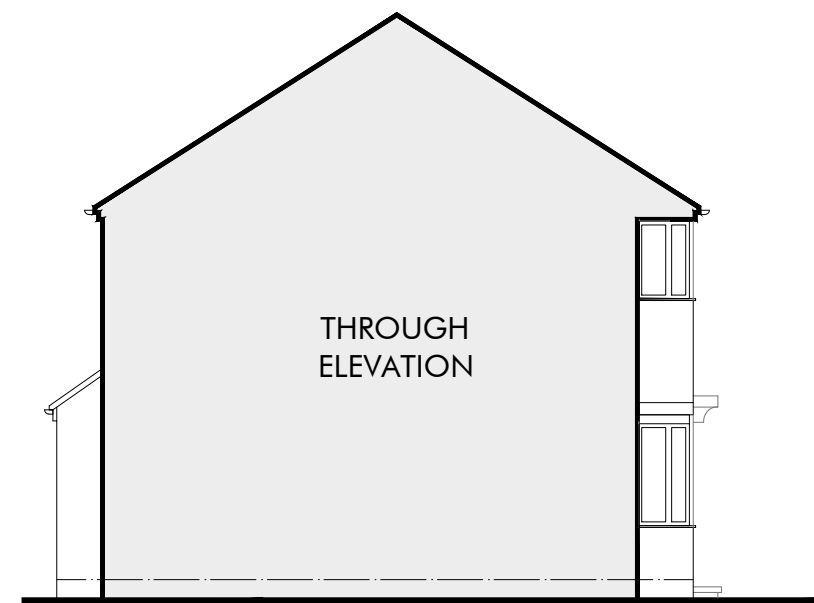

side elevation

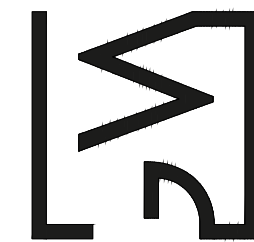

GOODWINTER
DESIGN & PLANNING

07584245825

www.goodwinter.co

info.goodwinter.co

DRAWING TITLE
Existing Plans & Elevations



PROJECT
Part single storey, part double storey rear and side extension

ADDRESS
7 Maywood Avenue, Didsbury, Manchester, M20 5GR


SCALE
1:100@A3

DWG NO.
GW0074/E1


Copyright of this drawing remains vested in GoodWinter Design & Planning Ltd and cannot be reproduced without prior consent.
Do not scale from drawing, contractors are responsible for checking the given dimensions and resolving any discrepancy prior to construction.
All dimensions indicated are from structural elements unless specified and do not include internal finishes and construction tolerances.
Drawing to be read in conjunction with all structural or other specialist drawings and/or details.

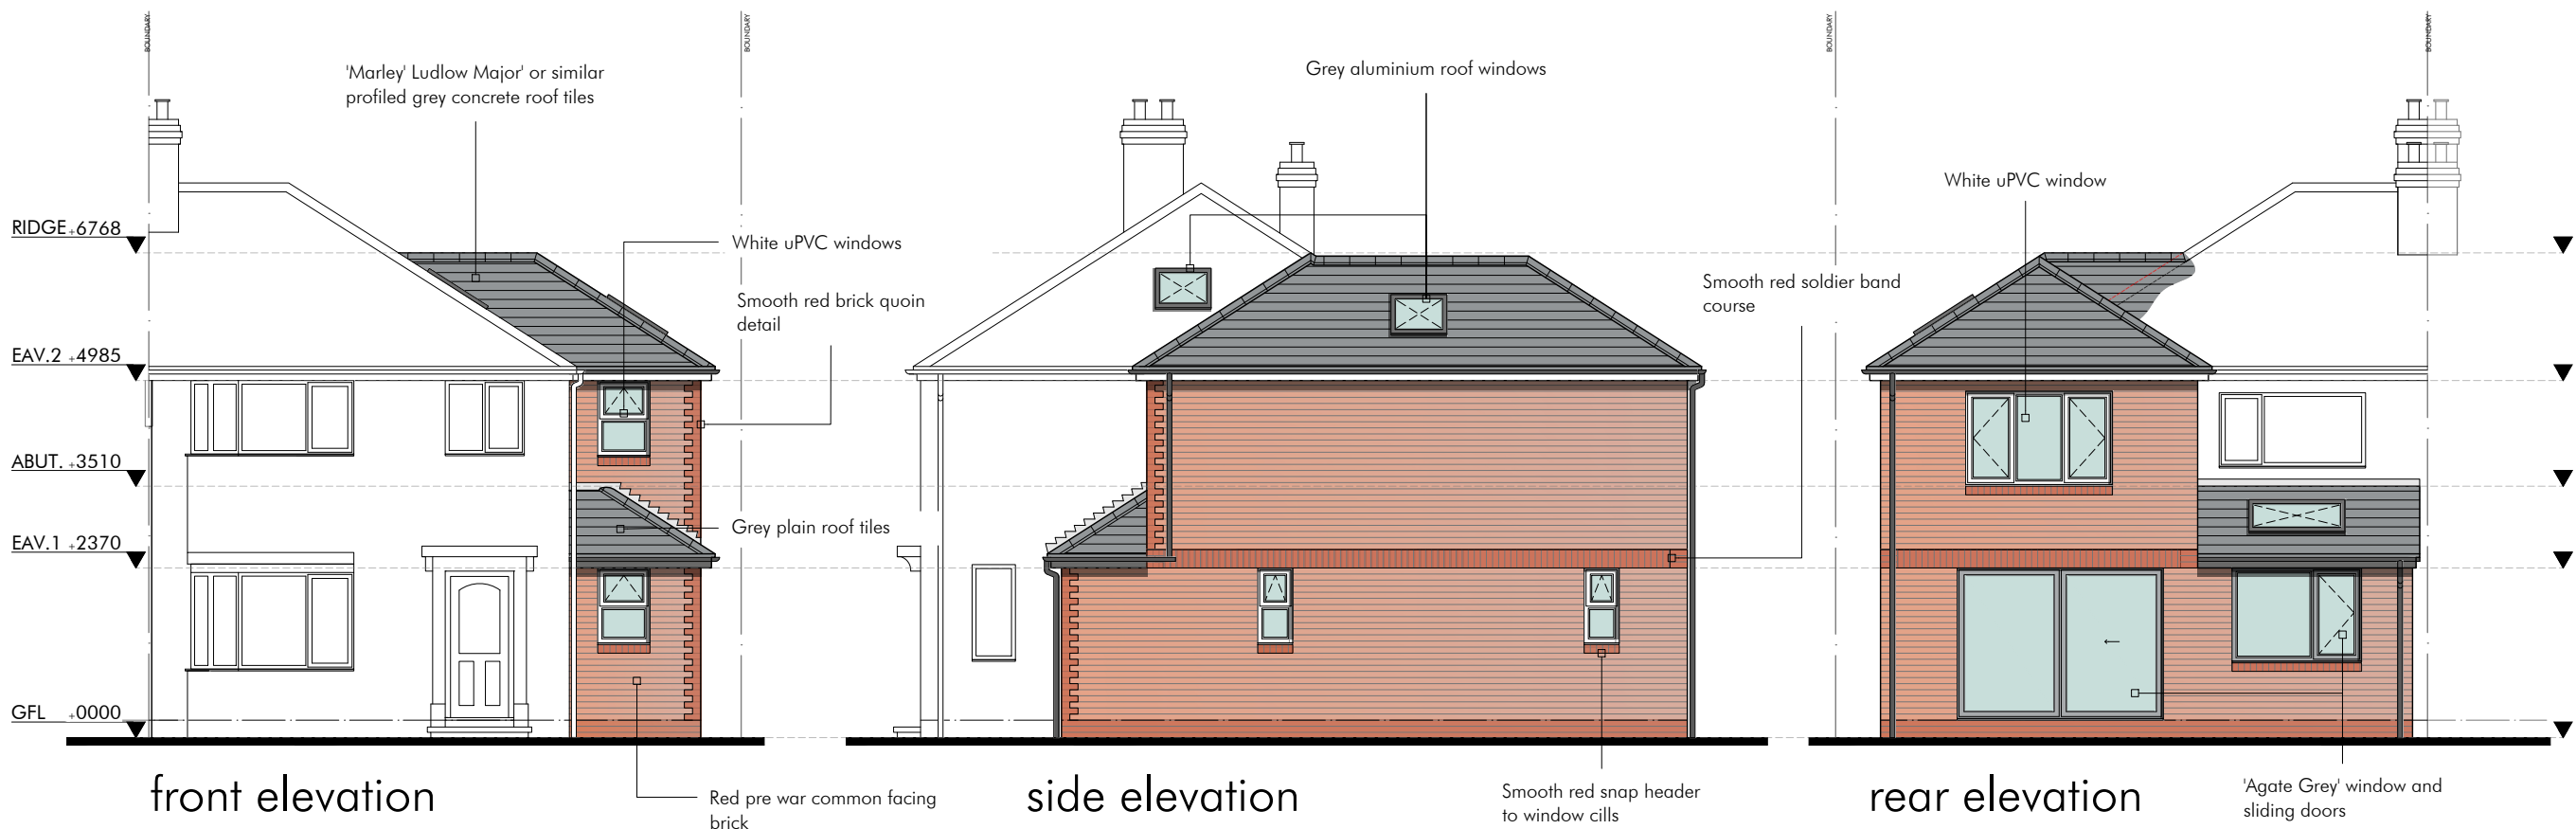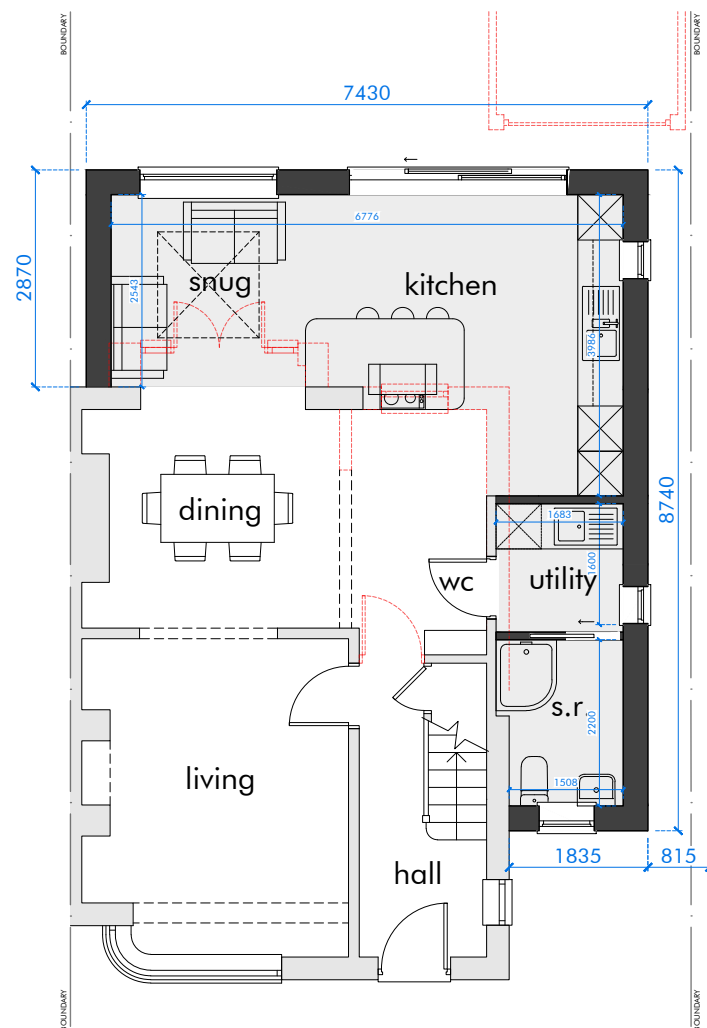

ground floor plan

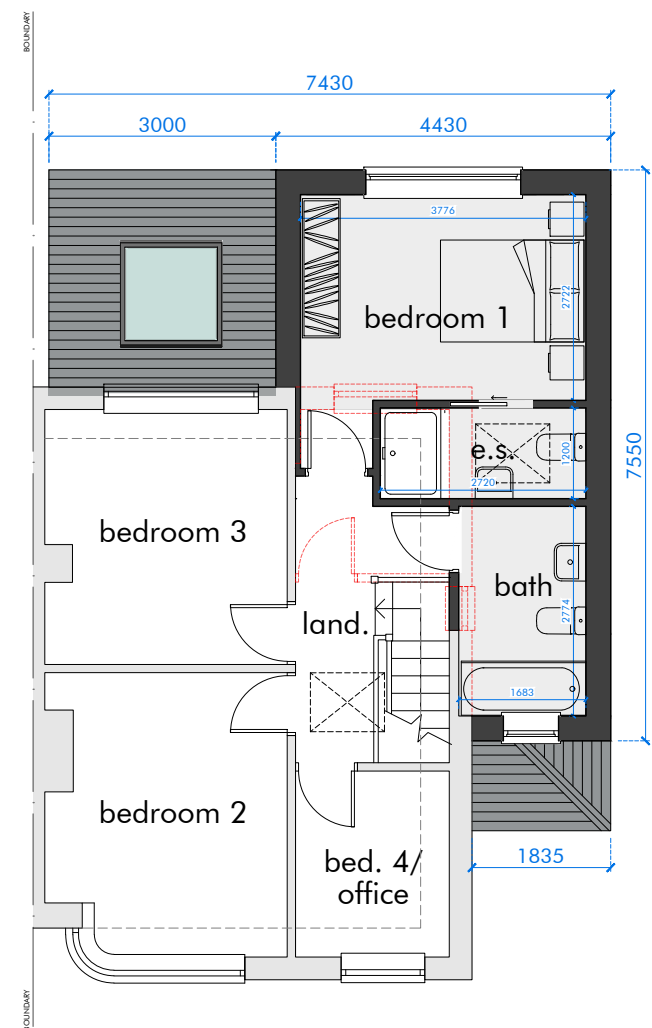

first floor plan

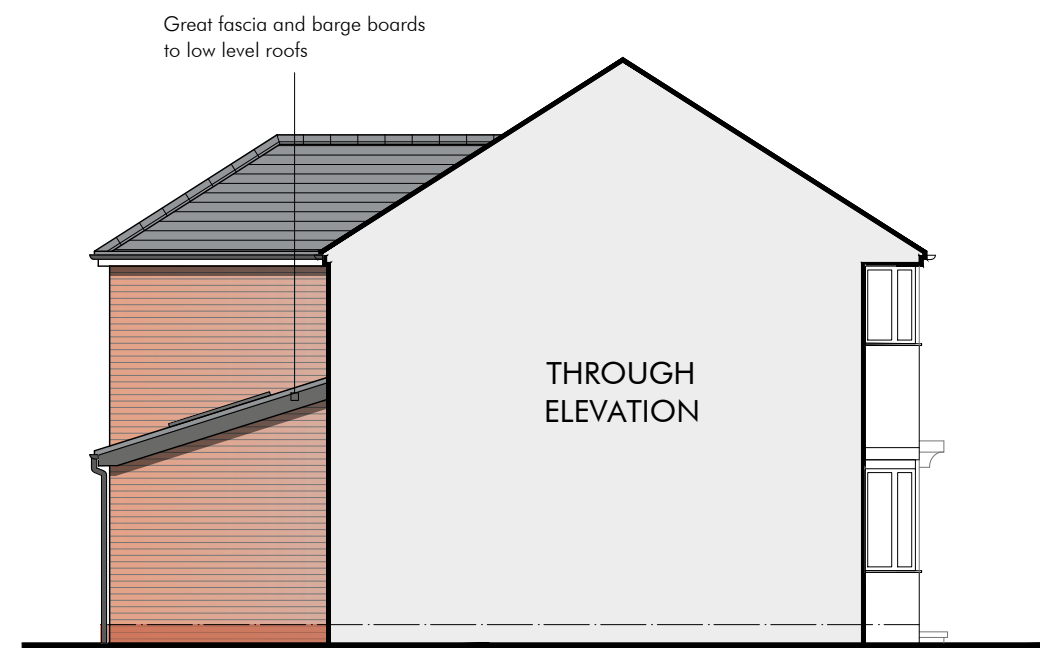

side elevation

DRAWING TITLE
Proposed Plans & Elevations

PROJECT
Part single storey, part double storey rear and side extension


ADDRESS
7 Maywood Avenue, Didsbury, Manchester, M20 5GR

SCALE
1:100@A3


DWG NO.
GW0074/P1A

A Projection of rear extension/s reduced

Copyright of this drawing remains vested in GoodWinter Design & Planning Ltd and cannot be reproduced without prior consent. Do not scale from drawing. Contractors are responsible for checking the given dimensions and resolving any discrepancy prior to construction. All dimensions indicated are from structural elements unless specified and do not include internal finishes and construction tolerances. Drawing to be read in conjunction with all structural or other specialist drawings and/or details.

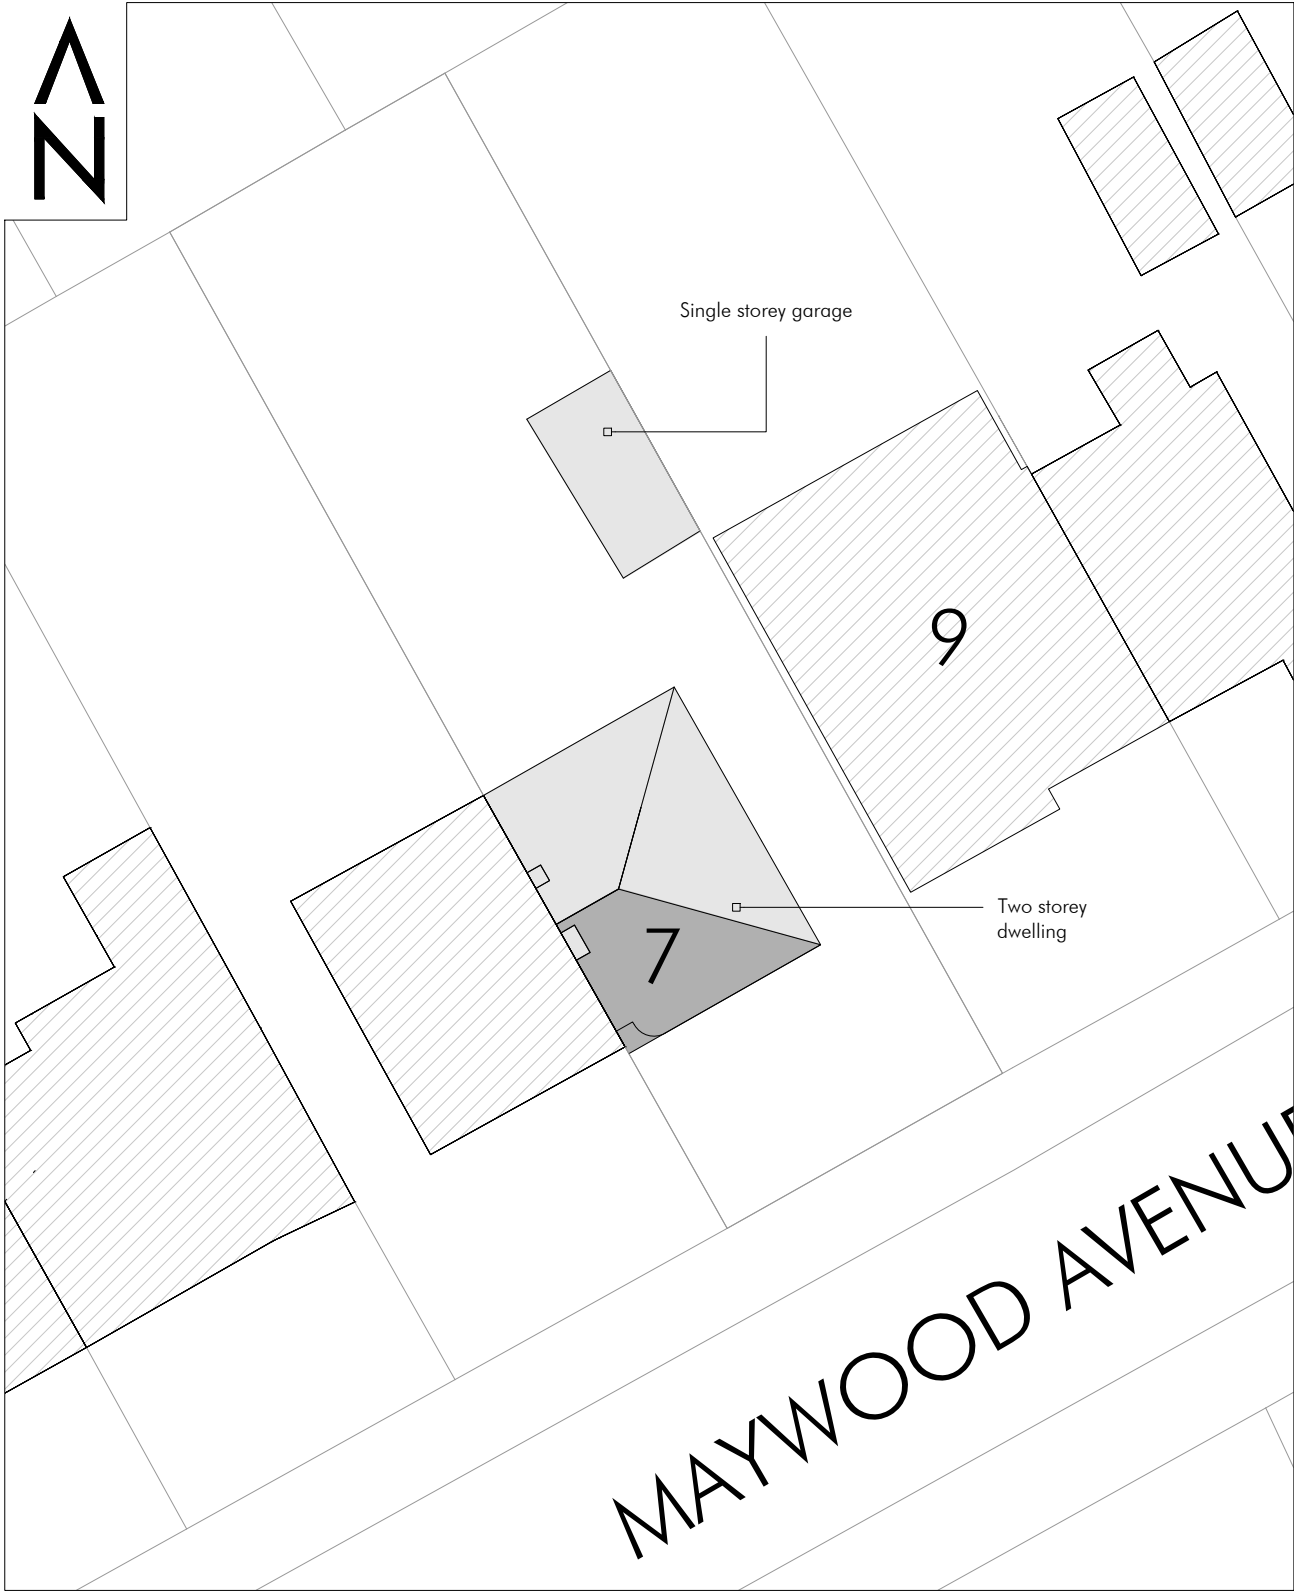

block plan - existing

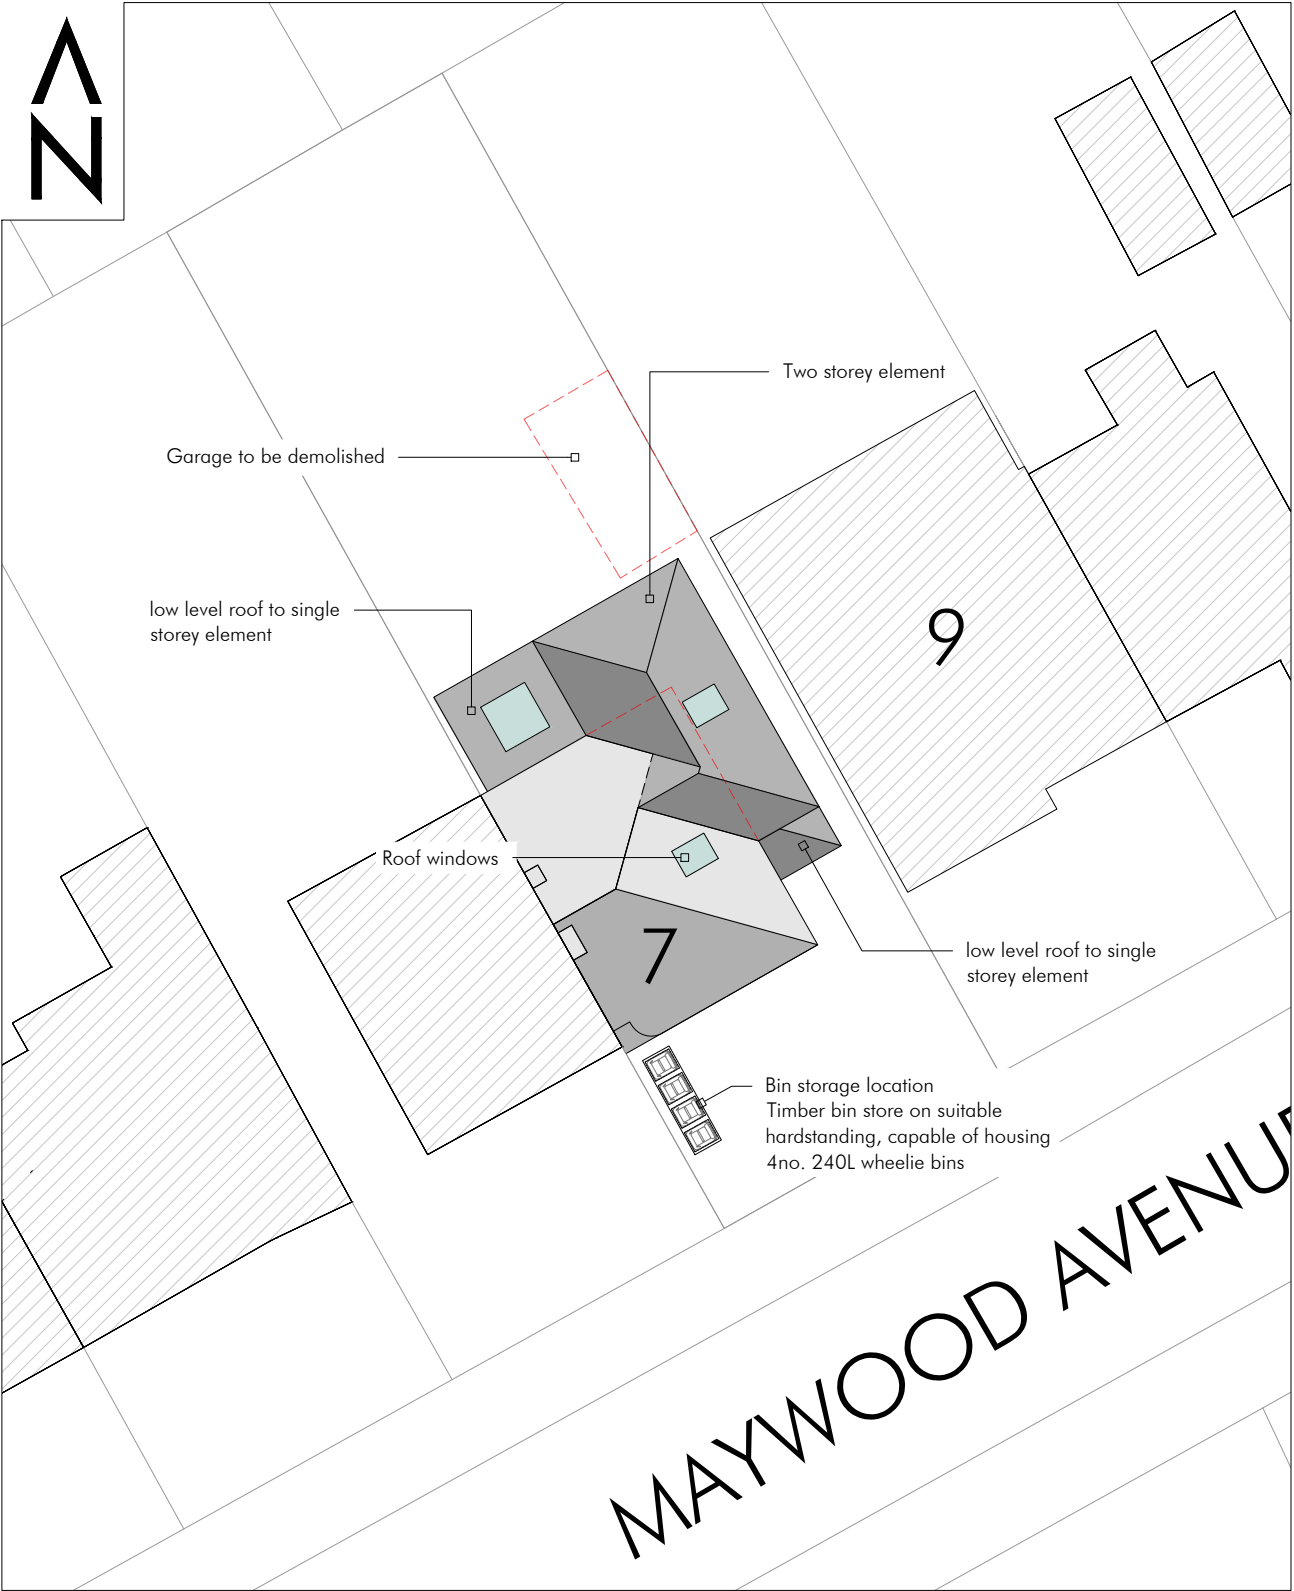

block plan - proposed

DRAWING TITLE Site Plan		PROJECT Part single storey, part double storey rear and side extension	ADDRESS 7 Maywood Avenue, Didsbury, Manchester, M20 5GR	SCALE 1:200@A3	DWG NO. GW0074/S1B	A Bin store location indicated B Projection of rear extension/s reduced
GOODWINTER DESIGN & PLANNING						
www.goodwinter.co 07584245825 info.goodwinter.co						

Copyright of this drawing remains vested in GoodWinter Design & Planning Ltd and cannot be reproduced without prior consent.
 Do not scale from drawing, contractors are responsible for checking the given dimensions and resolving any discrepancy prior to construction.
 All dimensions indicated are from structural elements unless specified and do not include internal finishes and construction tolerances.
 Drawing to be read in conjunction with all structural or other specialist drawings and/or details.

