

VARIES

NOTES:

All dimensions to be checked on site.
Drawing to be read with all relevant Architectural, Interiors, Structural, M&E, Drainage/Public Health, Landscape, Civils and Interiors drawings and specifications. Any discrepancies between consultant's drawings to be reported to the Architect before any work commences. The Contractor's attention is drawn to the Health & Safety matters identified in the Health & Safety plan as being potentially hazardous. These items should not be considered as a full and final list.
The Work Package Contractor's normal Health & Safety obligations still apply when undertaking constructional operations both on and off site.
Define Architects take no responsibility for the location of legal boundaries indicated on this drawing and advise a separate drawing be completed by a specialist surveyor in order to establish exact boundaries. DWG files provided for information only. Refer to PDF record.
The copyright of this drawing is held by Define Architects Ltd.
Not to be used for any purpose without consent.

Proposed Signage as part of application
142971/AO/2025

DEFINEARCHITECTS.CO.UK

Unit 2E
Beehive Mill
Jersey Street
Manchester
M4 6JG

+44 (0) 161 528 9492
mail@definearchitects.co.uk

define /

PROJECT

Burgerism
One Piccadilly Gardens

DRAWING TITLE

Proposed External Signage

REV	DATE	NOTES
P01	23/07/2025	ISSUED FOR PLANNING

DRAWN BY SJ	CHECKED BY GW
----------------	------------------


JOB NO. 080	STATUS PLANNING
----------------	--------------------

DRAWING NO. 080_PLN_303	REV P01
----------------------------	------------

SIGNAGE SCHEDULE		
REF	IMAGE	DESCRIPTION
A		Main Letters- See Detail 1 2 No. 3050mm x 410mm x 50mm 'BURGERISM' Letters C/O Opal 5mm 050 Acrylic Faces with Aluminium Returns Finished Satin Cream Ral 9001, 10mm White Foamex Back C/W LED Modules for Face Illumination. Letter mounted onto Metal infill section - RAL 7015, Anthracite Grey fixed to the existing metal support bars. Luminance Level- 300 Candela Per SQ/M LED Temperature : 3500K
B		Projection Sign- See Detail 2 2 No. 200mm (H) x 700mm (W) x 30mm (D) Double sided sign of aluminium panels 30mm depth with face applied opal 5mm 050 Acrylic Faces, LED light sheet for Face Illumination for both sides. Laser Printed Letter 'BURGERISM' on both sides with opal acrylic over the LED sheet. Wall Bracket and Cover Plates Mounted to Existing Brickwork Column with Suitable Toggle Bolts or Rawbolt Finished With RAL 9011. Finished powder coated - RAL 9011. Luminance Level- 300 Candela Per SQ/M LED Temperature : 3500K




1 Proposed South-West Elevation
Scale: 1:50

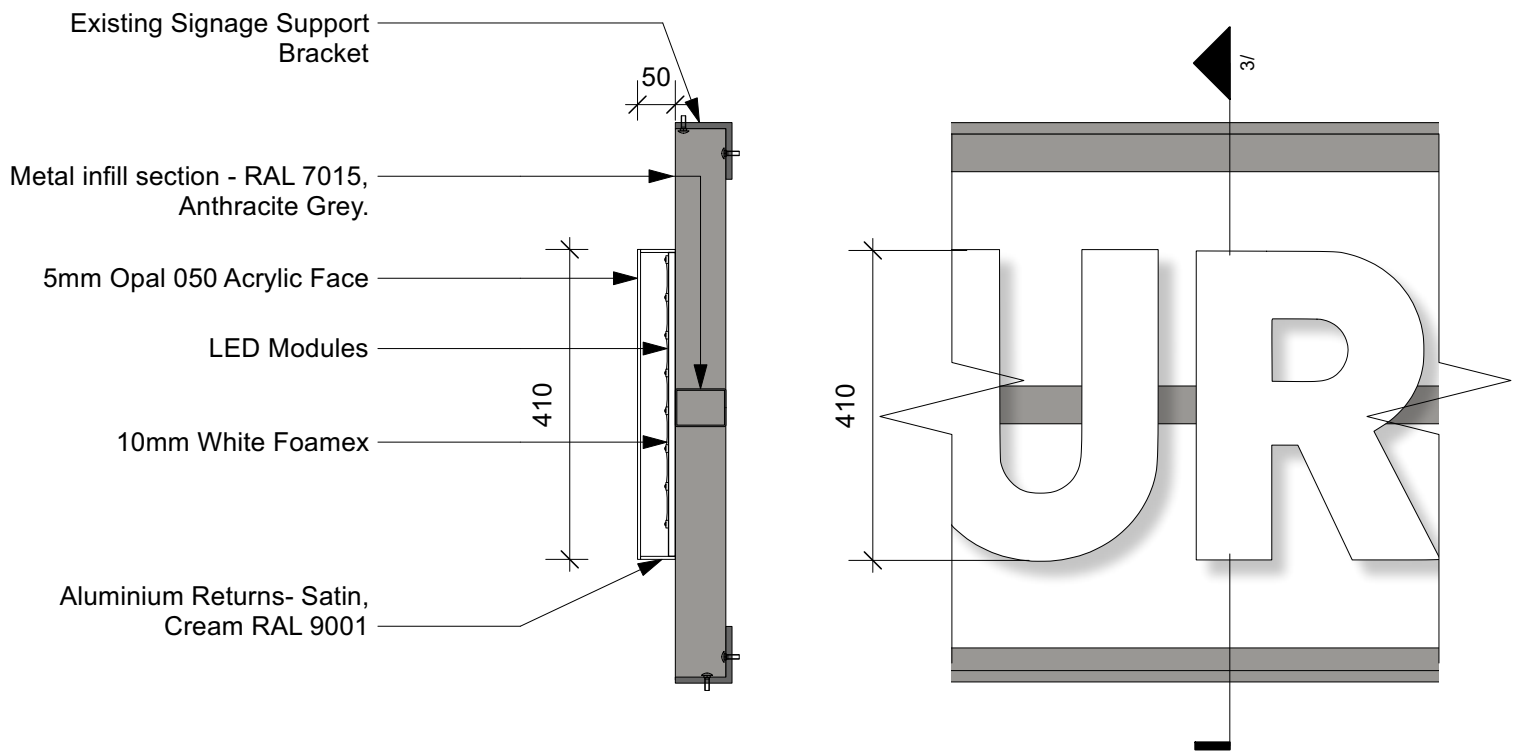

3 Detail 1 Fascia Sign Section
Scale: 1:10

2 Proposed North-West Elevation
Scale: 1:50

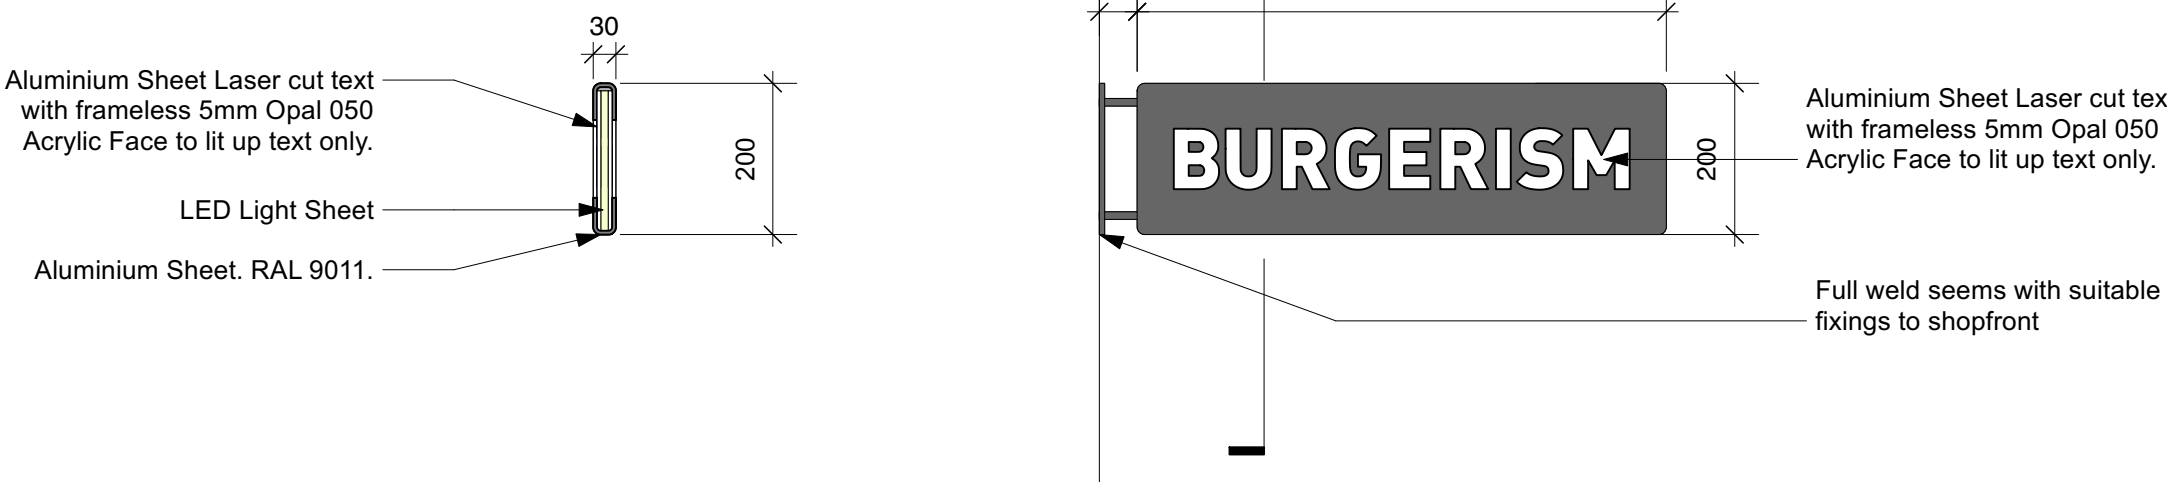

4 Detail 2 Projection Sign Section
Scale: 1:10

Proposed Signage as part of application 142971/AO/2025