


Proposed Site Plan

 

Mulholland
Architecture

E

chris@mulhollandarchitecture.co.uk

M

+44 (0)7923156723

© COPYRIGHT

This drawing is protected by copyright and shall not be reproduced in any form without first gaining permission from Mulholland Architecture Ltd

Mulholland Architecture shall have no responsibility for any use made of this document other than for which it was prepared and issued.

All dimensions and levels should be checked on site. All dimensions to be taken on site prior to manufacture of any component or element. Do not scale from this drawing. Please report any discrepancies to Mulholland Architecture.

All works to be in accordance with all current editions and relevant clauses of building regulations, British Standards, Codes of Practice and HSE directives even if not stated.

All pipes, drains, services etc to be accurately located on site prior to demolition/excavation/construction. All disturbed surfaces to be made good thereafter.

Final building works to be in accordance with relevant building regulations - Structural engineers drawings to supercede drawn information.

If in doubt, ask.

Revision	Date	Author
	10/05/25	

Stage:

Proposed Drawings

Drawing Title:	Drawing Size:
Proposed Site Plan	1:200 @A2

Project:	Job Number:
	061

Ground floor reconfiguration inc.
rear porch alteration

Client:


Hanifa & Tom Greenwood

Site Address:


259 Burton Road, West Didsbury,
Manchester, M20 2WA

Drawn: CM	Date: May '25	Stage: P
Reviewed by:	Drawing No.	Revision:
CM	Pr-61-001	

Proposed Ground Floor Plan

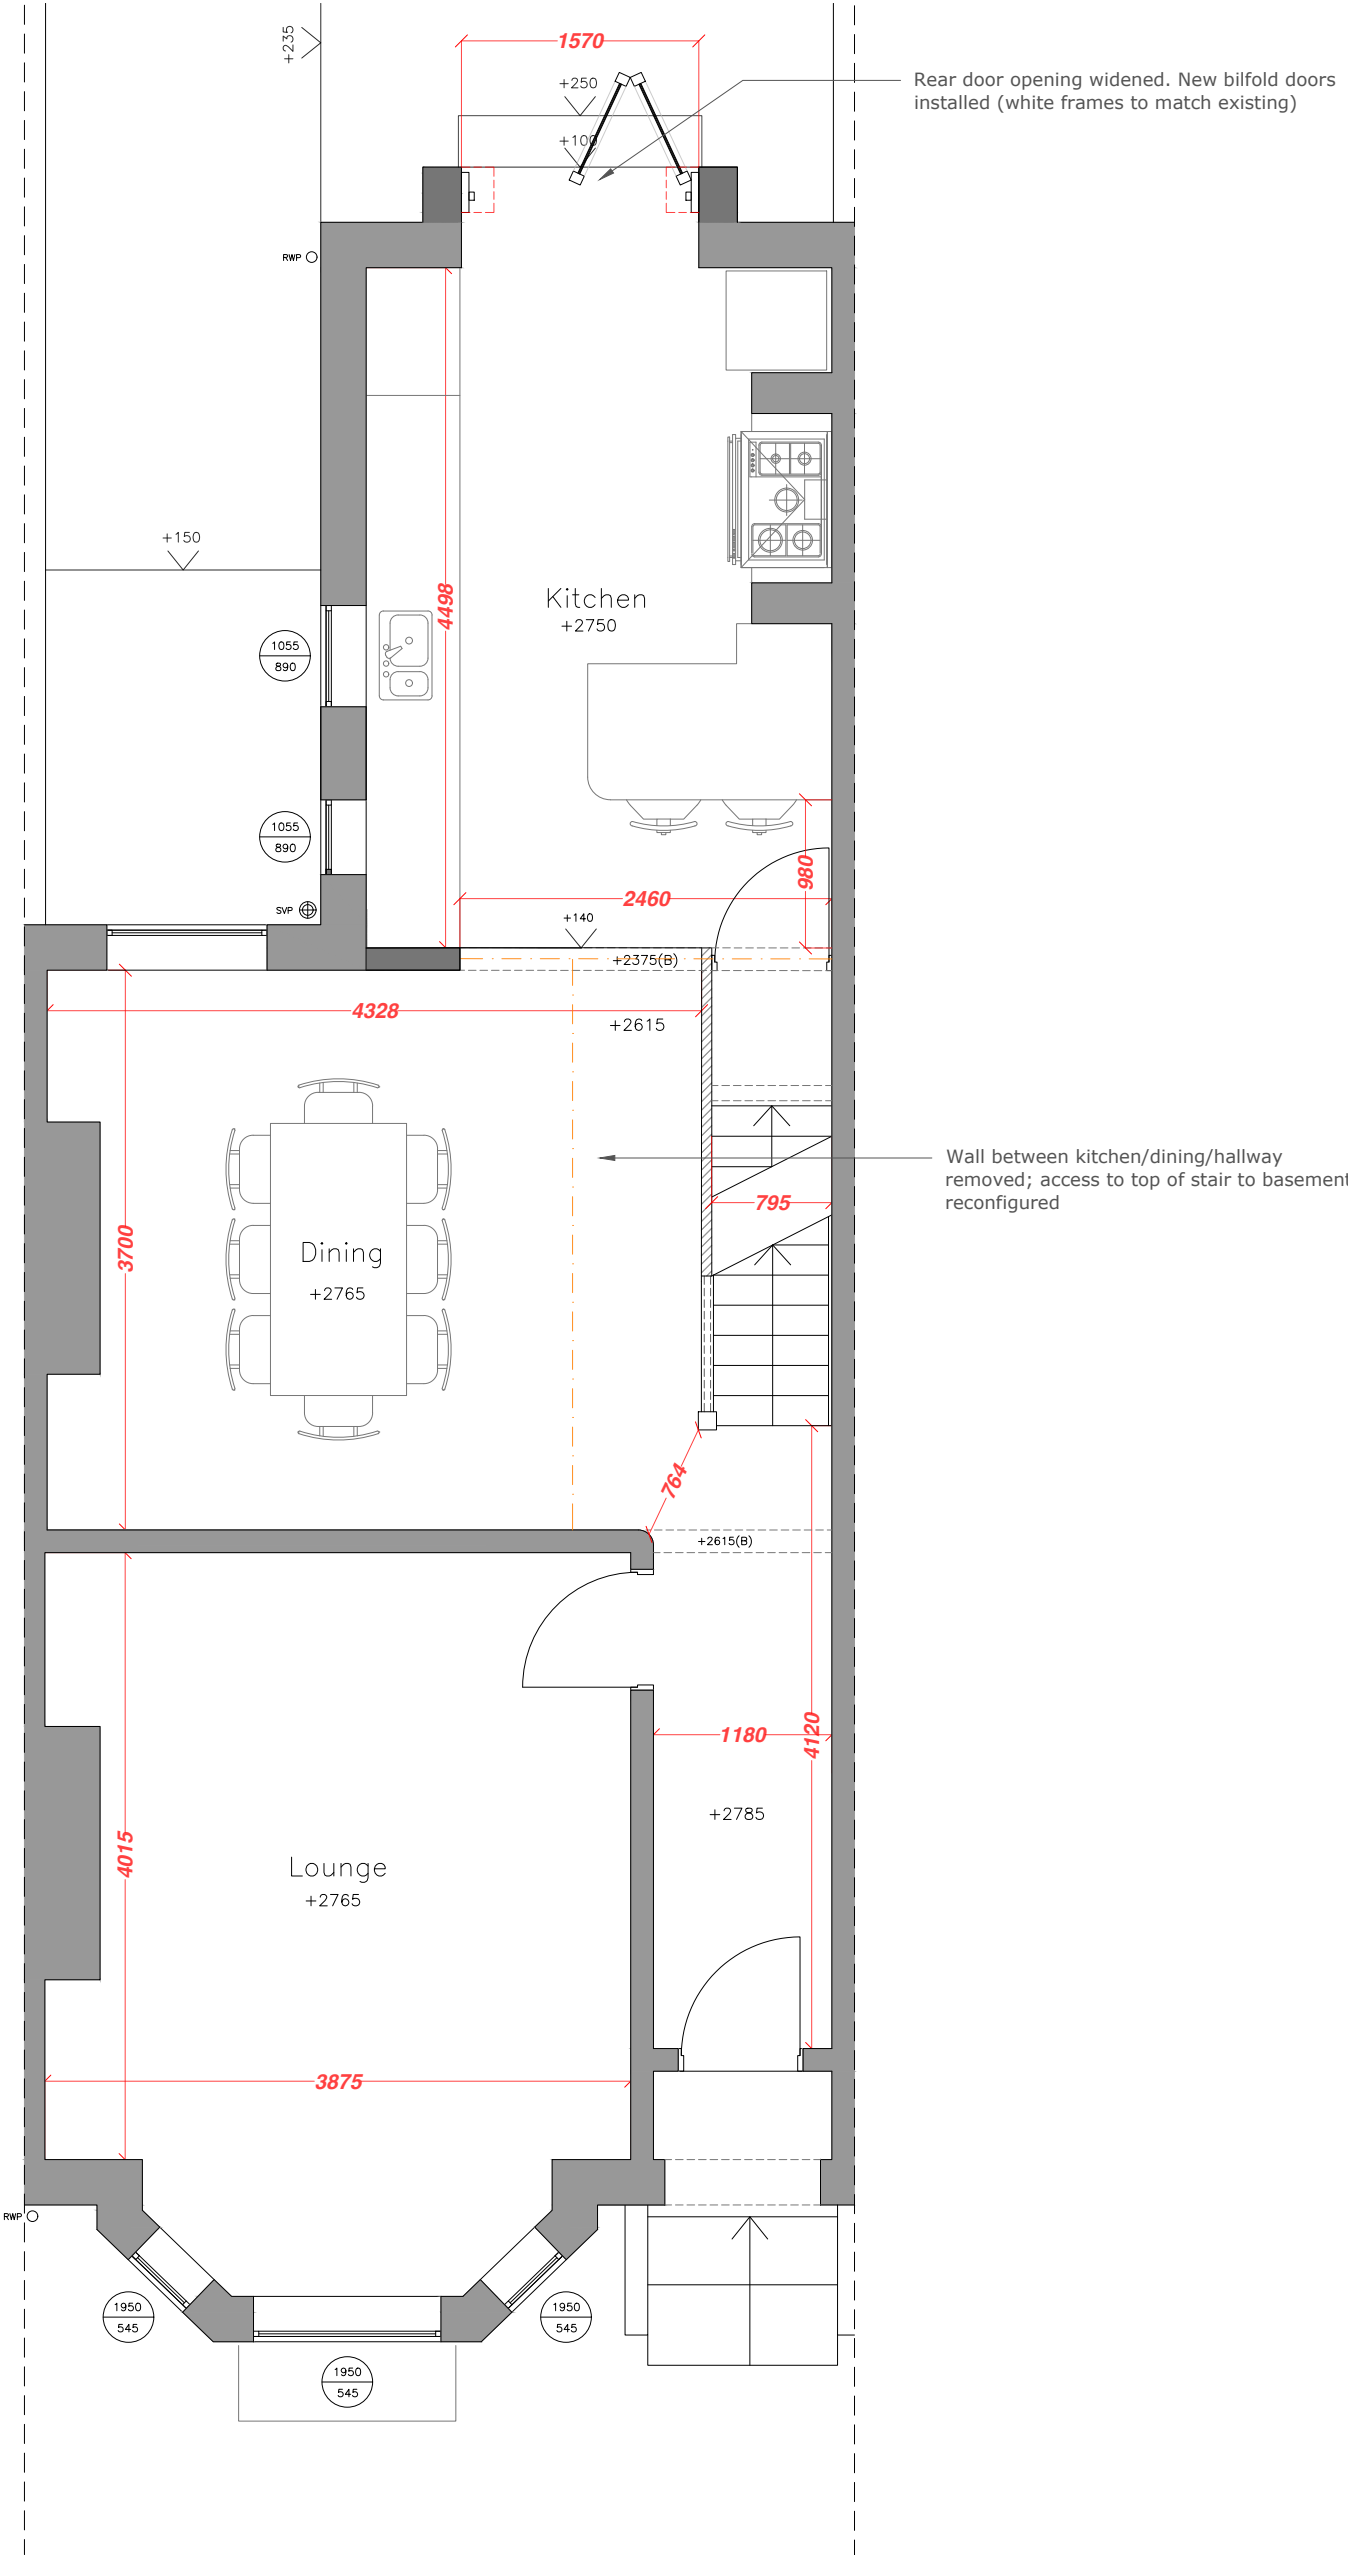

Proposed Roof Plan

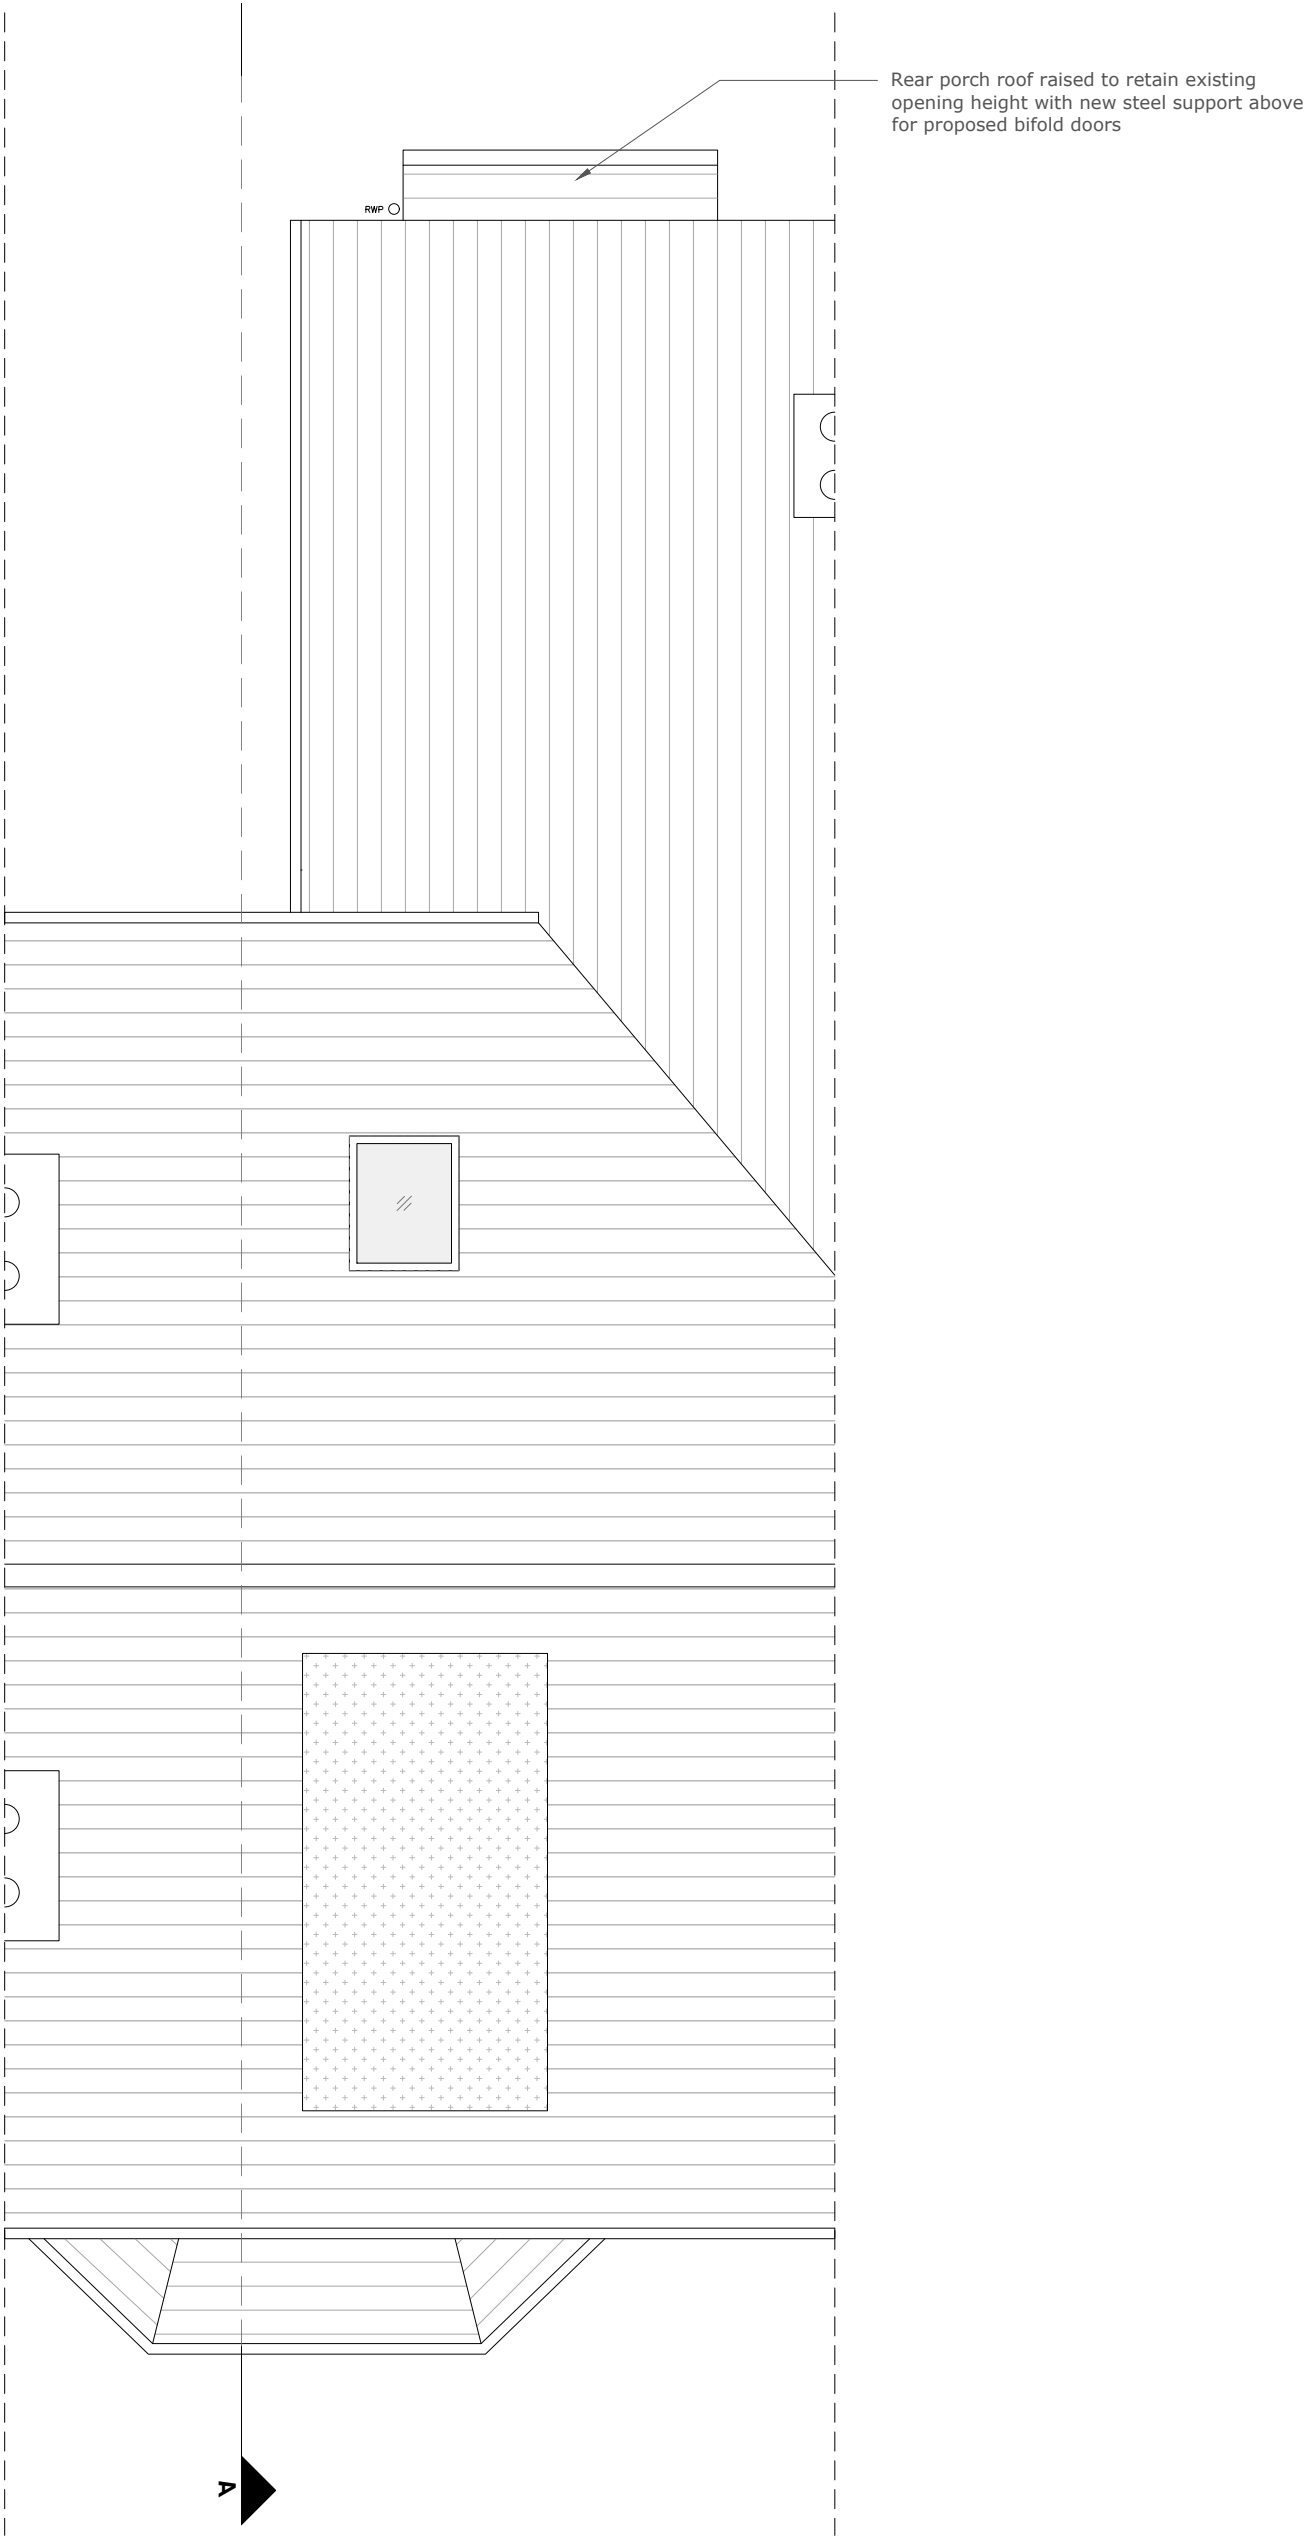

Revision	Date	Author
	10/05/25	

Stage:

Proposed Drawings

Drawing Title:	Drawing Size:
Proposed Ground & First Floor Plan	1:50 @A2

Project:

Job Number: 061

Ground floor reconfiguration inc. rear porch alteration

Client:

Hanifa & Tom Greenwood

Site Address:

259 Burton Road, West Didsbury, Manchester, M20 2WA


Drawn:	Date:	Stage:
CM	May '25	P

Reviewed by:

Drawing No.

Revision:


CM	Pr-61-100	
----	-----------	--

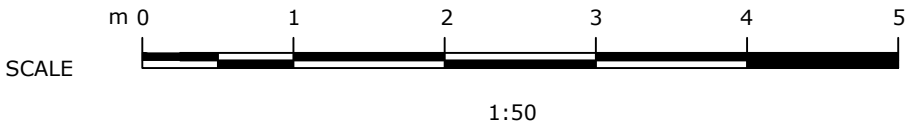

Proposed Front Elevation
(as existing)



Proposed Rear Elevation

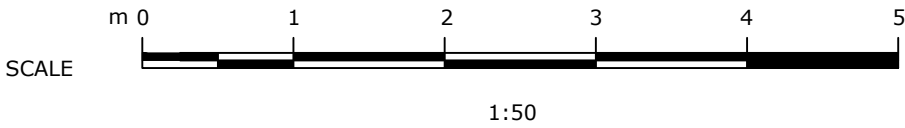

Revision	Date	Author
	10/05/25	

Stage:

Proposed Drawings

Drawing Title:	Drawing Size:
Proposed Front Elevation	1:50 @A2

Project:	Job Number:
	061

Ground floor reconfiguration inc.
rear porch alteration

Client:

Hanifa & Tom Greenwood

Site Address:

259 Burton Road, West Didsbury,
Manchester, M20 2WA

Drawn: CM	Date: May '25	Stage: P
Reviewed by:	Drawing No.	Revision:
CM	Pr-061-200	

Proposed Side Elevation

Mulholland
Architecture

E chris@mulhollandarchitecture.co.uk
M +44 (0)7923156723

© **COPYRIGHT** This drawing is protected by copyright and shall not be reproduced in any form without first gaining permission from Mulholland Architecture Ltd

Mulholland Architecture shall have no responsibility for any use made of this document other than for which it was prepared and issued.

All dimensions and levels should be checked on site. All dimensions to be taken on site prior to manufacture of any component or element. Do not scale from this drawing. Please report any discrepancies to Mulholland Architecture.

All works to be in accordance with all current editions and relevant clauses of building regulations, British Standards, Codes of Practice and HSE directives even if not stated.

All pipes, drains, services etc to be accurately located on site prior to demolition/excavation/construction. All disturbed surfaces to be made good thereafter.

Final building works to be in accordance with relevant building regulations - Structural engineers drawings to supercede drawn information.

If in doubt, ask.



Stage:

Proposed Drawings

Drawing Title:

Proposed Side Elevation	
-------------------------	--

Drawing Size:

1:50
@A2

Project:

Number: 061

Ground floor reconfiguration inc.
rear porch alteration

Client:

Hanifa & Tom Greenwood

Site Address:

259 Burton Road, West Didsbury,
Manchester, M20 2WA

Drawn: CM	
-----------	--

Date: May '25

ge: P

Reviewed by:	I
--------------	---

	Drawing No.

Revision:	
-----------	--

