


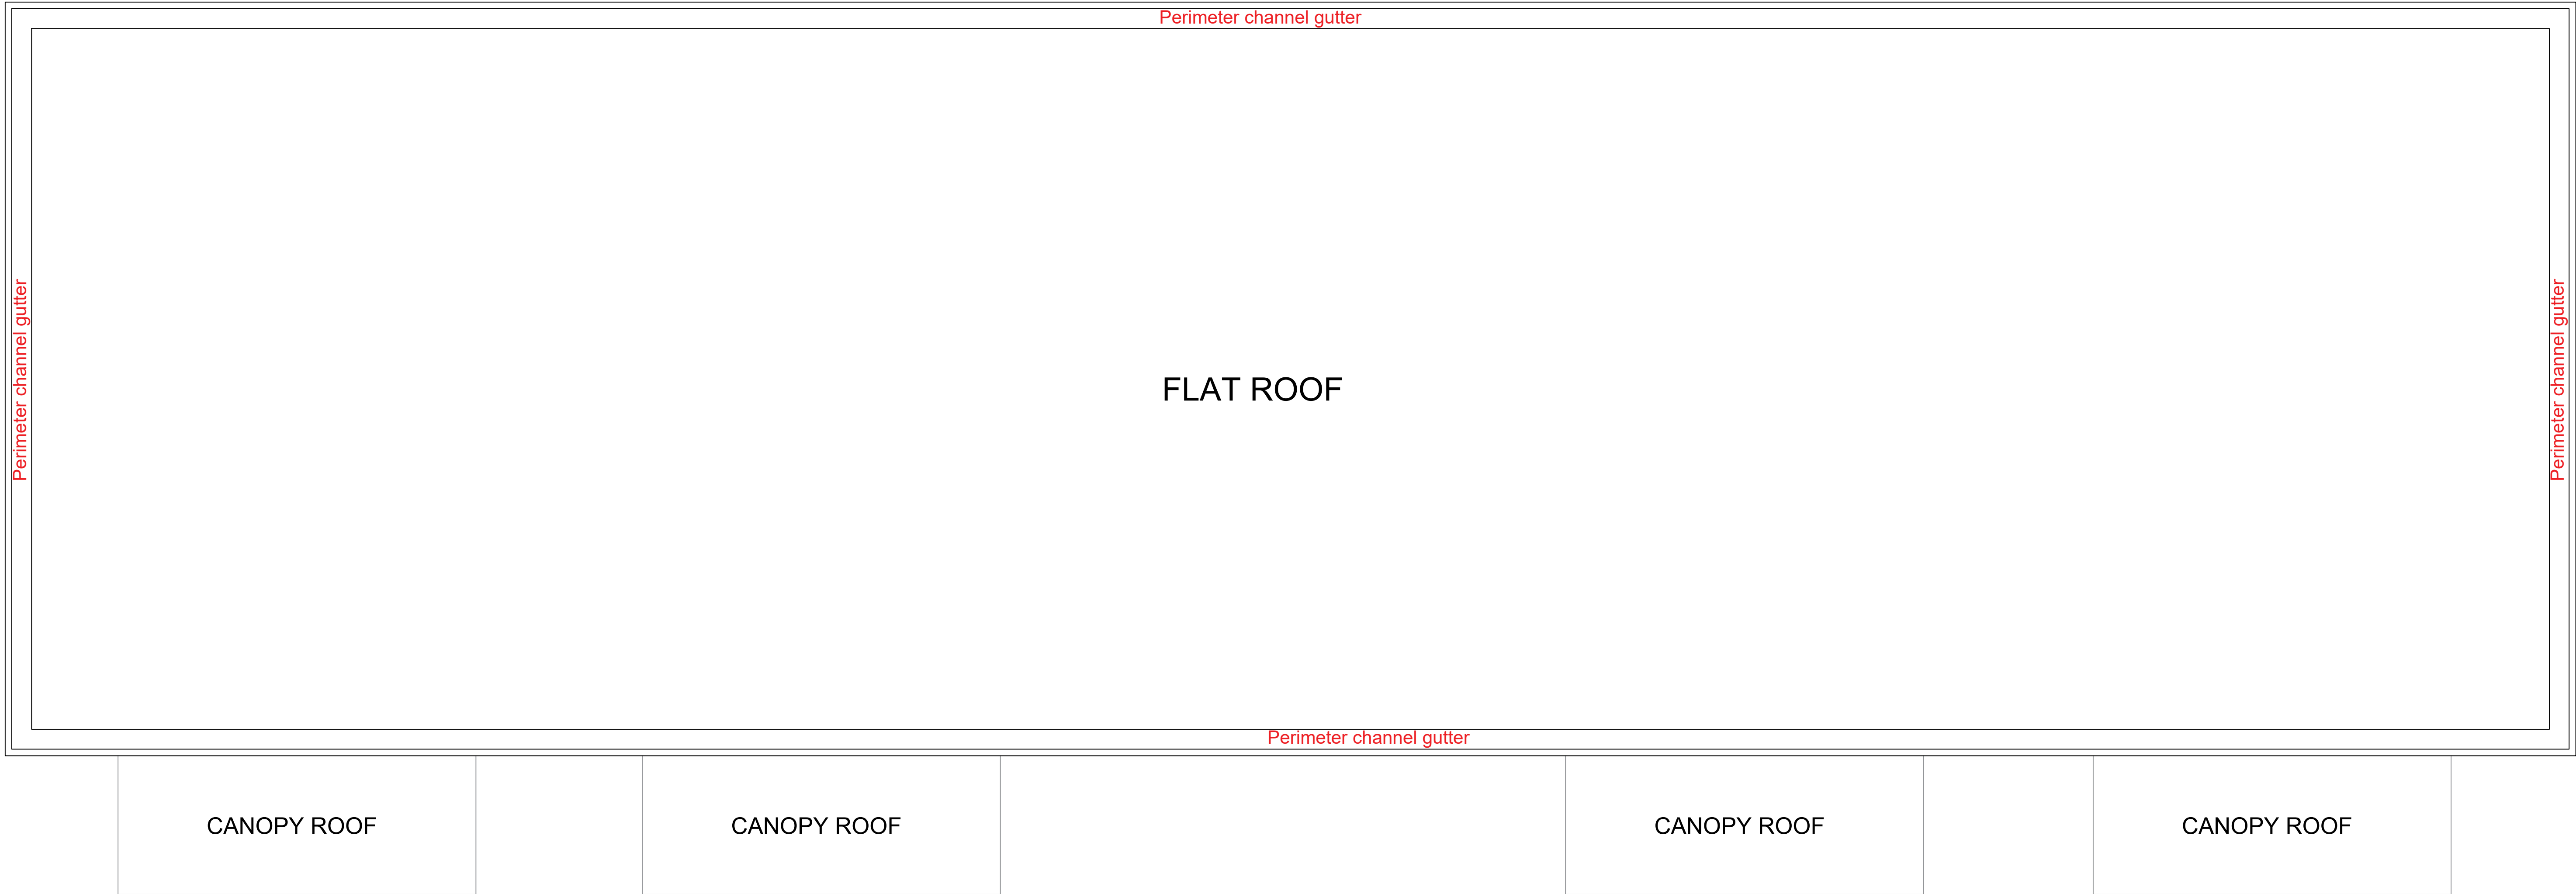

ROOF PLAN AS EXISTING
Scale 1:50



BLOCK PLAN AS EXISTING
Scale 1:500

PLANNING

No.	Date	Description	Issued by
-----	------	-------------	-----------

CLIC TRUST
CROSSLEE PRIMARY SCHOOL,
1 CROSSLEE ROAD,
MANCHESTER,
M9 6TG

ROOF PLAN AND SITE BLOCK PLAN
AS EXISTING

Project number	1127-01	P-02
Date	08.05.2025	
Drawn by	DM	
Checked by	CD	Scale @ A0 AS NOTED

STUDIO OL3
ARCHITECTURAL DESIGN

Unit 7, Whitegate Business Centre, Chadderton, OL9 9JT
Email - design@studio-ol3.co.uk - Web - www.studio-ol3.co.uk