



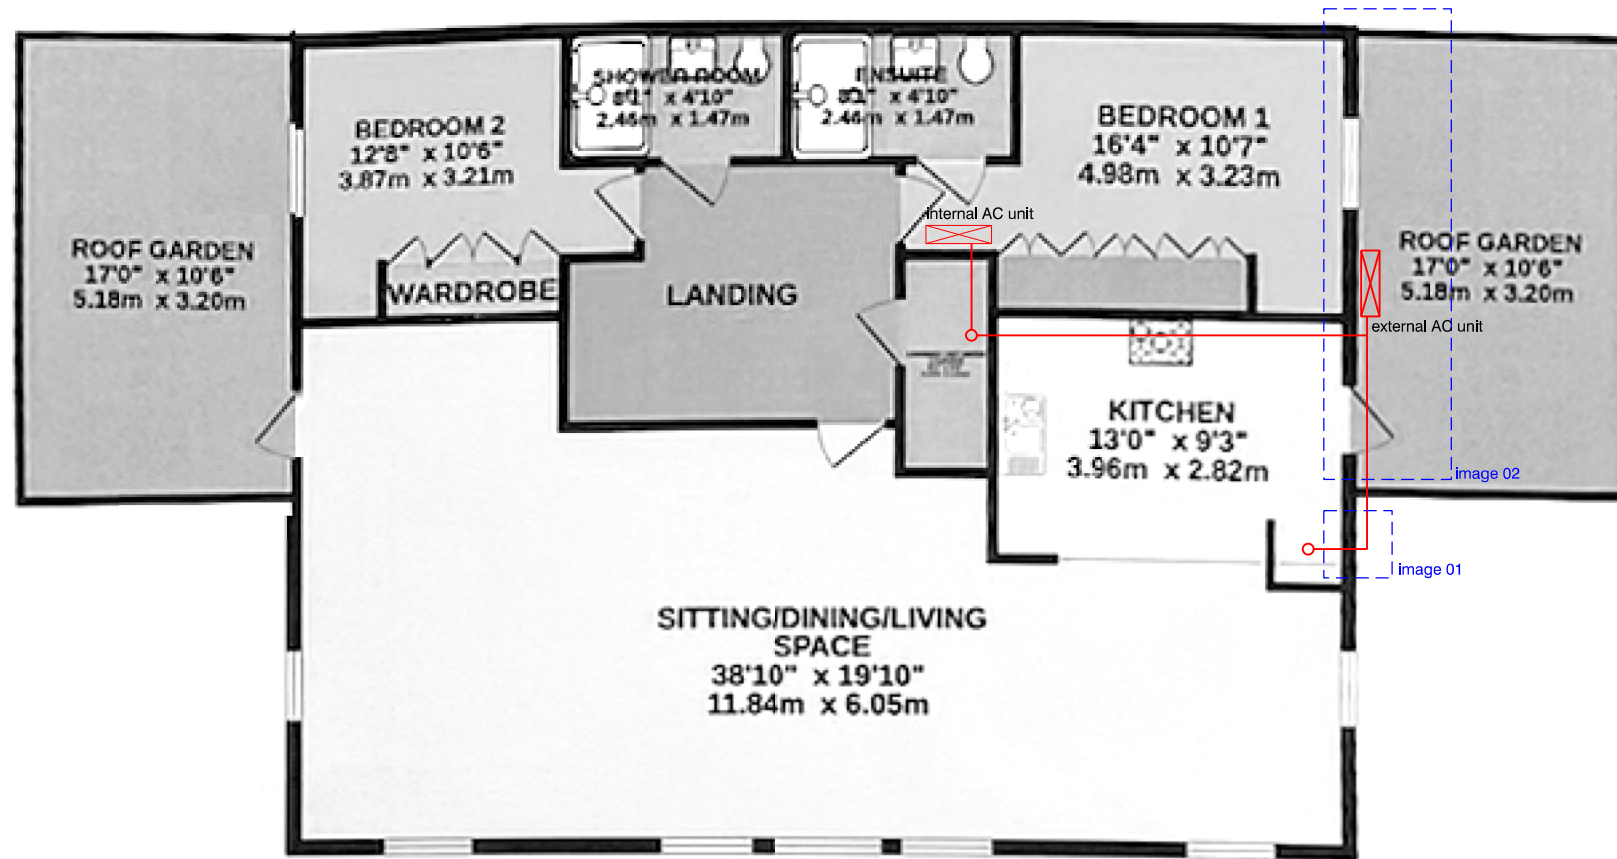

existing apartment internal layout
(second floor plan)

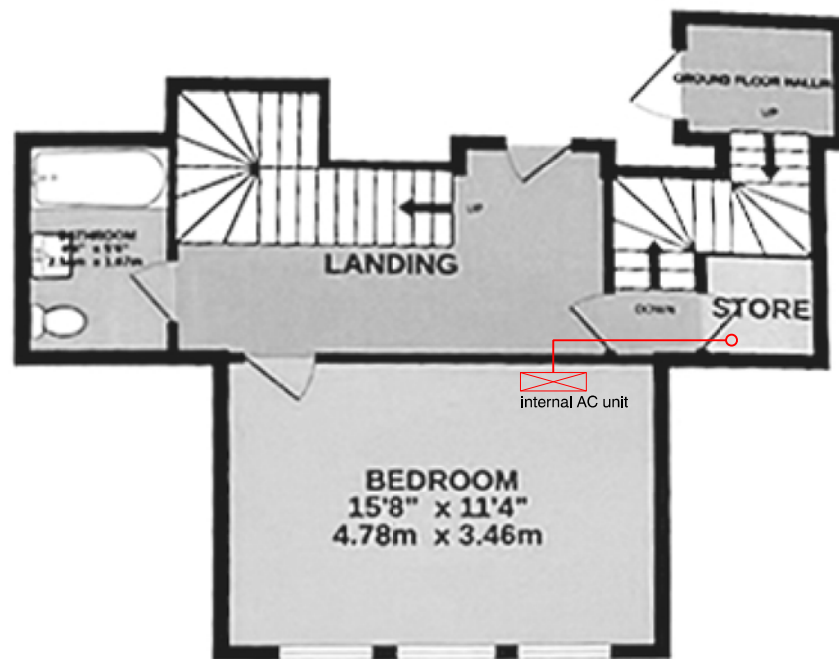

existing apartment internal layout
(first floor plan)




image 01




image 02 (roof terrace)

revision:	date:	note:
P01	2025.04.01	preliminary first issue
P02	2025.06.11	revised following Council's response on 10th June 2025
P03	2025.07.25	revised location of external AC unit as requested by MCC on email dated 2025.07.23

— proposed air conditioning ducting

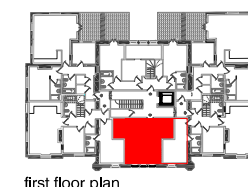

first floor plan

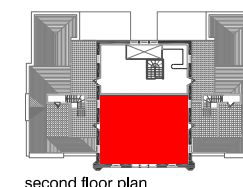

second floor plan



project
Chapel House, Didsbury
job no.
7711
title
proposed air conditioning system
scale
nts
drawing no.
7708-al(05)013

stephenson hamilton risley
STUDIO

3 riverside mews
4 commercial street
manchester, M15 4RQ
www.shr.studio
email@shr.studio
0161 832 0244