



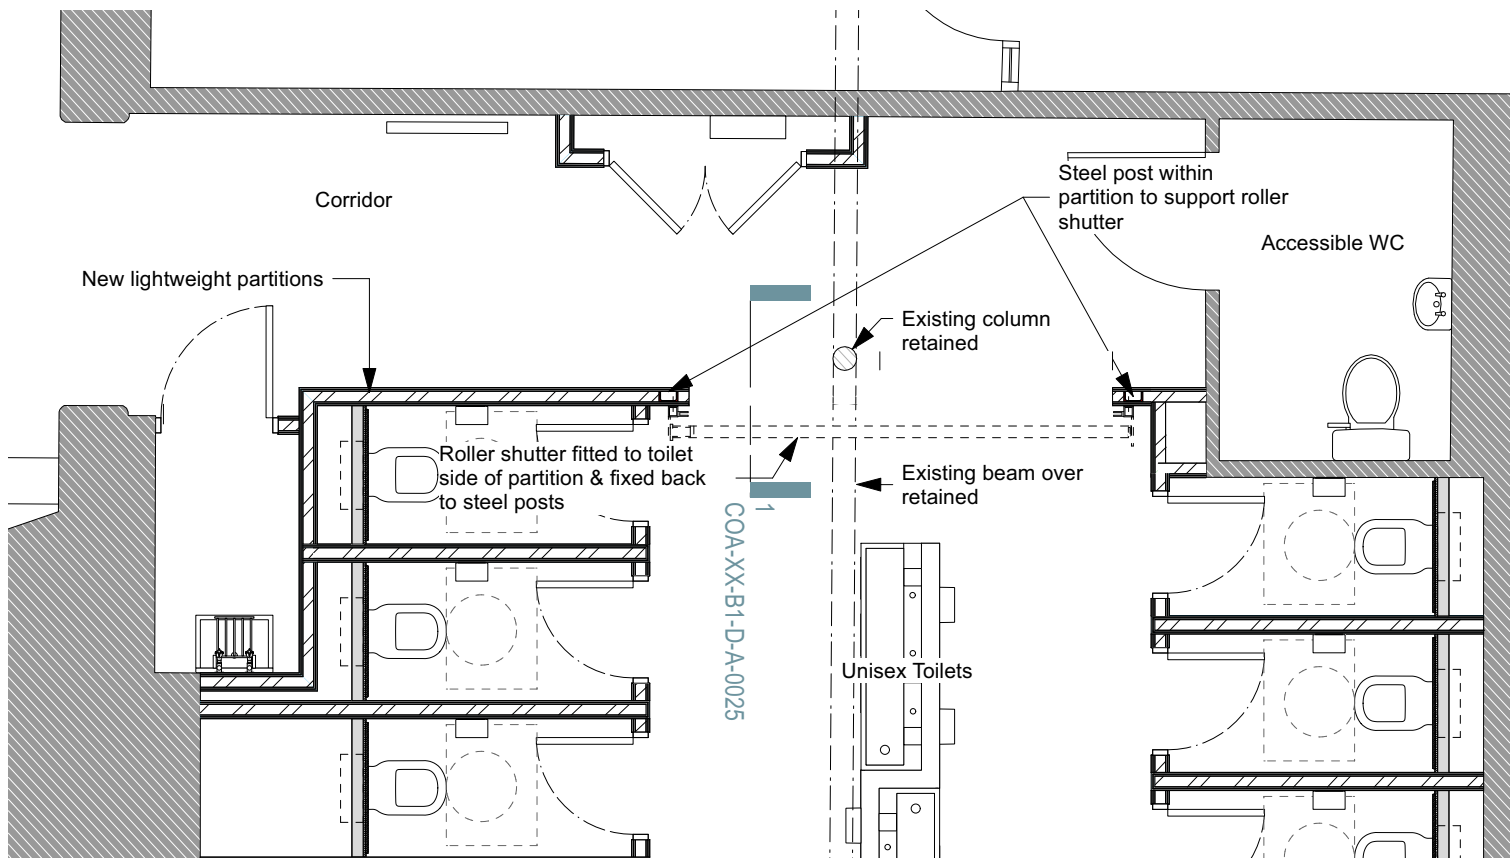

B1 Basement Floor Plan - Main Bldg Pupil WC's Shutter

Scale: 1:50

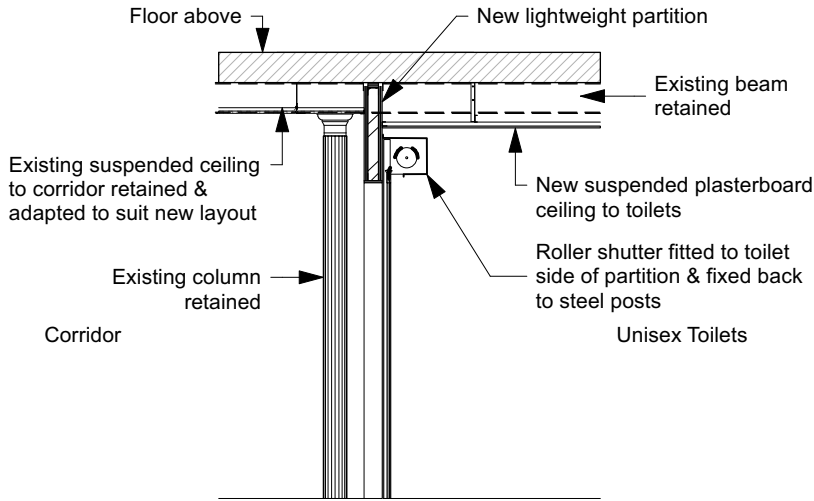

1 Section Through Shutter

Scale: 1:50



Photographs of the same shutter installed in another building at William Hulme's Grammar School

NOTES

STEEL POSTS WITHIN PARTITIONS FIXED AT BASE (TO FLOOR) & AT HEAD (TO SOFFIT OF FLOOR ABOVE). REFER TO STRUCTURAL ENGINEER'S DRAWING J8751 SK290425 Rev A FOR POST DETAILS.

P01 07/07/2025 First issue.
revisions

CoARC

COLLABORATIVE ARCHITECTURE

coarc.co.uk 0121 769 2414 studio@coarc.co.uk

project title
WC Provision

client
United Learning

project address
William Hulme's Grammar School WC Provision

drawing title
Basement Floor Proposed Roller Shutter

SKETCH

0 1 2 3 4 5 M

scale 1:50 @A3 date 04/07/2025

drawing no. WHGS1 - COA-XX-B1-D-A-0025 revision P01

All dimensions to be checked & verified on site. Dimensions structural unless noted otherwise. Drawings to be read in conjunction with specification. Any bracketed dimensions are for checking and not for setting out purposes. Any discrepancies with other project information, existing building or site features are to be reported to the Architect before commencement. Do not scale from printed drawings without checking with the architect. © CoARC Ltd. The contents of this drawing may not be reproduced in whole or in part without express permission of CoARC Ltd