



- GENERAL NOTE:
1. UNDER NO CIRCUMSTANCES SHOULD DIMENSIONS BE SCALED FROM THIS DRAWING 'IF IN DOUBT ASK'.
 2. THE DRAWINGS ARE TO BE READ IN CONJUNCTION WITH ALL OTHER RELEVANT DRAWINGS/SPECIFICATION. ANY DISCREPANCIES, ERRORS OR OMISSIONS TO BE BROUGHT TO THE ATTENTION OF 'd2 architects'.
 3. ALL DIMENSIONS ARE TO BE CHECKED PRIOR TO COMMENCEMENT.
 4. THIS DRAWING IS THE PROPERTY OF 'd2 architects' AND MUST NOT BE COPIED OR REPRODUCED EITHER IN WHOLE OR IN PART WITHOUT WRITTEN PERMISSION.

Rev:	Revision:	Date:
X	First Issue	25.03.25
A	Area added	25.06.25

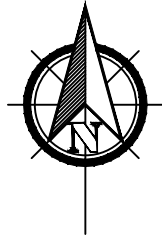

PROPOSED GROUND FLOOR PLAN

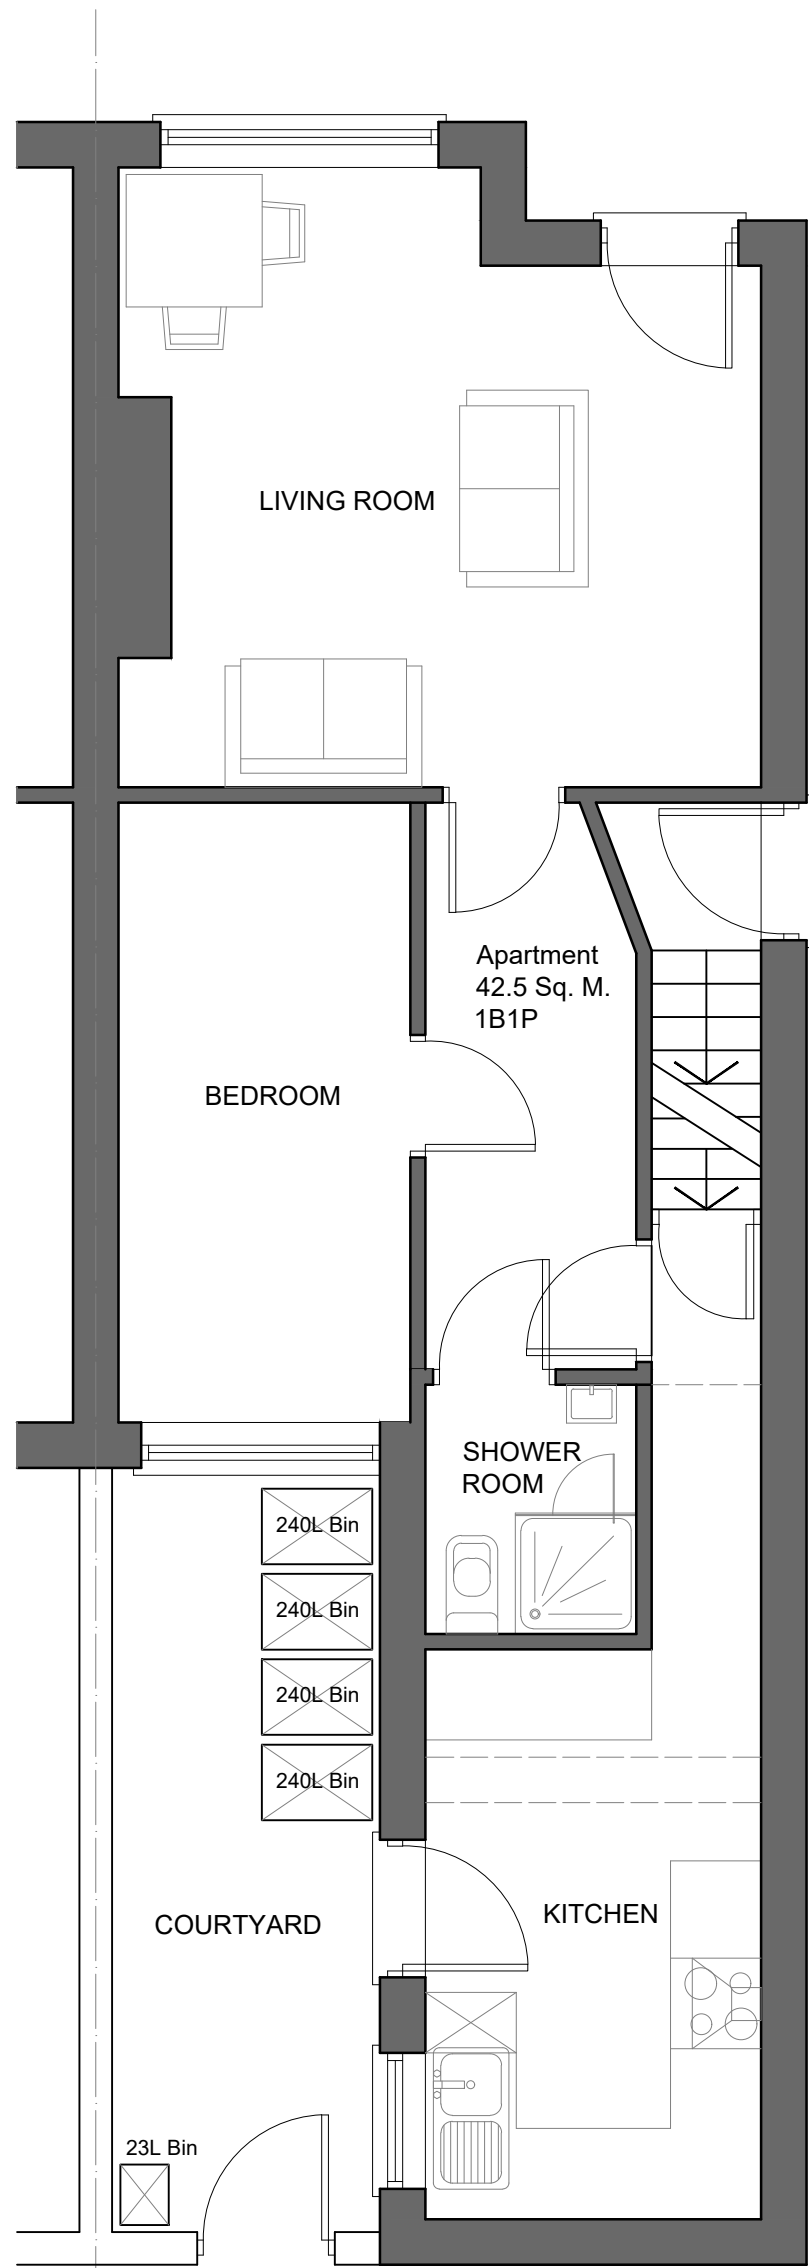


PROPOSED REAR ELEVATION




PROPOSED SIDE ELEVATION



PROPOSED FRONT ELEVATION

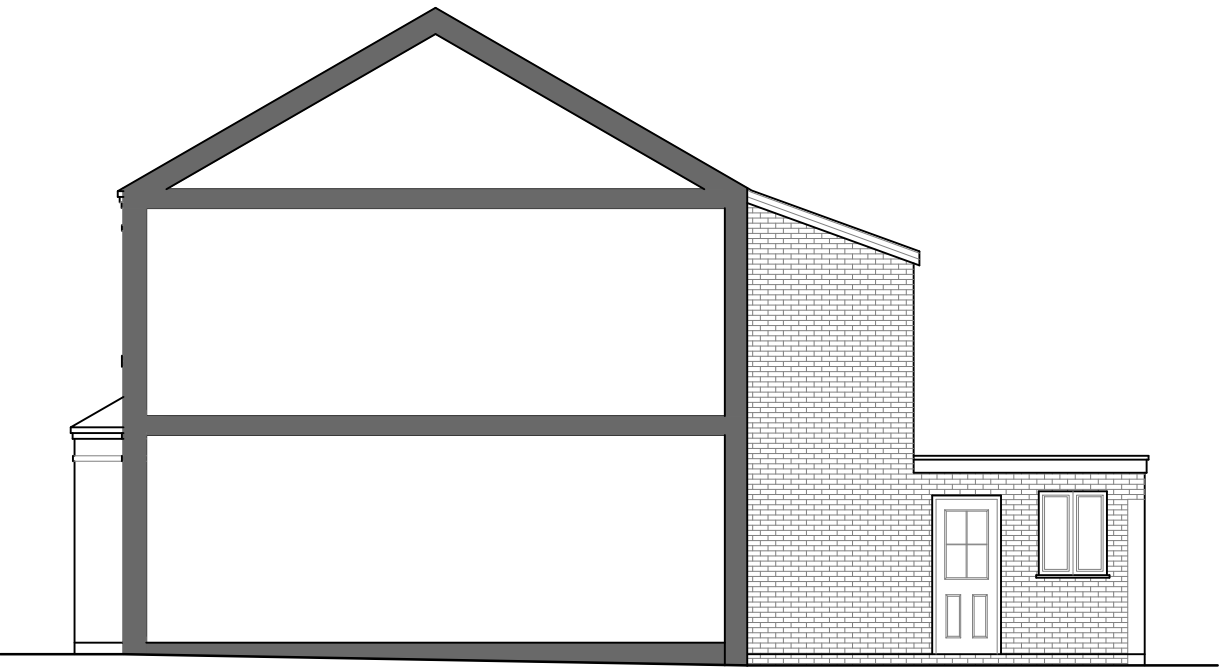

PROPOSED SIDE ELEVATION

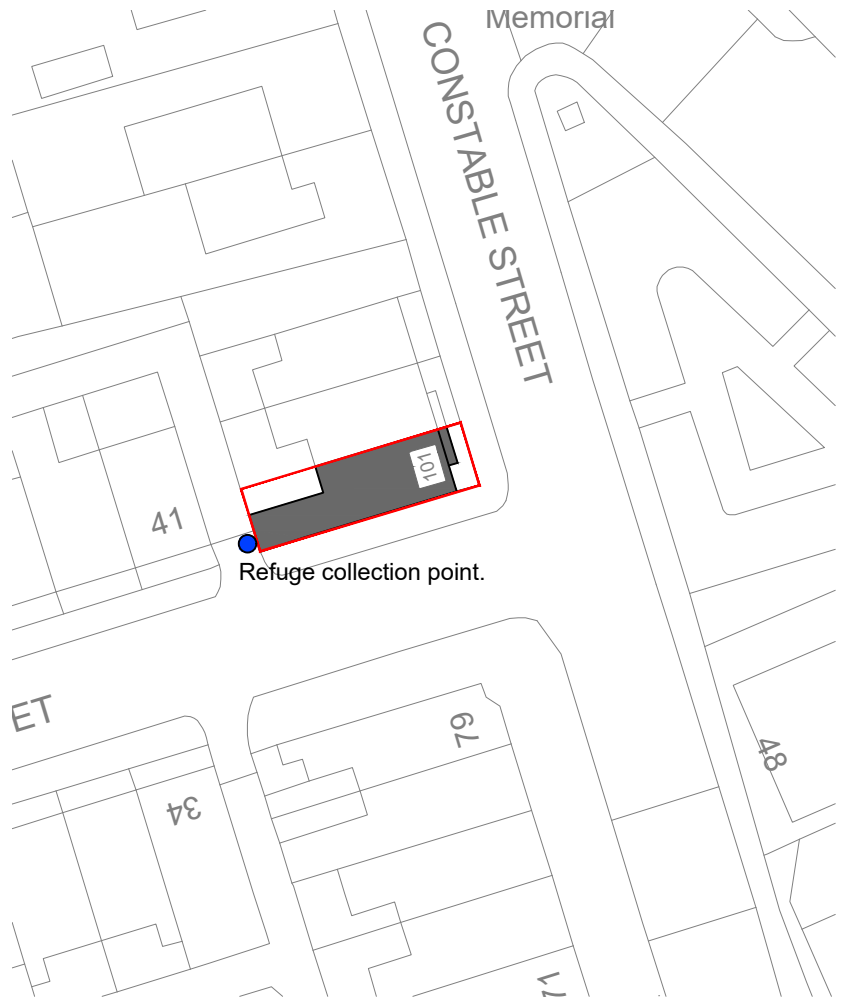

SITE PLAN

Planning

Scheme Title:
101 Constable Street, Abbey Hey

Drawing Ref:
Proposed Floor Plan, Elevations and Site Plan

Scaler:
1:50, 1:100 & 1:500 @ A2

Drawn by:
MOH

Checked by:
RAL

Job: 6722 Drawings No: PL - 02 Rev: A



Soughton House
2 Nicholas Street Mews
Chester
Cheshire
CH1 2NS

The Gallery
Park Road
Ruthin
Denbighshire
LL15 1NB

T: 01244 820 984 / 01824 562012
E: admin@d2architects.co.uk
W: www.d2architects.co.uk