



PALATINE ROAD
307 & 307A PALATINE ROAD,
MANCHESTER, M22 4HH

PROPOSED FLOOR PLANS

Scale: 1/50@A1

Project No.: 2431/224/23112022

Drawn Date: 18 November 2022

Drawn By: RJM

Checked By: SJM

Rev No	Rev Date
1	12/12/21
2	19/01/22
3	15/03/22
4	29/05/22
5	22/06/22
6	21/07/22
7	05/01/25
8	15/05/25


Notes

The designer takes no responsibility for checking any building works on site. All necessary local authority inspections must be requested at the appropriate stages of construction.


All details and dimensions are to be confirmed on site prior to works commencing or any ordering of materials.

All dimensions in millimeter and to structural faces. All dimensions must be checked on site and not scaled from this drawing.


This drawing and associated details and the works shown are the copyright of the designer and may not be reproduced except with written permission.

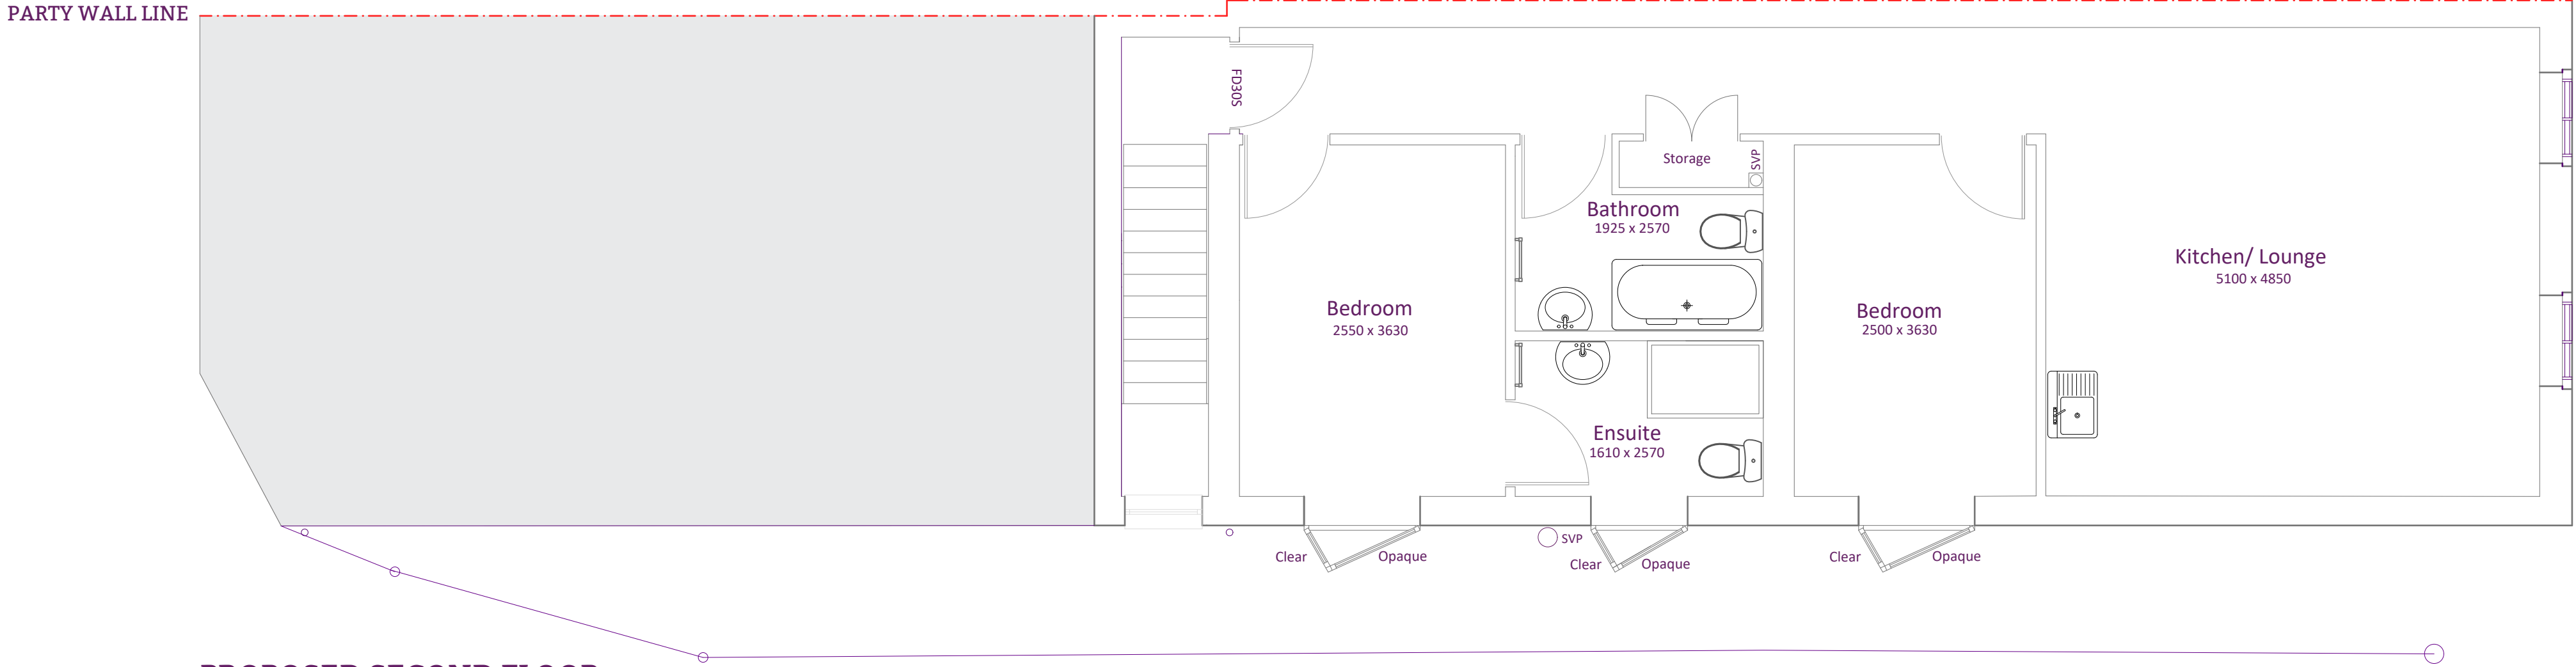

PROPOSED SECOND FLOOR
SCALE: 1/50

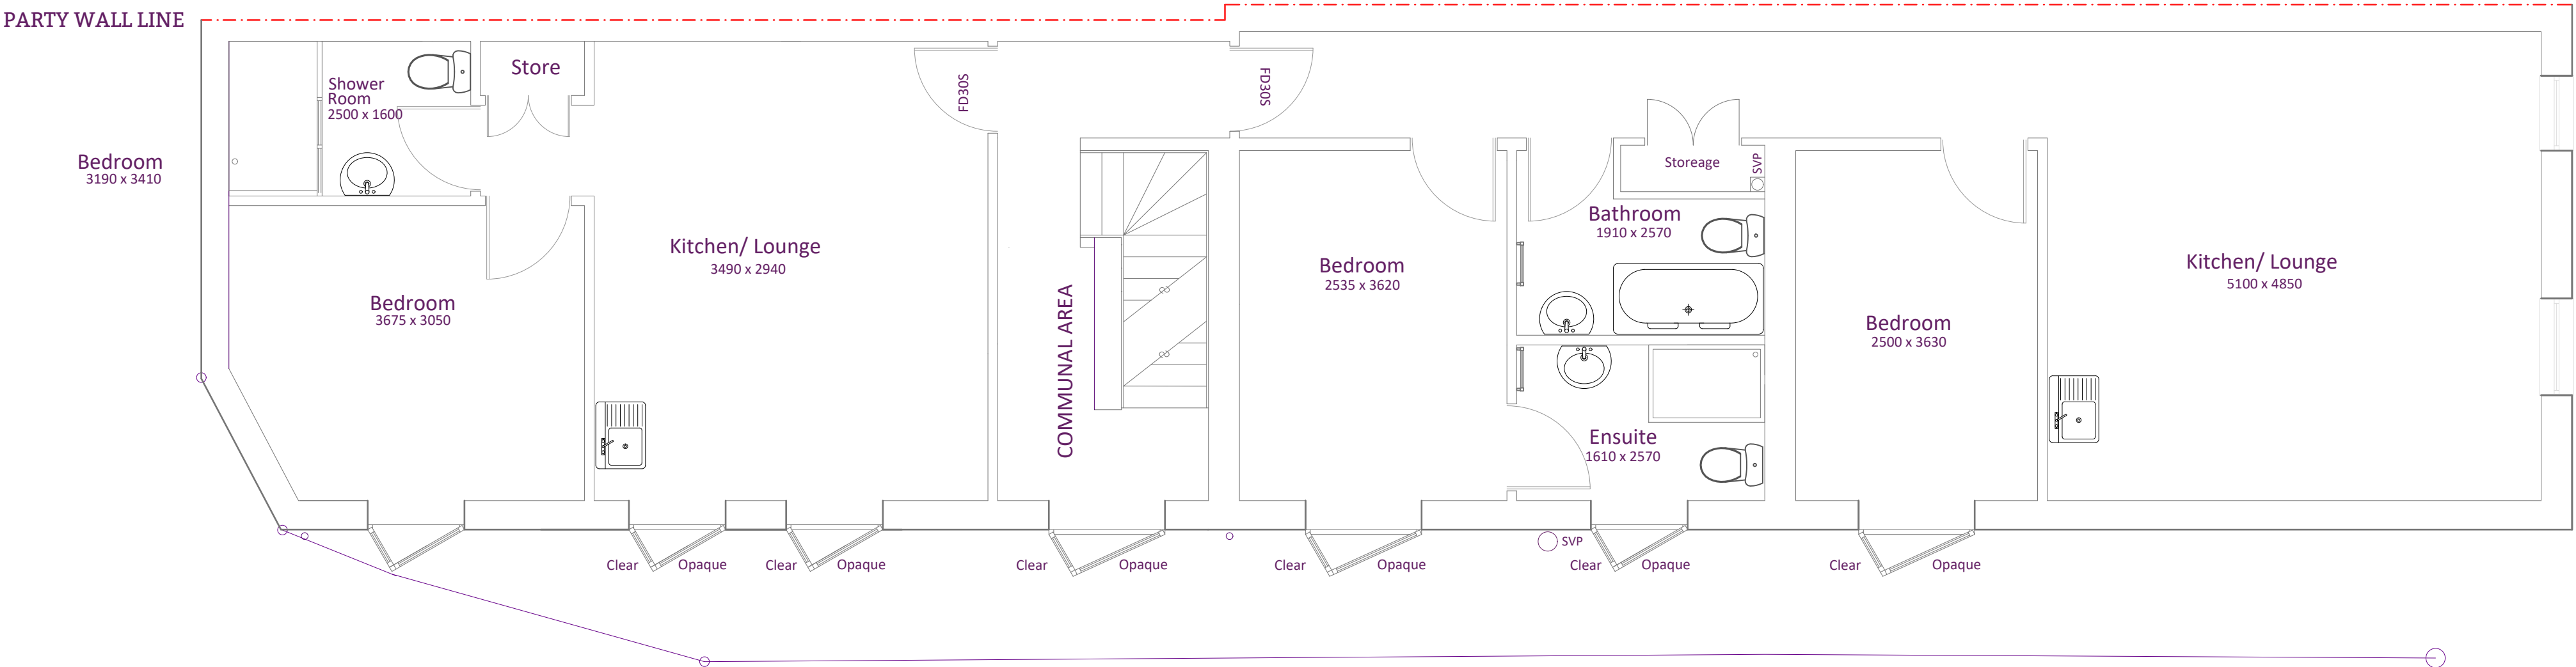

PROPOSED FIRST FLOOR
SCALE: 1/50

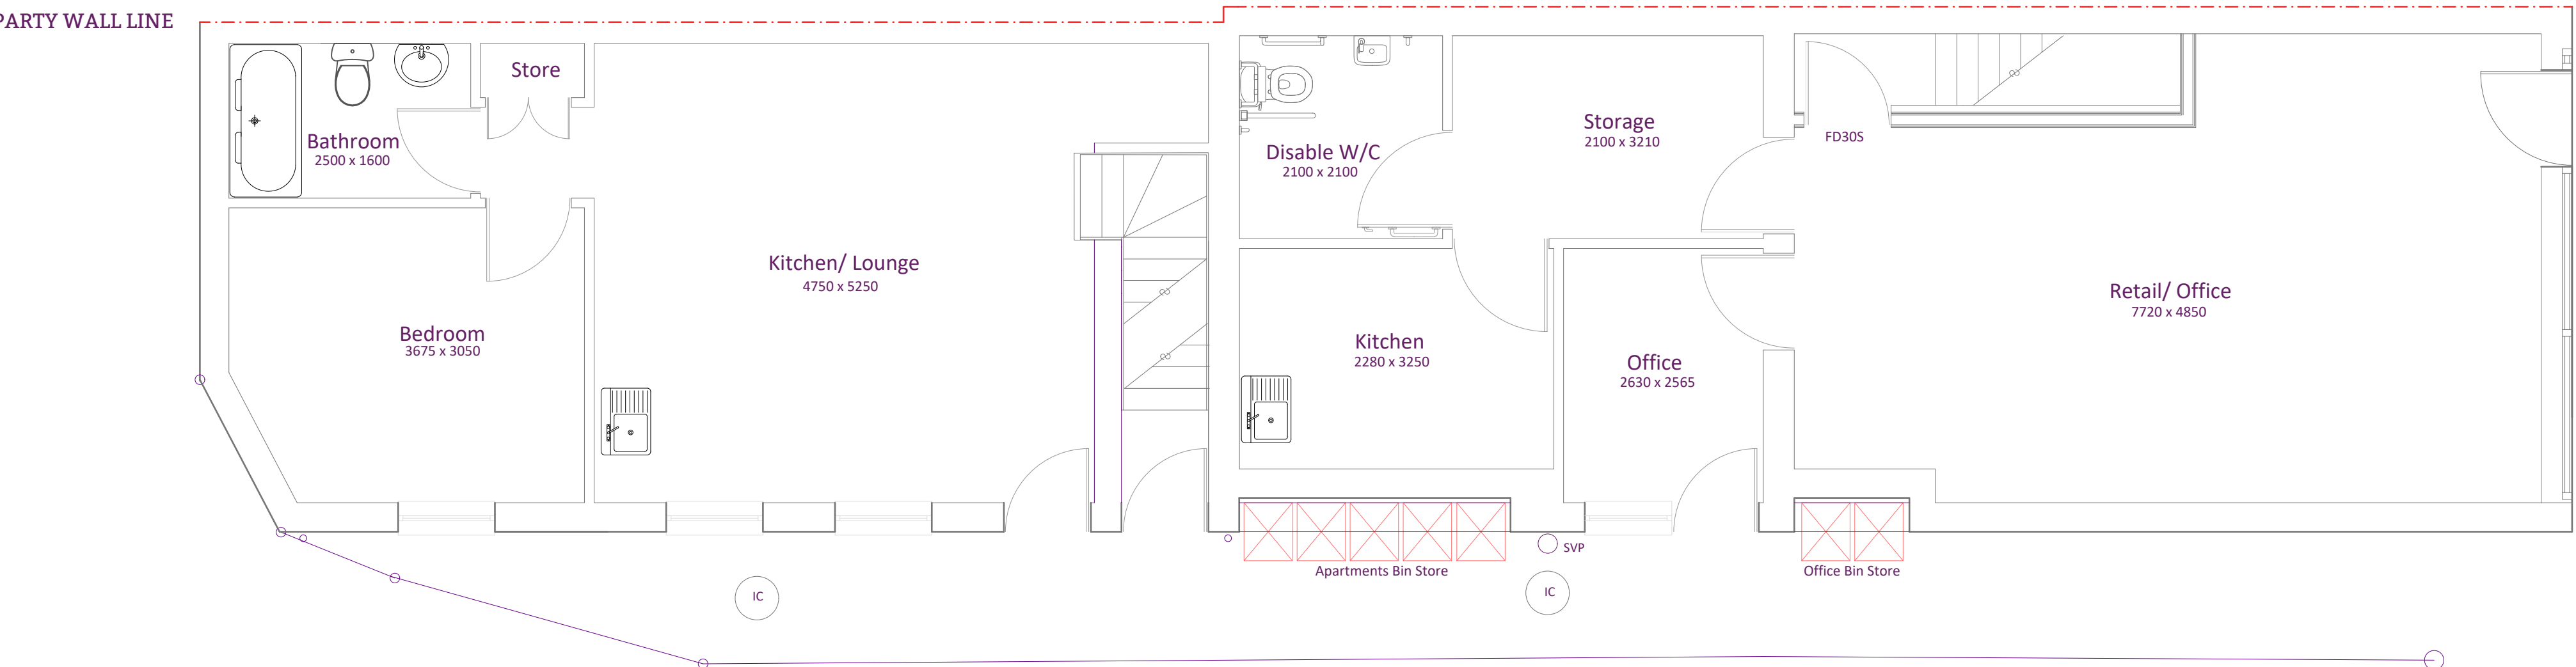

PROPOSED GROUND FLOOR
SCALE: 1/50

PROPOSED
REFURBISHMENT
& EXTENSION

A1.4