


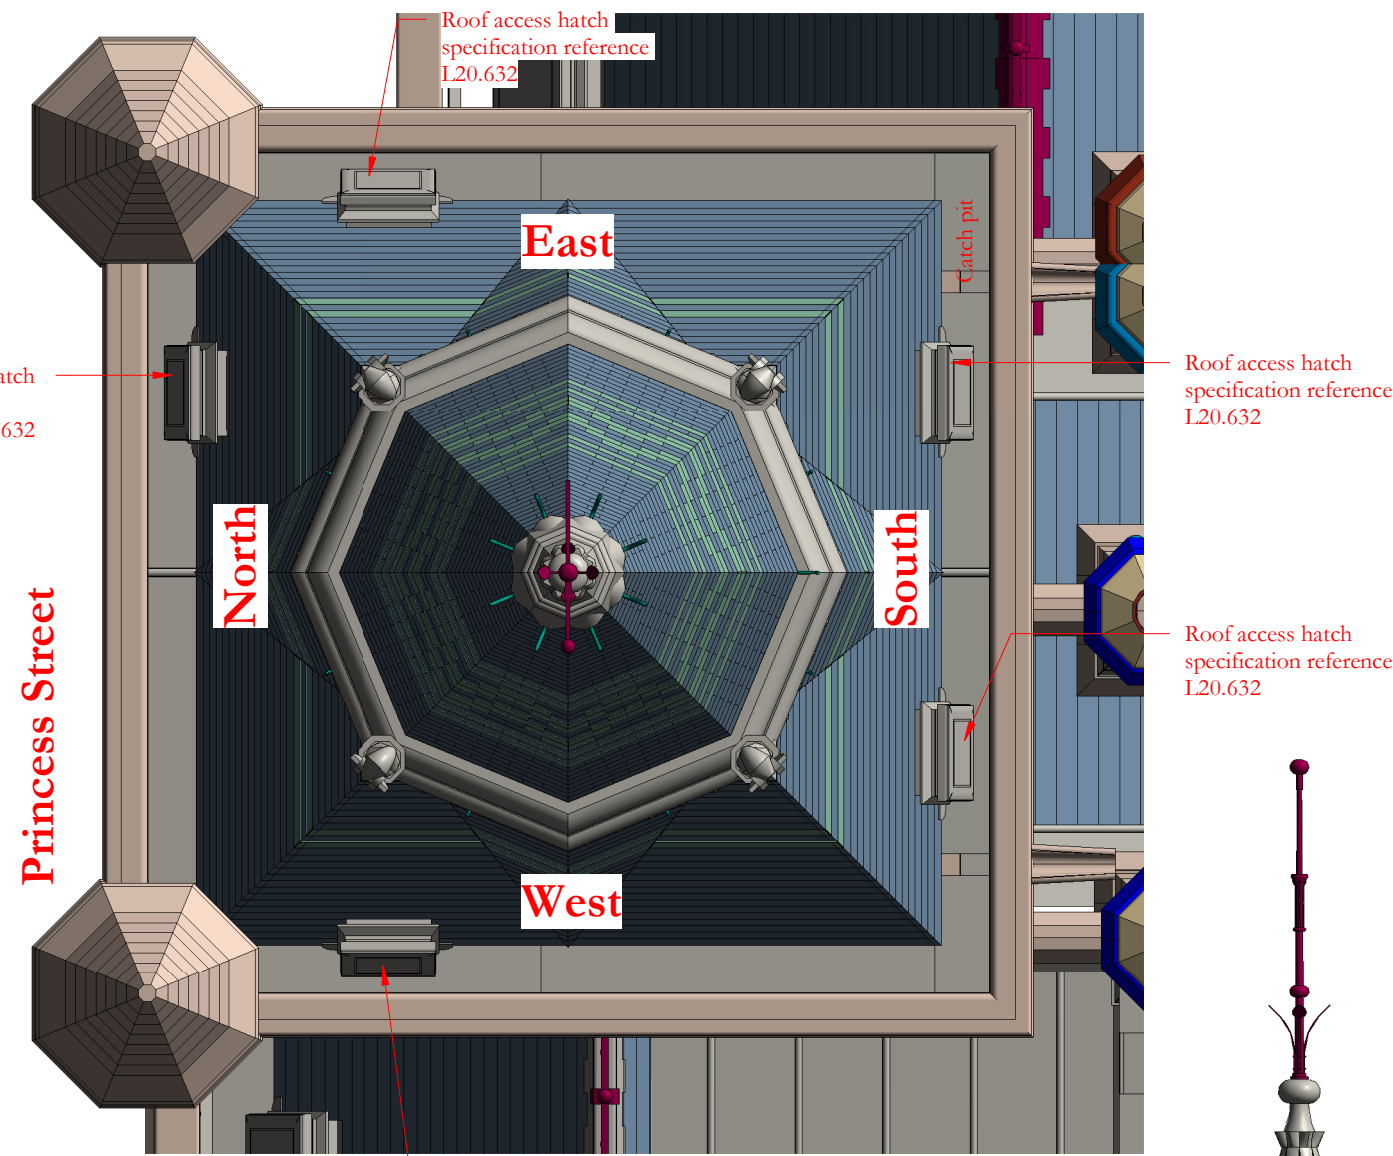


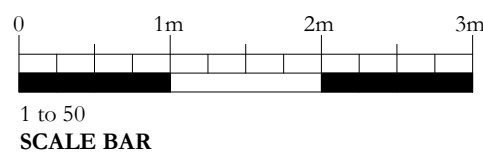


Roof plan
1 : 50

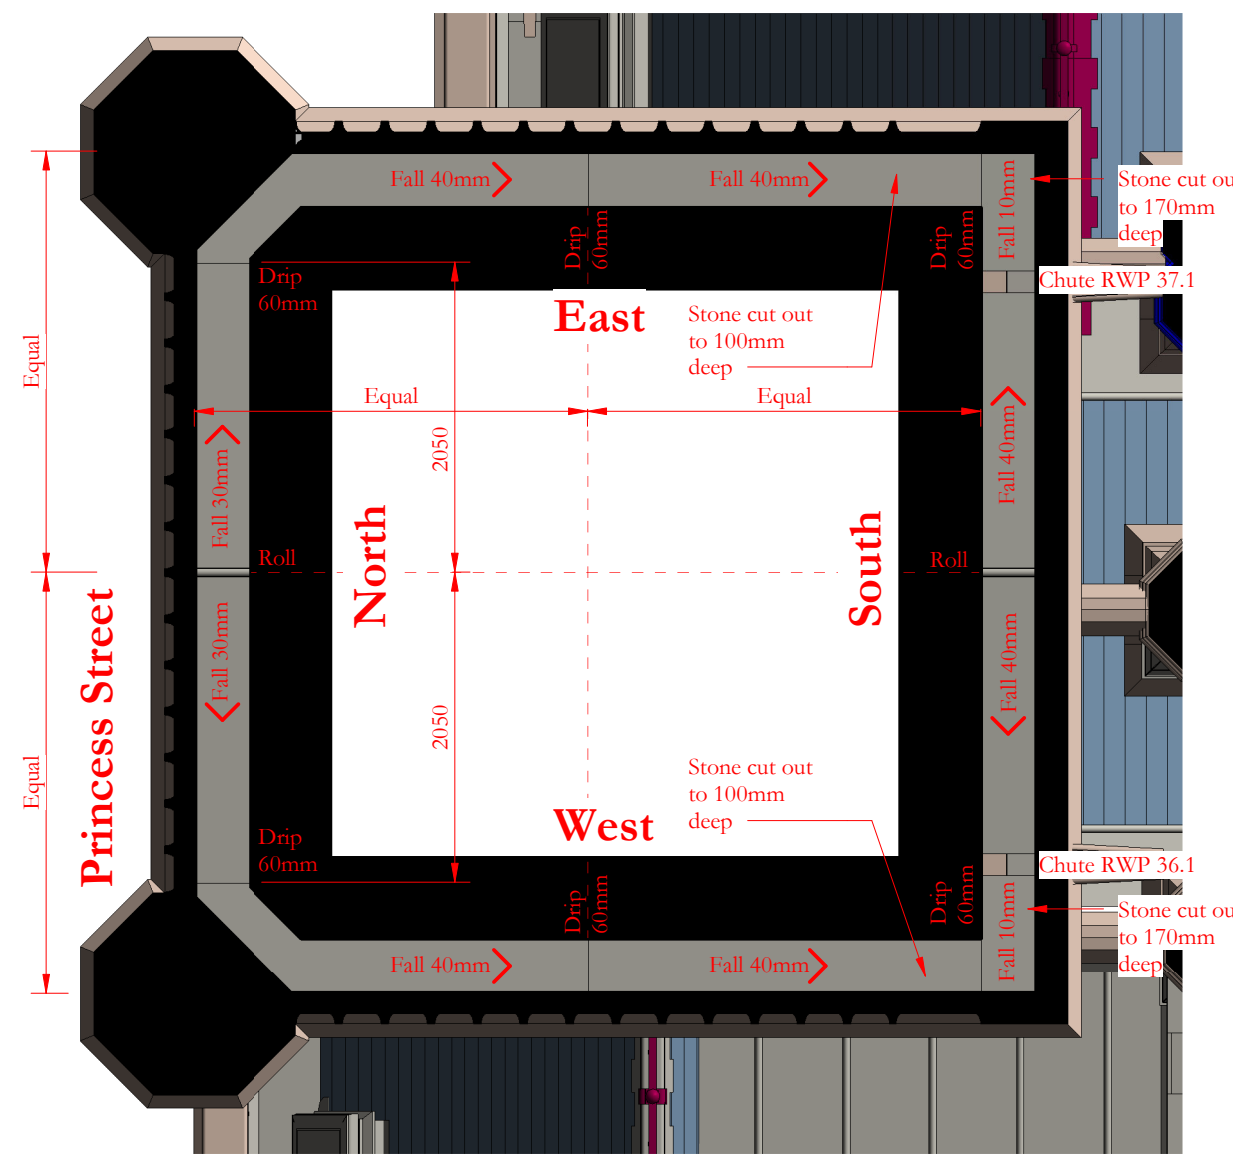


Gutter plan
1 : 50

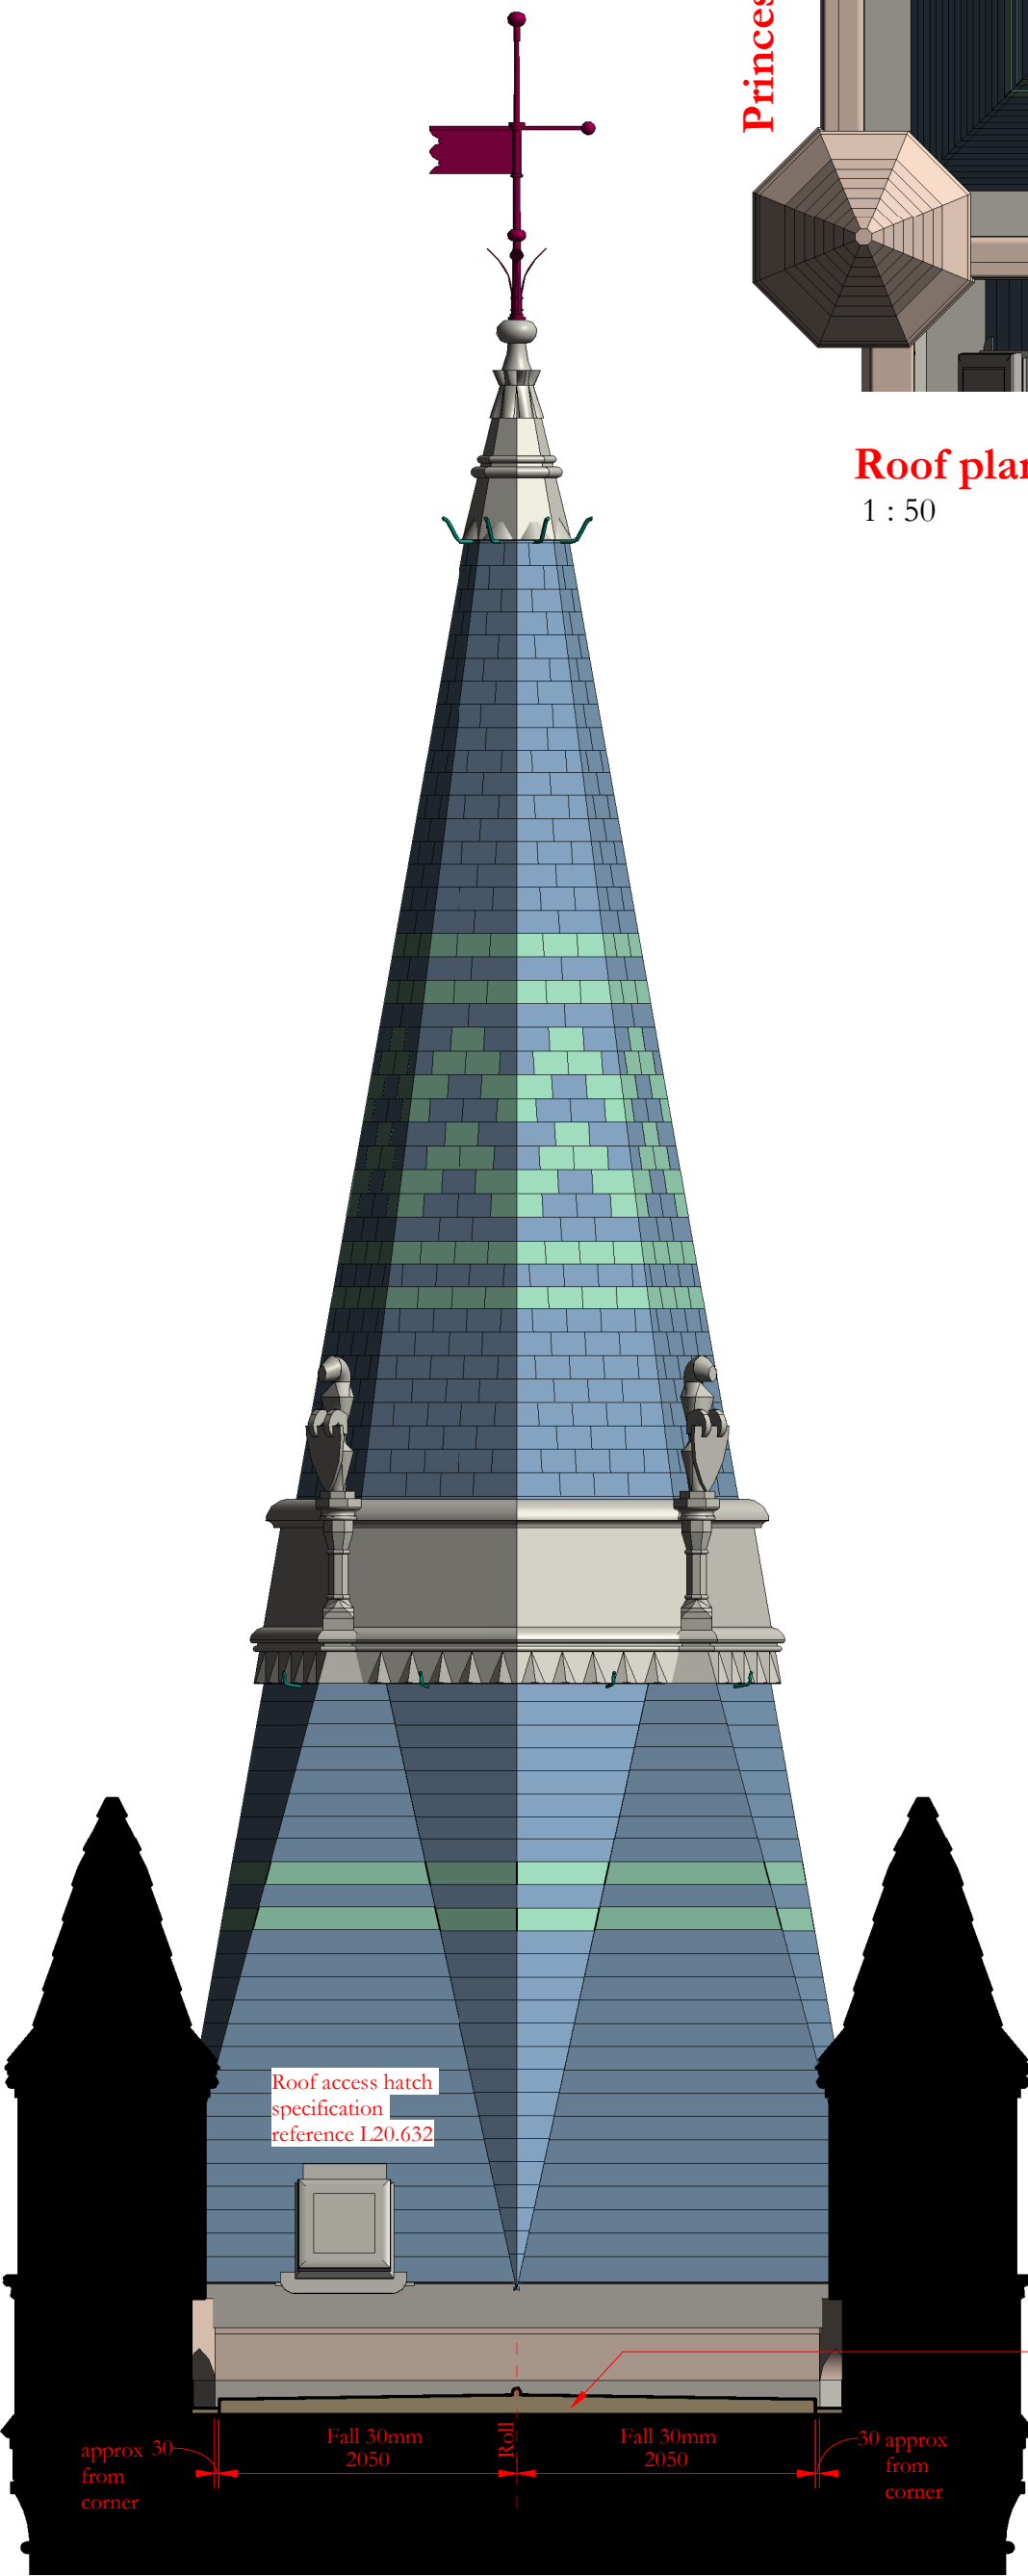


North gutter section view towards roof
1 : 50

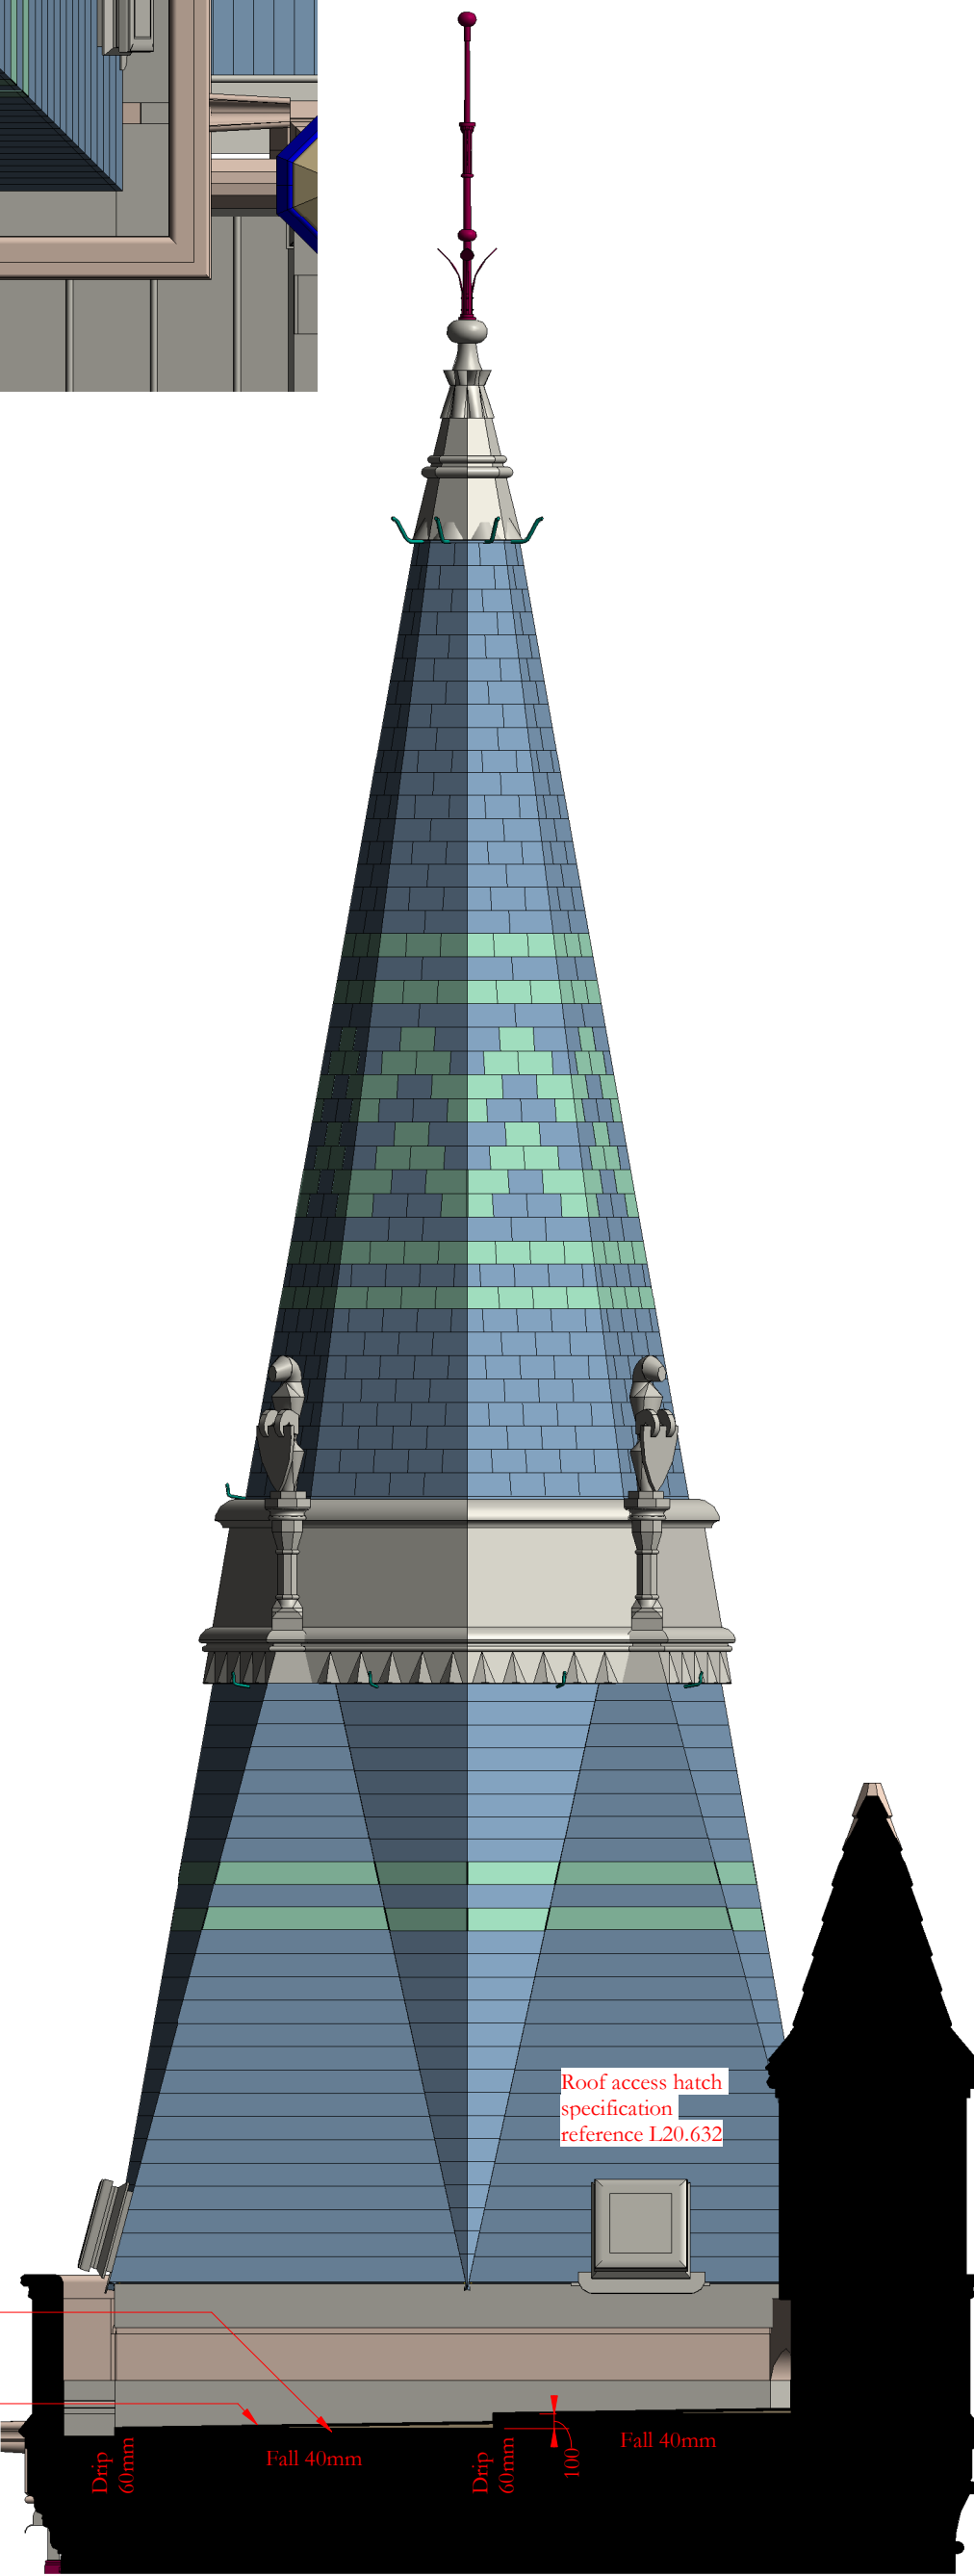


East gutter section view towards roof
1 : 50

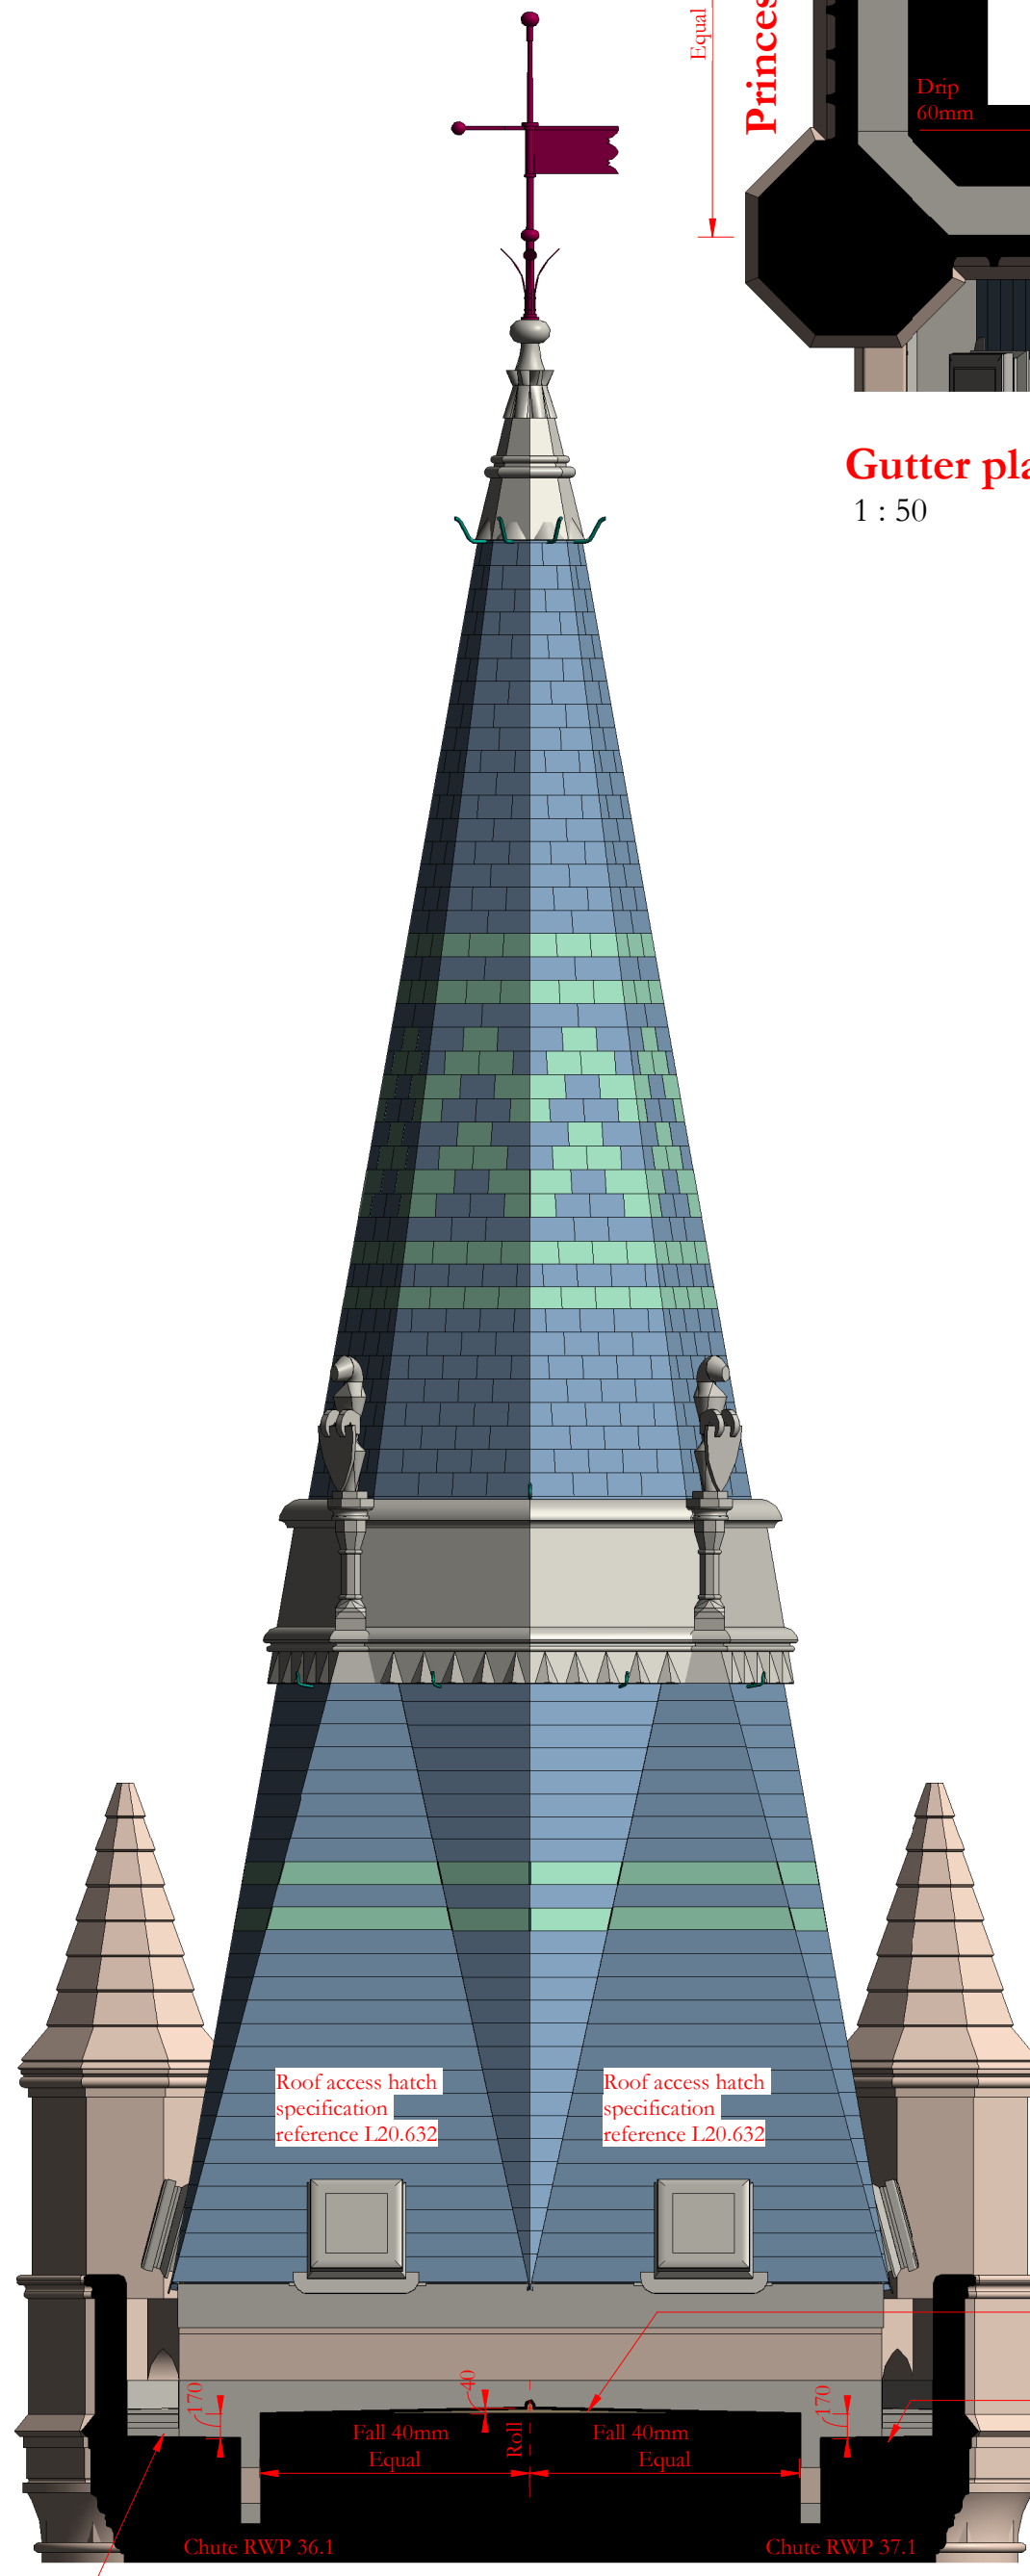


South gutter section view towards roof
1 : 50

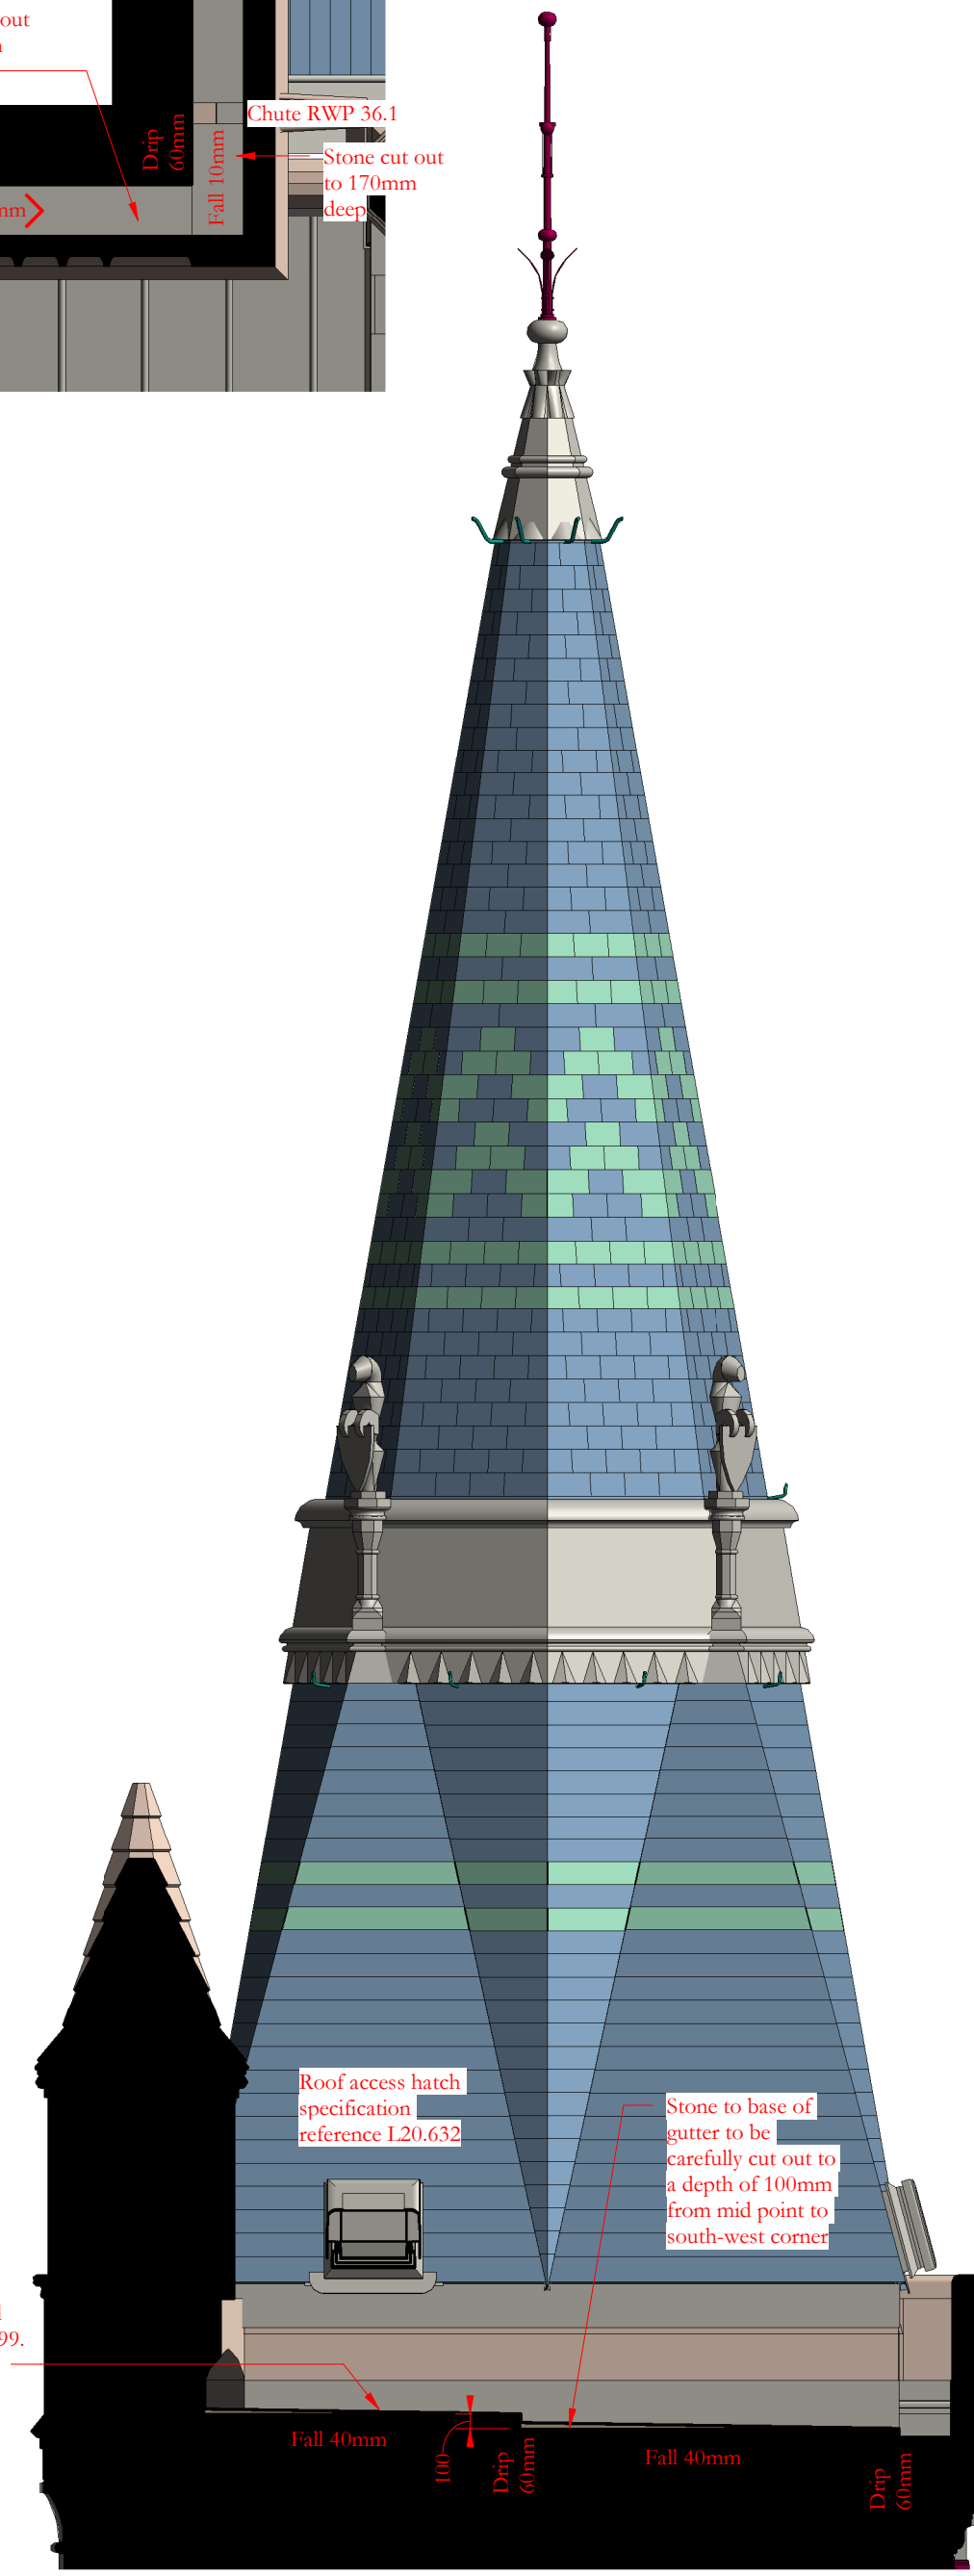


West gutter section view towards roof
1 : 50

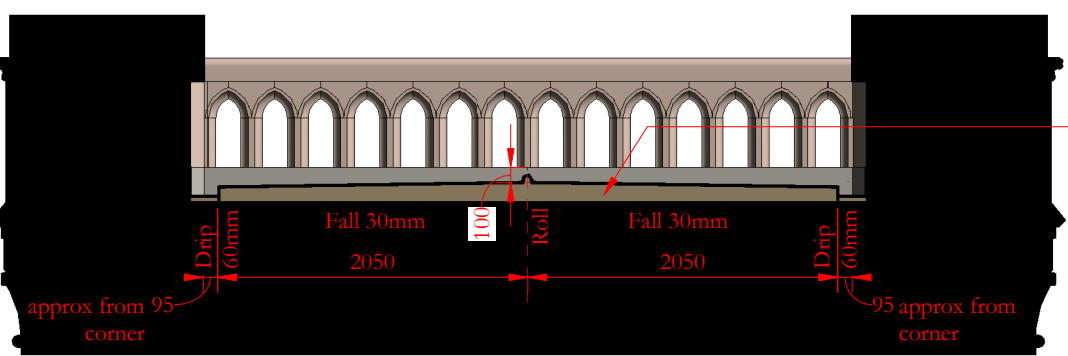


North gutter section view towards parapet
1 : 50

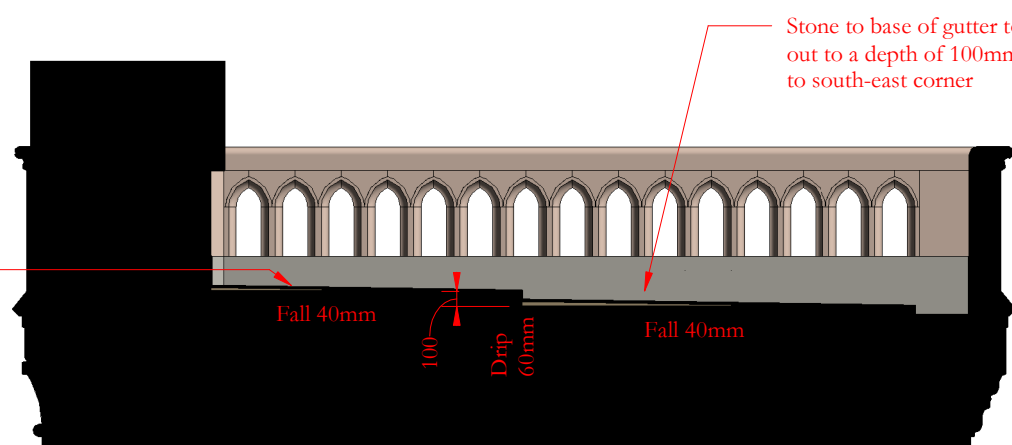

East gutter section view towards parapet
1 : 50

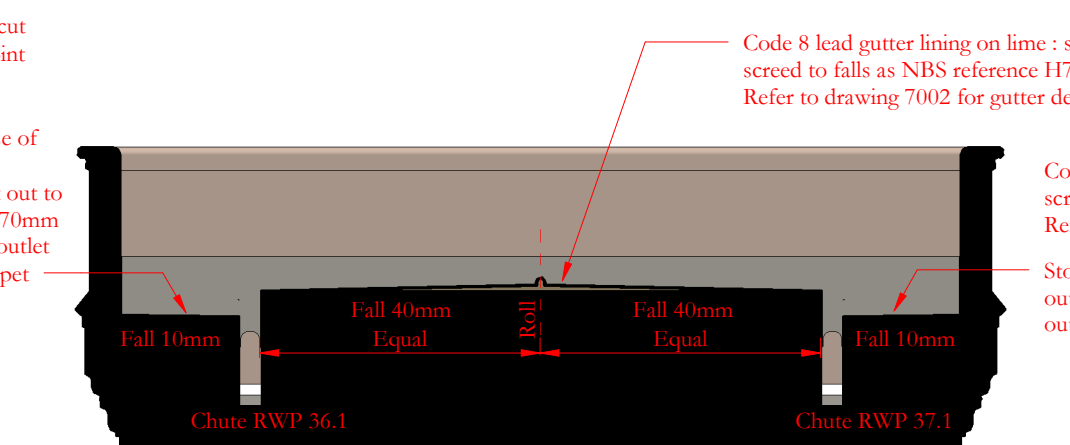

South gutter section view towards parapet
1 : 50

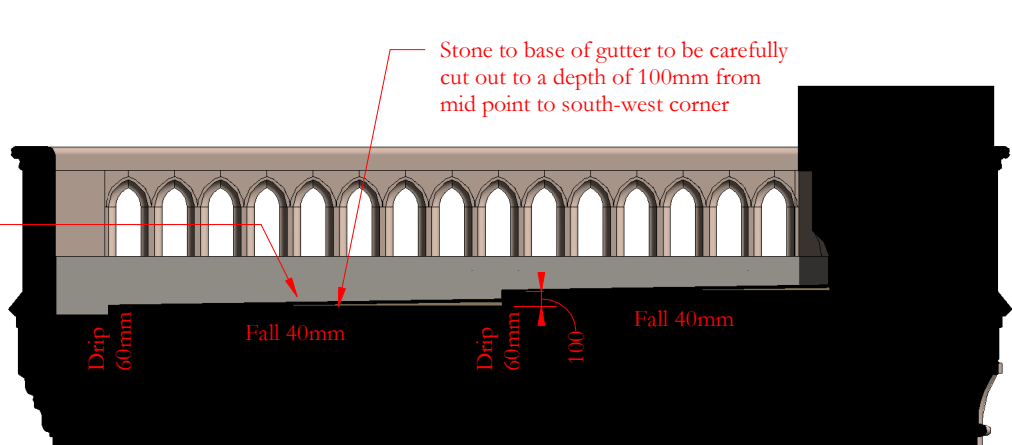

West gutter section view towards parapet
1 : 50

Scale Bars to be used as guidance only - refer to sheet size below									
1:100	mm	0	1000	2000	3000	4000	5000	6000	7000
1:200	mm	0	500	1000	1500	2000	2500	3000	3500
1:500	m	0	5	10	15	20	25	30	35
1:1250	m	0	10	20	30	40	50	60	70

Notes:
Drawings are based on survey data and may not accurately represent what is physically present.
Do not scale from this drawing. All dimensions are to be verified on site before proceeding with the work.
All dimensions are in millimeters unless noted otherwise.
Purcell shall be notified in writing of any discrepancies.

OUR
TOWN
HALL
PROJECT

PURCELL

Project Office, Town Hall, MANCHESTER M60 2L1
+44 (0) 7970 097 432
www.purcelluk.com

PROJECT STATUS	RIBA Stage 5
CLIENT	Manchester City Council
PROJECT	Our Town Hall
DRAWING TITLE	Princess Street Tower roof plan and sections
SIZE & SCALE	A1: 1 : 50
DRAWING STATUS	S4 Construction
JOB NUMBER	236959
DRAWING NO.	OTH-PUR-TH-RF-DWG-A-4447 -
© PURCELL 2019. PURCELL ® IS THE TRADING NAME OF PURCELL ARCHITECTURE LTD.	