
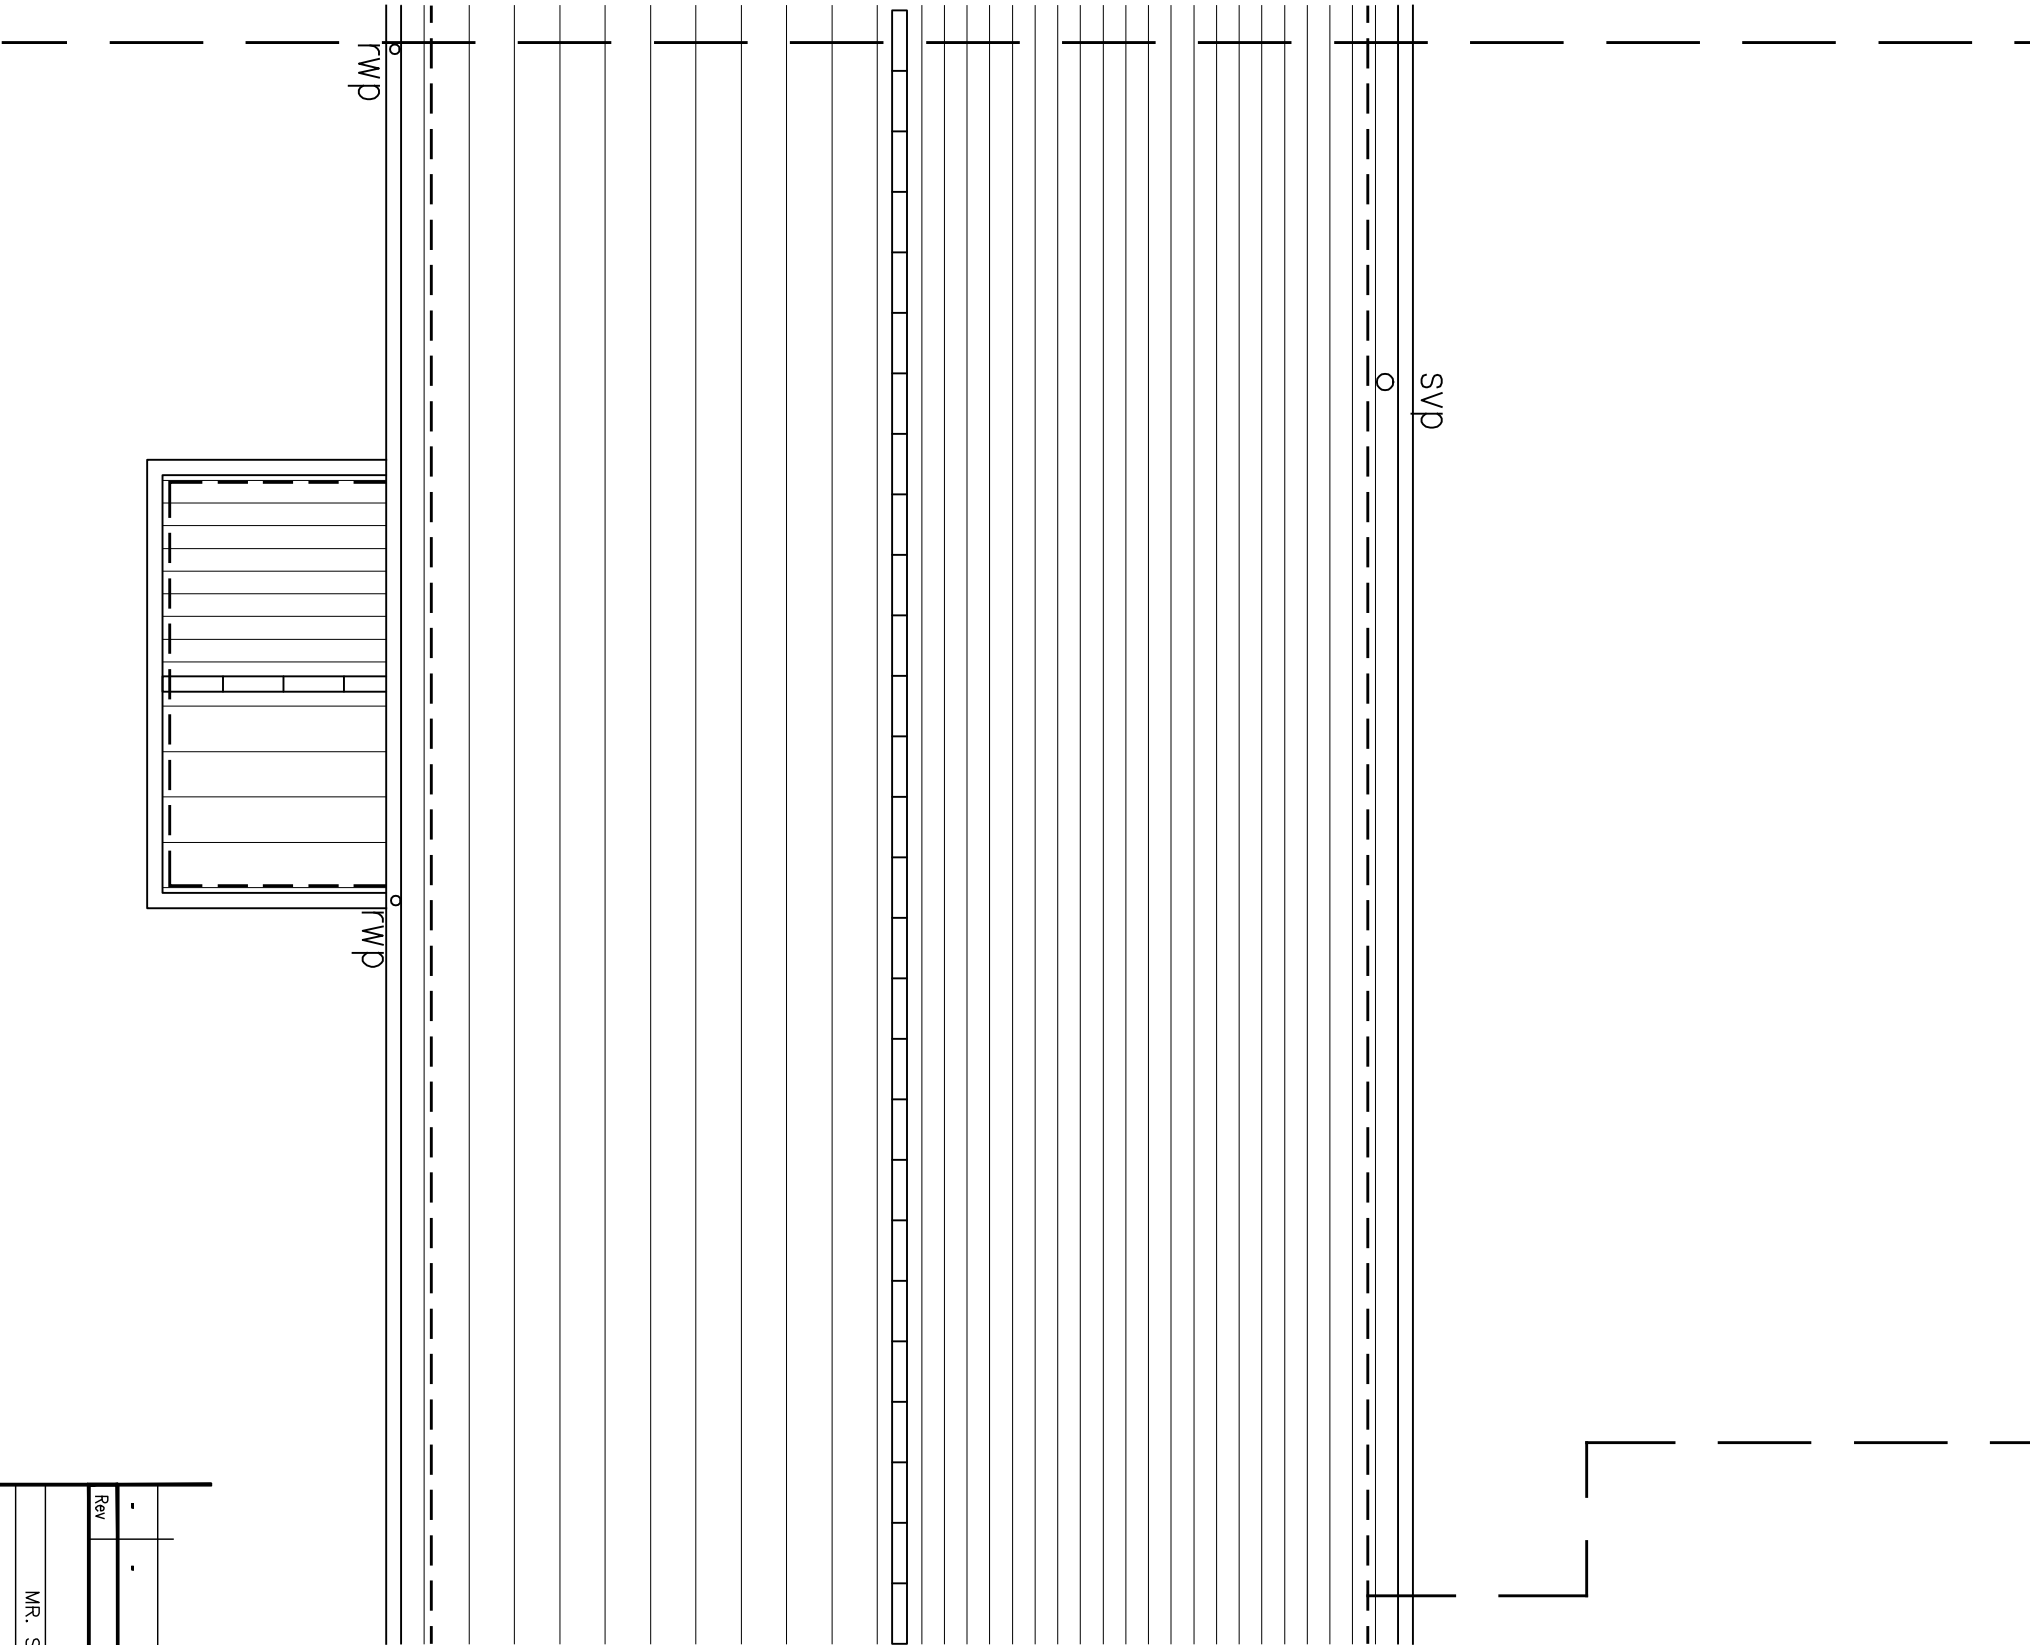


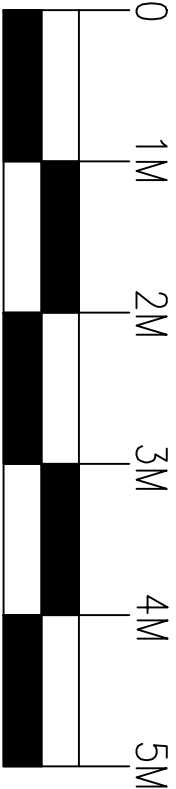

Existing Roof Plan

-	-	-
Rev	Description	Date
CLIENT		
MR. S. Ramasantiran		
PROJECT		
Proposed Extension Works at: 276 Parris Wood Road Manchester M20 6JY		
DRAWING		
EXISTING ROOF PLAN		
SCALE		DATE
1:50 @ A3		June 2025
DRAWING No.	SHEET	REV.
PAR/06/25/04	4 of 7	