




Existing North East Elevation (from Gasworth Ave)

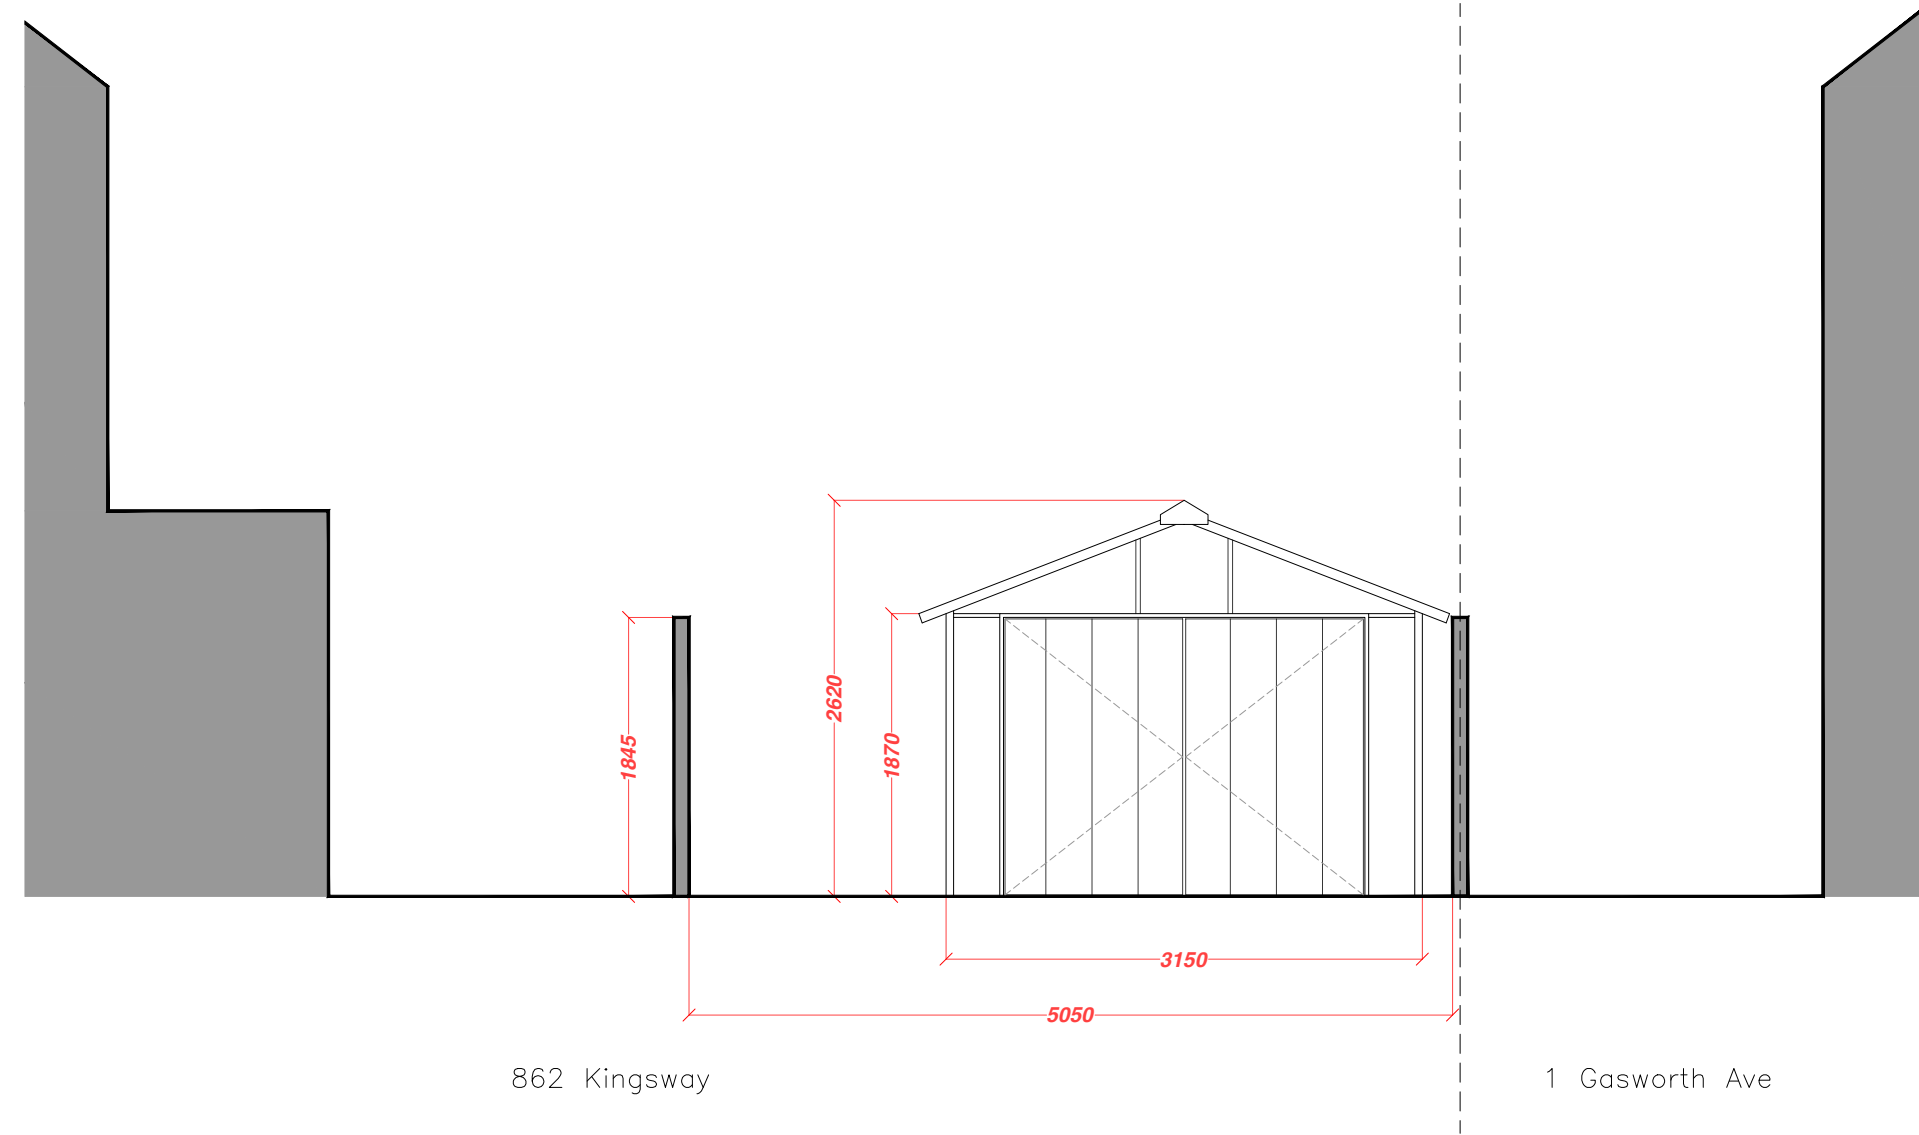



Existing South East Elevation

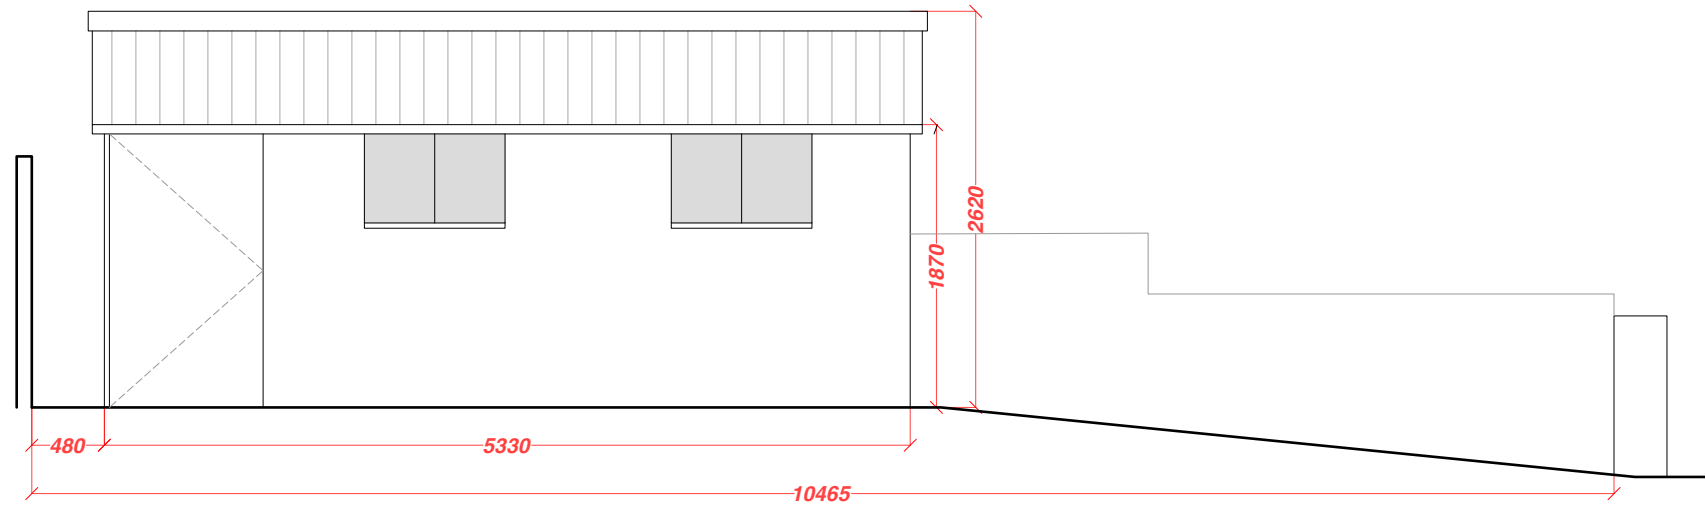

Proposed North East Elevation (from Gasworth Ave)

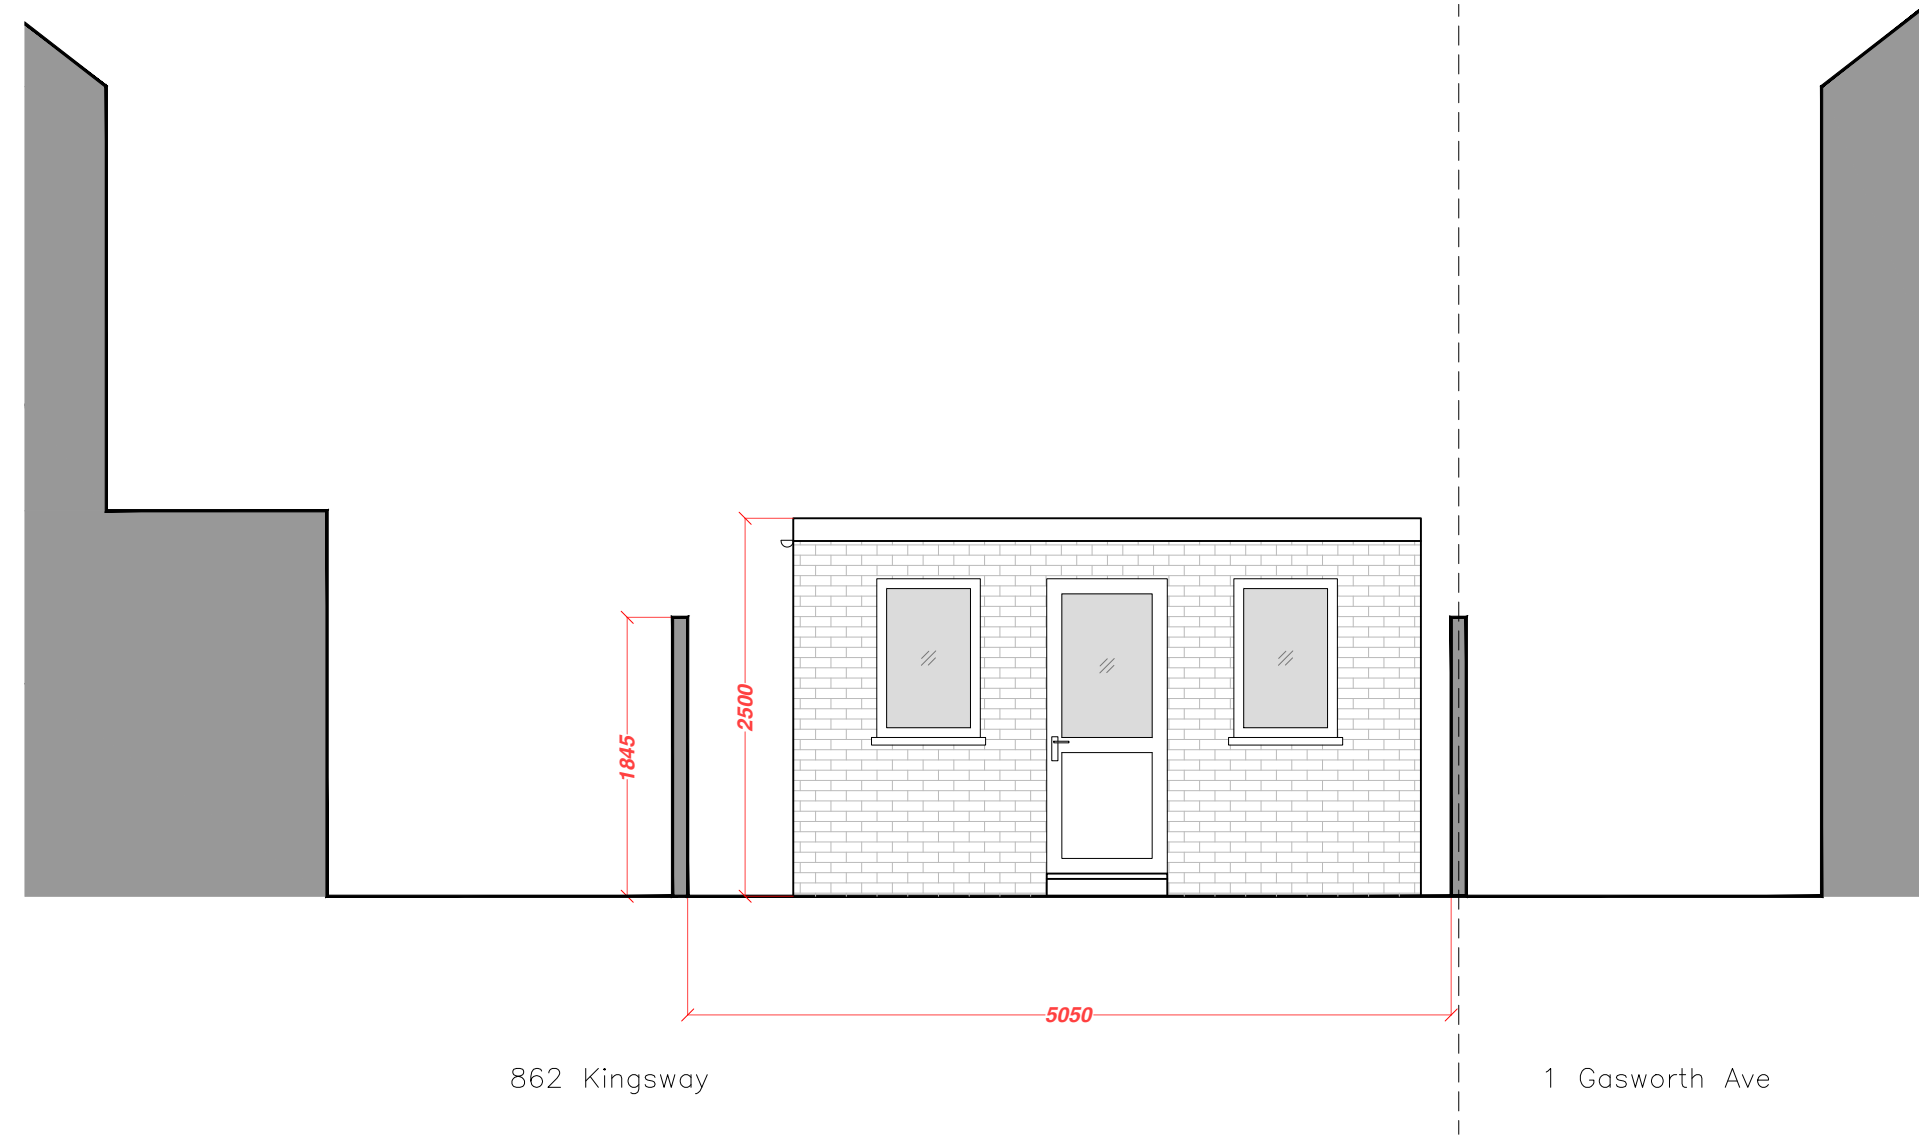

Proposed South East Elevation

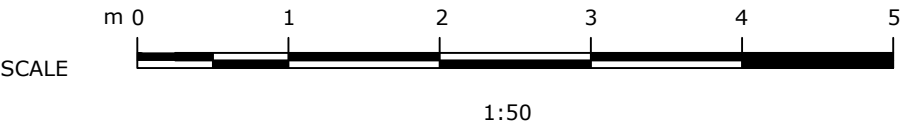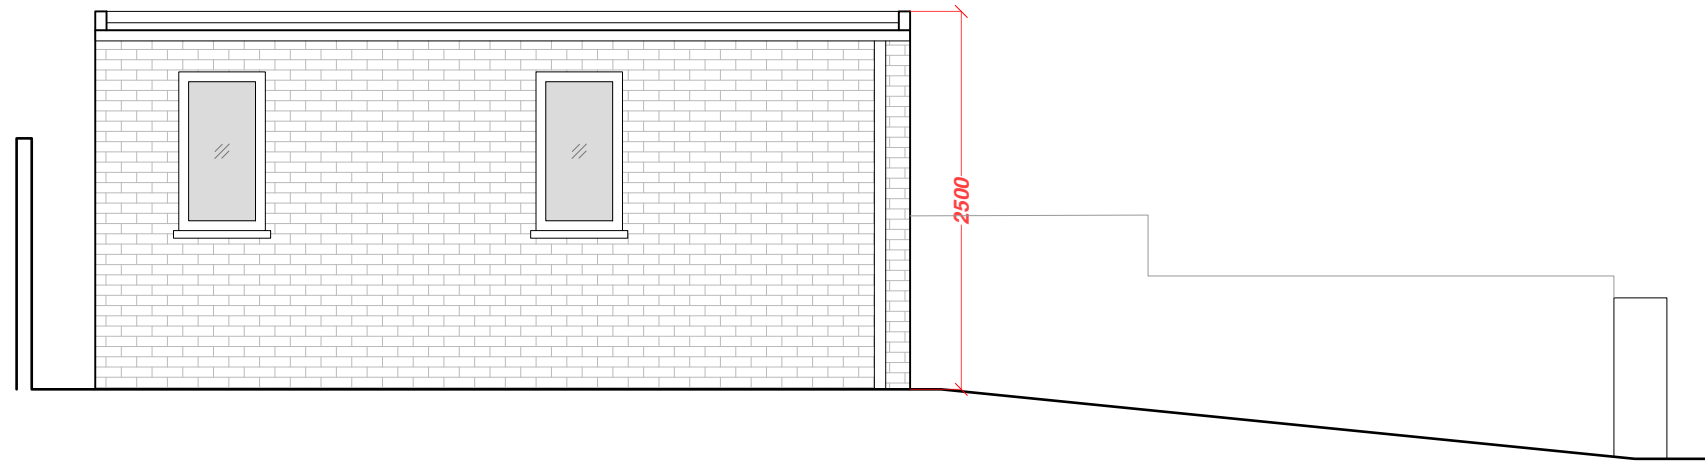

Revision	Date	Author
*	20/05/25	

Stage:

Planning

Drawing Title:	Drawing Size:
Existing & Proposed Elevations	1:50 @A2

Project: Job Number: 059

Replacement of existing garage with a new garden room/home office (PD)

Client:

Muhammad Khan

Site Address:

862 Kingsway, Manchester, M20 5WG

Drawn: CM	Date: May '25	Stage: P
Reviewed by:	Drawing No.	Revision:
CM	Pr-059-200	