



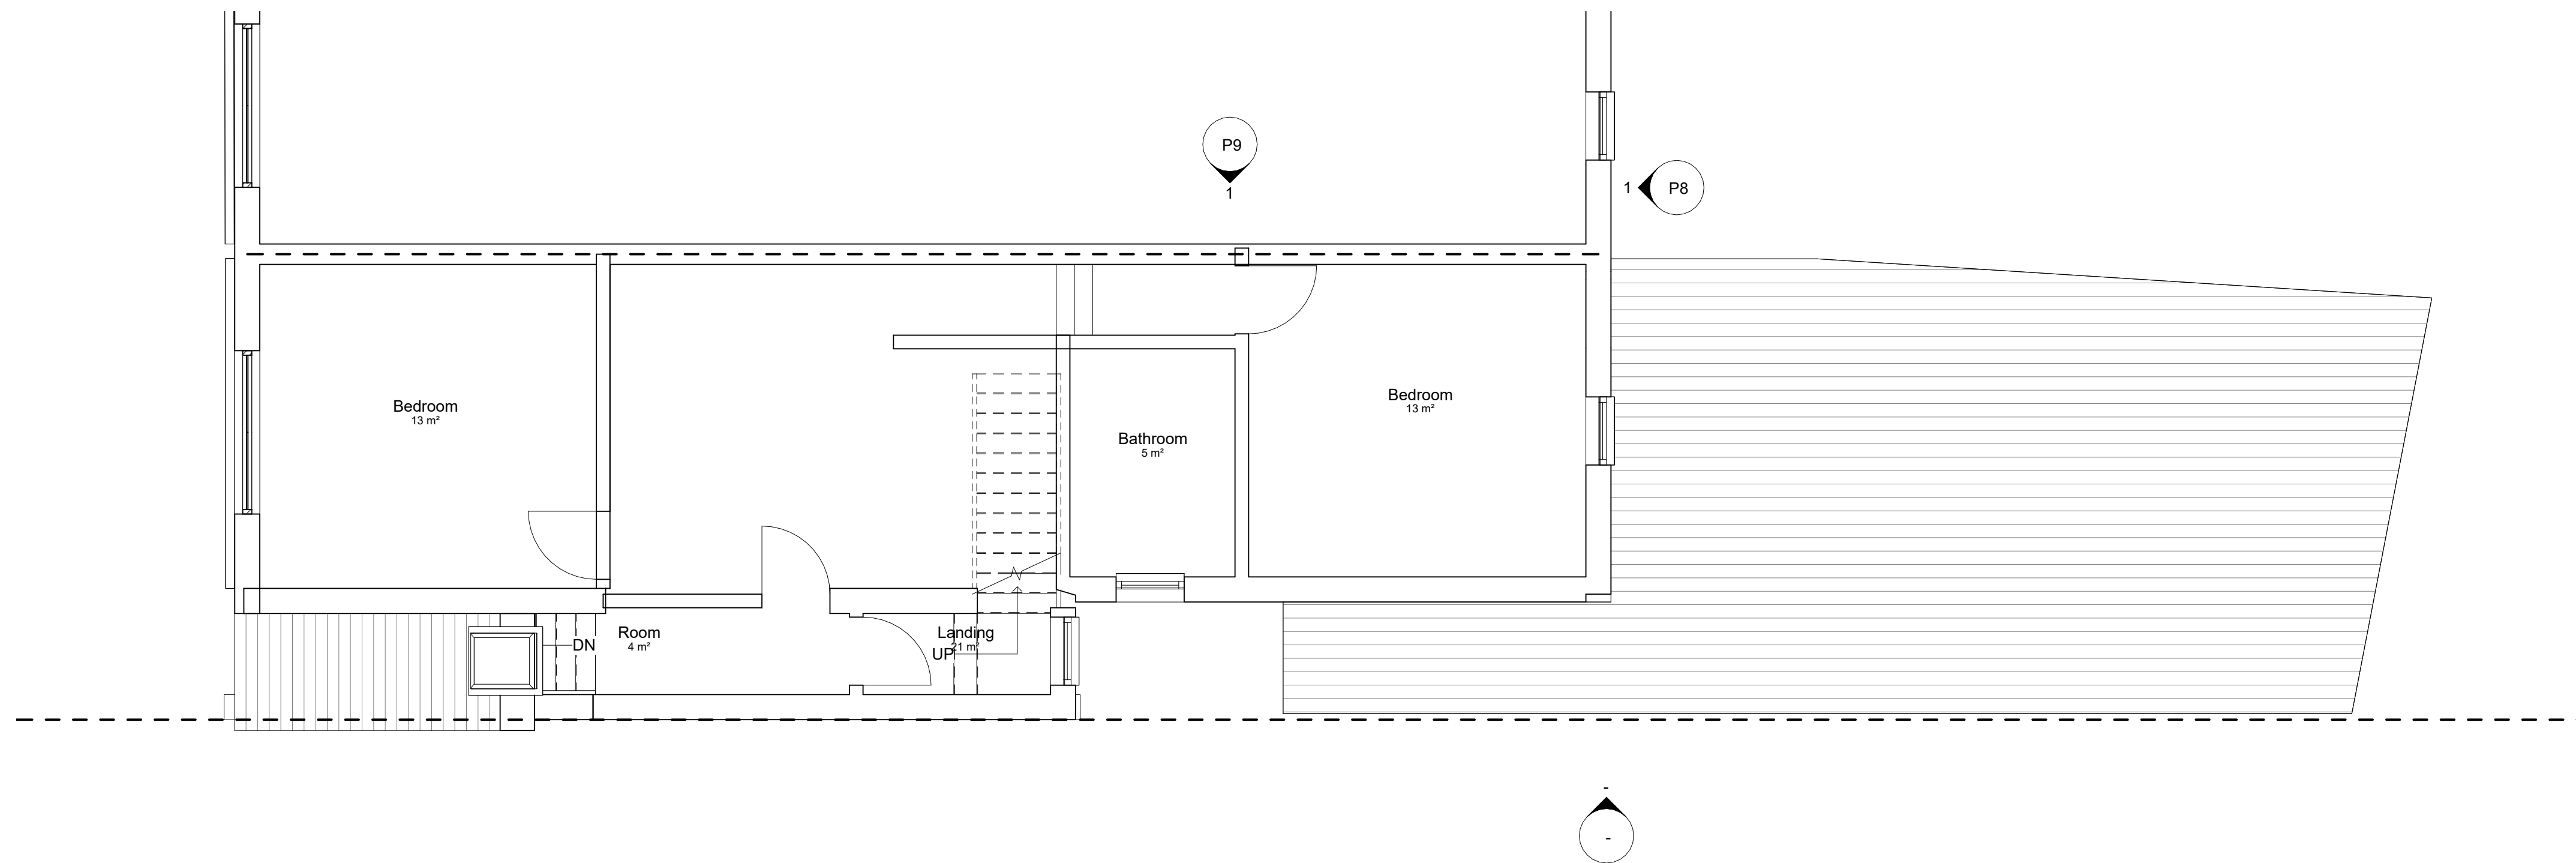

1 Level 1 Existing
1 : 50

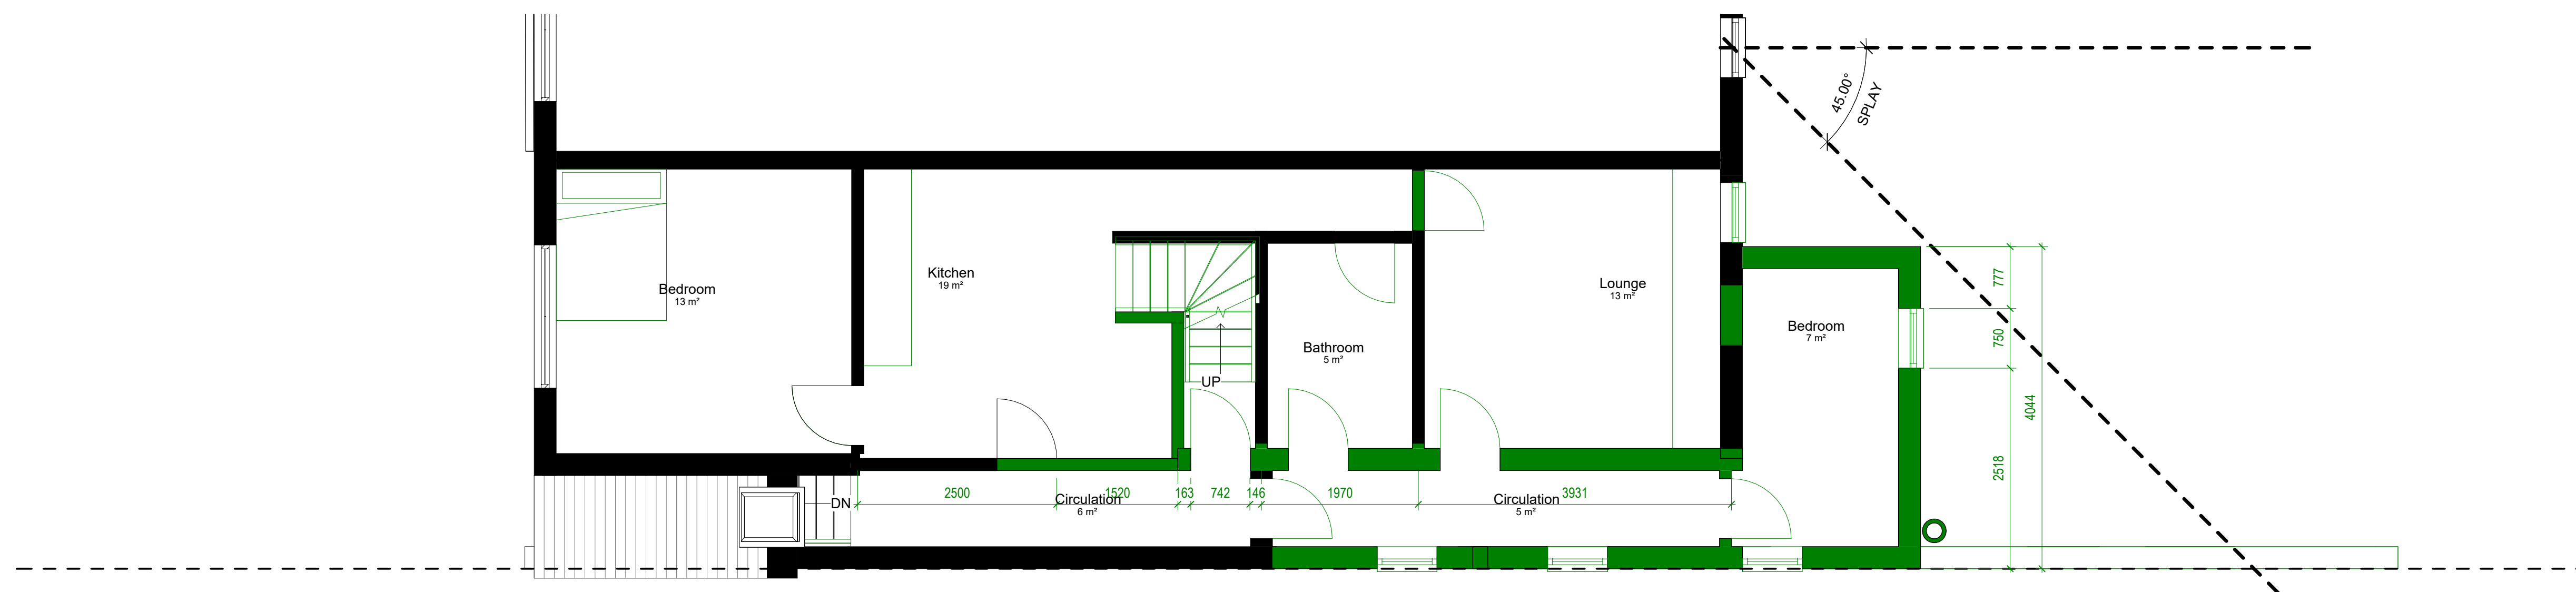

2 Level 1 Proposed
1 : 50

Status
PLANNING PERMISSION
Client
Mr Asif Hussain

Project Title
95 Manchester Road Manchester M21 9GA.

Drawing Title
Existing and First Floor Plan A1

Project No.
2019_001
Drawing No.
002-SI-XX-00-DR-I-P4
Drawing Date
Author

Rev
Scale at A1
1 : 50

Created By
Author

m83 Associates Ltd
187 Water Street, Manchester, M3 4JD
Telephone: 07470 671 234
Email: rakesh@m83associates.com

arb Architects Registration Board
RIBA RIBA Chartered Practitioner

0m 1m 2m 3m 4m 5m

VISUAL SCALE 1:50 @ A1

