


Scale Bars to be used as guidance only - refer to sheet size below									
1:100	mm	1000	2000	3000	4000	5000	6000	7000	8000
1:200	mm	1500	3000	4500	6000	7500	9000	10500	12000
1:500	m	15	30	45	60	75	90	105	120
1:1250	m	10	30	50	70	90	110	130	150

Notes:
Drawings are based on survey data and may not accurately represent what is physically present.
Do not scale from this drawing. All dimensions are to be verified on site before proceeding with the work.
All dimensions are in millimeters unless noted otherwise.
Purcell shall be notified in writing of any discrepancies.

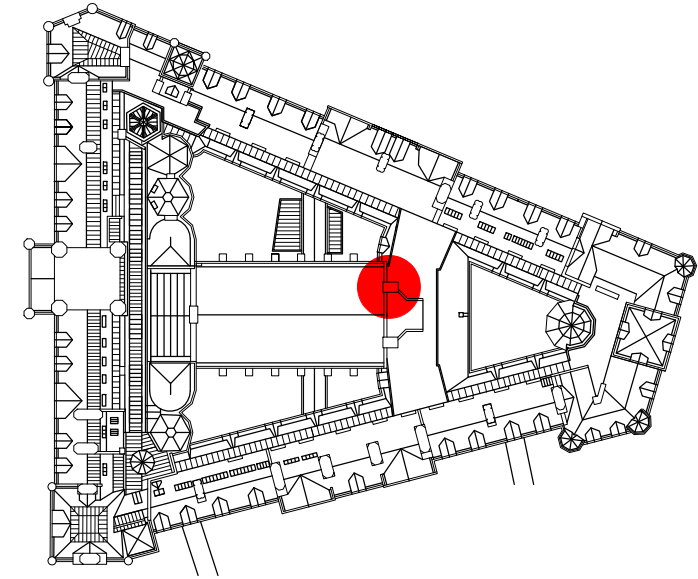

KEY

	Existing stone and reference number
	Existing stone to be adjusted and retained.
	Existing eroded or damaged stone to be reused after cutting to new size
	Existing stone cut to new size and used to replace damaged or eroded stone.
	New stone like for like replacement of existing
	New stone new size to suit location following adjustment of existing stones
	Descal stone as NBS clause C41.456
	Redress stone as NBS clause C41.459
	Proposed extent of dismantling and rebuild
	Remove metal fixing and fill hole as NBS reference C41.411
	Mortar repair as NBS reference C41.518
	Replace eroded terracotta bricks as NBS clause C41.276
	Replacement cramps between stones as NBS reference C41.282
	Replacement cramps between stones as NBS reference C41.285
	Replacement cramps across feathers as NBS reference C41.283
	Replace terracotta pot with new pot to match existing
	500mm long 8mm diameter phosphor bronze dowel 200mm embedment into stone feather and 300mm embedment into cap

NOTES

Refer to NBS reference C41.321 for rebuilding chimneys.
Sections of chimney that are not rebuilt are to be repointed as NBS reference C41.821 with brick sections repointed as reference C41.822
The whole chimney is to be repointed as NBS reference C41.805

01	22/06/2022	JC	GR	See note in revision cloud
-	28/05/2019	GR	SK	First Issue
ISSUE	DATE	APPROVED	DRAWN	DESCRIPTION




Project Office, Town Hall, MANCHESTER M60 2L1
+44 (0) 7970 097 432
www.purcelluk.com

PROJECT STATUS	Riba Stage 5
CLIENT	Manchester City Council
PROJECT	Our Town Hall
DRAWING TITLE	Chimney Number CS25 proposed repairs North and West elevations
SIZE & SCALE	A1:As indicated
DRAWING STATUS	S4 Construction

JOB NUMBER	236959	REV
DRAWING NO.	OTH-PUR-TH-RF-DWG-A-4185 01	

© PURCELL 2019. PURCELL IS THE TRADING NAME OF PURCELL ARCHITECTURE LTD.

22/06/2022 13:49:03

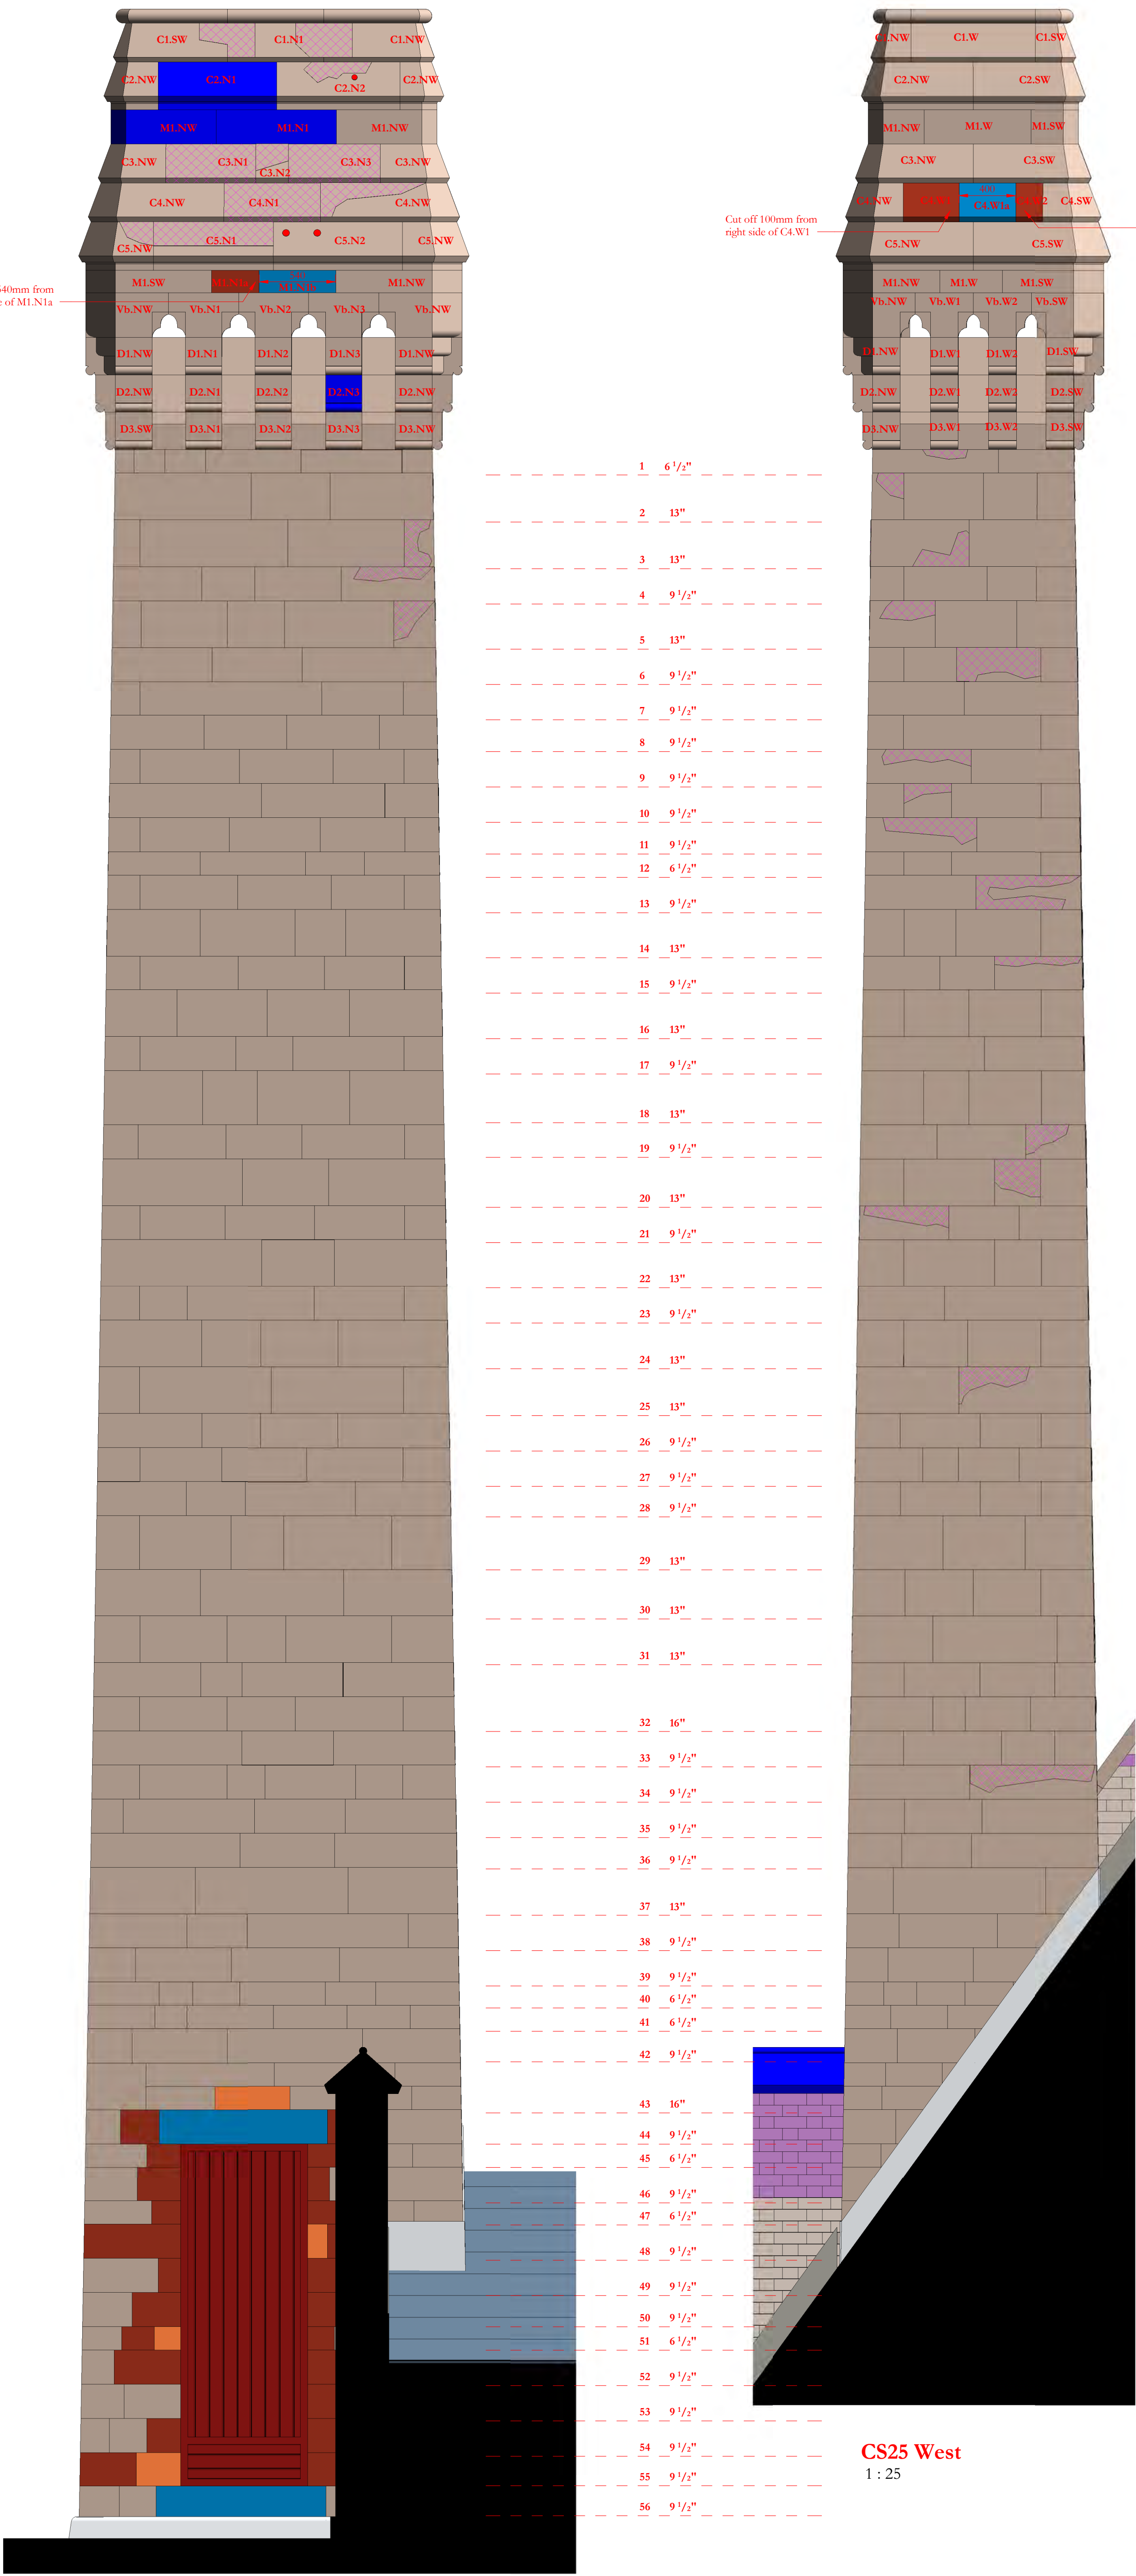

CS25 North
1 : 25

CS25 West
1 : 25

Revision 01: Drawing issued for construction following validation survey. South and East elevations moved to separate drawing number 4209. New door shown on north elevation