

Dimensioning

Figured dimensions only to be taken from these designs and drawings. Work to annotated dimensions only. All dimensions to be checked on site. Architectural designers to be informed immediately of any discrepancies before work proceeds. Drawings are to be read in conjunction with relevant specifications, structural engineers and service engineers' drawings.

KEY

1 BEDROOM FLATS: 22 UNITS

2 BEDROOM FLATS: 13 UNITS

TOTAL UNITS: 35 UNITS

PARKING: 31 CAR PARKING SPACES

| Rev | Date     | Description                   |
|-----|----------|-------------------------------|
| -   | 12/06/25 | Issued to client for comments |



S A L E E M  
ARCHITECTS

Architecture | Masterplanning | Graphics

CLIENT:  
-


PROJECT:  
Land @ Old Market Street  
Crumpsall

TITLE: REV:  
Proposed First-Third Floor Plan

SCALE: DATE:  
1:100 @ A2 June 2025

DRAWING NO.  
Sheet 3

OLD MARKET STREET

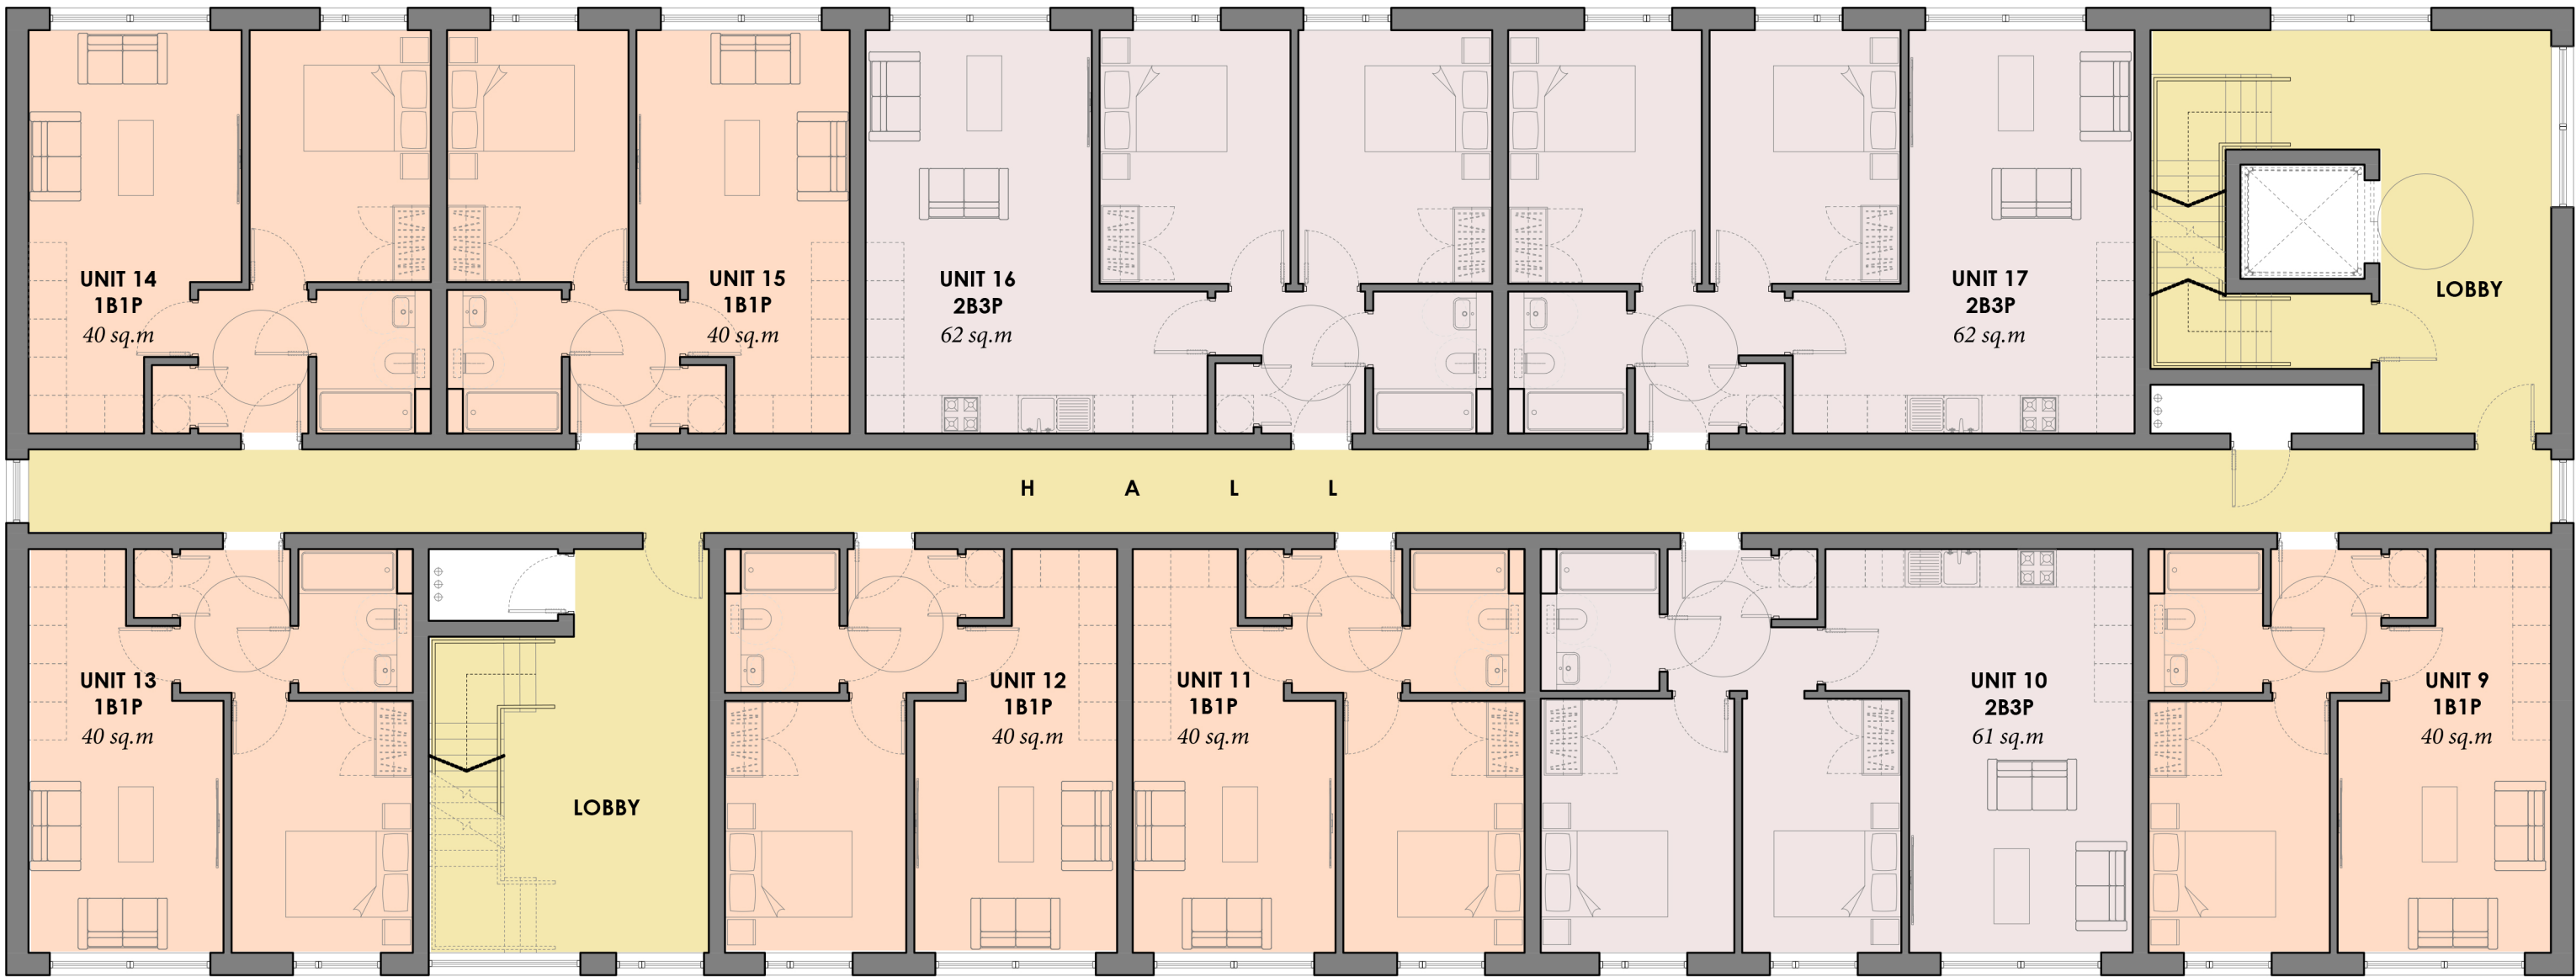

INTERNAL PARKING SIDE

3x TWO BEDROOM FLAT  
6x ONE BEDROOM FLAT

PROPOSED FIRST-THIRD FLOOR PLAN  
1:100 @ A2

