



1.0 GENERAL


- 1.1 This drawing to be read in conjunction with all relevant Architect's, Engineer's and Specialist's drawings and specifications.
- 1.2 All work to be carried out in accordance with current good practice, Building Regulations and subsequent amendments, the project specification and relevant British Standards and Codes of Practice. Materials and components to be suitable for their intended use.
- 1.3 All dimensions to be checked on site prior to construction work taking place. No dimension is to be scaled off. IF IN DOUBT ASK.
- 1.4 Roof pitches and dimensions in particular to be verified on site by builder/truss manufacturer

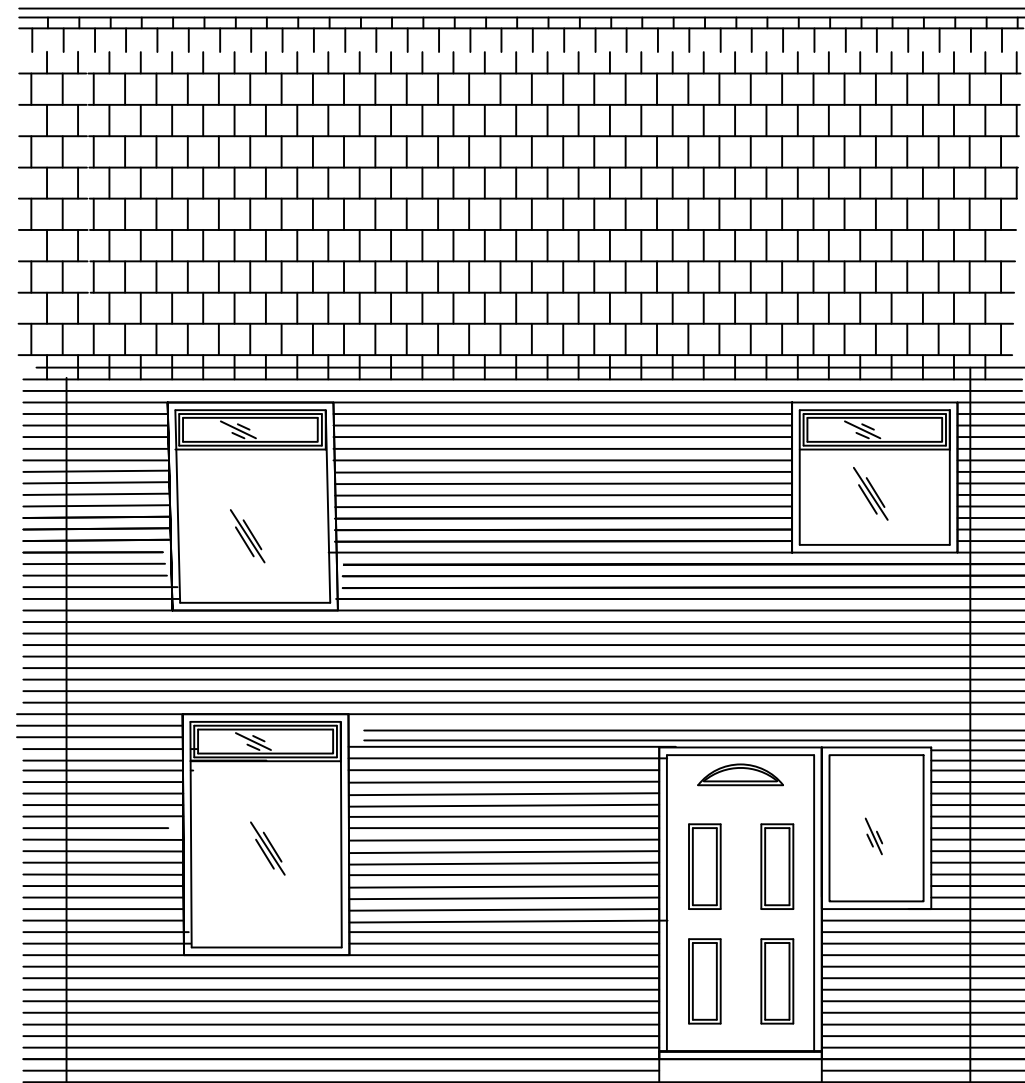


EXISTING REAR ELEVATION
(SCALE 1:50)

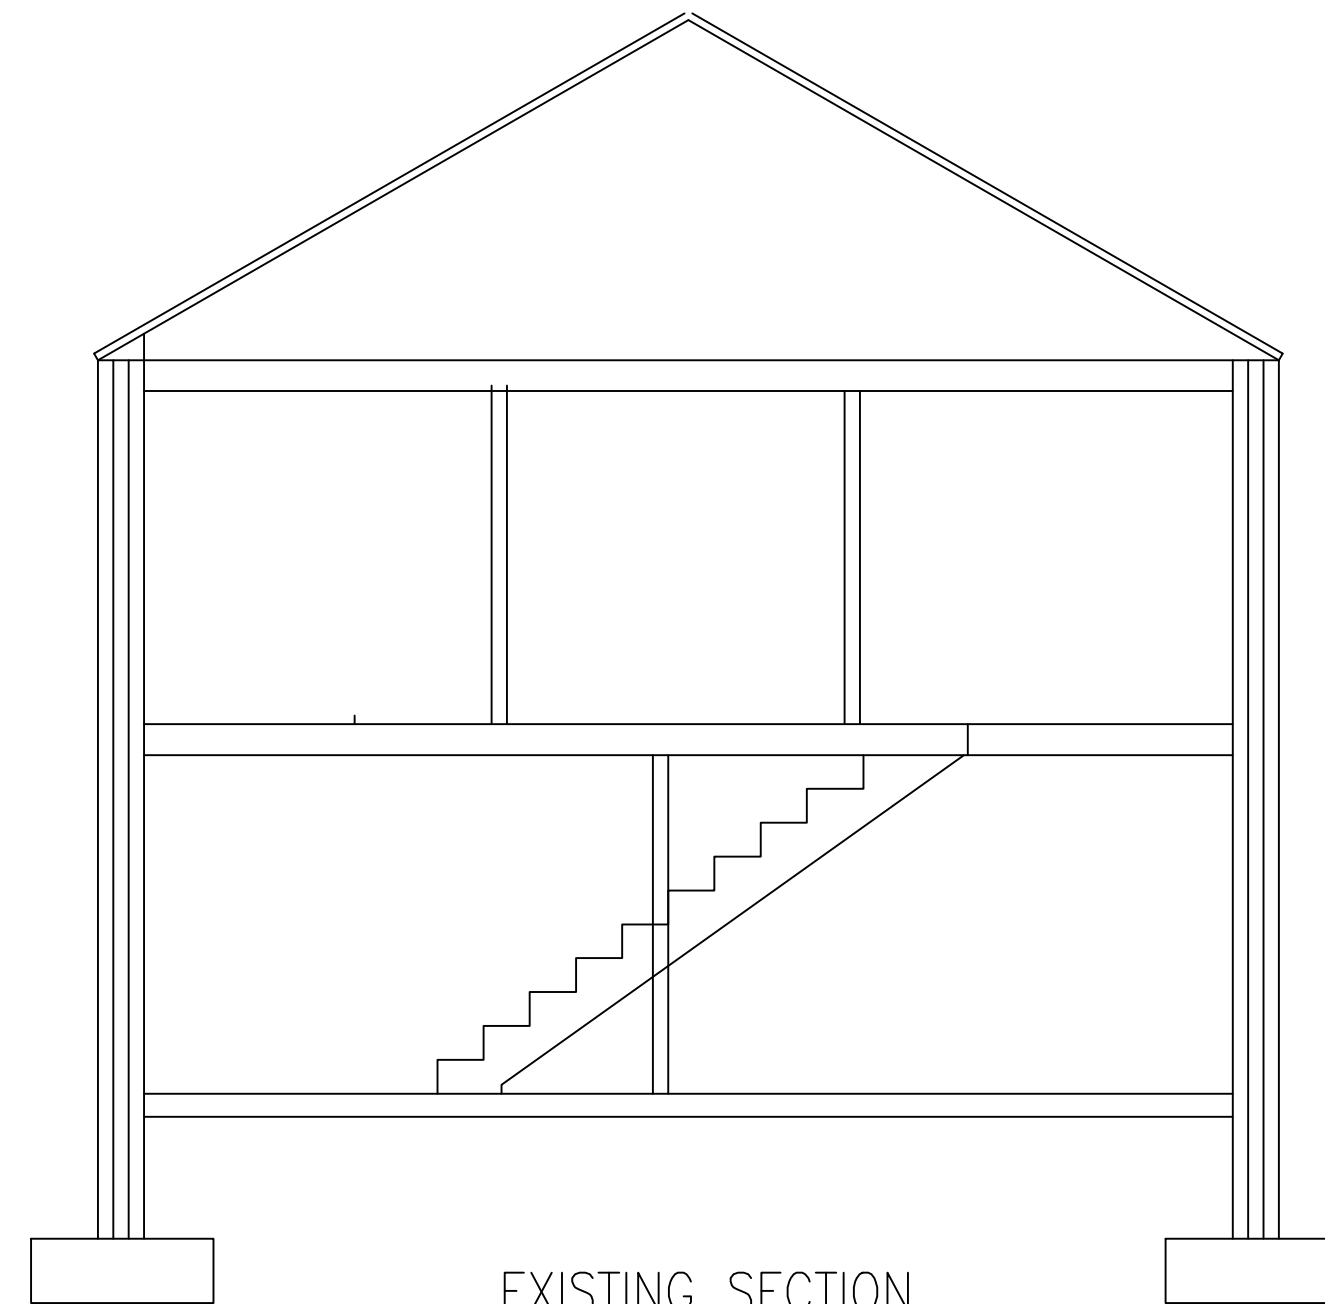

EXISTING SECTION
(SCALE 1:50)

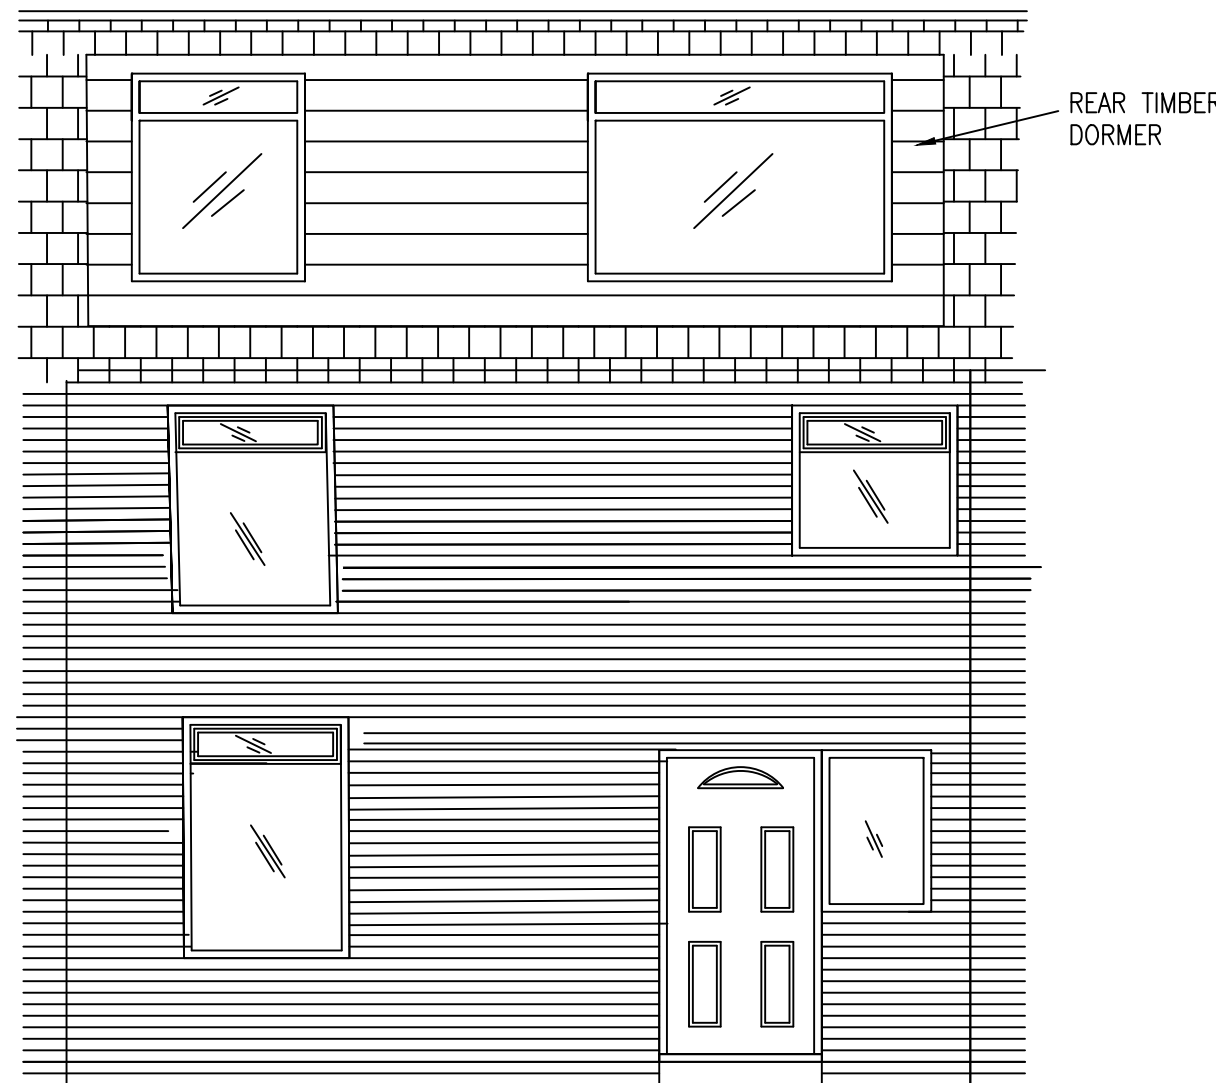

PROPOSED REAR ELEVATION
(SCALE 1:50)

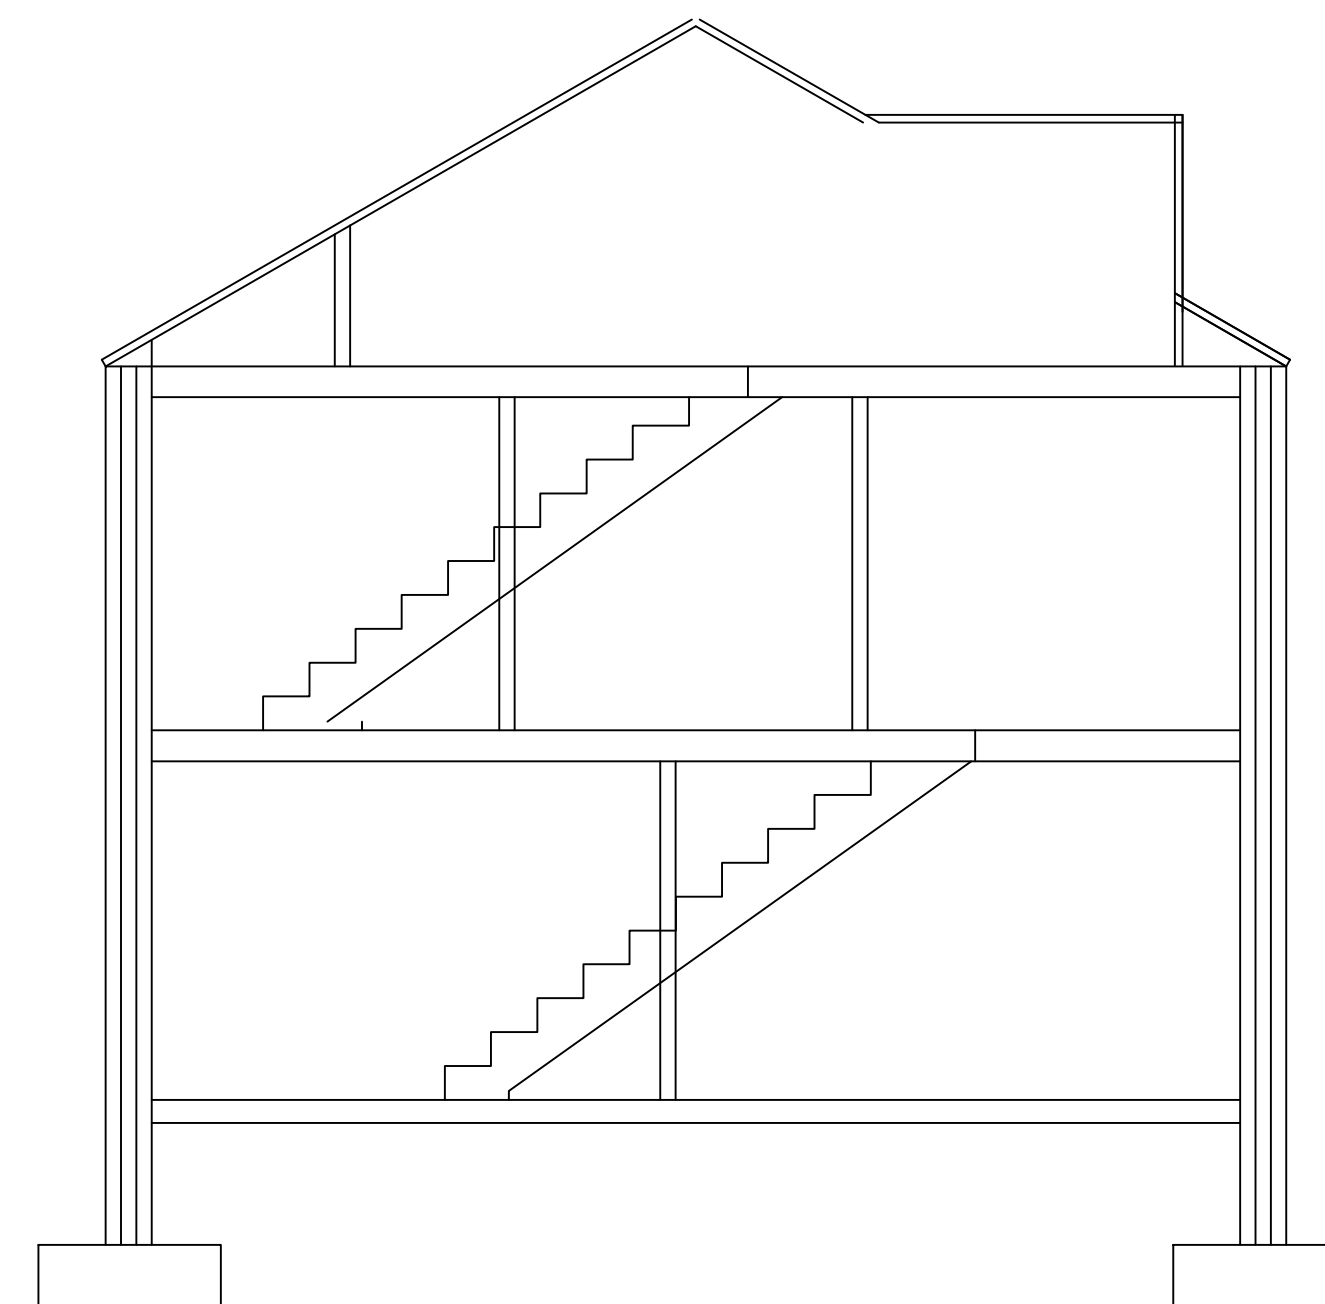

PROPOSED SECTION
(SCALE 1:50)

BUILDING REGULATIONS

CLIENT

MR KARL RAVENSCROFT
5 EAST GROVE
LONGSIGHT
MANCHESTER
M13 0AX

PROJECT

PROPOSED GF ALTERATOINS
& LOFT CONVERSION
WITH REAR DORMER

TITLE

EXISTING AND PROPOSED
ELEVATIONS

DRAWING No. MC-591-03

DRAWN

REV. C1

SCALE

AS INDICATED @ A1

DATE

APR 2025