



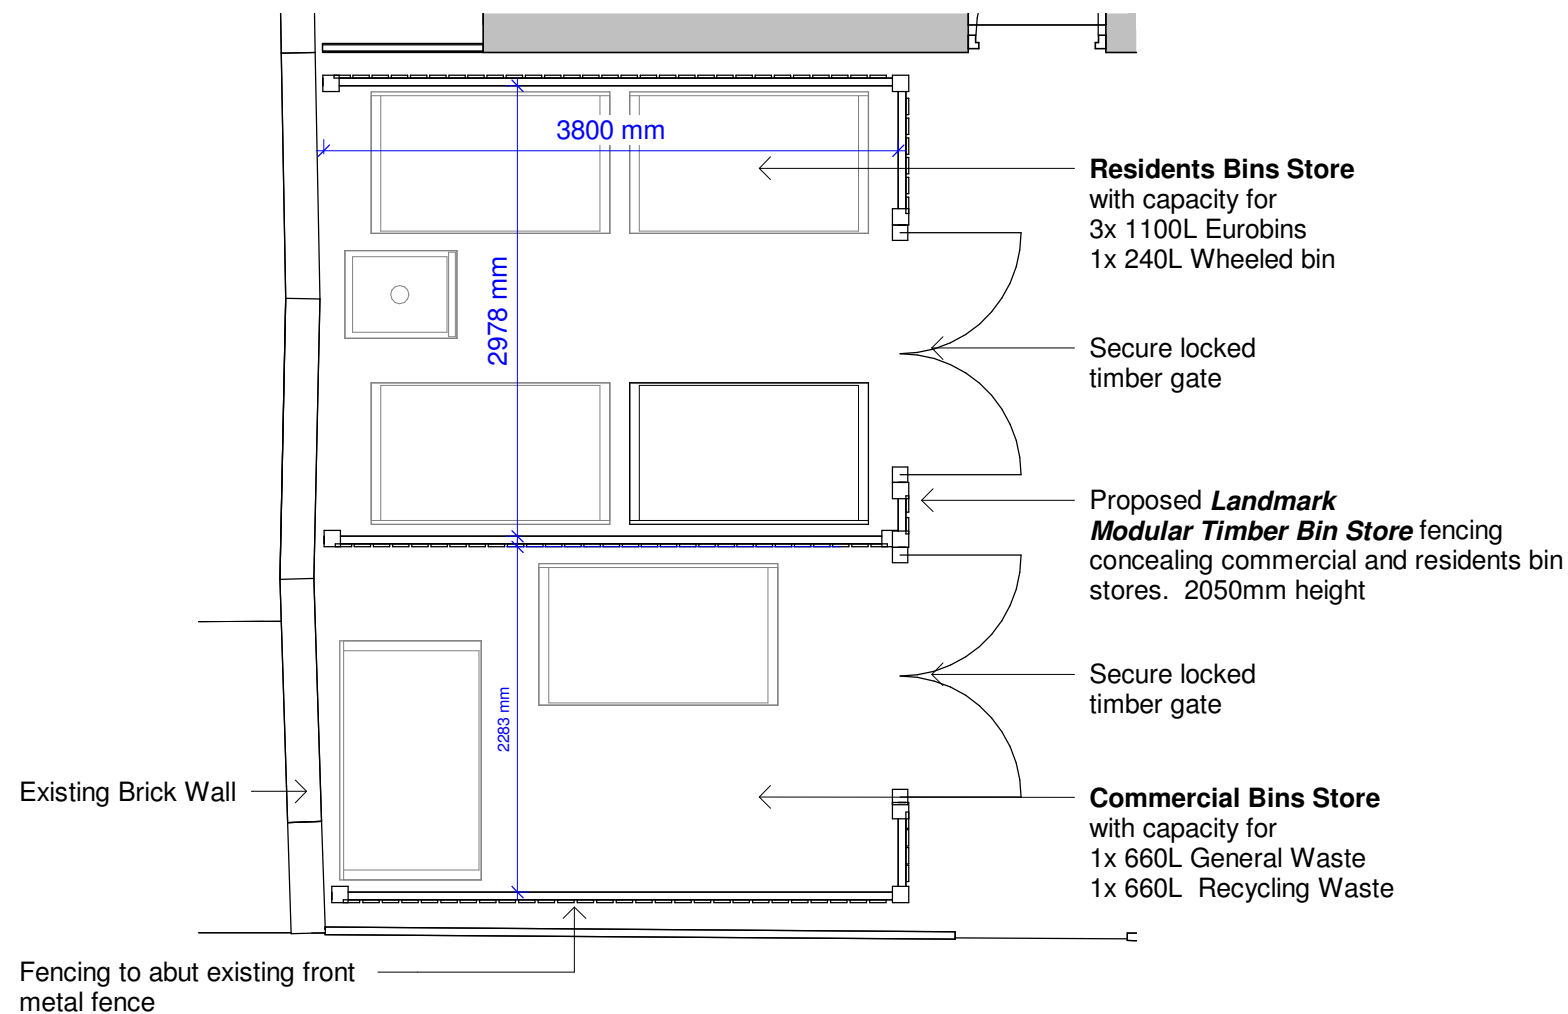

1

Bin Store - Plan


1 : 50

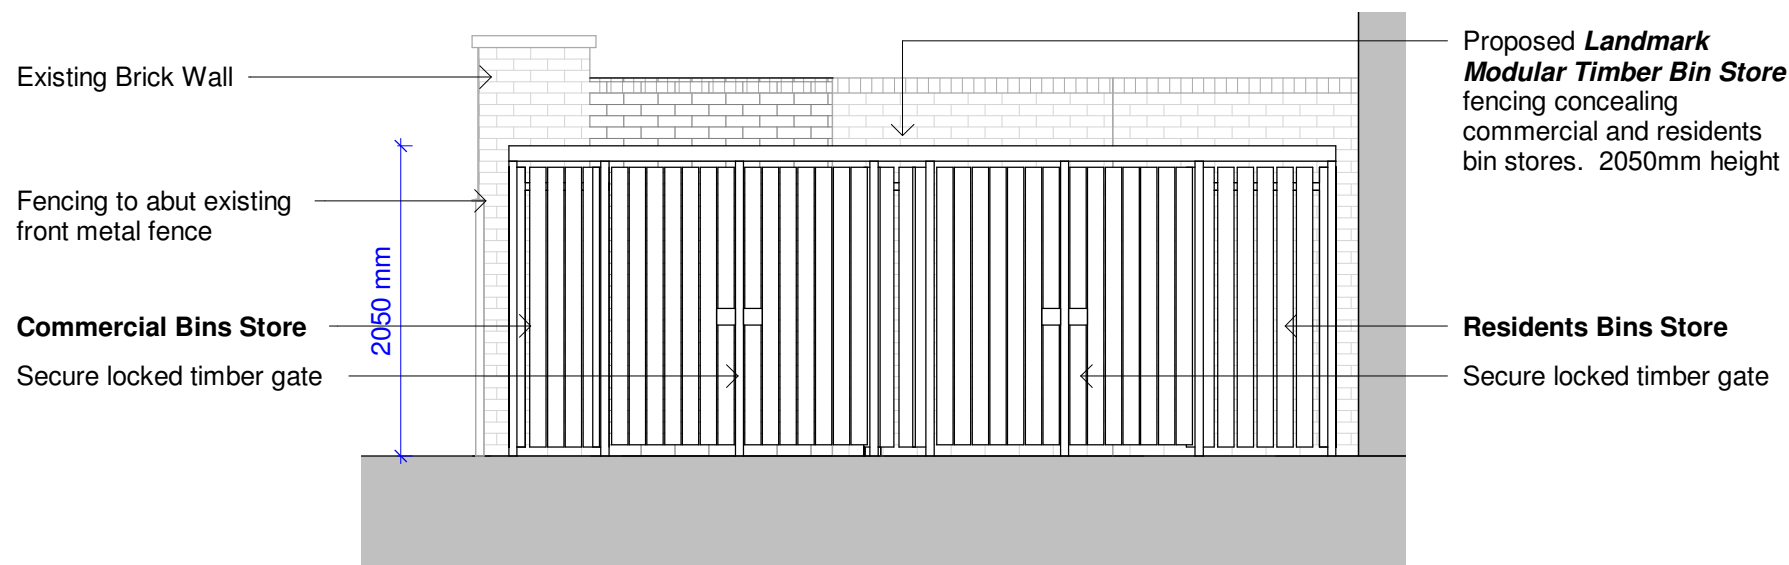

2

Bin Store - Elevation

1 : 50

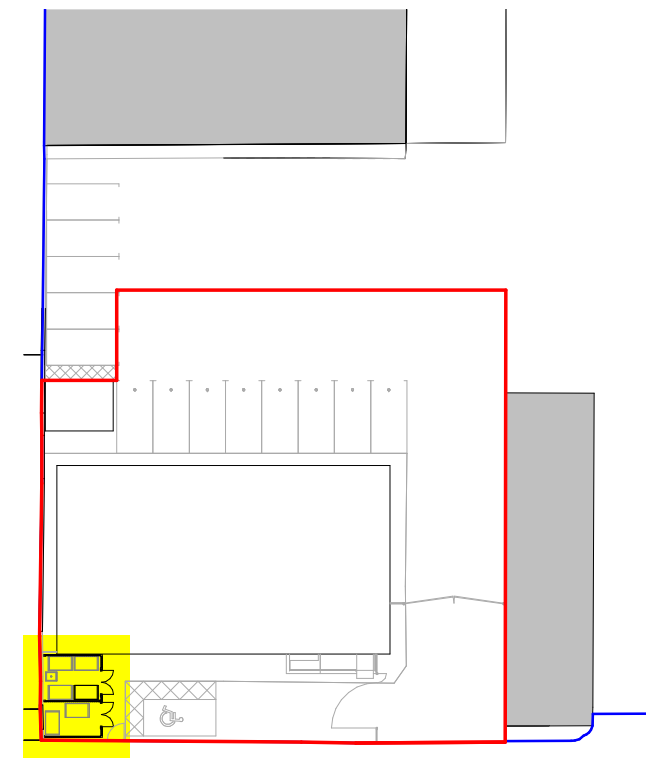

3

Site Plan - Bin Store

1 : 500

Landmark Modular Timber Bin Store



0 0.5 1 1.5 2m
1:50

General Notes

The Architect shall have no responsibility for any use made of this document other than for that which it was prepared and issued.

All dimensions should be checked on site. Do not scale from this drawing

To be read in conjunction with all other Consultant's drawings.

The Architect to be immediately notified of any discrepancies.

Copyright on this drawing retained by the Architect.

LEGEND

Site Boundary

Land Owned by Applicant

P1 01/04/25 SA SH Initial Issue

No. Date Dwn Chk App Revision or reason for issue

Client

Stay Inn Hotel

create **it** studios
... leave an impression

Create It Studios (NW) Ltd
Universal Square
Devonshire Street North
Manchester
M12 6JH
info@createitstudios.co.uk

Project Title

166 Plymouth Grove, Manchester M13 0AF

Scale / North Point

As indicated

Drawing Title

Condition 9 - Bin Store

Drawing Number
A1507(02A)AP011

Drawing Status
Preliminary

Revision
P1