




EXISTING WEST ELEVATION
Scale 1:100

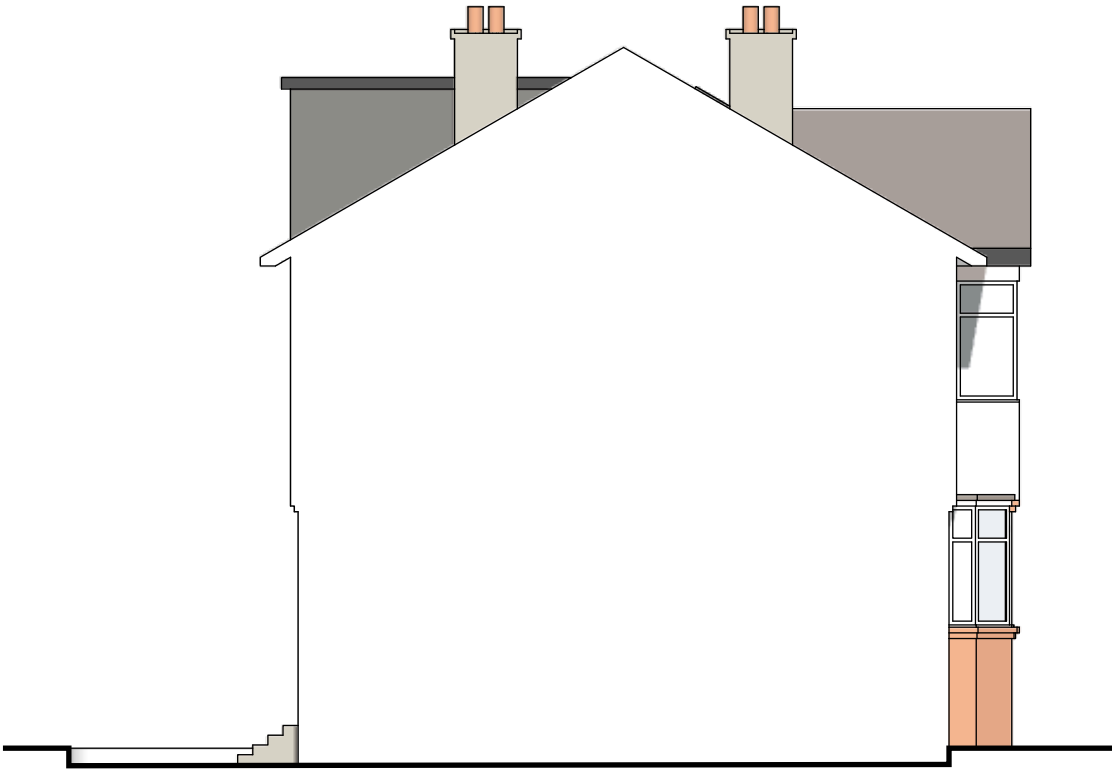

EXISTING SOUTH ELEVATION
Scale 1:100



EXISTING NORTH ELEVATION
Scale 1:100



EXISTING EAST ELEVATION
Scale 1:100



SCALE BAR - 1:100 @ A3



PARAGON OAK LIMITED
Wheatley Park,
Mirfield
WF14 8HE

- NOTES**
- 1. This drawing is copyright. It must not be copied or disclosed (in part or in whole) to third parties without our written consent.
 - 2. Do not scale or detail from this drawing. If in doubt please ask.
 - 3. Scales @ A3
1:100

CLIENT
Sara Tai

PROJECT
53 St Werburgh's Road
Whalley Range
Manchester
M21 0UN

DESCRIPTION
Proposed Elevations & Floor plan

DRAWN BY
LT

ISSUE DATE
07.05.2025

REVISIONS
.

DRAWING No.
ST05/25-01(0)