


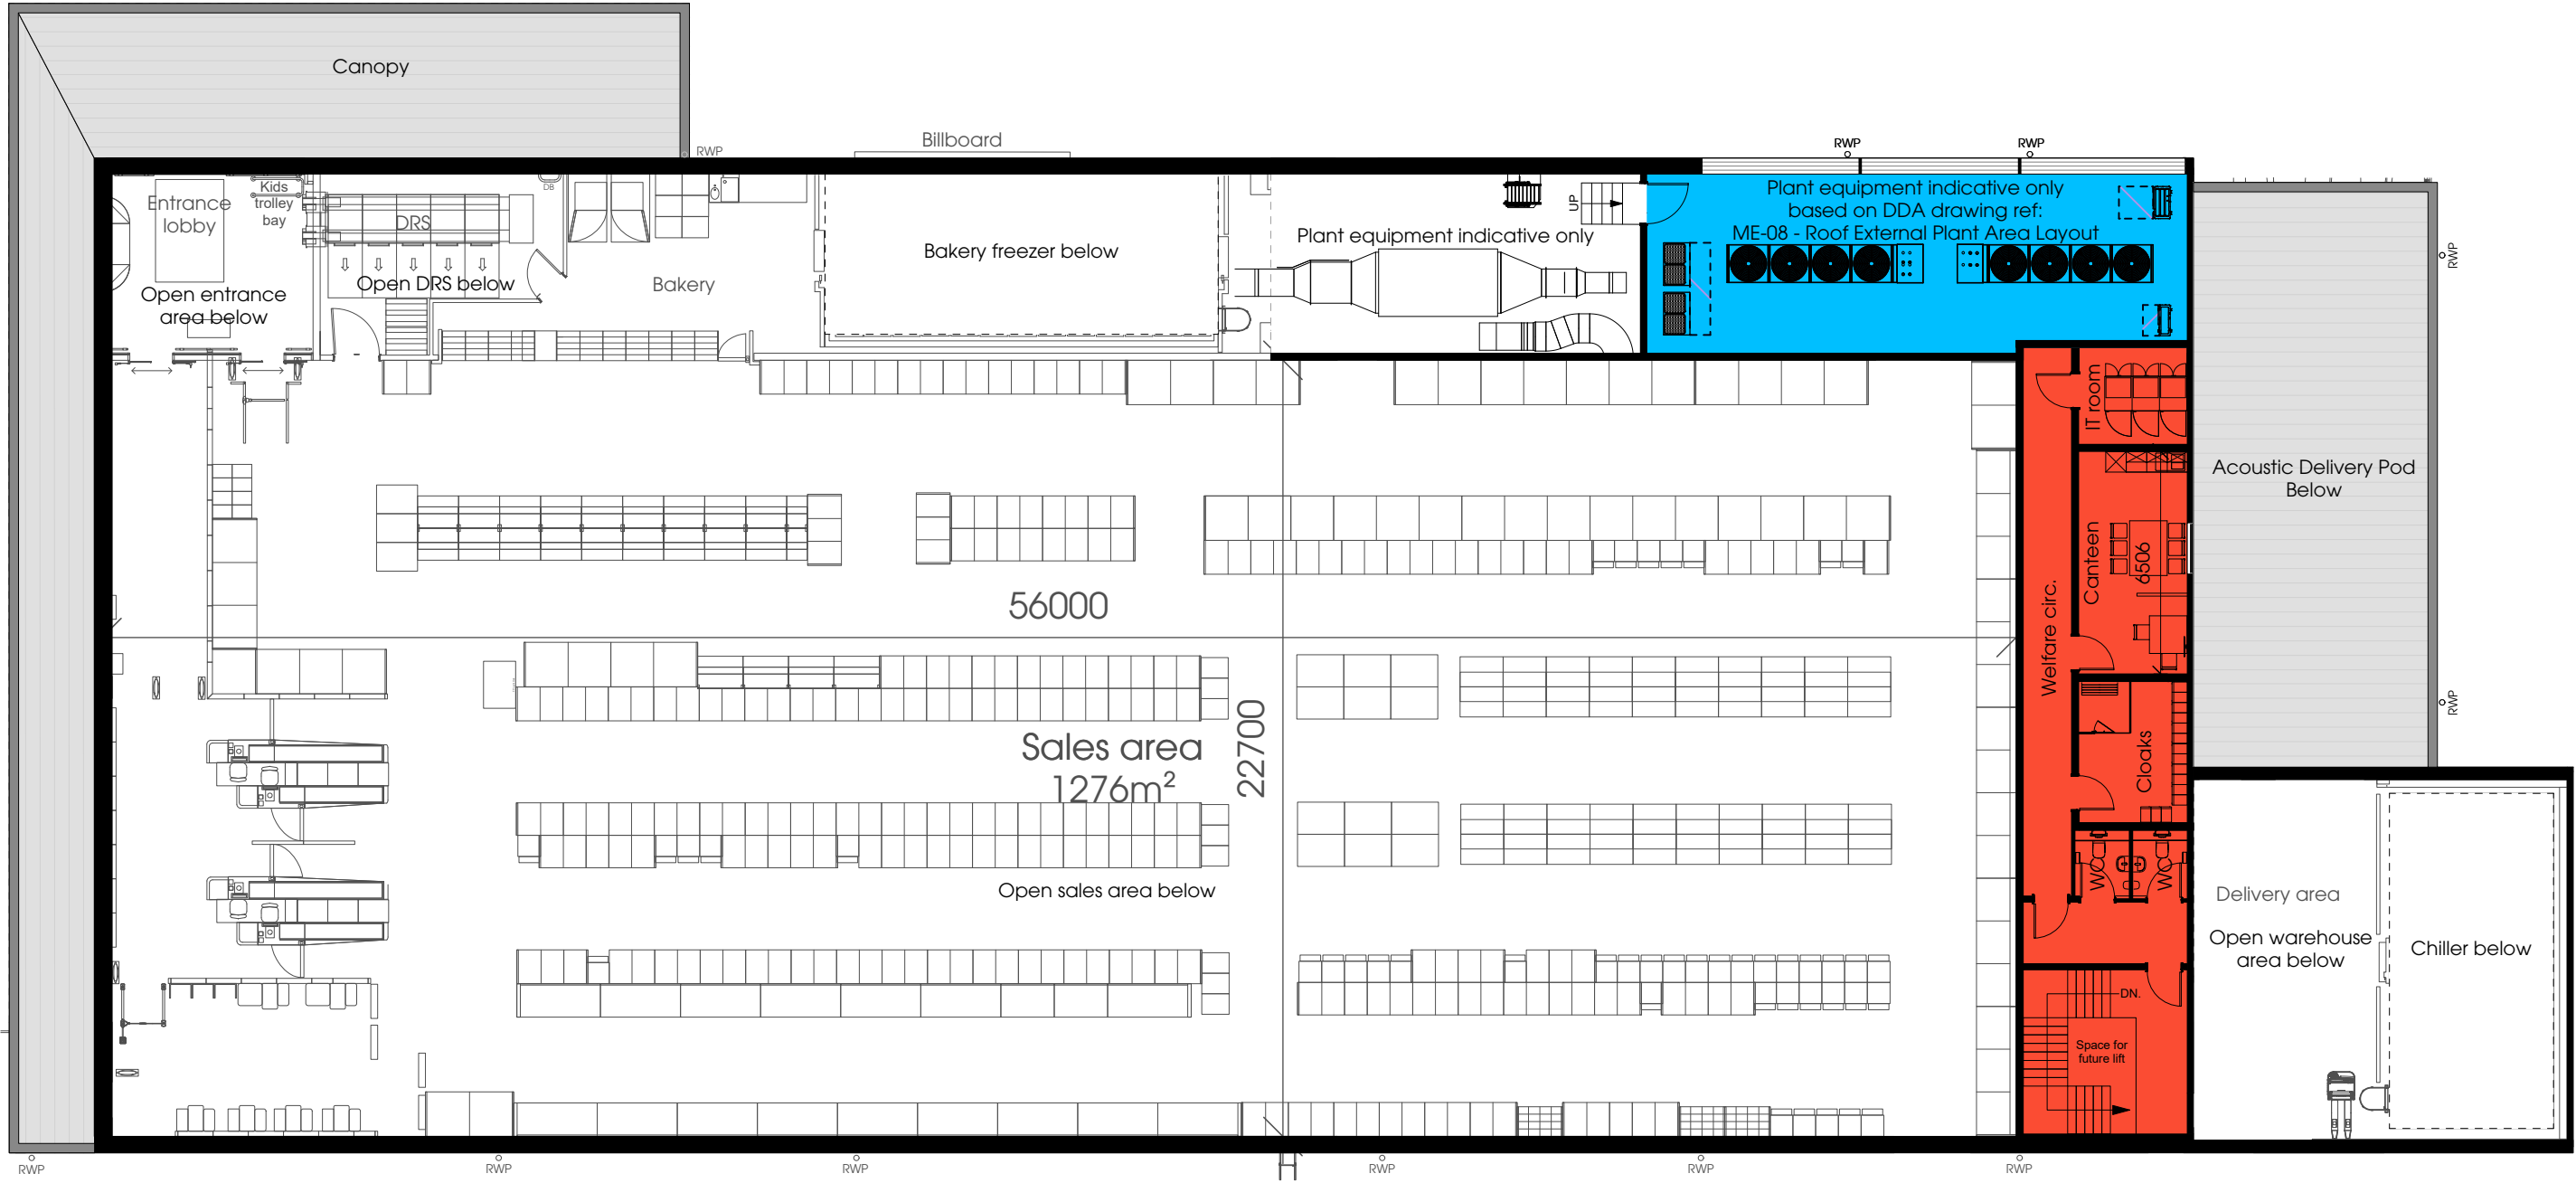

INDICATIVE PLANT LAYOUT BASED ON DDA REF: ME-08 - Roof External Plant Area Layout
ADAPTED BASED ON LIDL VISIO STOCK LAYOUT DRAWING REF: 2594 RUSHOLME NEXT LEVEL 15_05_24

THIS DRAWING IS COPYRIGHT, AND REMAINS THE PROPERTY OF HTC ARCHITECTS. IT MUST NOT BE REPRODUCED, USED, DISCLOSED OR TRANSMITTED TO THIRD PARTIES IN ANY FORM, IN WHOLE OR IN PART, WITHOUT PRIOR WRITTEN PERMISSION.

DO NOT SCALE!
ALL DIMENSIONS SHOULD BE CHECKED ON SITE BEFORE WORK COMMENCES

Adapted store schedule of areas		
	GF	FF
Sales	1276 m2	N/A
Warehouse	374 m2	82 m2
Welfare	195 m2	110 m2
Total	1,845 m2	192 m2
Total gross internal area 2,037 m2		
GEA (ex. canopy) 1,921 m2		
GEA (inc. canopy) 2,074 m2		

Rev.	Date	Description	Drawn
C	10/03/2025	Updated areas (ancillary and sales)	JBH
B	20/01/2025	Added Acoustic delivery pod, acoustic louvers to plant deck wall build up and stairs from mezzanine to plant deck	JBH
A	31/10/2024	Amended North Arrow, Added RWP locations and RWPs to plant deck at FF, showed merchandising layout at GF level (greyed)	JBH

client
 Lidl GB Ltd

project
Wilmslow Rd, Rusholme

drawing title
Proposed First Floor Plan

date August 2024
status Planning
scale 1:200 @ A3
drawn JBH checked MH
job no. 2594 dwg no. P101 rev. C

htcarchitects

York Place Studio
8 Britannia Street
Leeds
LS1 2DZ
T: (0113) 244 3457
W: www.htcarchitects.co.uk
E: info@htcarchitects.co.uk