


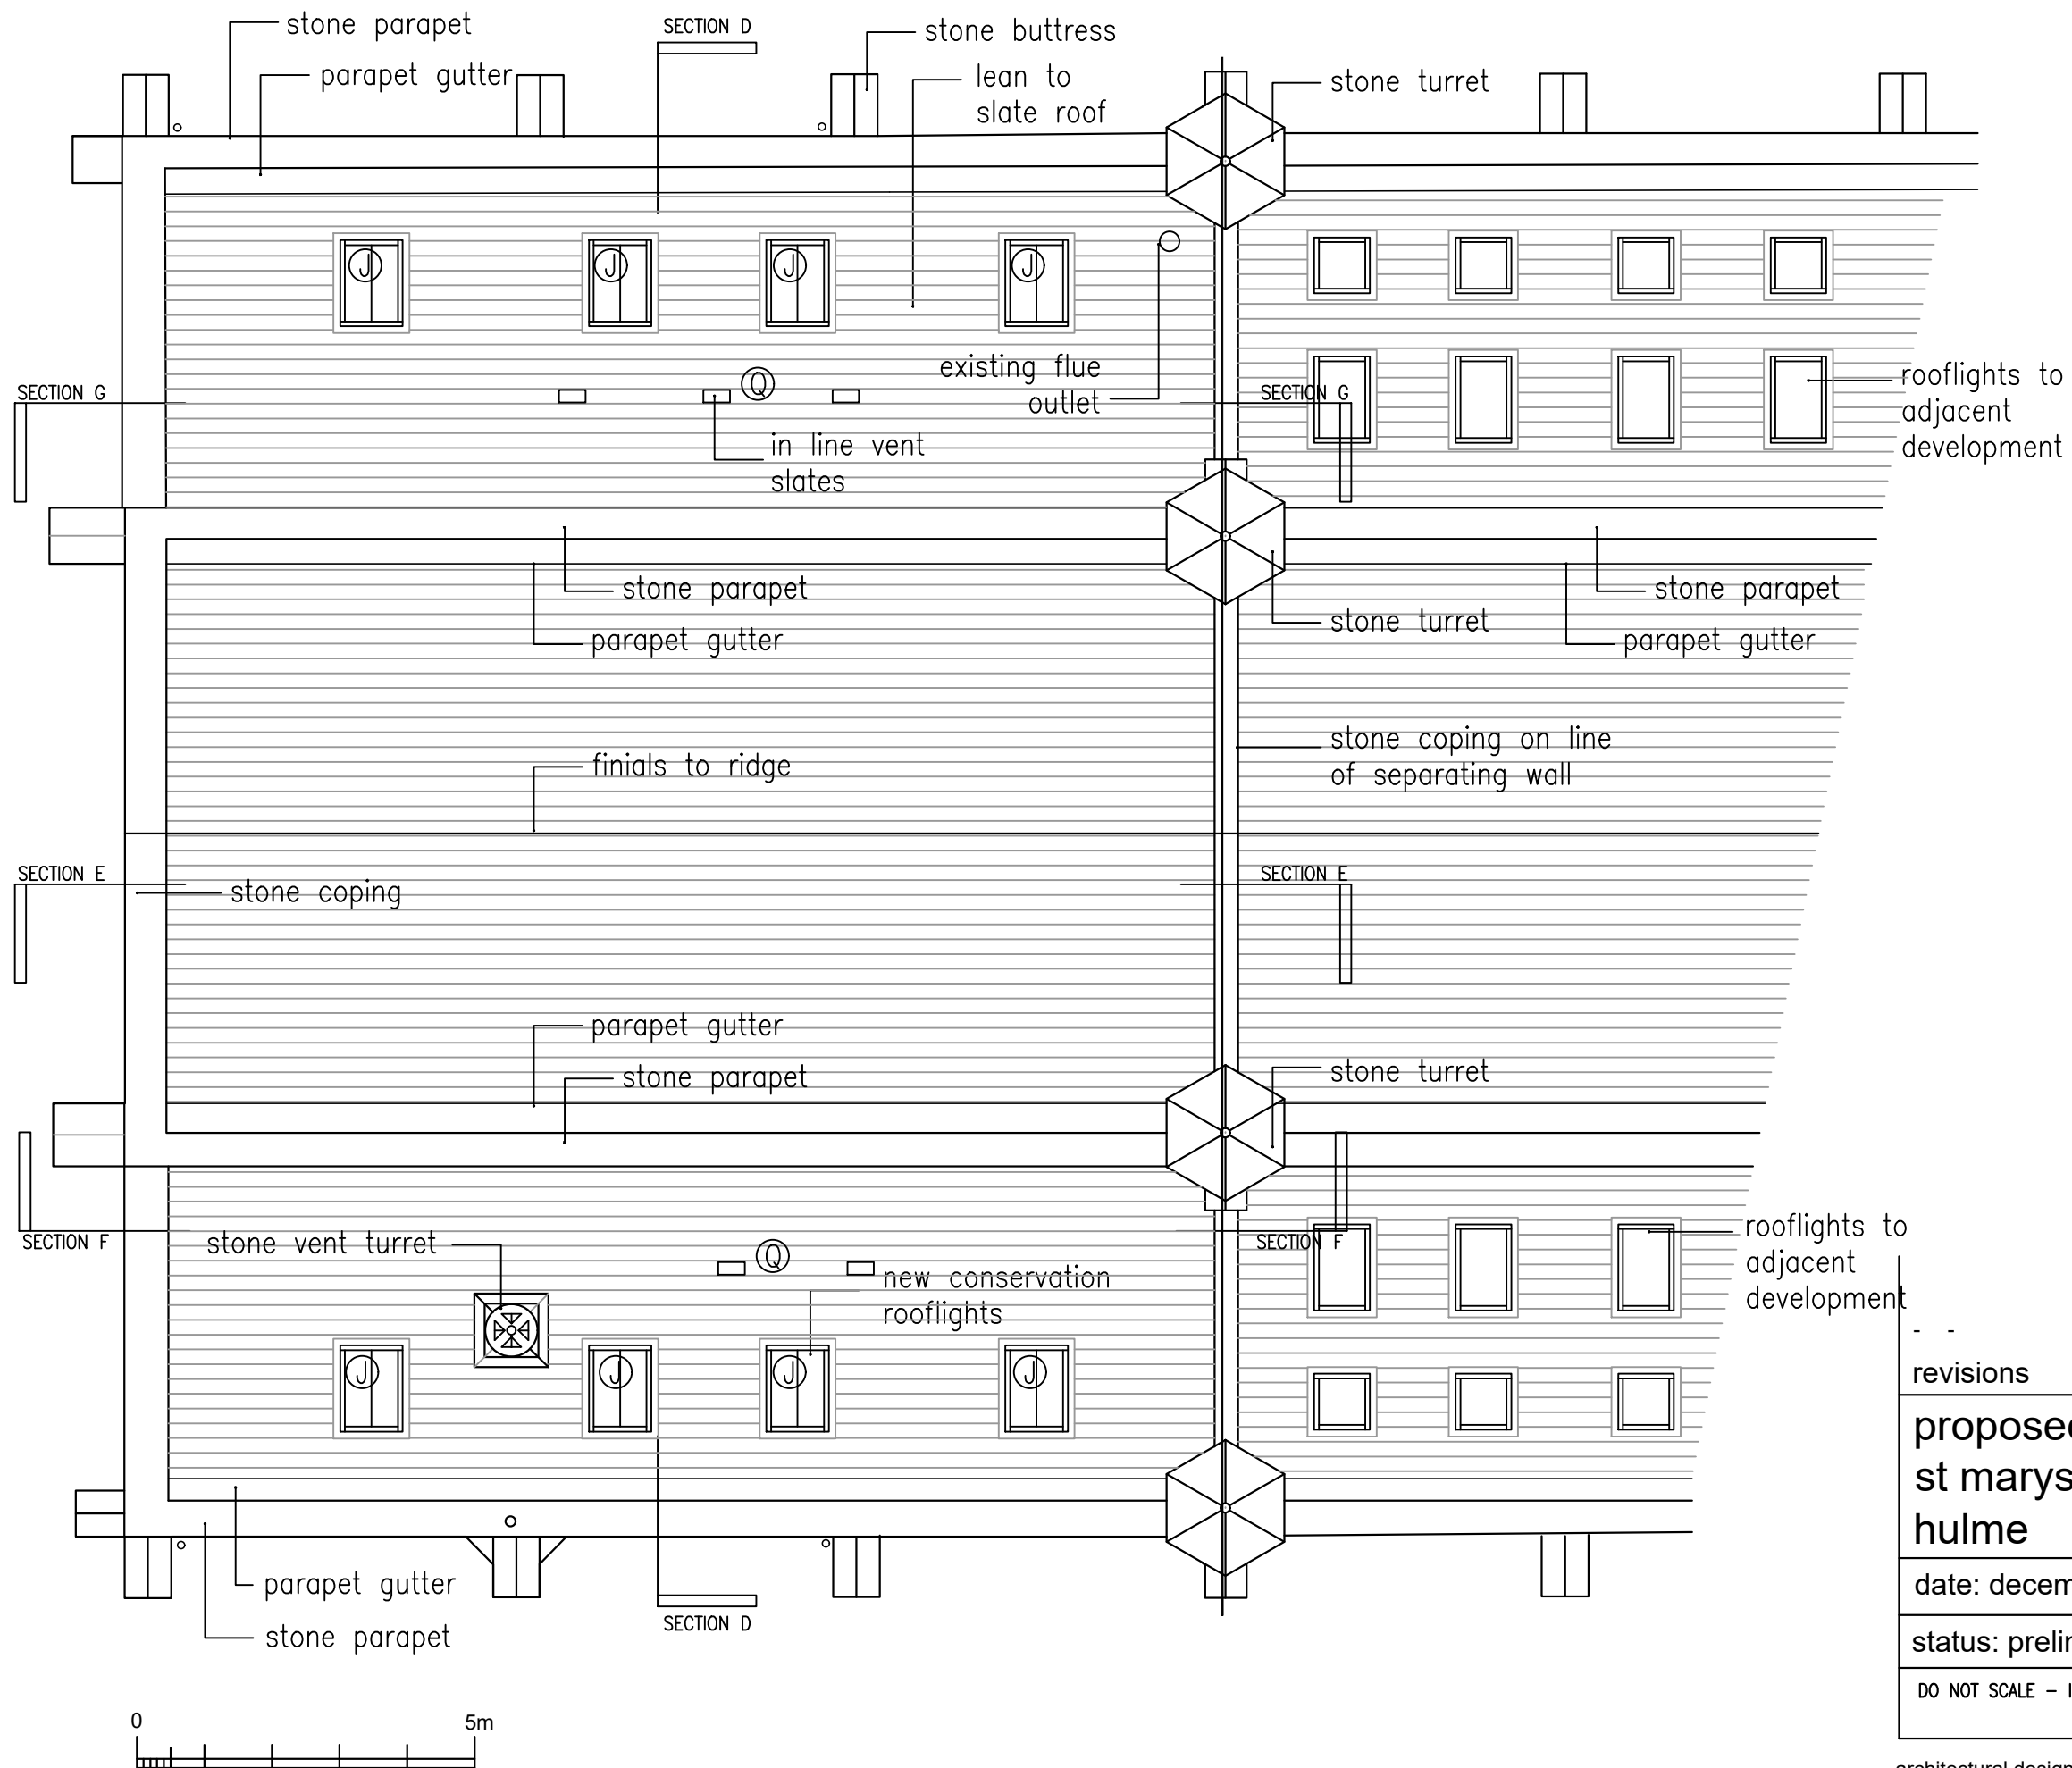

revisions

proposed roof plan
st marys chapel
hulme

date: december 2022	scale 1:100 @a3
status: preliminary	dwg. d433/D11
DO NOT SCALE – IF DIMENSIONS ARE NOT GIVEN PLEASE ASK	

architectural designworks limited

designworks



studio one 17 biggin gardens heywood OL10 2WF t: 0161 332 1943 e: architects@archdesignworks.co.uk