



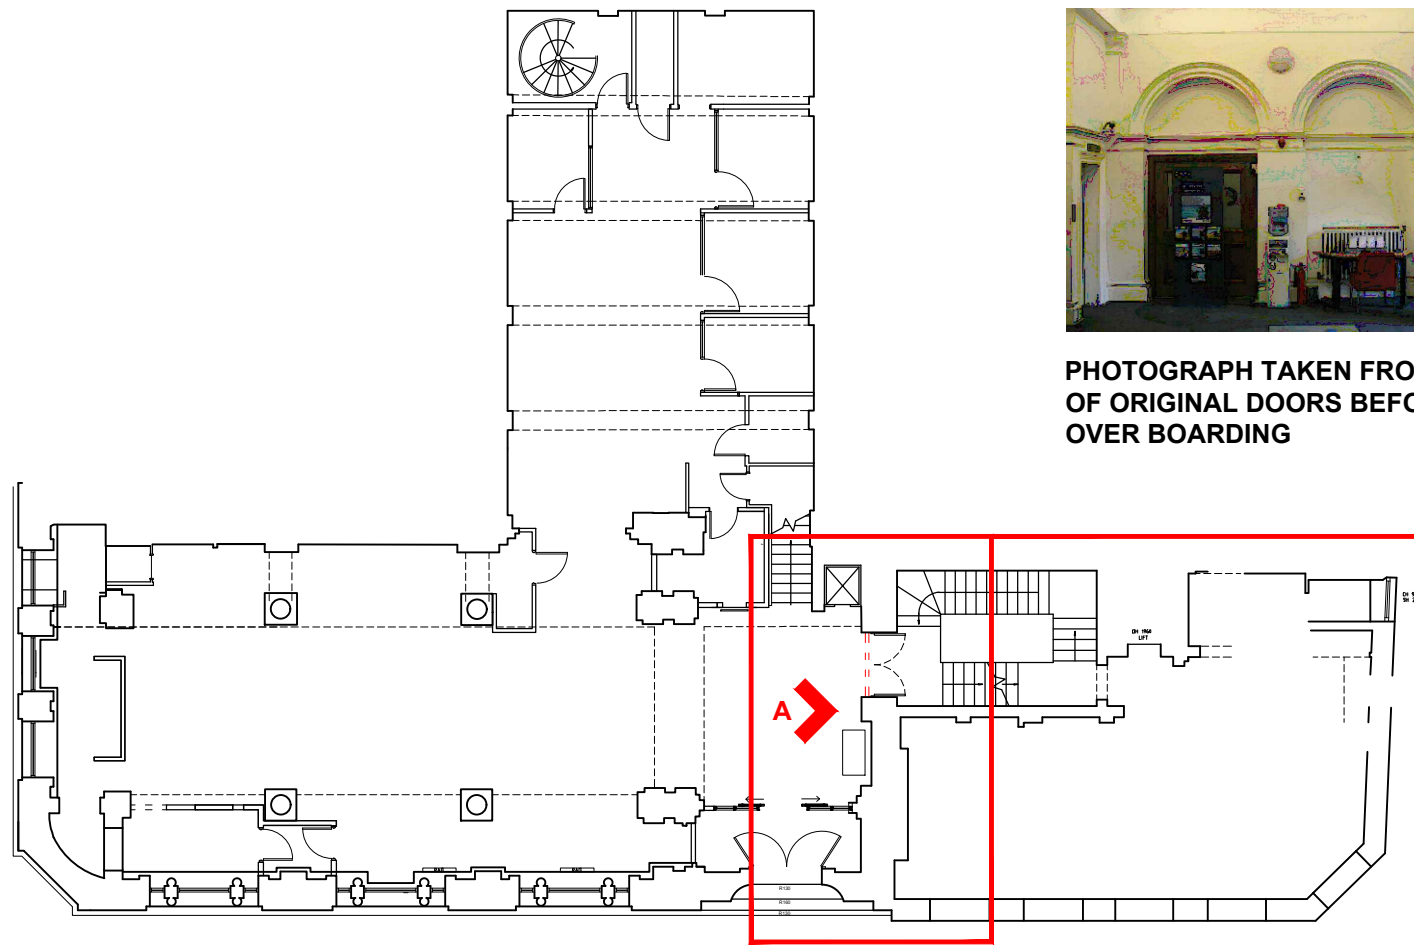

GROUND FLOOR PLAN



PHOTOGRAPH TAKEN FROM "A"
OF ORIGINAL DOORS BEFORE
OVER BOARDING

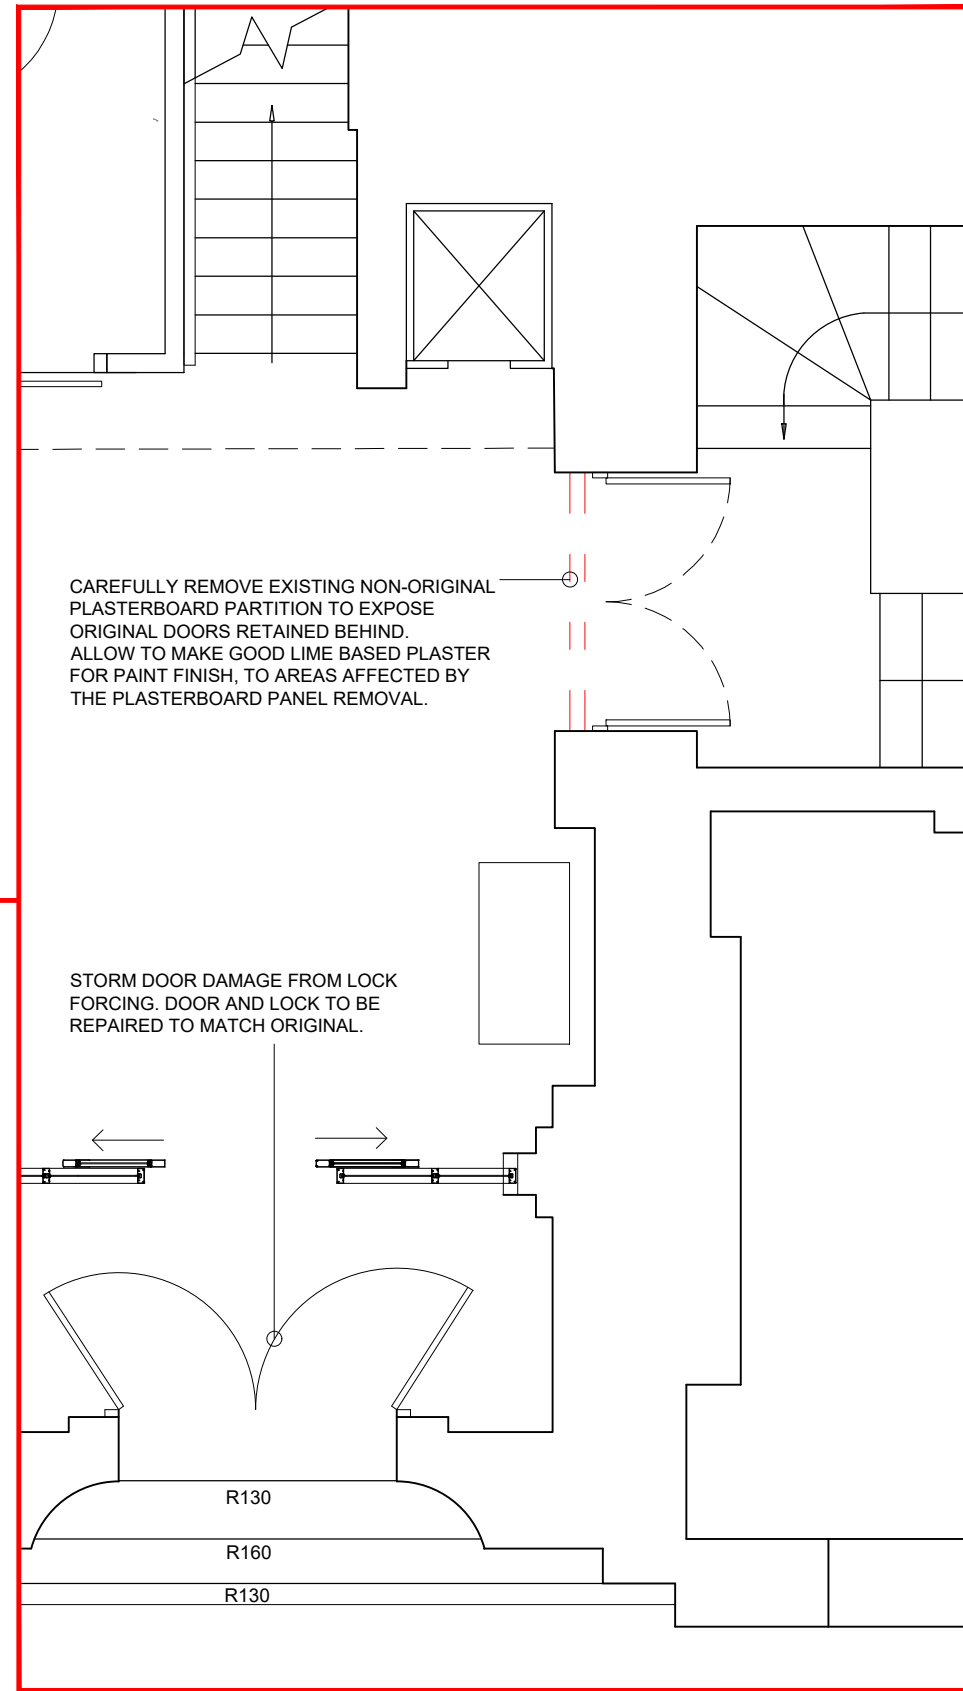

0 0.2 0.4 0.6 0.8 1m 2m

FLOOR PLAN EXTRACT SCALE 1:50 - A3

0 1 2 3 4 5m 10m

A 23.04.25 REPAIR TO FRONT DOOR AND LOCK SCOPE ADDED. RH 23.04.15

rev date description drawn checked



address
25 ST ANN STREET
MANCHESTER
M2 7PW

ref no. - sortcode -

description
GROUND FLOOR PLAN
PROPOSED
SEPARATION WORKS

status

IPMS1 - sqm -

IPMS2 - sqm -

IPMS3 - sqm -

scale 1:200 paper size A3 brand

drn date 31.03.25 chk date

nw drawing number rev.

E7480-GA-GD A