


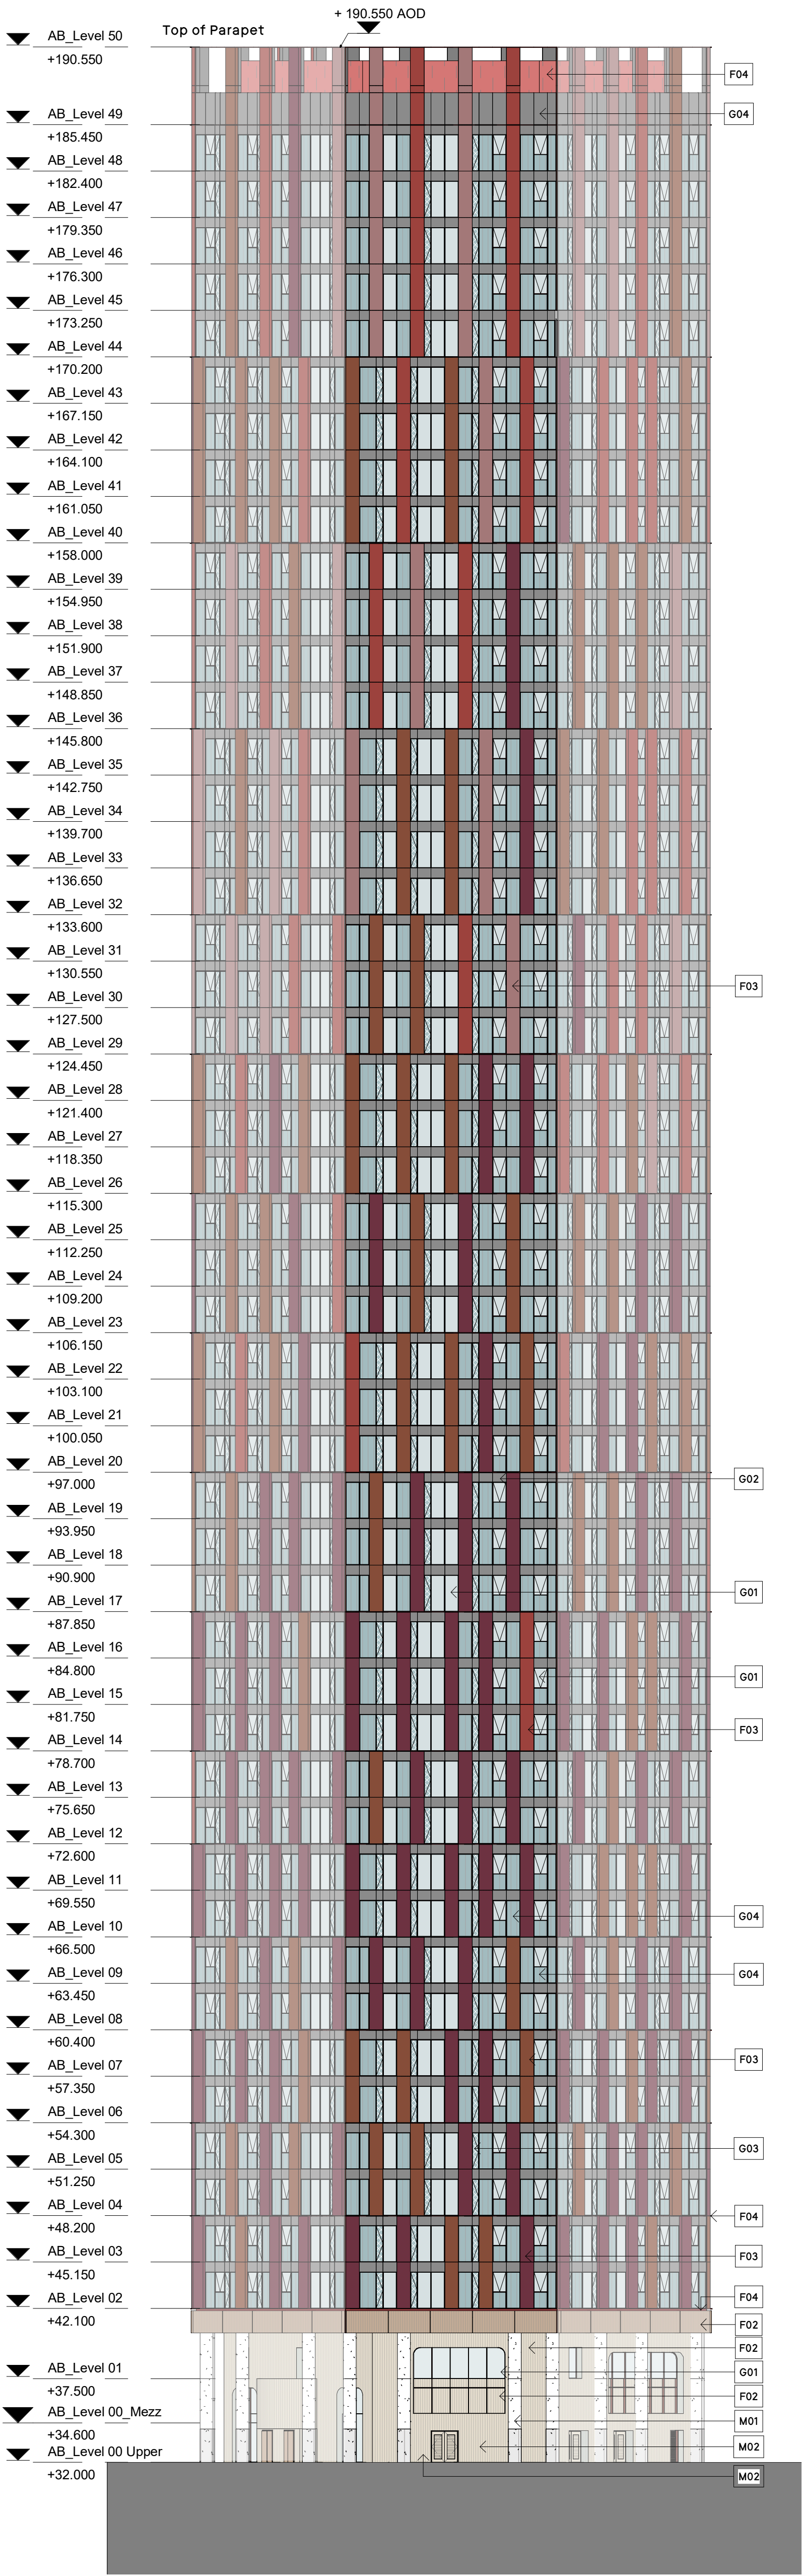

1 South Elevation

1 : 250

Material Key - Elements

Facade:


F01	Pigmented Cast Masonry/ Cementitious Cladding (Smooth)
F02	Pigmented Cast Masonry/ Cementitious Cladding (Profiled)
F03	Anodised Aluminium Scalloped Profile Panel (Matte Finish)
F04	Anodised Aluminium Horizontal Expressed Banding (Brushed Finish)

Glazing, Windows and Openings:

G01	Anodised Aluminium Window/Door Frame
G02	Anodised Aluminium Interfloor Spandrel Panels
G03	Anodised Aluminium Openable Perforated Panels
G04	Glazed Panels with Coloured Interlayer

Miscellaneous:

M01	Pigmented Concrete Columns. Colour to match adjacent light hue cladding
M02	Steel Maintenance Door (Solid/Louved to suit performance requirements). Colour to match adjacent cladding.
M03	Perforated Anodised Aluminium Screen. Colour to match adjacent cladding.

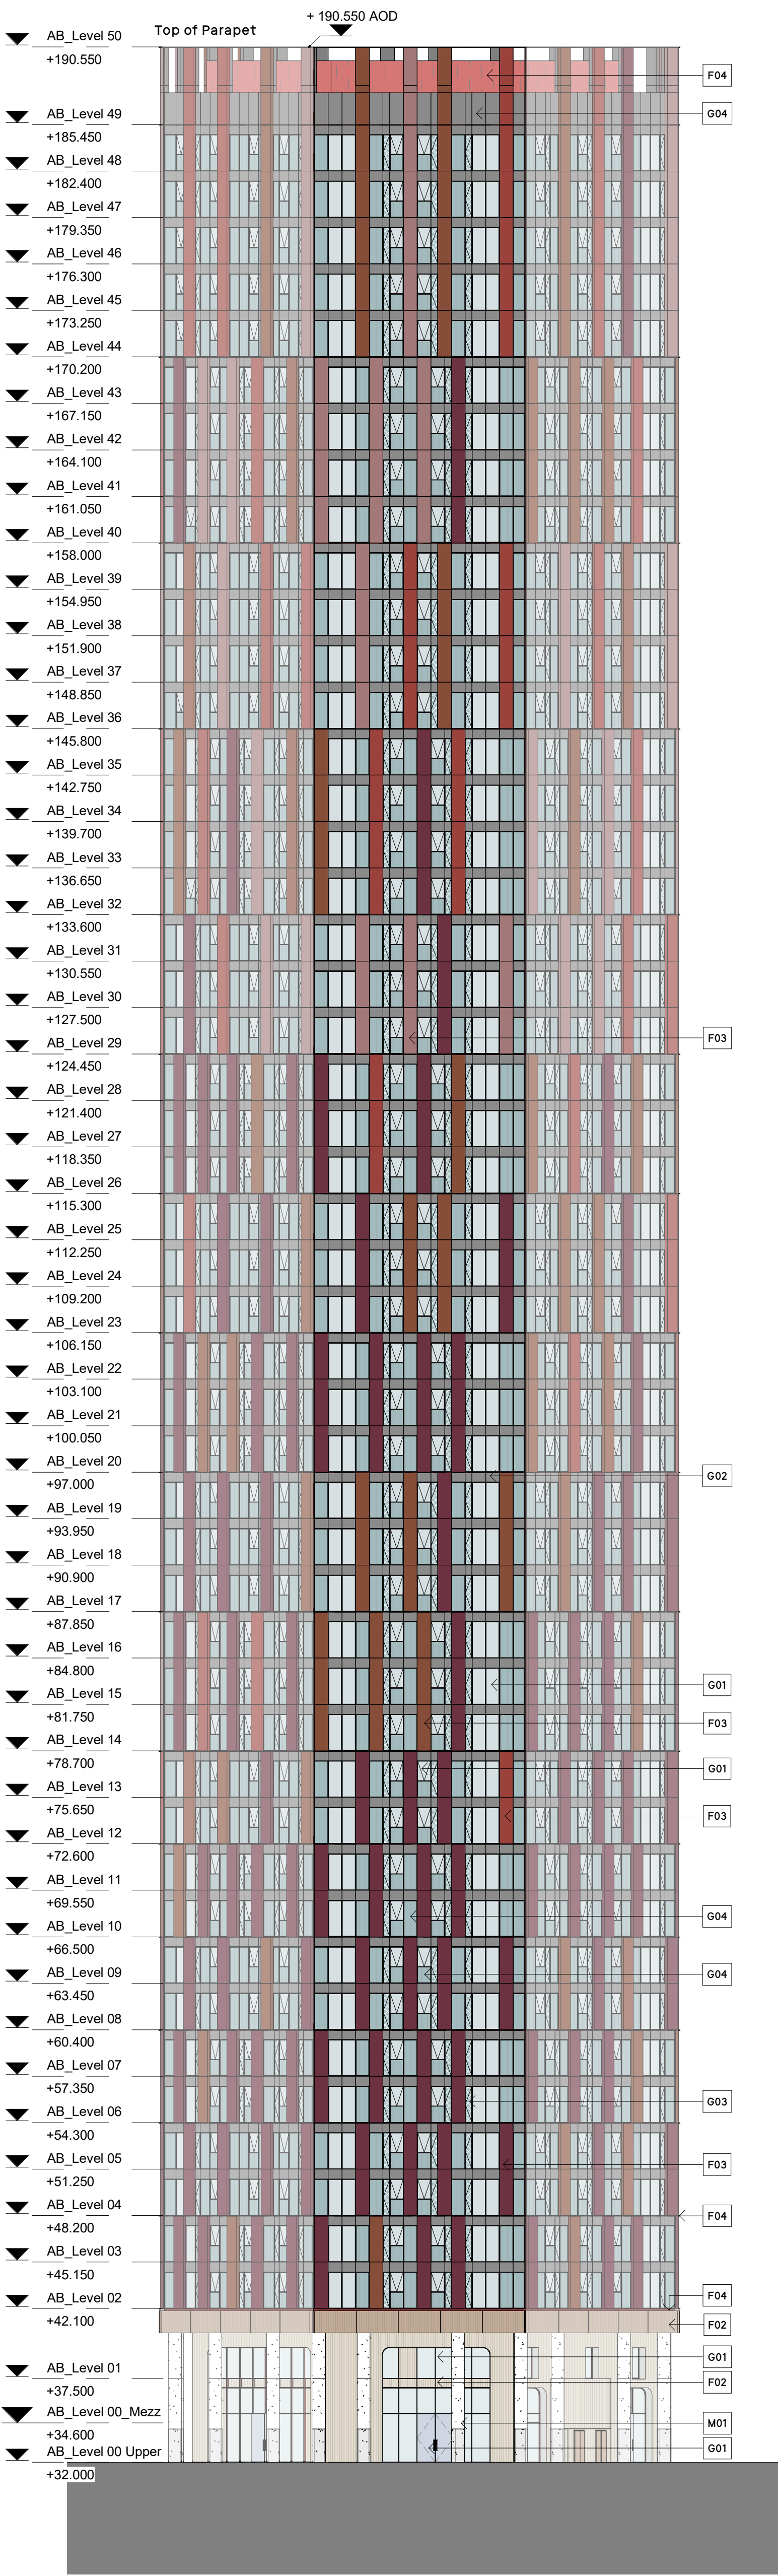

2 West Elevation

1 : 250

General Notes

No implied licence exists. This drawing should not be used to calculate areas for the purposes of valuation.
Do not scale this drawing for construction purposes. All dimensions to be checked on site by the contractor and such dimensions to be their responsibility.
All work must comply with relevant British Standards and Building Regulations requirements. Drawing errors and omissions to be reported to the architect.

Notes

Base Colours:


Light Pale Green
Medium Pale Green
Light Pale Cream
Medium Pale Mocha

Metal/Frame Colours:

Light Copper
Light Red
Medium Red
Dark Red

Light Bronze
Medium Bronze
Dark Bronze
Charcoal Grey

Key Plan

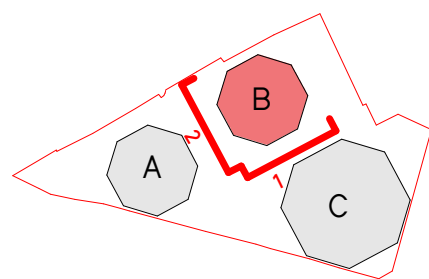

INFORMATION

Project No. 0476
Project Name
Albert Bridge House

Drawing Title

Block B - GA Elevations - South & West

Client Oval Properties 1801 Ltd

Scale @A1 1 : 250

Date 04/02/25

Drawn by LL

Checked by EB

Rev	Date	Reason	Chk
P1	03/06/25	Issue for Planning	SEW

Drawing Number	Rev
0476-SEW-BB-ZZ-DR-A-PL1322	P1

3 Brewhouse Yard
London, ECTV 410
hello@gretwest.com
+44 (0) 20 7549 1730