



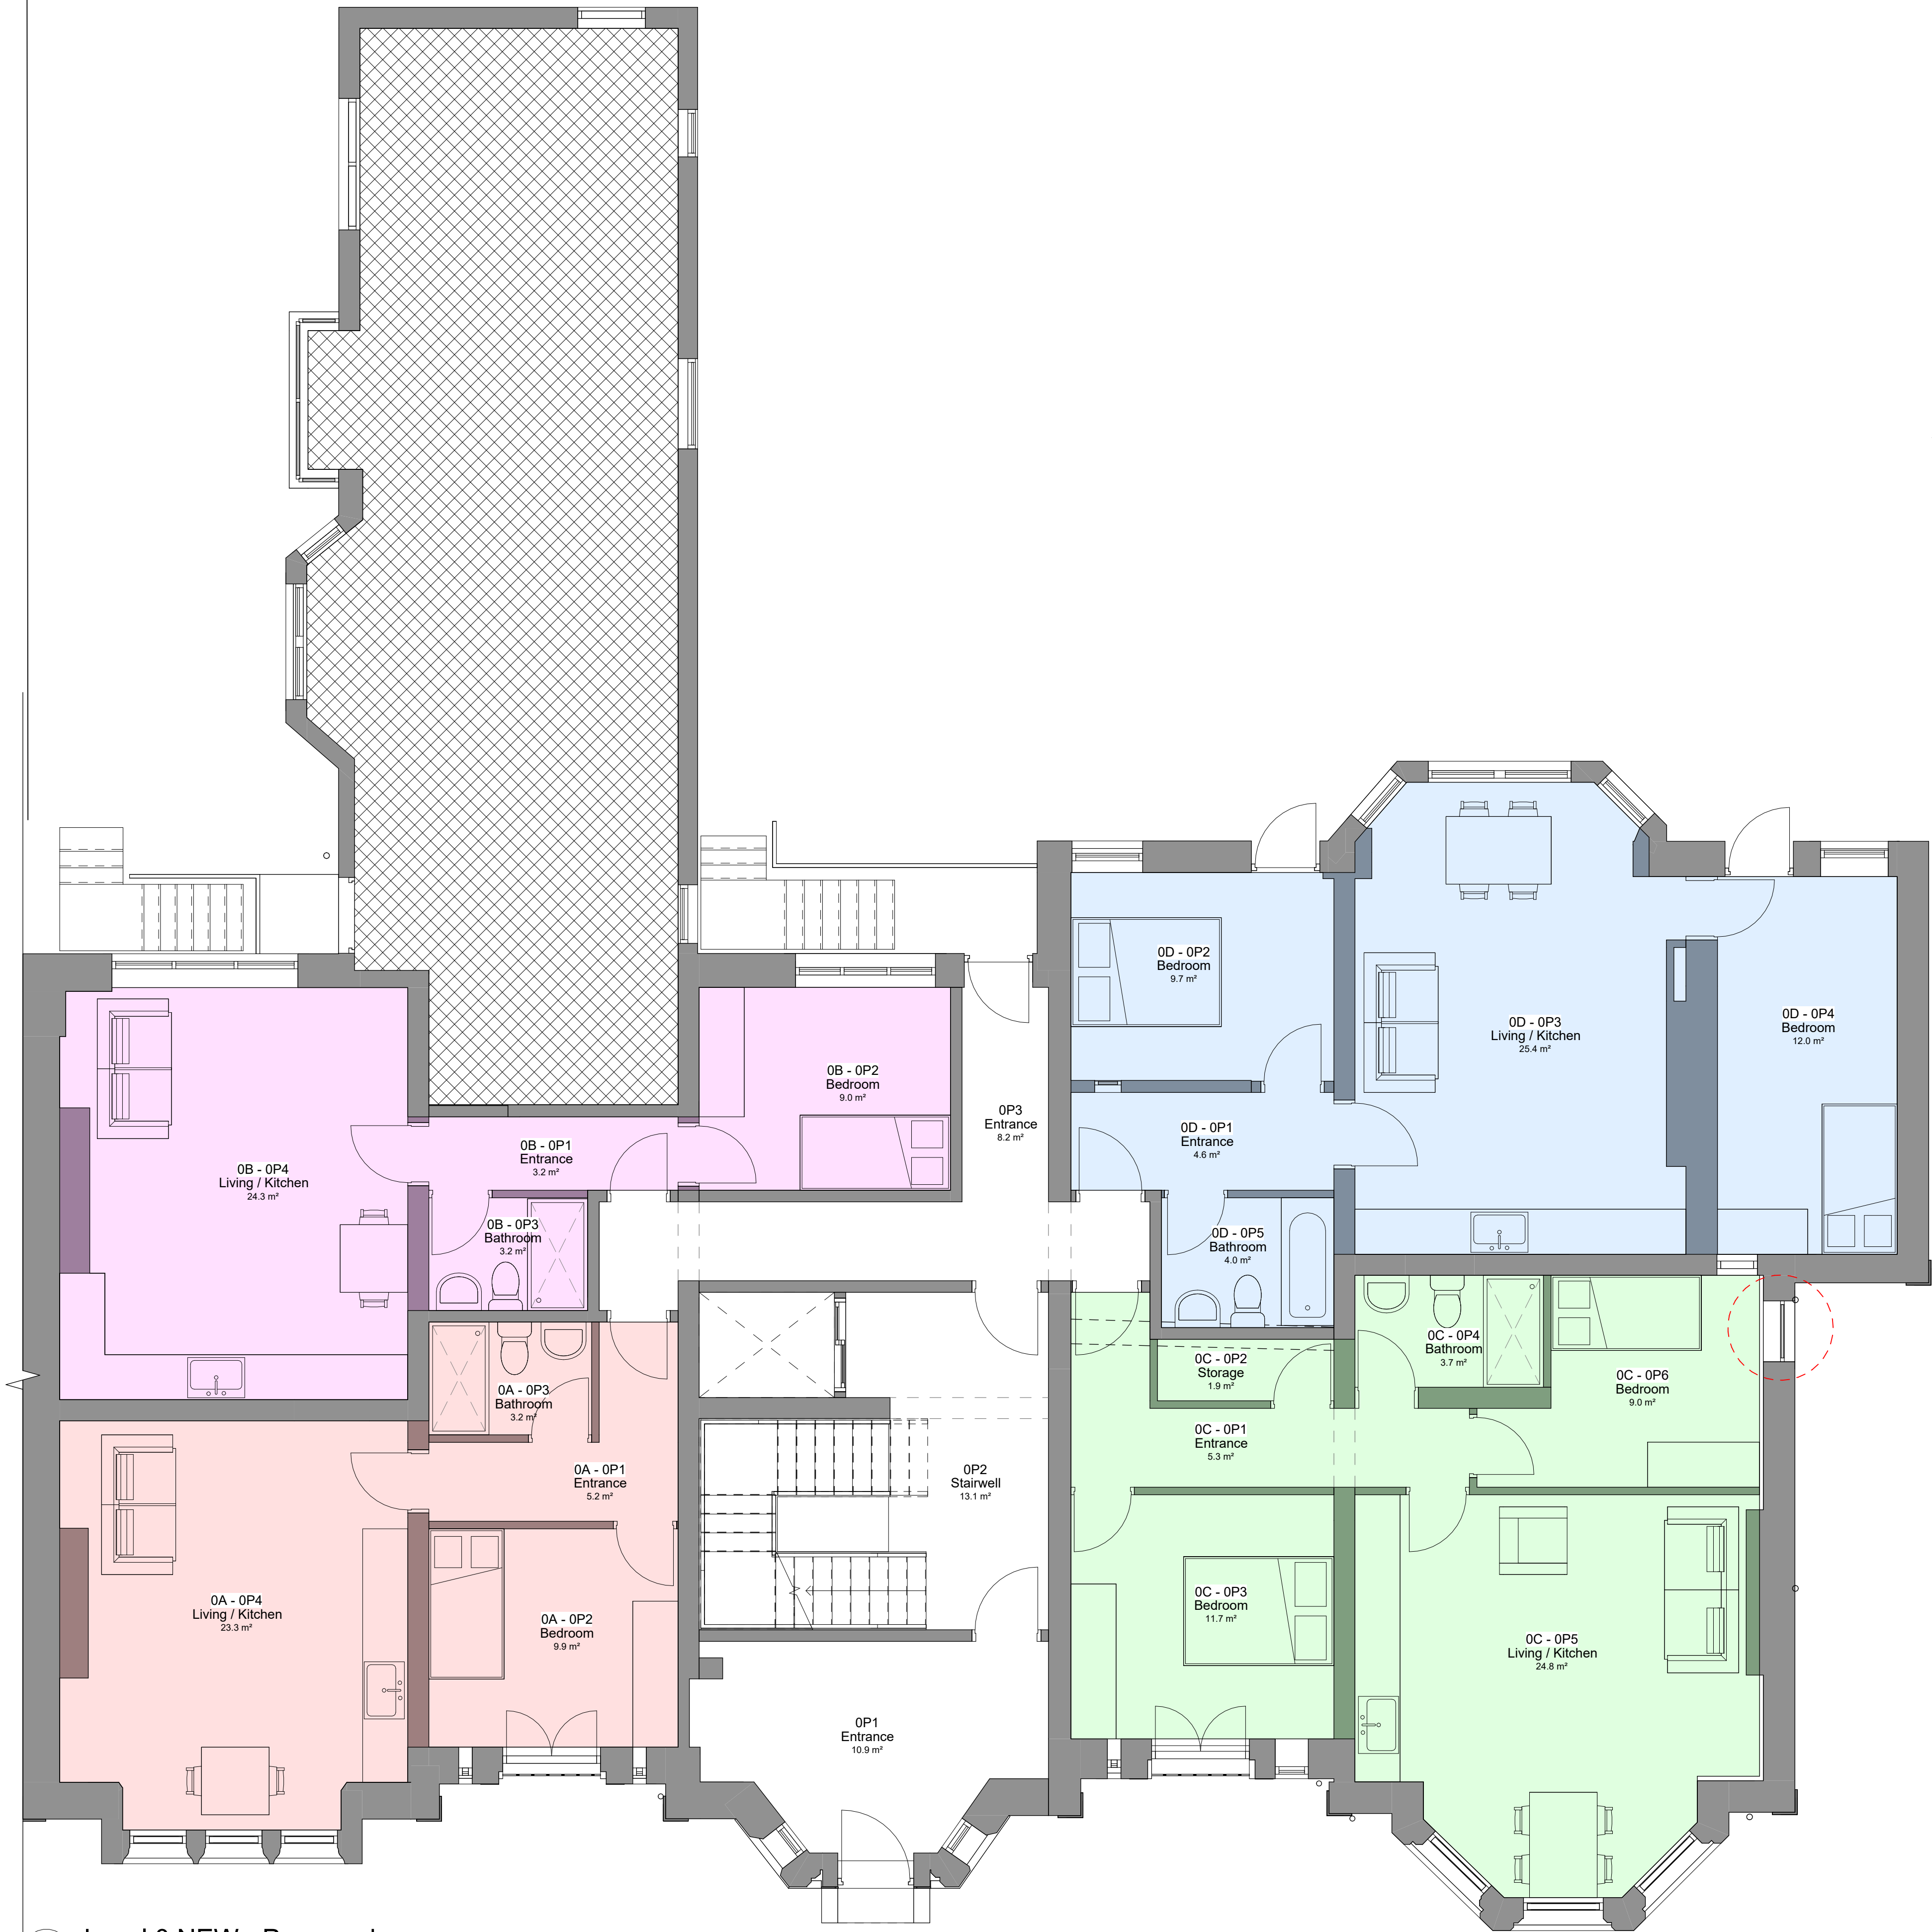

Area Schedule - Ground Floor		
Name	Area	Comments
0A	44 m ²	1 Bedroom, 1 Person
0B	42 m ²	1 Bedroom, 1 Person
0C	62 m ²	2 Bedroom, 3 Person
0D	61 m ²	2 Bedroom, 3 Person

 New / altered external doors and windows

1 Level 0 NEW - Proposed
1 : 50

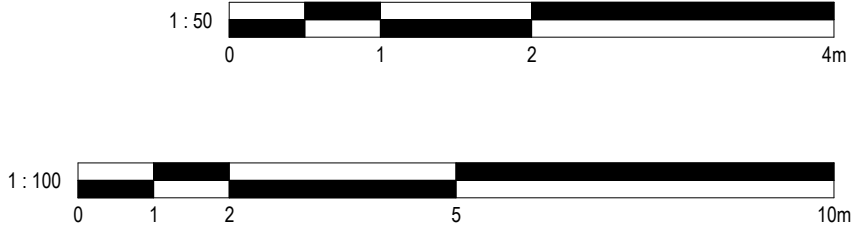

No. Description		Date	Initial
PROJECT		Faldas Hotel	
TITLE		Proposed Ground Floor Plan	
STATUS		DESIGN	
DRAWN BY	DATE	SCALE (@ A1)	
SG	24/06/2025	As indicated	
PROJECT NUMBER	DRAWING NUMBER	REV	
GSS23157.7	003A		
<div><div>GOLD SKETCH</div><div>s t u d i o s</div><div>www.goldsketch.co.ukinfo@goldsketch.co.uk0161 792 9595</div></div>			
<div>NOTES</div> <div>© COPYRIGHT - ALL RIGHTS RESERVED. THIS DRAWING SHALL NOT BE REPRODUCED WITHOUT PRIOR WRITTEN CONSENT. DRAWING TO BE USED FOR THE STATUS INDICATED ONLY. ALL DIMENSIONS AND SETTING OUT SHALL BE CHECKED AND CONFIRMED ON SITE. ANY DISCREPANCIES TO BE REPORTED TO THE LEGISLATION RELEVANT CODES OF PRACTICE AND BRITISH STANDARDS. ALL DIMENSIONS ON THIS DRAWING ARE IN MILLIMETRES UNLESS OTHERWISE STATED.</div>			